
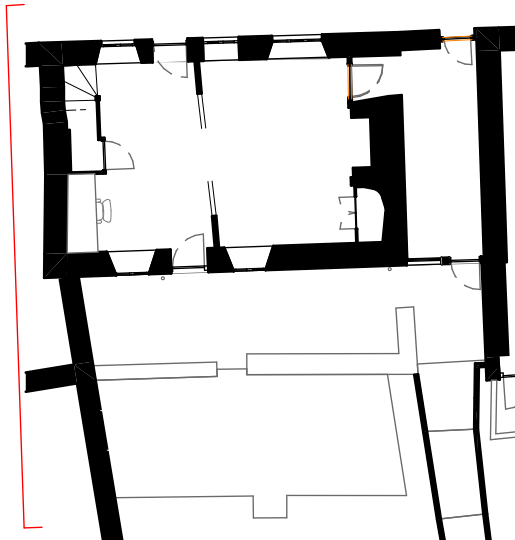


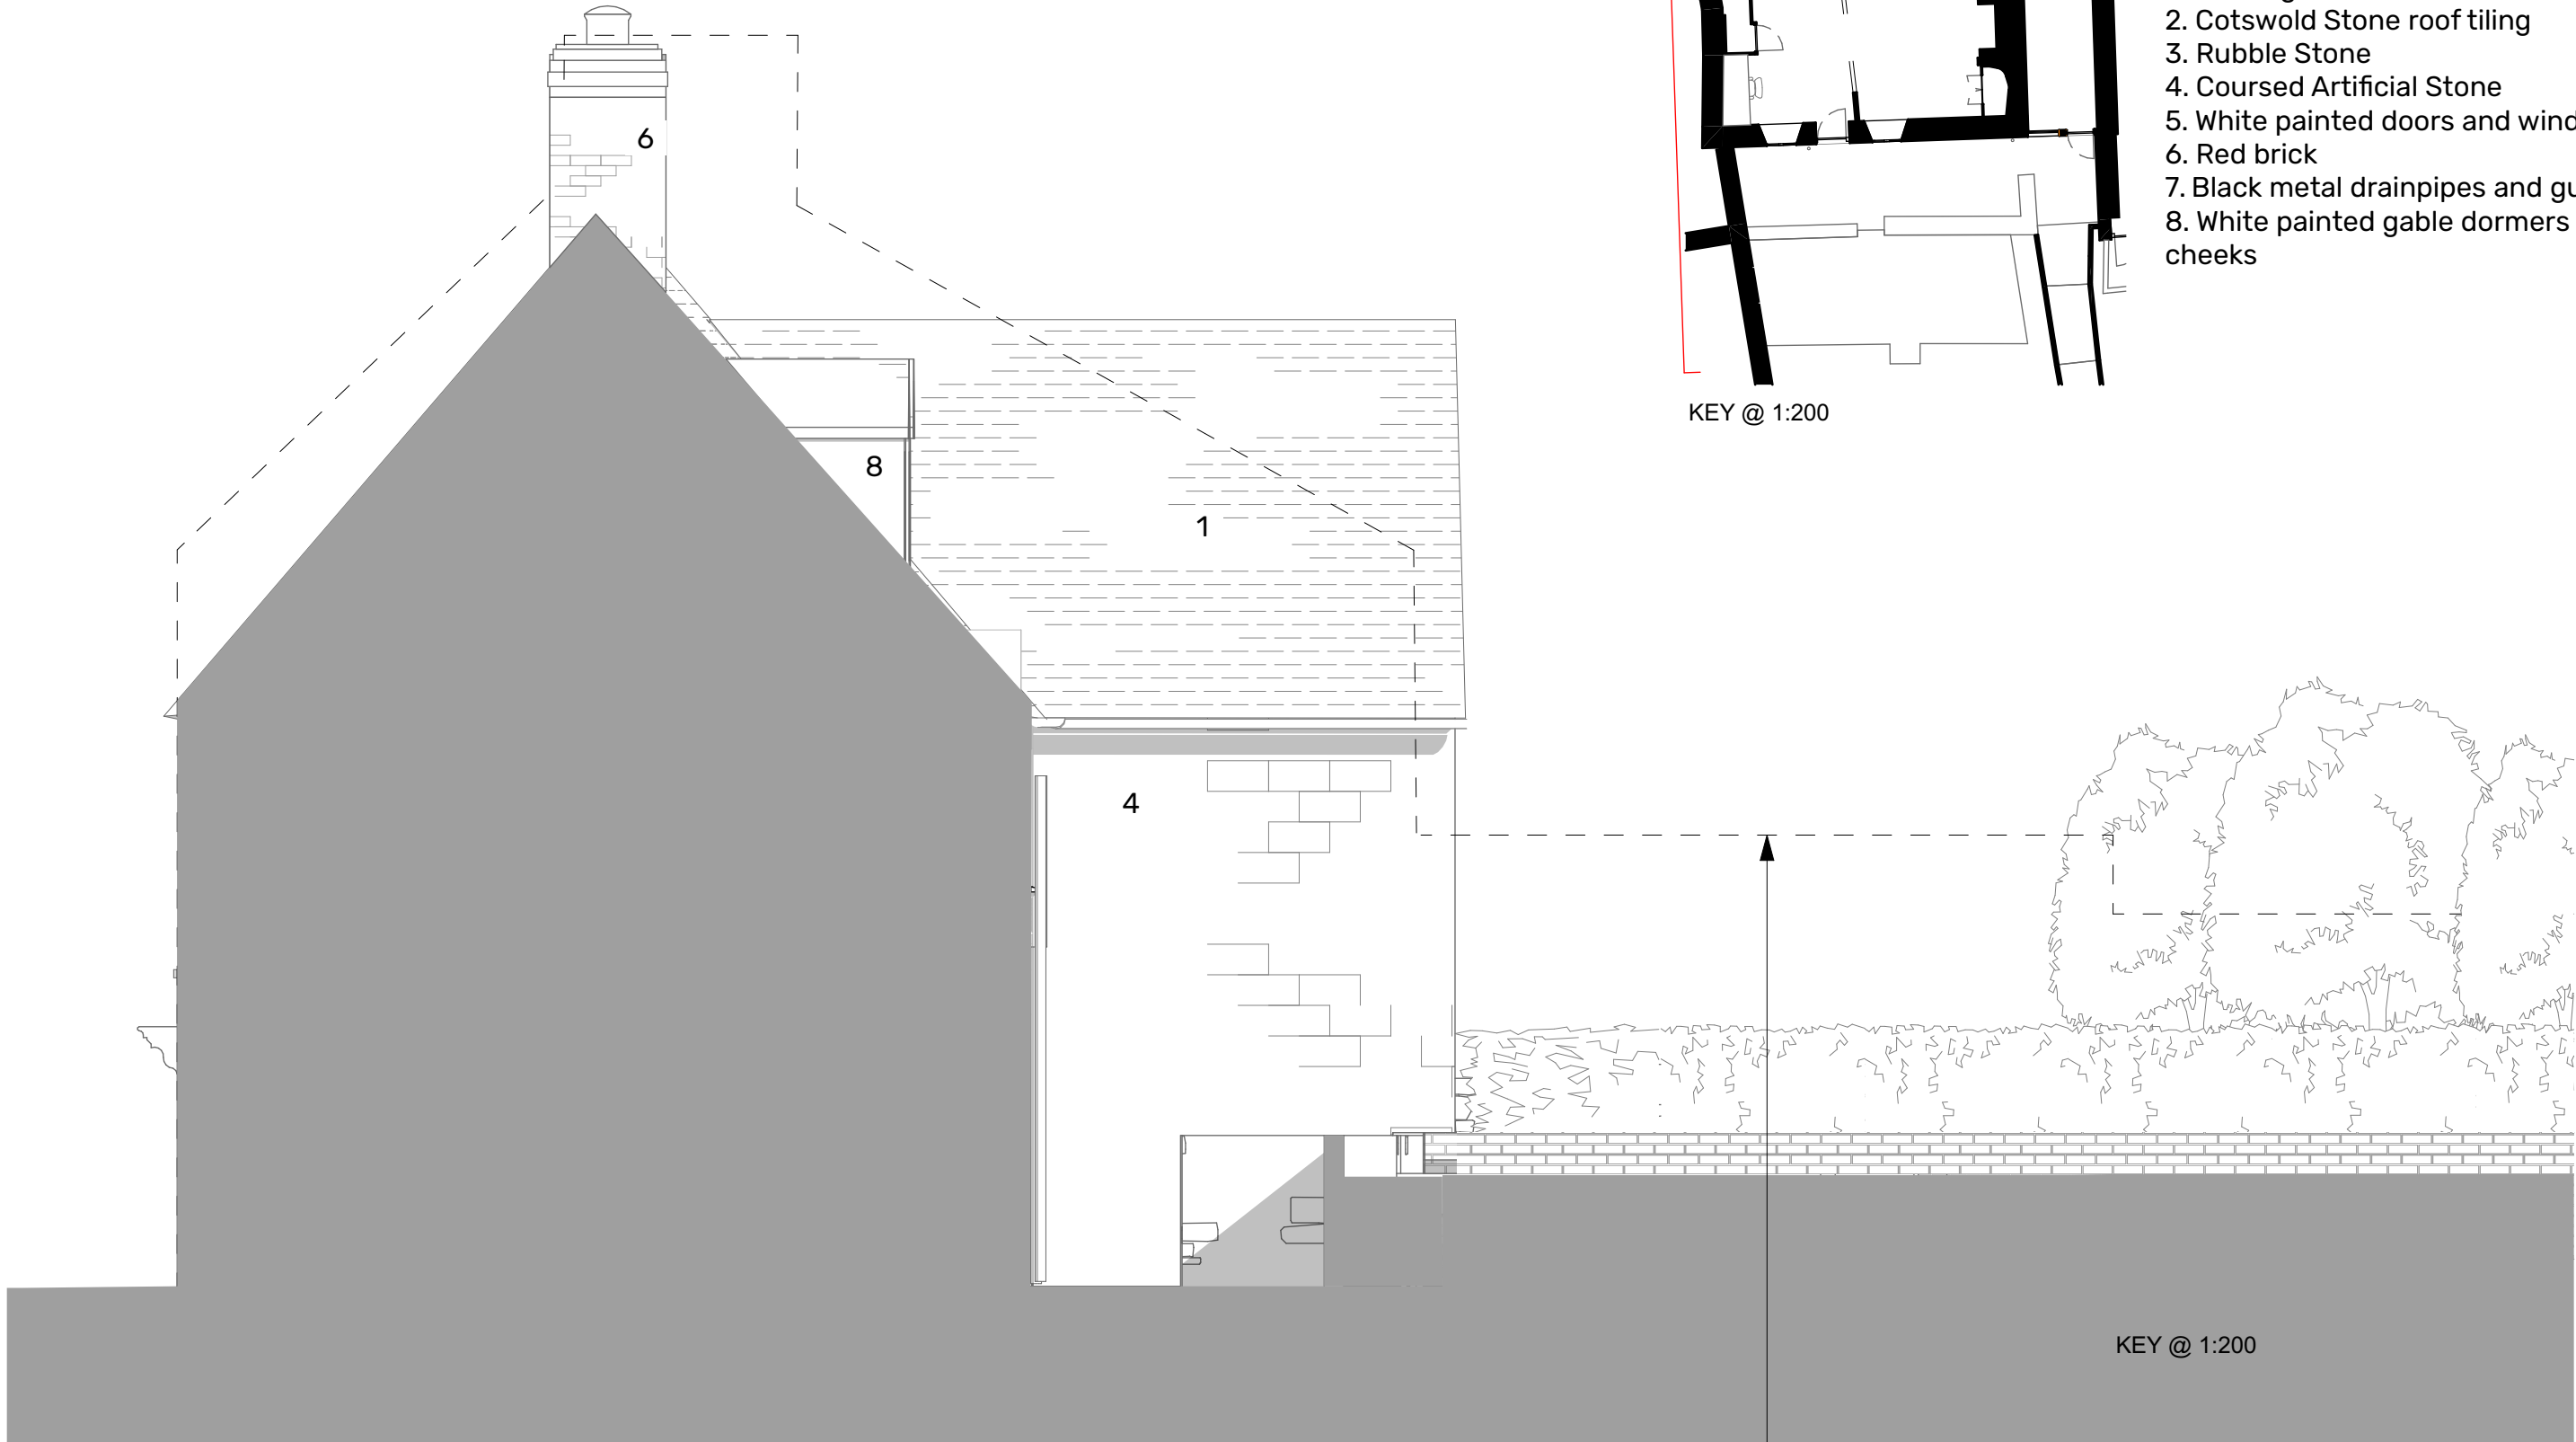

KEY @ 1:200

Existing Materials Key

- 1. Terracotta Coloured Clay Double Roman Roof tiling
- 2. Cotswold Stone roof tiling
- 3. Rubble Stone
- 4. Coursed Artificial Stone
- 5. White painted doors and windows
- 6. Red brick
- 7. Black metal drainpipes and gutters
- 8. White painted gable dormers with lead cheeks

KEY @ 1:200

Dashed line showing height and extent of boundary wall to west of garden and neighbouring property "The Malthouse"

Notes:
Responsibility is not accepted for errors made by others scaling from this drawing.
All construction information should be taken from figured dimensions only. Dimensions are in millimeters unless otherwise stated.
All dimensions and conditions to be checked on site prior to preparing drawings or commencing any work.
Any variations or supplementary drawings are to be approved by The Architect.

SCALE 1:50
0 500 1000 1500 2000mm

P2	08/10/2026	PLANNING VALIDATION
P1	29/09/2026	PLANNING
Revision:	Date:	Description:
Status:	EXISTING	Designscape Architects
Project:	Wickham Cottage Biddestone	20 Green Park Mews Bath BA1 1JD T: 01225 858500 E: enquiries@dscope.co.uk www.dscope.co.uk
Title:	WEST ELEVATION as Existing	Last issued by: /cm
Reference:	524.S.304	First issued:
Revision:	P2	Scale @ A3: 1:50

PRINTED
08/10/2026