


KEY

- Existing walls and structure
- Proposed replacement building
- Proposed roof outline
- Proposed alterations to existing fabric

KEY :

- Annexe Reception 1
- Annexe Reception 2
- Back hallway and stairs
- Front entrance hall/formal dining
- Cloakroom
- Front entrance lobby and coats
- Sitting room
- Study/snug
- Main stairwell and access to cellar
- Family entrance lobby/link
- Family Kitchen/dining
- Utility
- WC

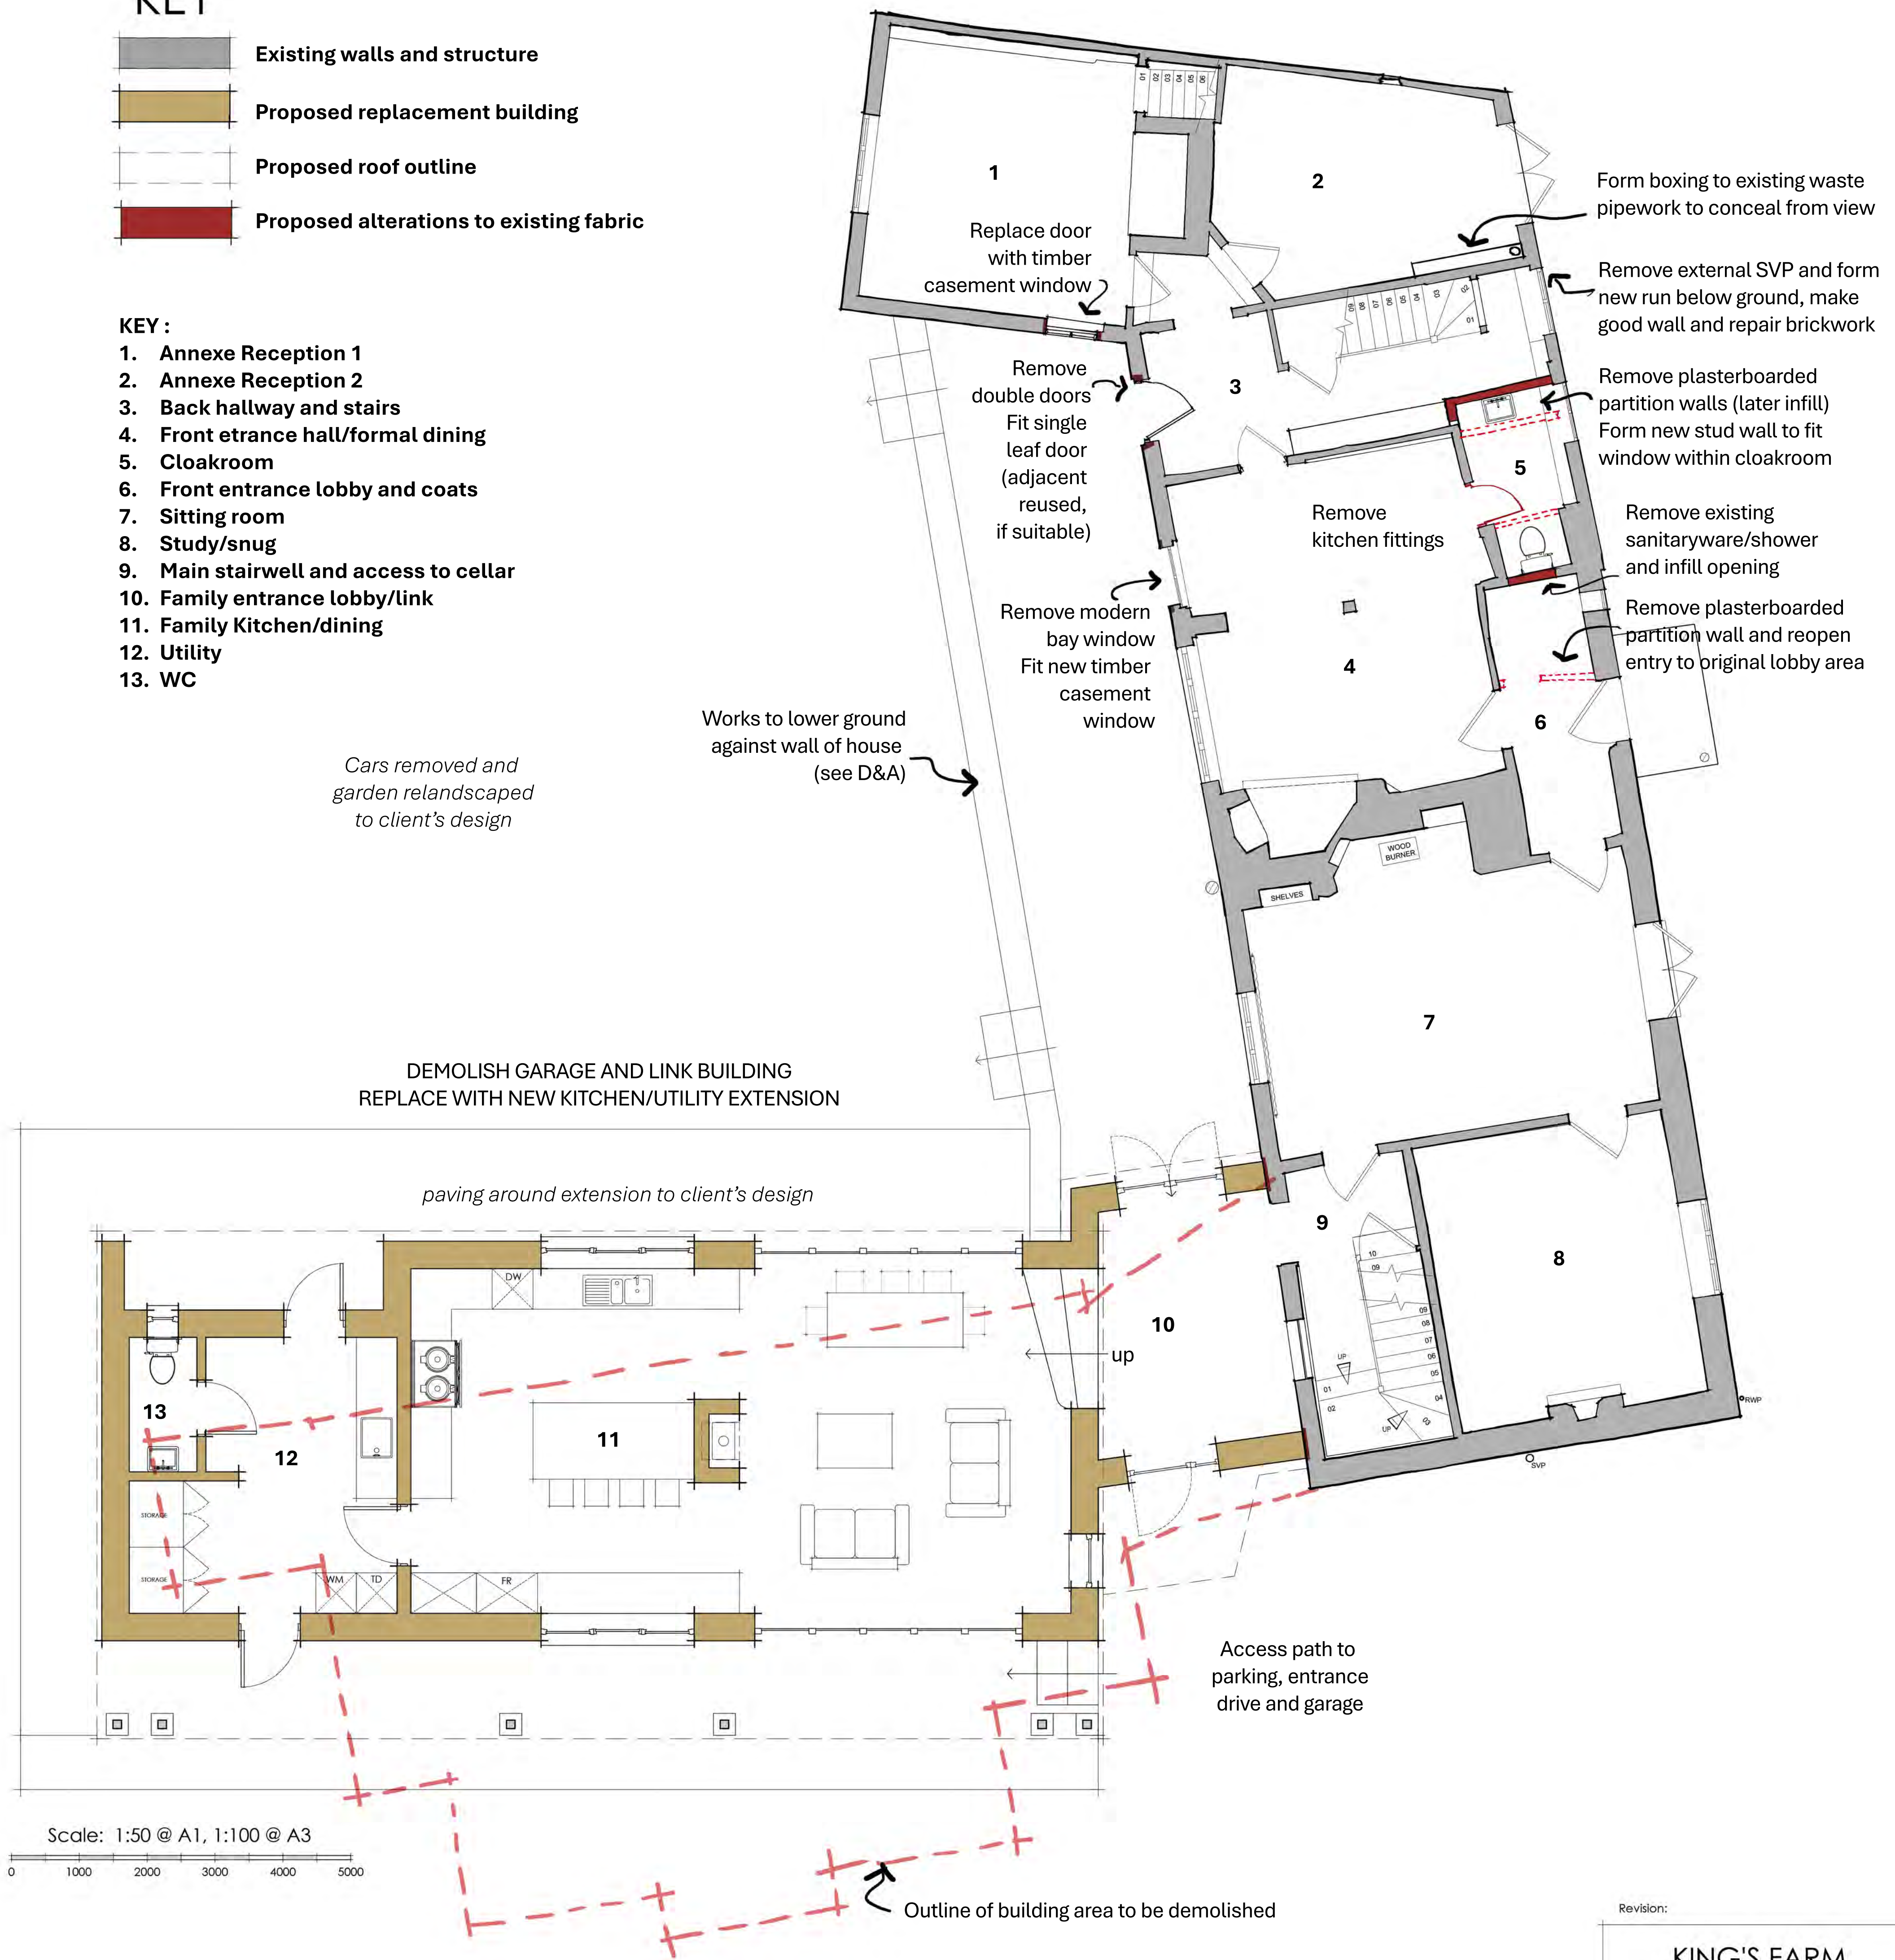

GROUND FLOOR PLAN - PROPOSED

Revision:

KING'S FARM
Back Drove
Winterslow, SP5 1RG
for Mr and Mrs M. Austin

Extension and
Alteration works

Ground Floor
PLAN - AS PROPOSED

Date: AUG 2026	Scale: 1:50 @ A1	Drawn: JEK/ML
Drawing No. 23-02-08	Status 2	Revision

Affinity Architects
43 Albany Road Salisbury Wiltshire SP1 3YQ

01722 741683
admin@affinityarchitects.co.uk

©This drawing may not be reproduced without prior knowledge and consent of Affinity Architects