




**Elevation 5** ———  
Scale: 1:50 @ A1, 1:100 @ A3

**Elevation 6** ———  
Scale: 1:50 @ A1, 1:100 @ A3

**PROPOSED MATERIALS:**

- Link Roof:** Single ply flat roof covering with metal trims and fascia/upstand
- Link Walls:** Rendered and painted to match house wall adjacent
- Main Roof:** Profiled metal standing seam with integrated solar panels on south elevation
- Chimney:** Brick - red to match house
- Walls:** Brick plinth with horizontal timber feather edge cladding above - west end gable to have flint panels within brickwork
- Windows/doors:** Powder coated metal frames, double glazed
- Stable doors:** Painted timber
- Rainwater goods:** Metal profiled half round gutters and circular downpipes

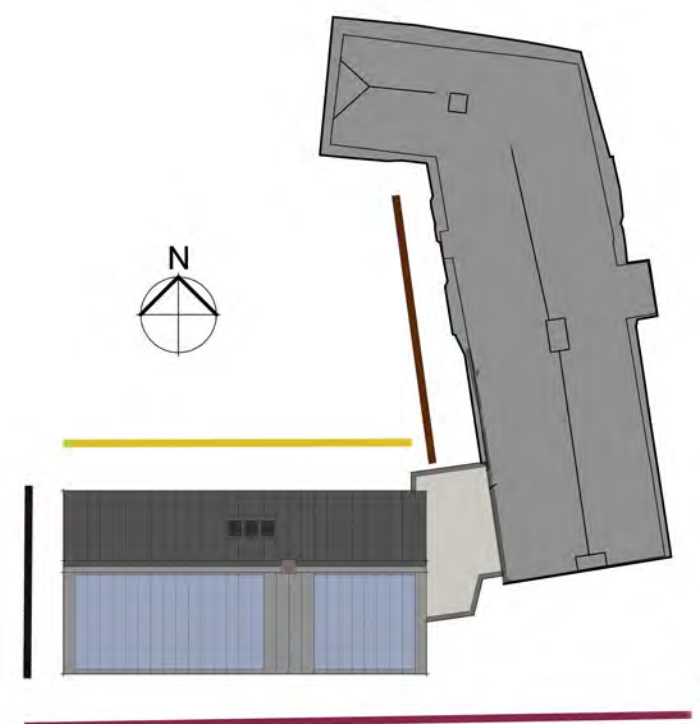

**Elevation Key** N.T.S.




**Elevation 7** ———  
Scale: 1:50 @ A1, 1:100 @ A3



**Elevation 8** ———  
Scale: 1:50 @ A1, 1:100 @ A3

# ELEVATIONS - PROPOSED

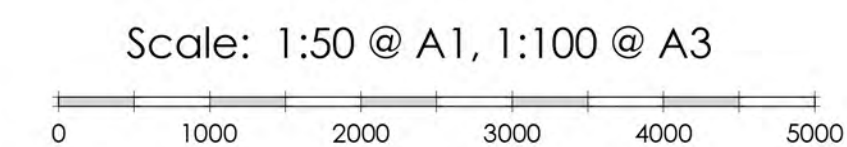

|   |                     |                  |
|---|---------------------|------------------|
| Revision:   |                     |                  |
| KING'S FARM<br>Back Drove<br>Winterslow, SP5 1RG<br>for Mr and Mrs M. Austin                                                                                   |                     |                  |
| Extension and<br>Alteration works   |                     |                  |
| Elevations<br>AS PROPOSED<br>Sheet 2   |                     |                  |
| Date:<br>AUG 2026   | Scale:<br>1:50 @ A1 | Drawn:<br>JEK/ML |
| Drawing No.<br>23-02-11   | Status<br>2         | Revision         |
|  <b>Affinity Architects</b><br>43 Albany Road Salisbury Wiltshire SP1 3YQ |                     |                  |
| 01722 741683<br>admin@affinityarchitects.co.uk<br><small>Affinity Architects Ltd. Reg no 08887699</small>                                                      |                     |                  |