


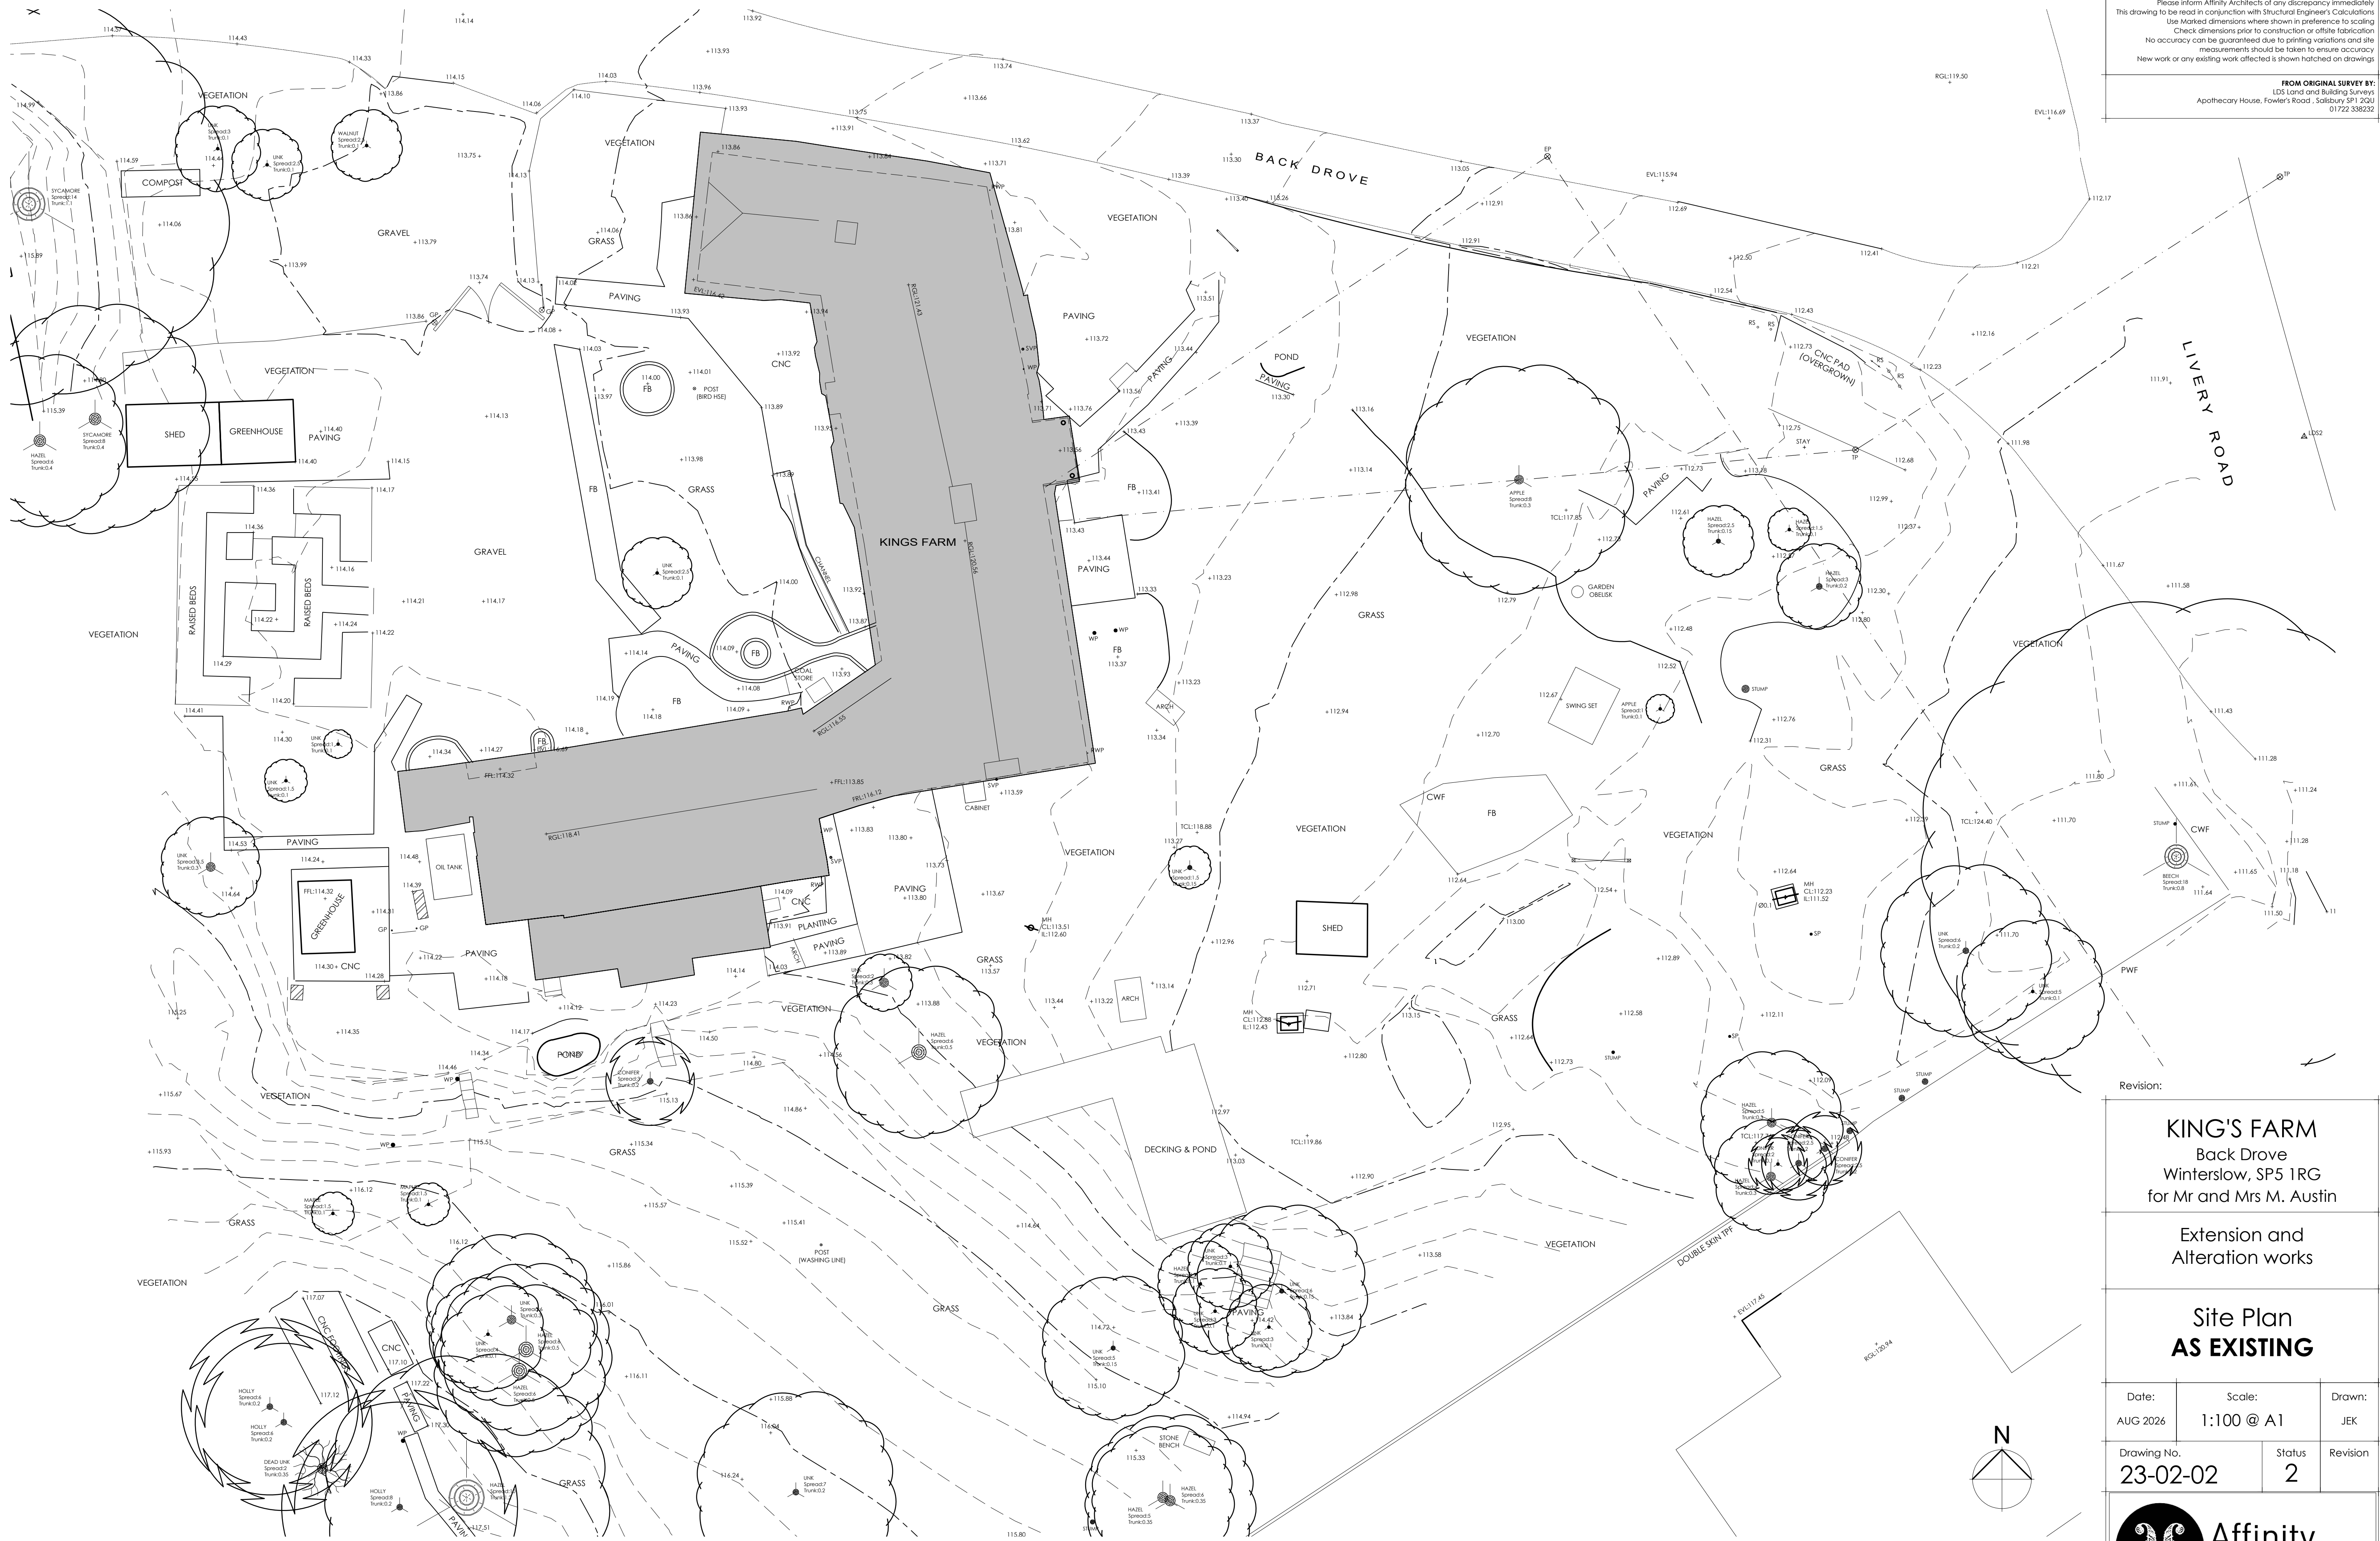


General Notes:
Please inform Affinity Architects of any discrepancy immediately
This drawing to be read in conjunction with Structural Engineer's Calculations
Use Marked dimensions where shown in preference to scaling
Check dimensions prior to construction or offsite fabrication
No accuracy can be guaranteed due to printing variations and site measurements should be taken to ensure accuracy
New work or any existing work affected is shown hatched on drawings

FROM ORIGINAL SURVEY BY:
LDS Land and Building Surveys
Apothecary House, Fowler's Road, Salisbury SP1 2QU
01722 338232

S I T E P L A N - E X I S T I N G

Scale: 1:100 @ A1, 1:200 @ A3
0 2000 4000 6000 8000 10000

Revision:

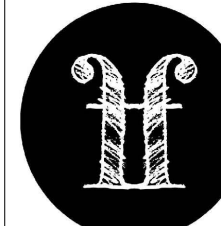KING'S FARM Back Drive Winterslow, SP5 1RG for Mr and Mrs M. Austin		
Extension and Alteration works		
Site Plan AS EXISTING		
Date: AUG 2026	Scale: 1:100 @ A1	Drawn: JEK
Drawing No. 23-02-02	Status 2	Revision
 Affinity Architects 43 Albany Road Salisbury Wiltshire SP1 3JY 01722 741683 admin@affinityarchitects.co.uk Affinity Architects Ltd. Reg no: 68887699		

© This drawing may not be reproduced without prior knowledge and consent of Affinity Architects