


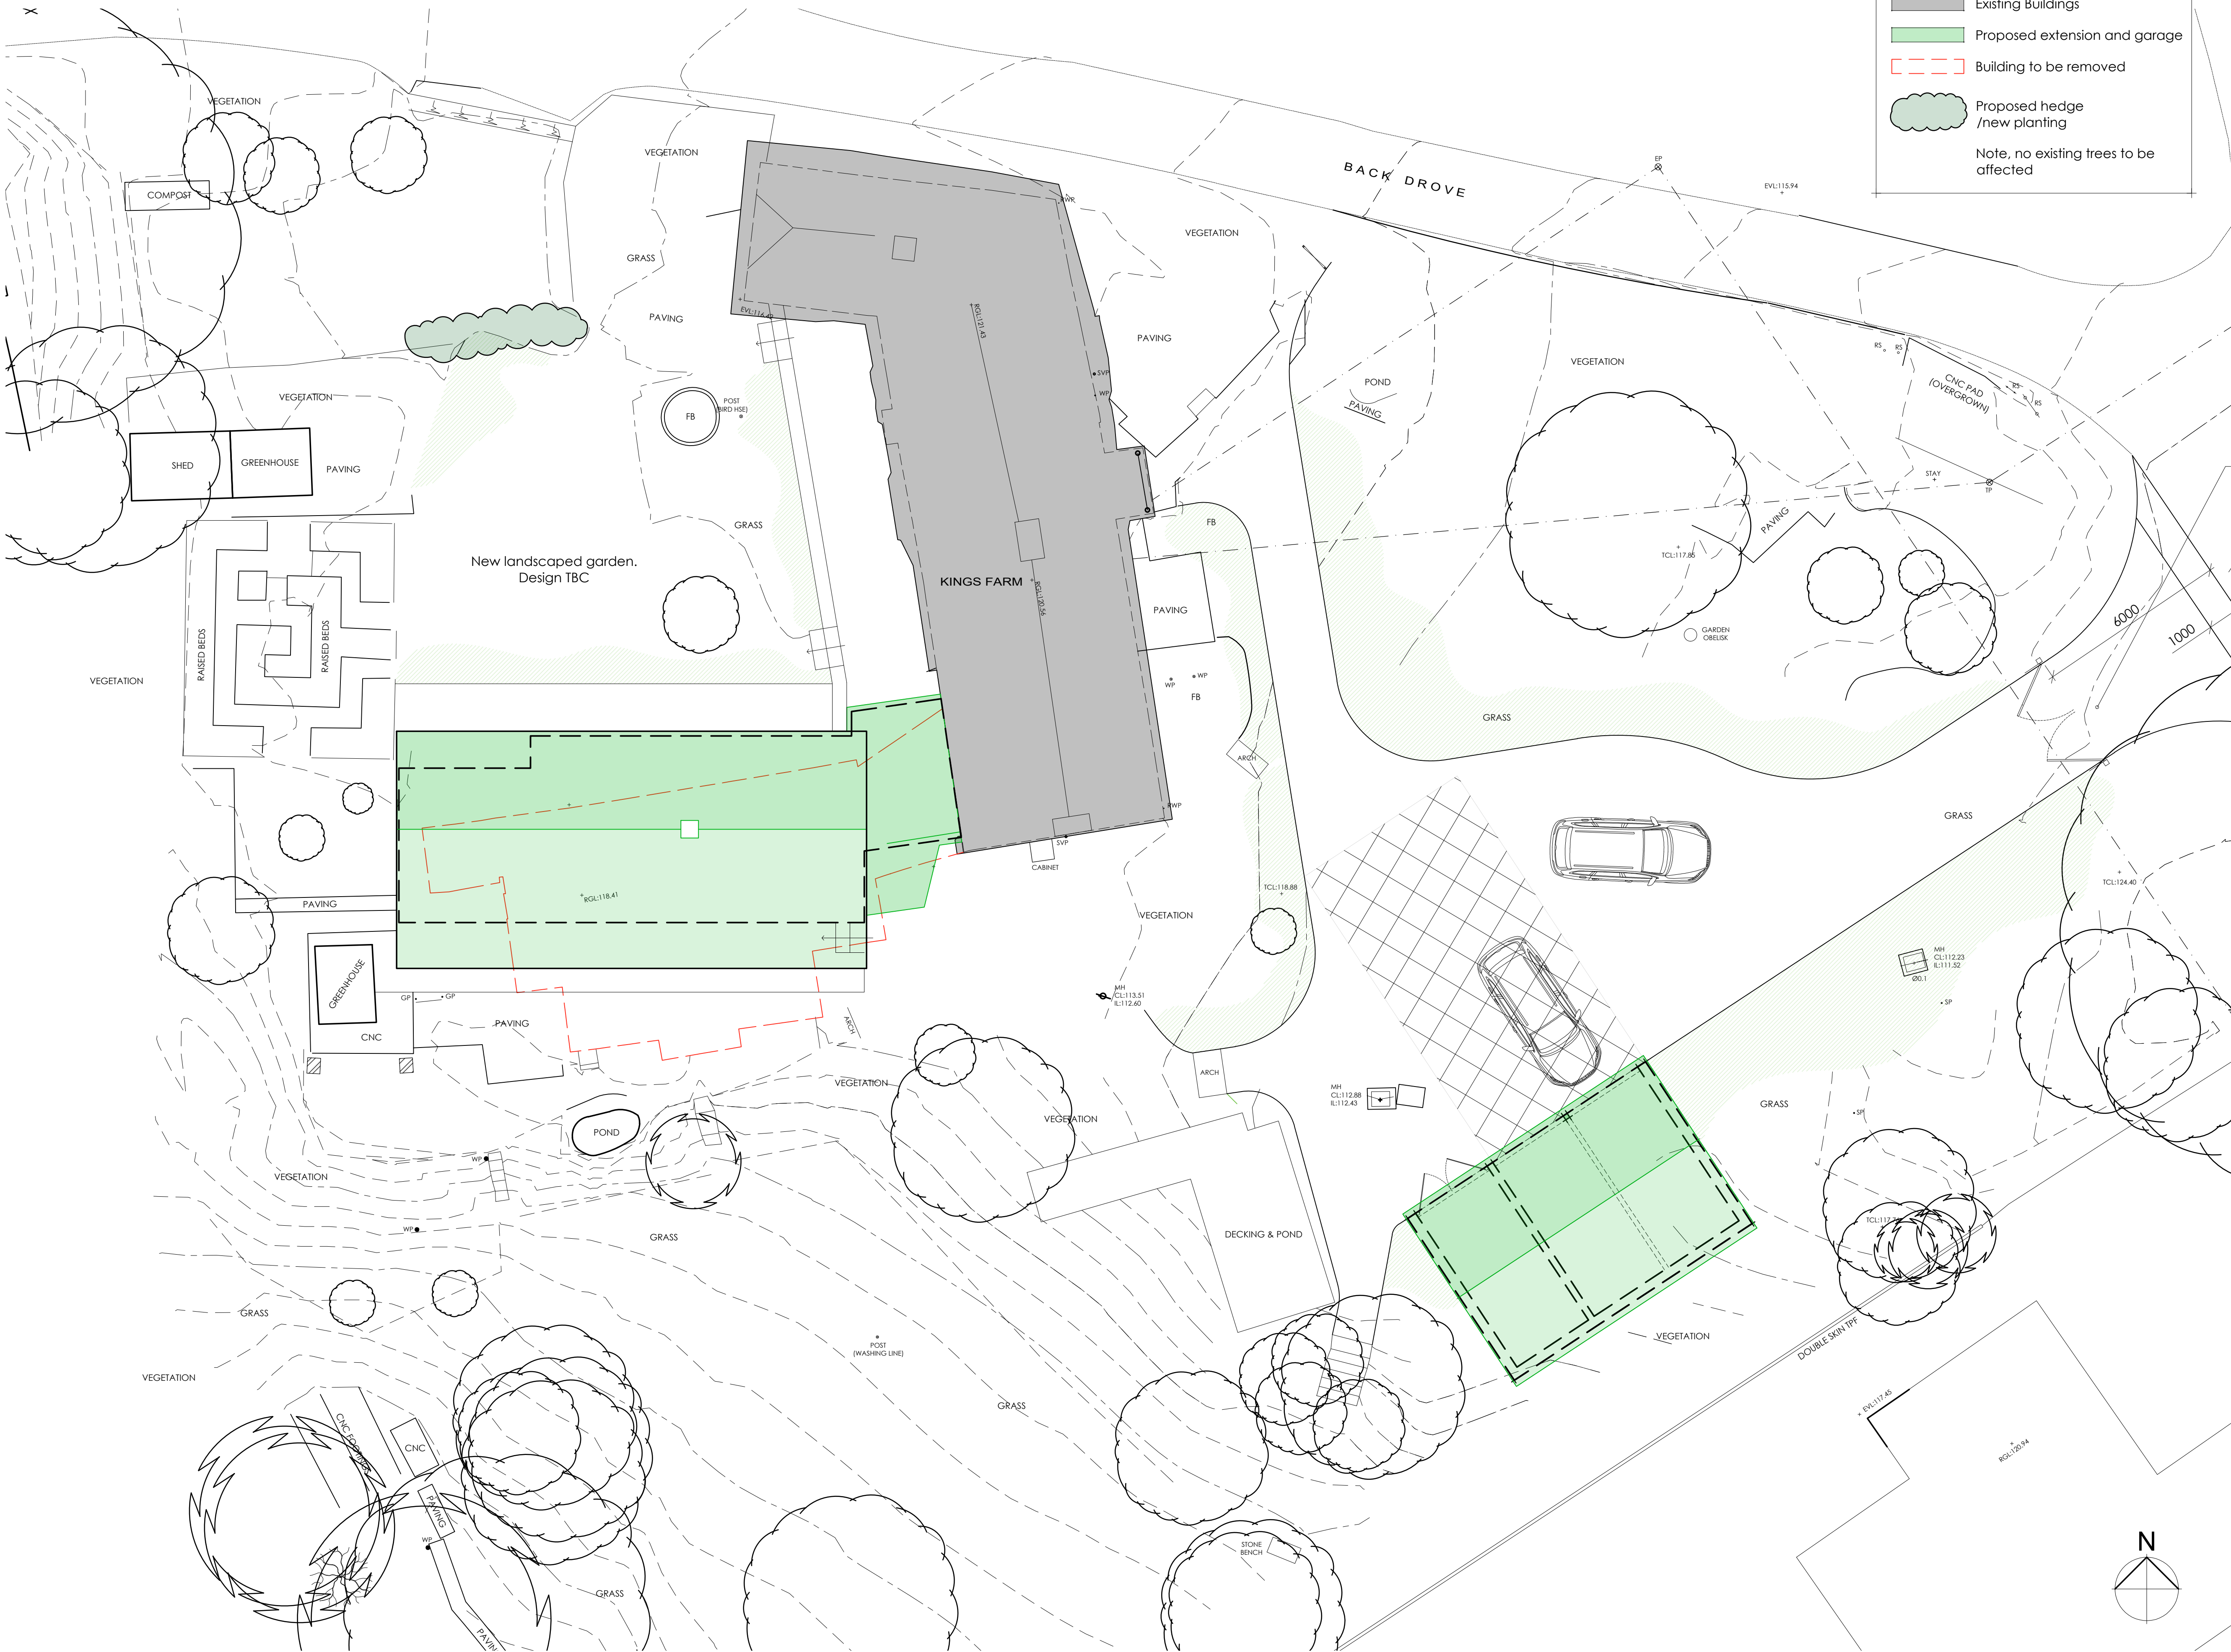

KEY

- Existing Buildings
- Proposed extension and garage
- Building to be removed
- Proposed hedge /new planting

Note, no existing trees to be affected

General Notes:
Please inform Affinity Architects of any discrepancy immediately
This drawing to be read in conjunction with Structural Engineer's Calculations
Use Marked dimensions where shown in preference to scaling
Check dimensions prior to construction or offsite fabrication
No accuracy can be guaranteed due to printing variations and site measurements should be taken to ensure accuracy
New work or any existing work affected is shown hatched on drawings

FROM ORIGINAL SURVEY BY:
LDS Land and Building Surveys
Apothecary House, Fowler's Road, Salisbury SP1 2QU
01722 338232

New vehicle entrance set back 6m from the highway

Min. 1m strip of 'block paving' between Highway and permeable driveway material

Revision:

KING'S FARM
Back Drive
Winterslow, SP5 1RG
for Mr and Mrs M. Austin

Extension and Alteration works

Site Plan
AS PROPOSED

Date: AUG 2026	Scale: 1:100 @ A1	Drawn: JEK
Drawing No. 23-02-03	Status 2	Revision

Affinity Architects
43 Albany Road Salisbury Wiltshire SP1 3YQ

01722 741683
admin@affinityarchitects.co.uk
Affinity Architects Ltd. Reg no: 68887699

S I T E P L A N - P R O P O S E D

Scale: 1:100 @ A1, 1:200 @ A3

0 2000 4000 6000 8000 10000

©This drawing may not be reproduced without prior knowledge and consent of Affinity Architects