

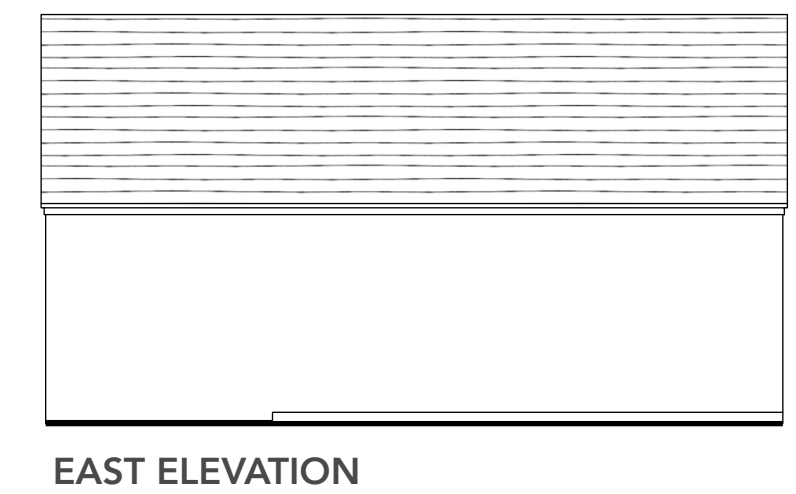
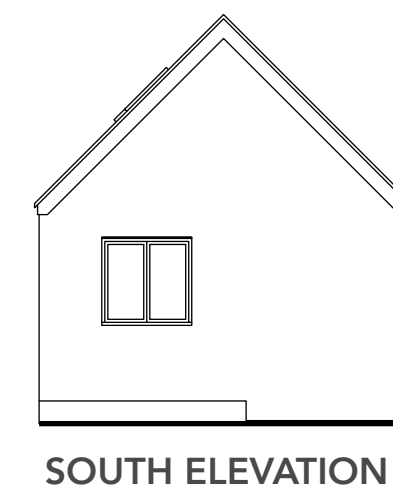
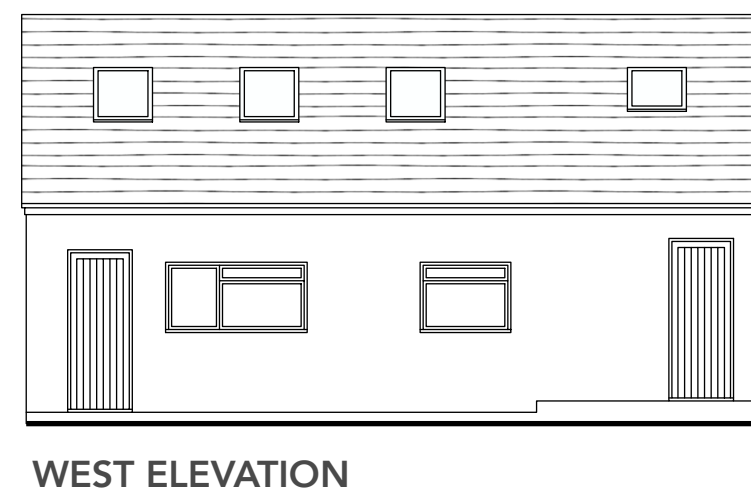
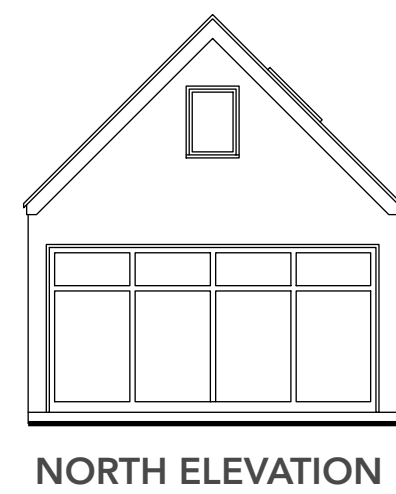
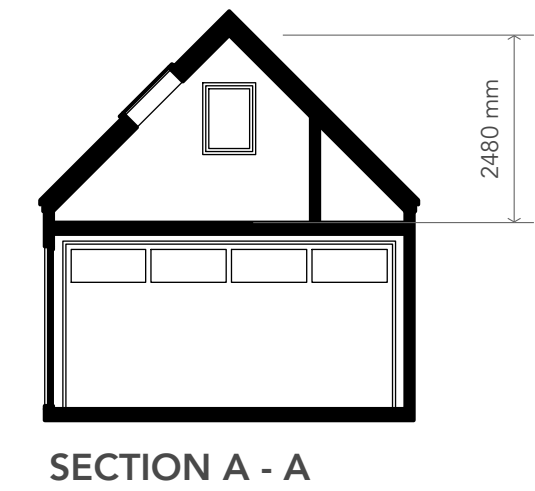


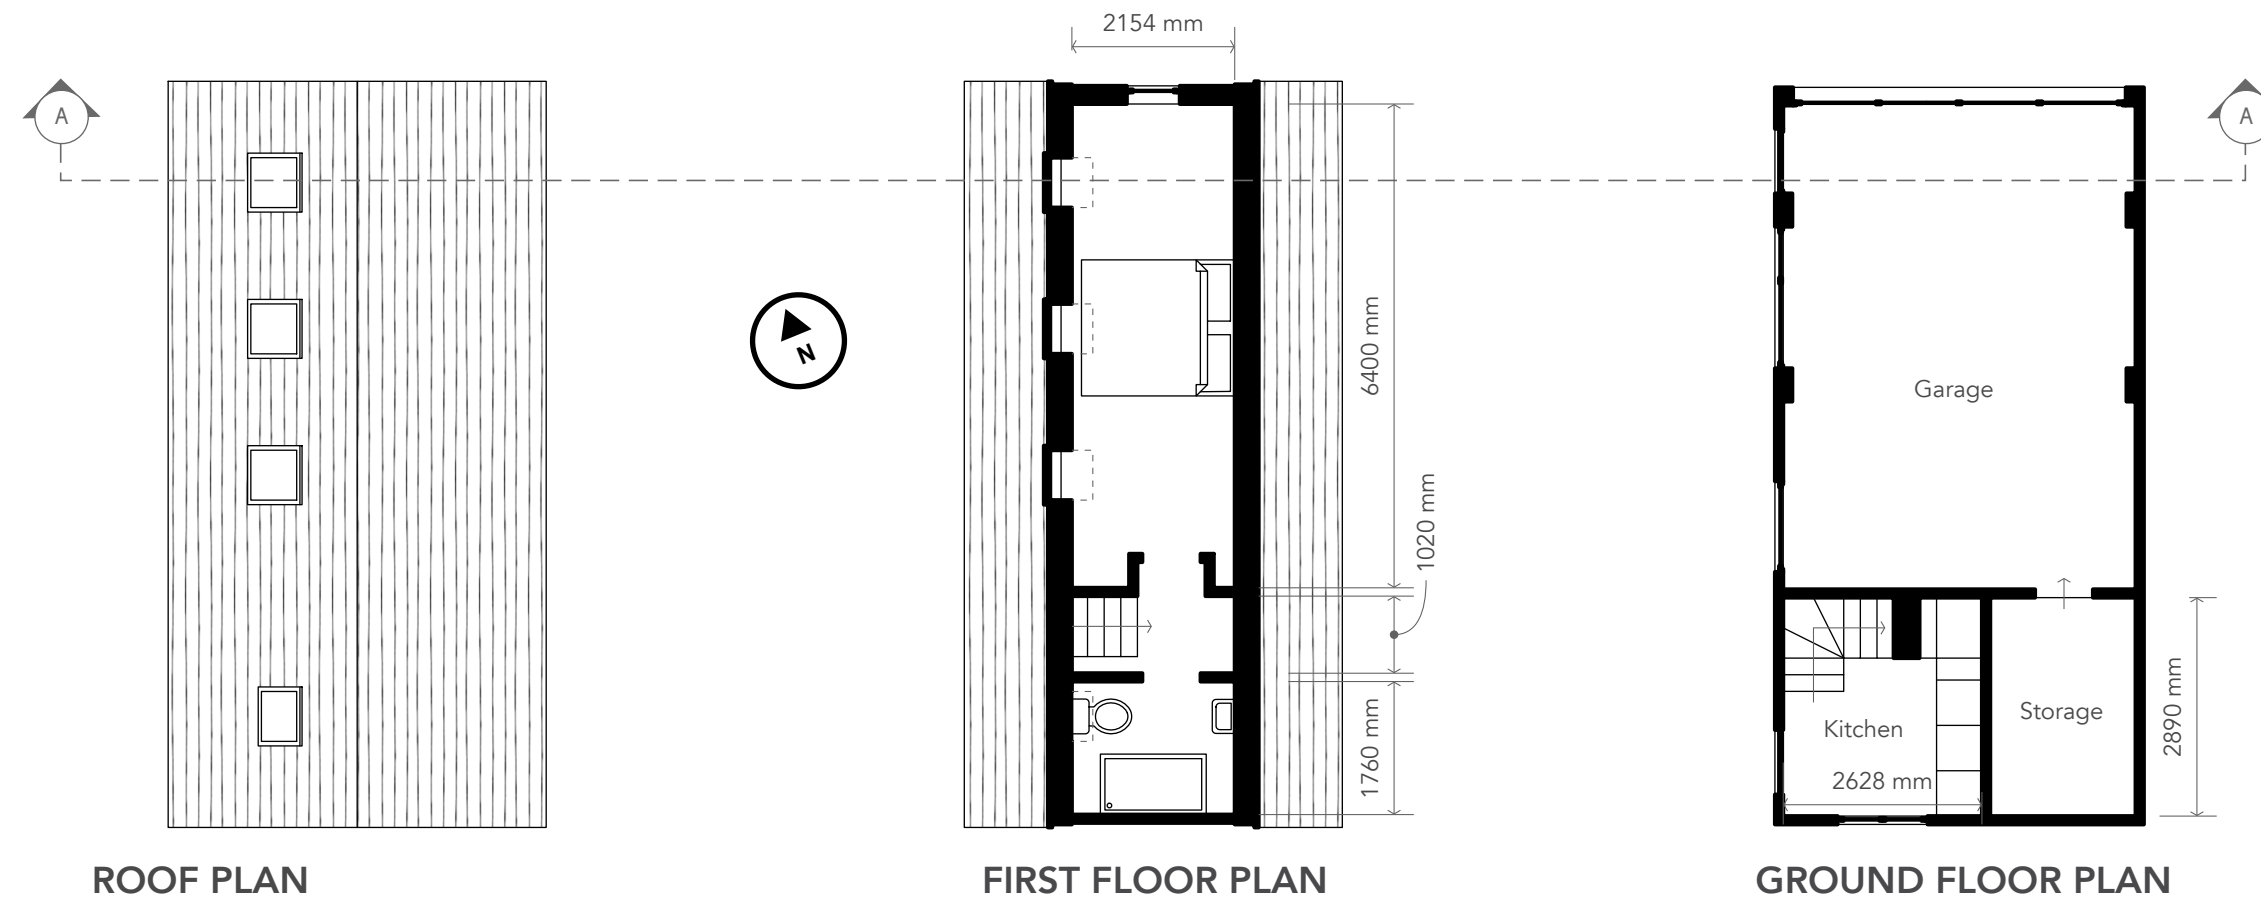

PROPOSED WORKS, GARAGE:

- Convert part of Garage to become ancillary annex accommodation
- Install pitched roof with double Roman roof tiles; three Velux rooflights (780 x 978mm) and one 780 x 780mm Velux rooflight.
- Painted render walls to match new proposed render on House
- Install 700 x 950mm on North Elevation, white uPVC to match existing

0 scale 1 : 100 10m

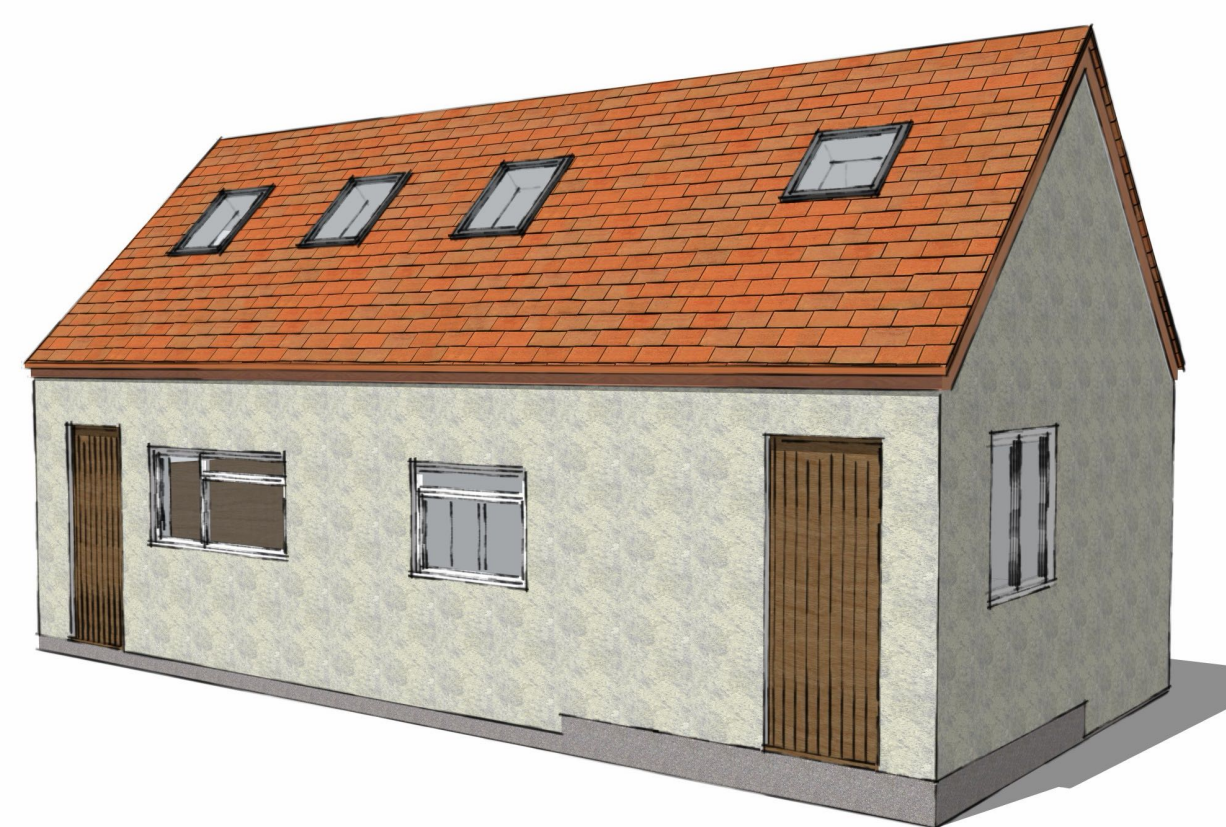

all dimensions to be confirmed on site all works to be carried out in accordance with current Building Regulations drawings and design copyright of SE Architecture and may not be copied, altered or reproduced without authority	
project:	13, Park Avenue. Chippenham. SN14 0HB
drawing:	4 Proposed Plans and Elevations. GARAGE 1 : 100 on A2
September 2026. PLANNING DRAWINGS	
SE Architecture 07814 685519 www.se-architecture.co.uk	