



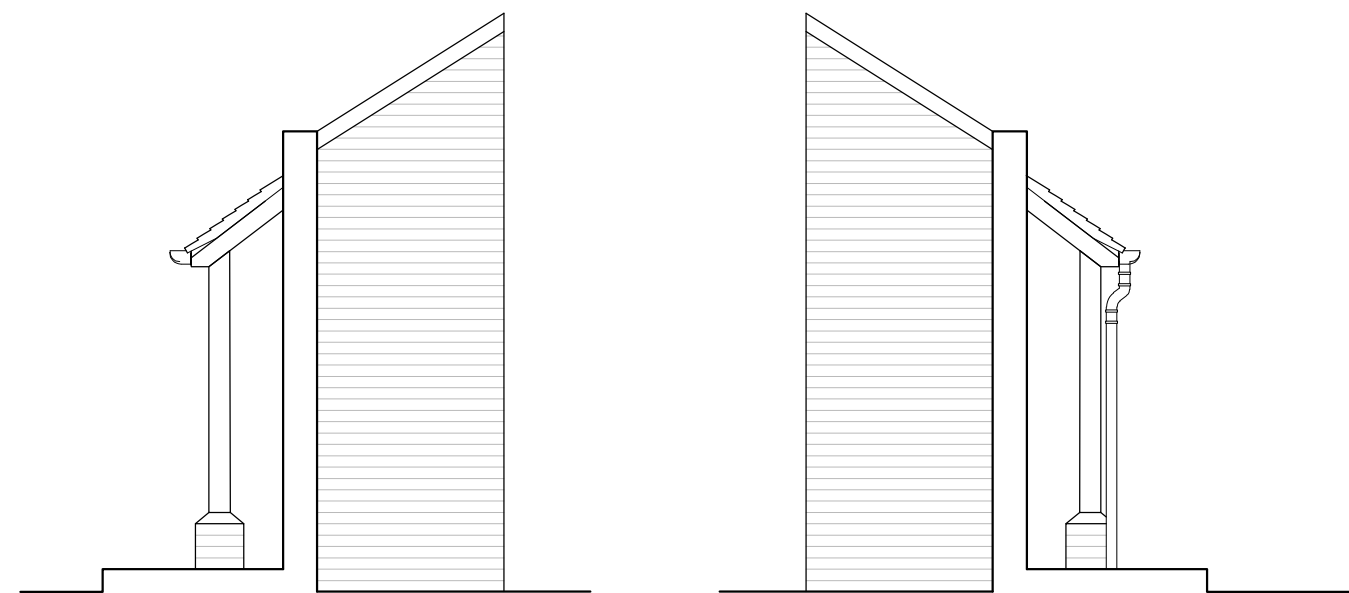


Existing East Elevation

Existing West Elevation

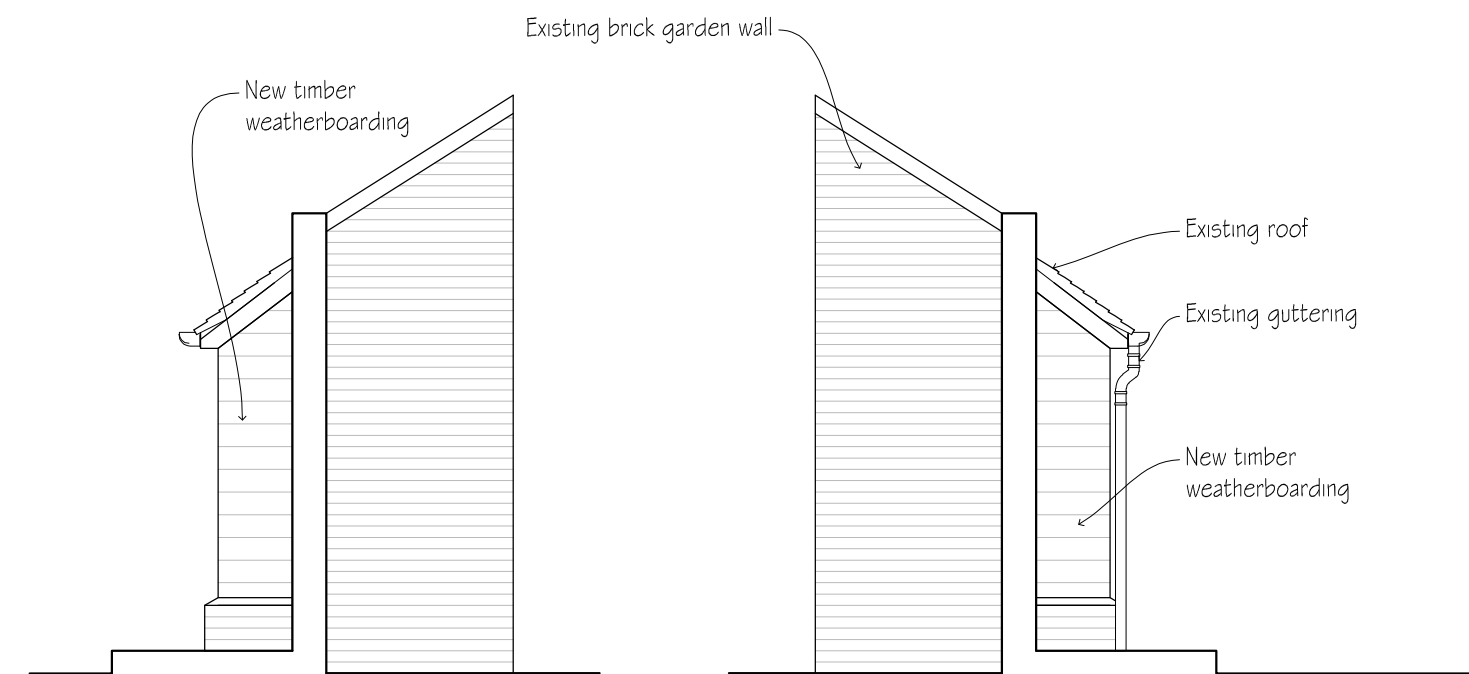


Proposed East Elevation


Proposed West Elevation

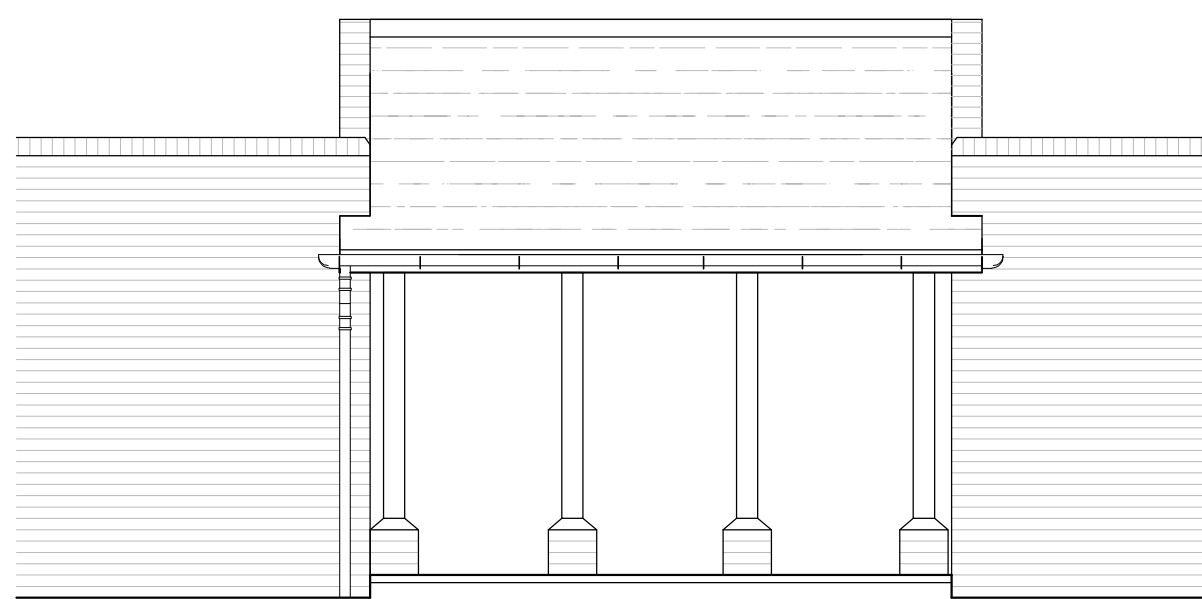


Existing South Elevation

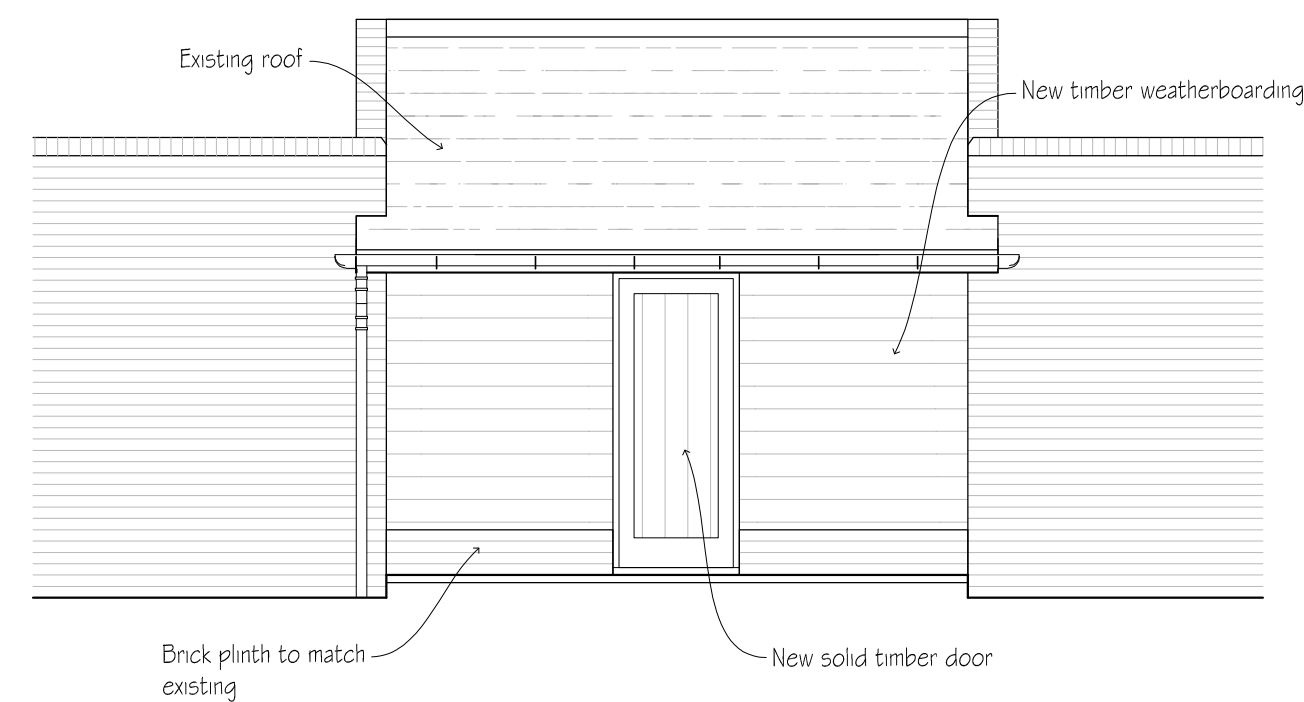


Proposed South Elevation

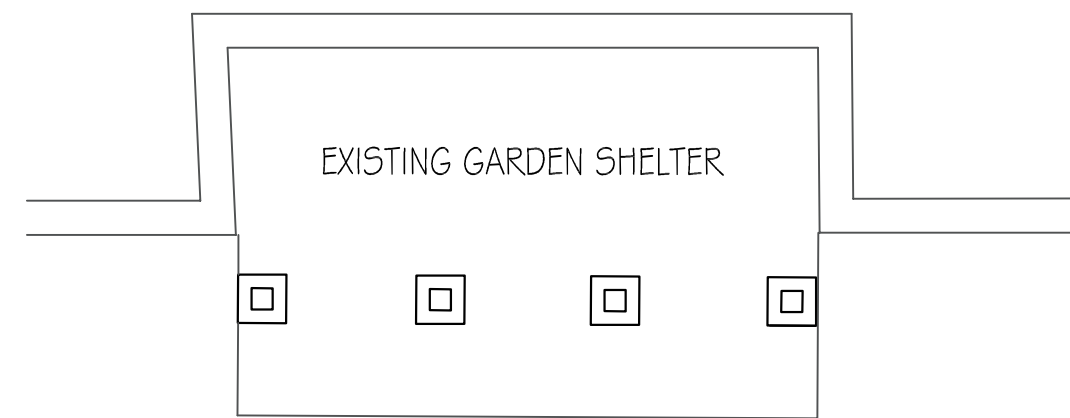

Existing Garden Shelter Plan
1:50

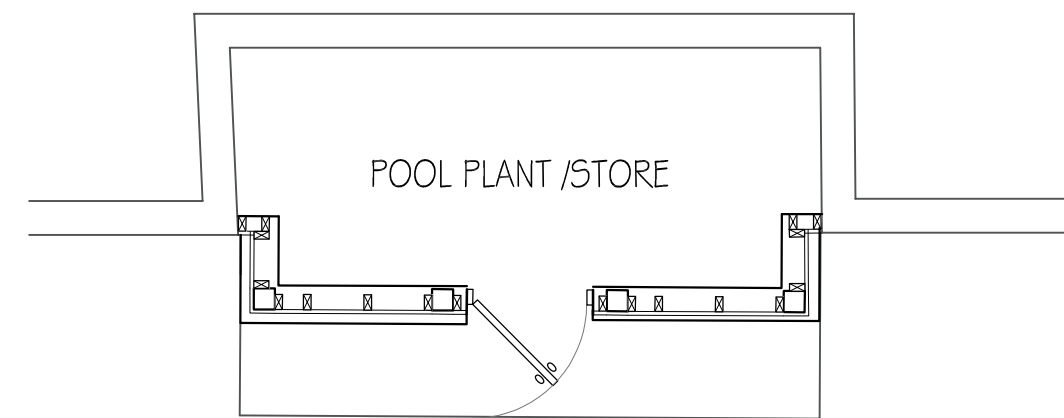

Proposed Pool Plant Building
1:50

 

revisions initial date

Contractors, Sub Contractors and Suppliers are to check all relevant dimensions and levels of site and buildings before commencing any shop drawings or building work.

This drawing is copyright and may not be reproduced in any part of form without the written consent of Fowler Architecture and Planning

project
RECTORY GARDENS HOUSE
Church Lane, Mildenhall


planning

drawing

Pool Plant Building

scale 1:50 @A1 drawn by AL date Sep '26

250119-020 drawing no rev

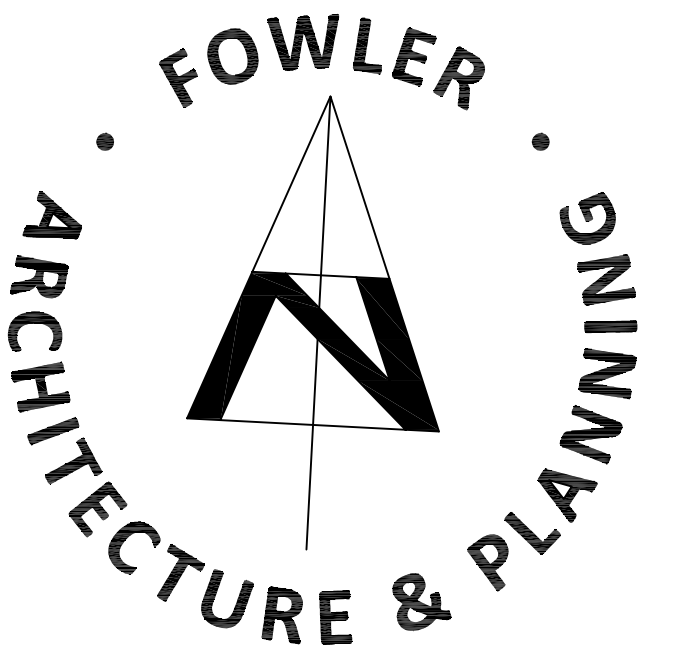

39 High Street
Pewsey
Wiltshire
SN9 5AF

tel (01672) 569444

fax (01672) 569488

enquiries@faap.co.uk