



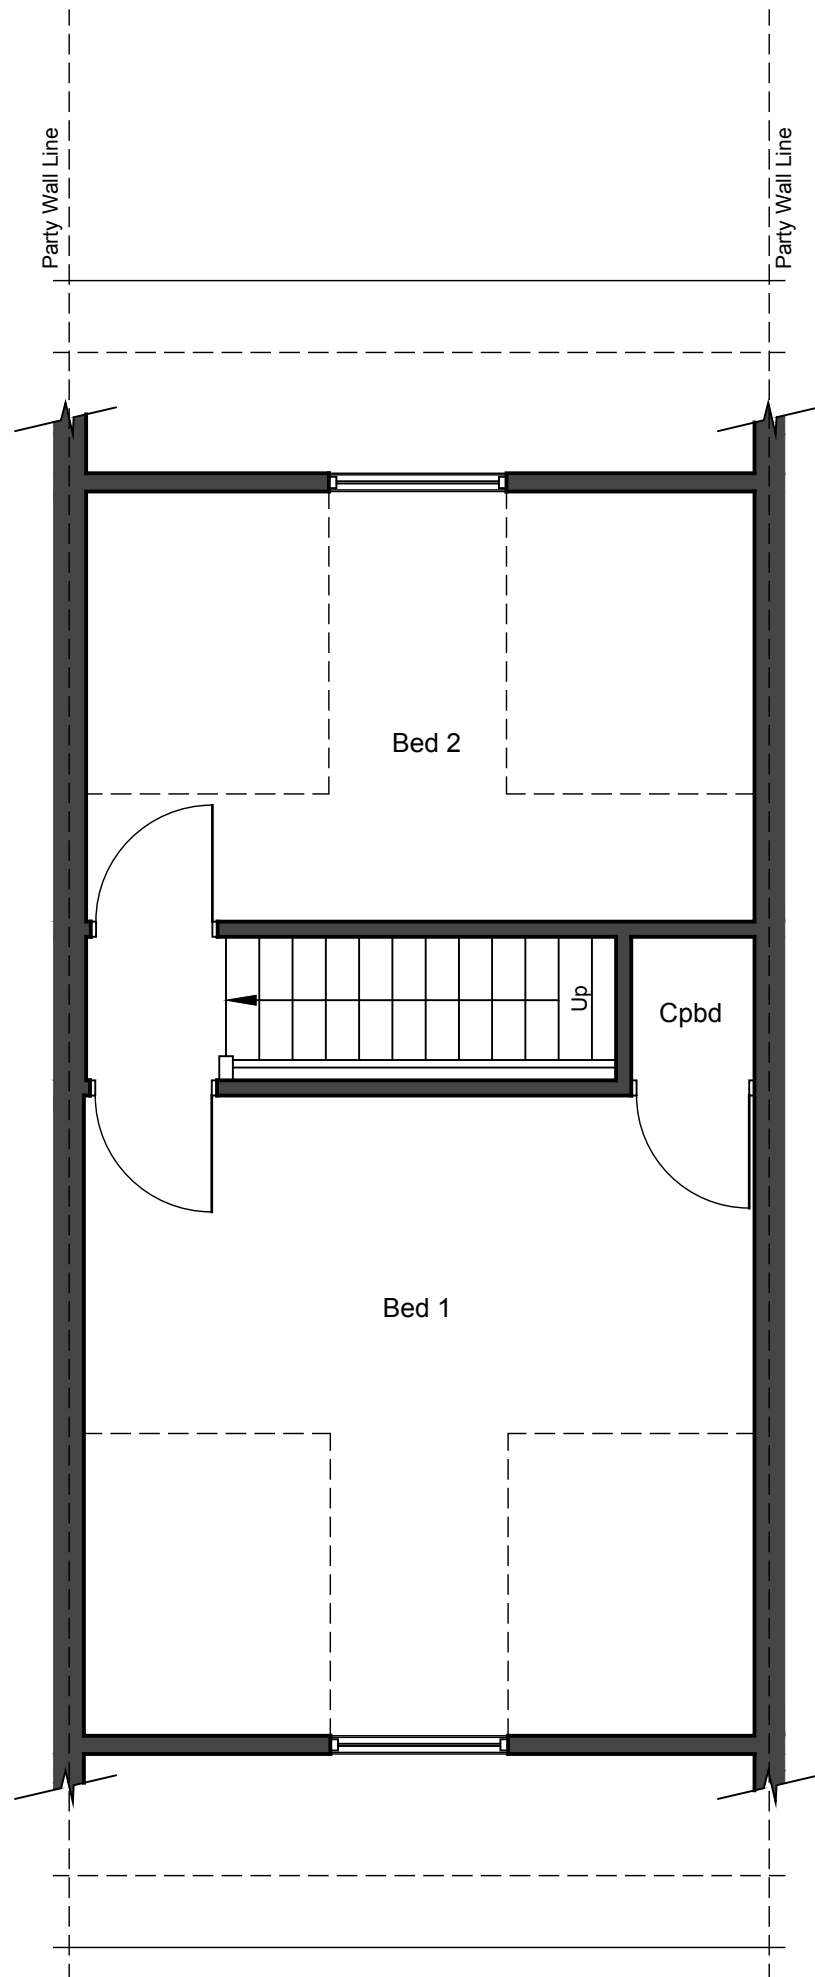


Proposed Second Floor Plan
(Scale 1:50)

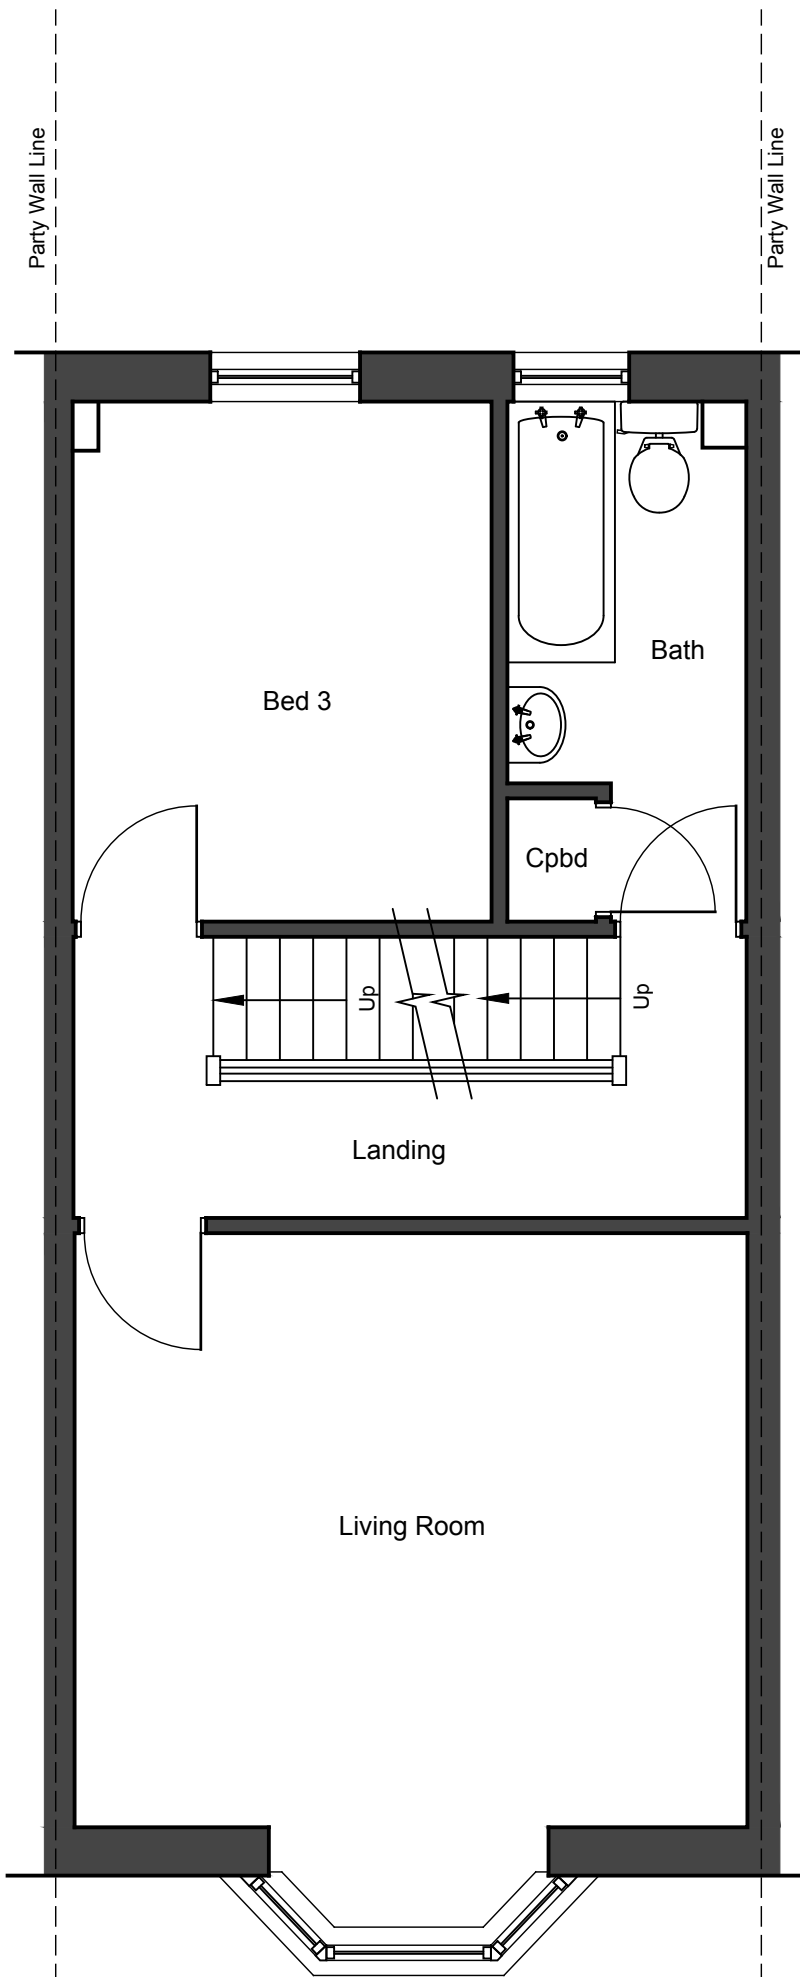



Proposed First Floor Plan
(Scale 1:50)

Remove garage door and build up wall for new window in brickwork to match existing

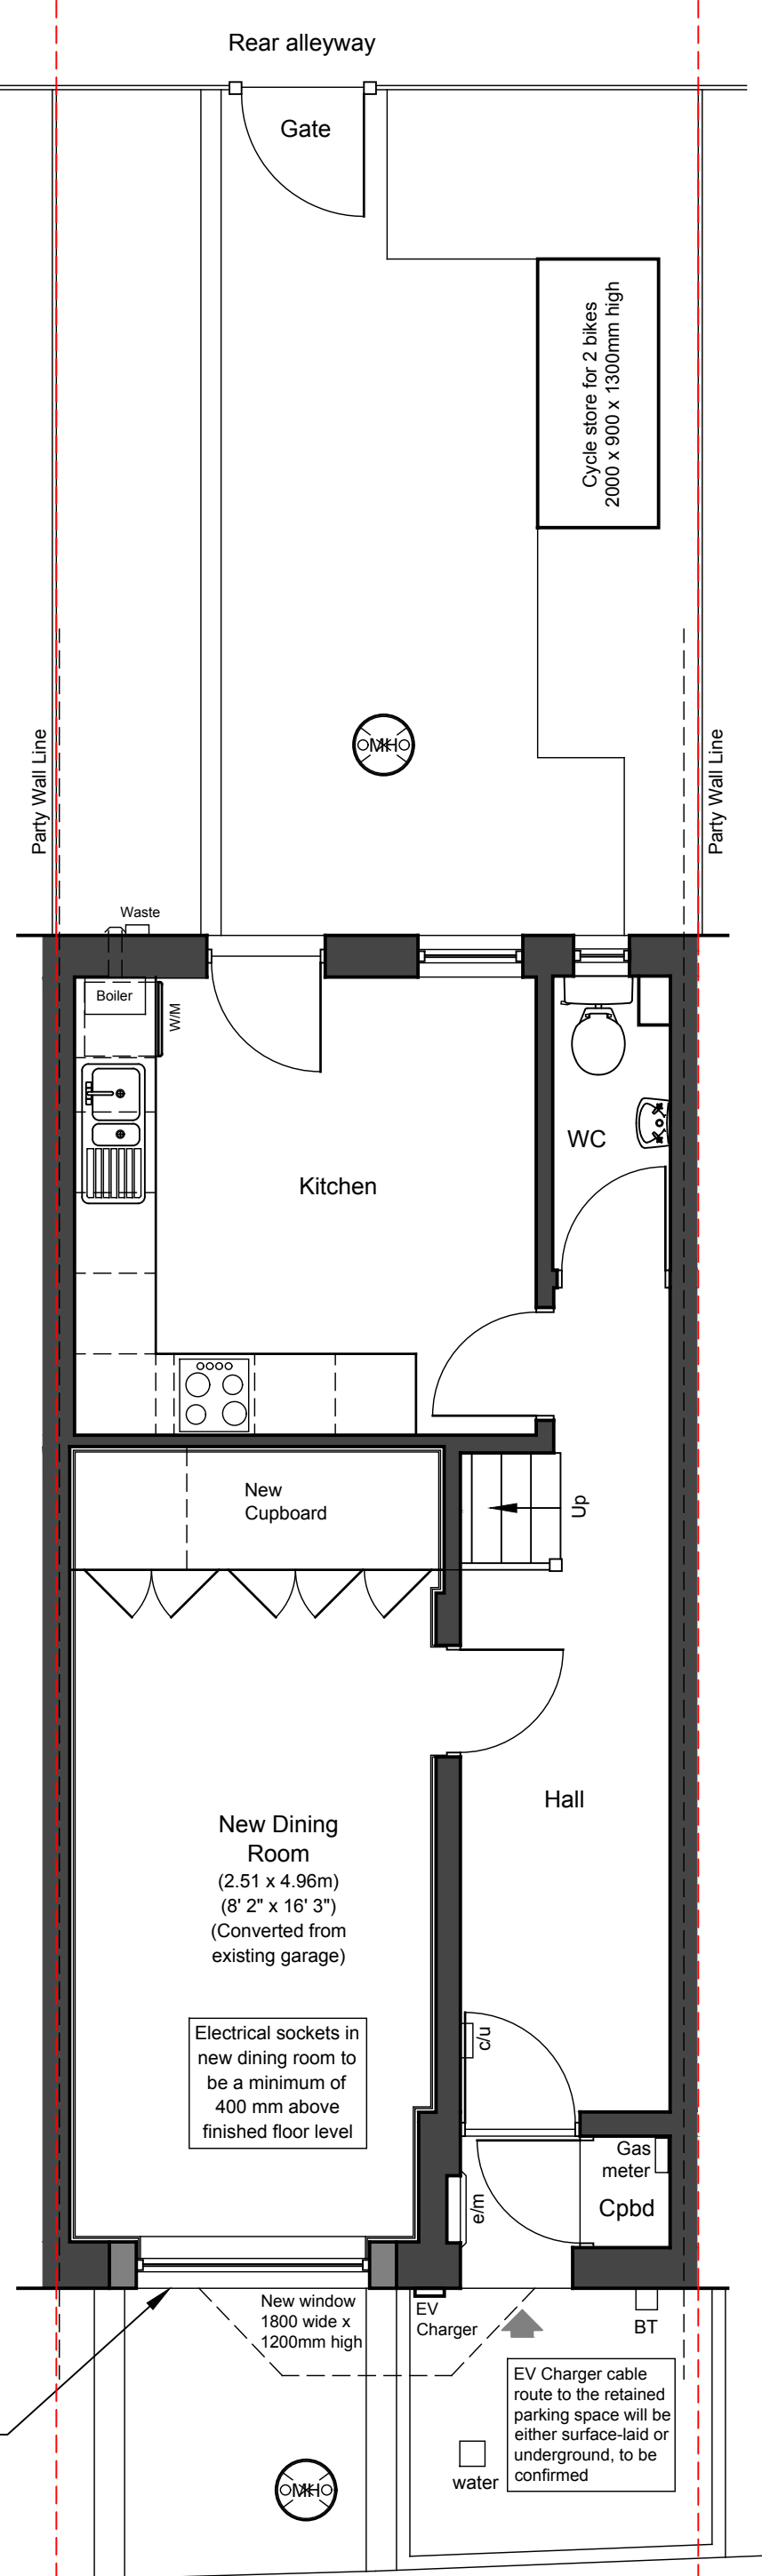


Proposed Ground Floor Plan
(Scale 1:50)


General Notes
Floor: Install floating chipboard floor on insulation to remove step between house and garage
Walls: Install plasterboard drylining throughout

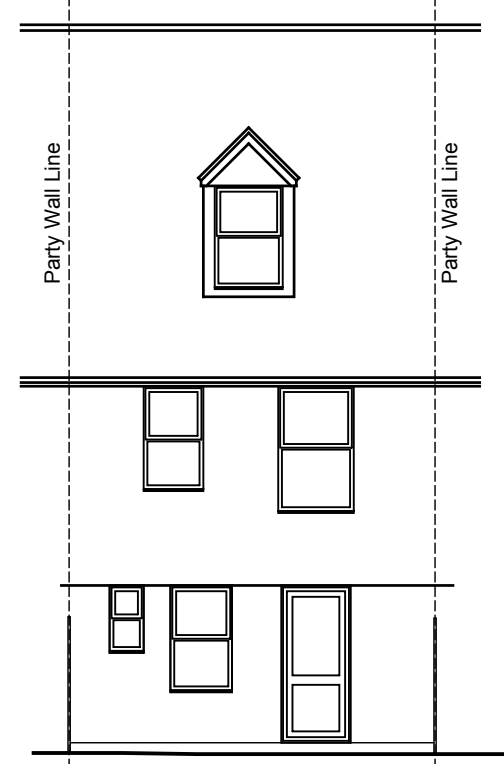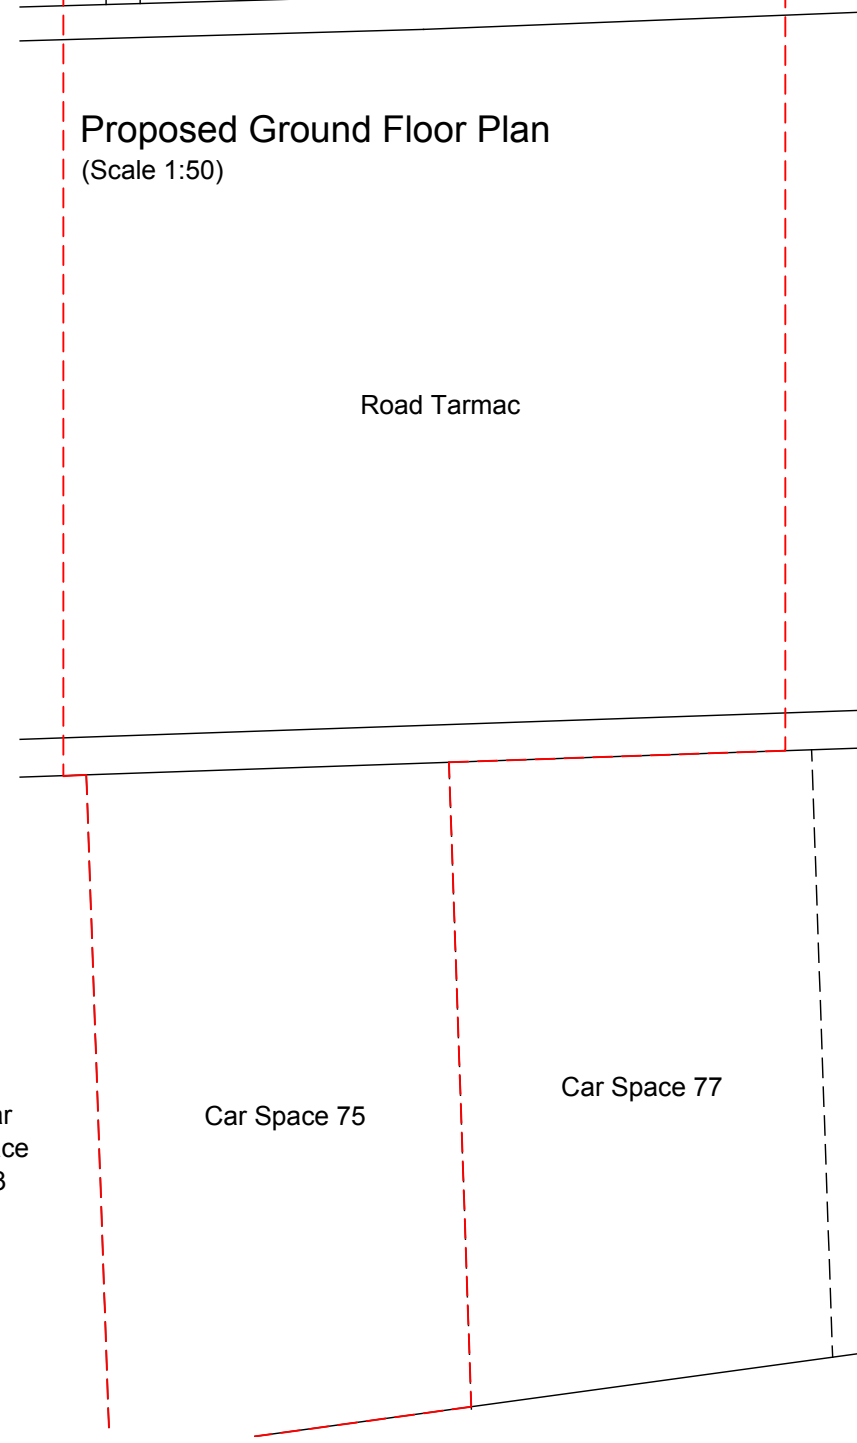


Proposed South Elevation
(Scale 1:100)

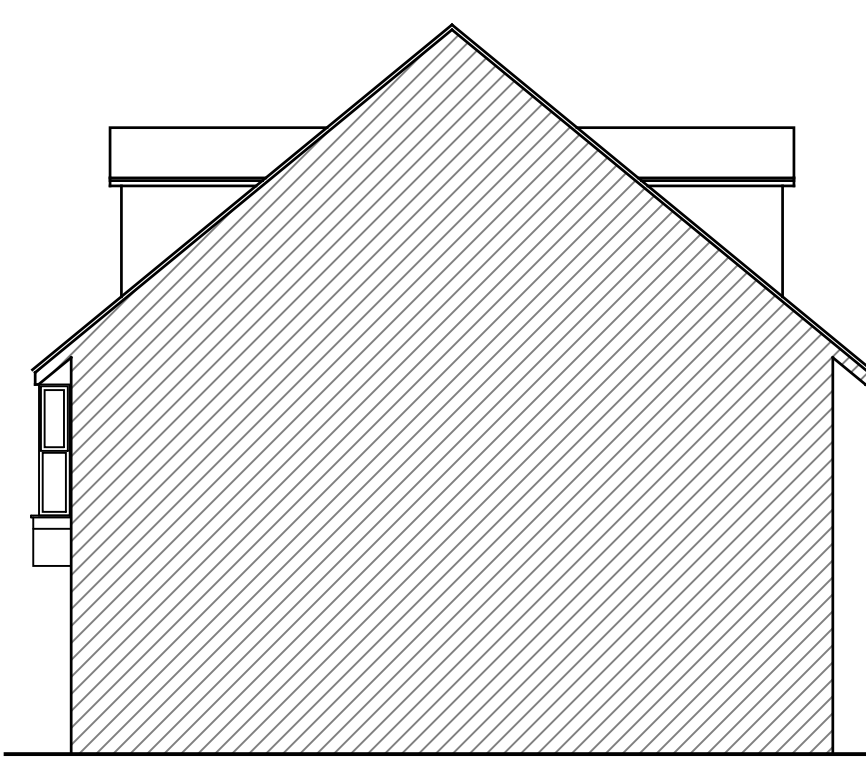

Proposed West Elevation
(Scale 1:100)

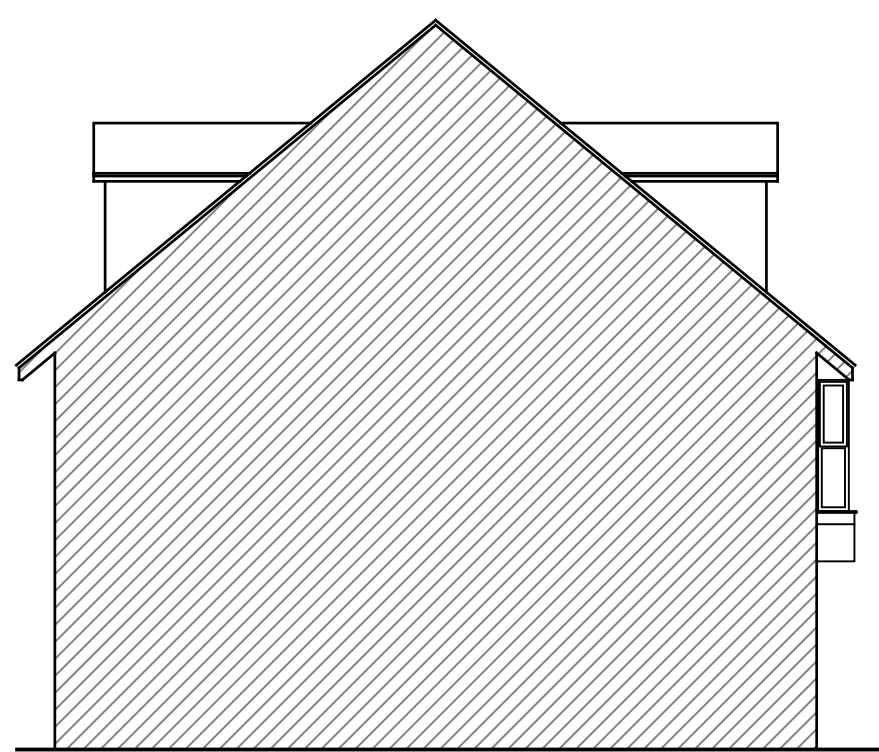

Proposed East Elevation
(Scale 1:100)

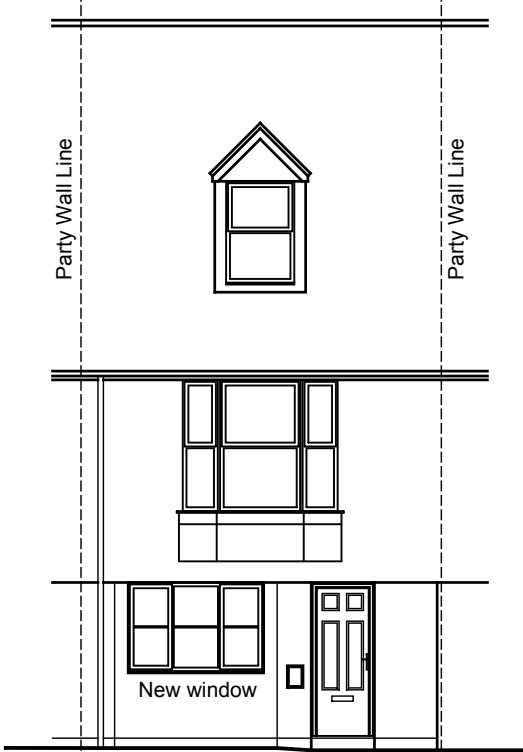

Proposed North Elevation
(Scale 1:100)



General Notes
This drawing is copyright. It may not be reproduced or disclosed either wholly or in part without written consent from DALE ROBERTS DESIGN.
All dimensions are to be checked on site prior to commencement of work.
Figured dimensions are to be taken in preference to scaled dimensions.
If in doubt ask DALE ROBERTS DESIGN.
This drawing could be subject to a Planning / Building Regulations application and should this be the case all works undertaken prior to approval are at the contractors / clients risk.
This drawing has received Planning approval dated:
This drawing has received Building Regulations approval dated:

External Materials Schedule

Walls: Facing brick to match existing as closely as possible
New Window: UPVC casement, double glazed, white

No.	Revisions	Date
-----	-----------	------

Client
S WHITMARSH

Project
PROPOSED GARAGE CONVERSION
75 ST ANN PLACE
SALISBURY
WILTSHIRE
SP1 2SU

Drawing Title
PROPOSED FLOOR PLANS & ELEVS



DALE ROBERTS DESIGN
ARCHITECTURAL SERVICES

The Studio 22 Brickley Lane Devizes Wiltshire SN10 3BQ	Scale 1:50, 1:100 @ A1	Date OCT 26
T 01380 819900 E info@drdesigns.co.uk W www.drdesigns.co.uk	Drawn LAR	Checked
Drawing No. 26020 / P100		