


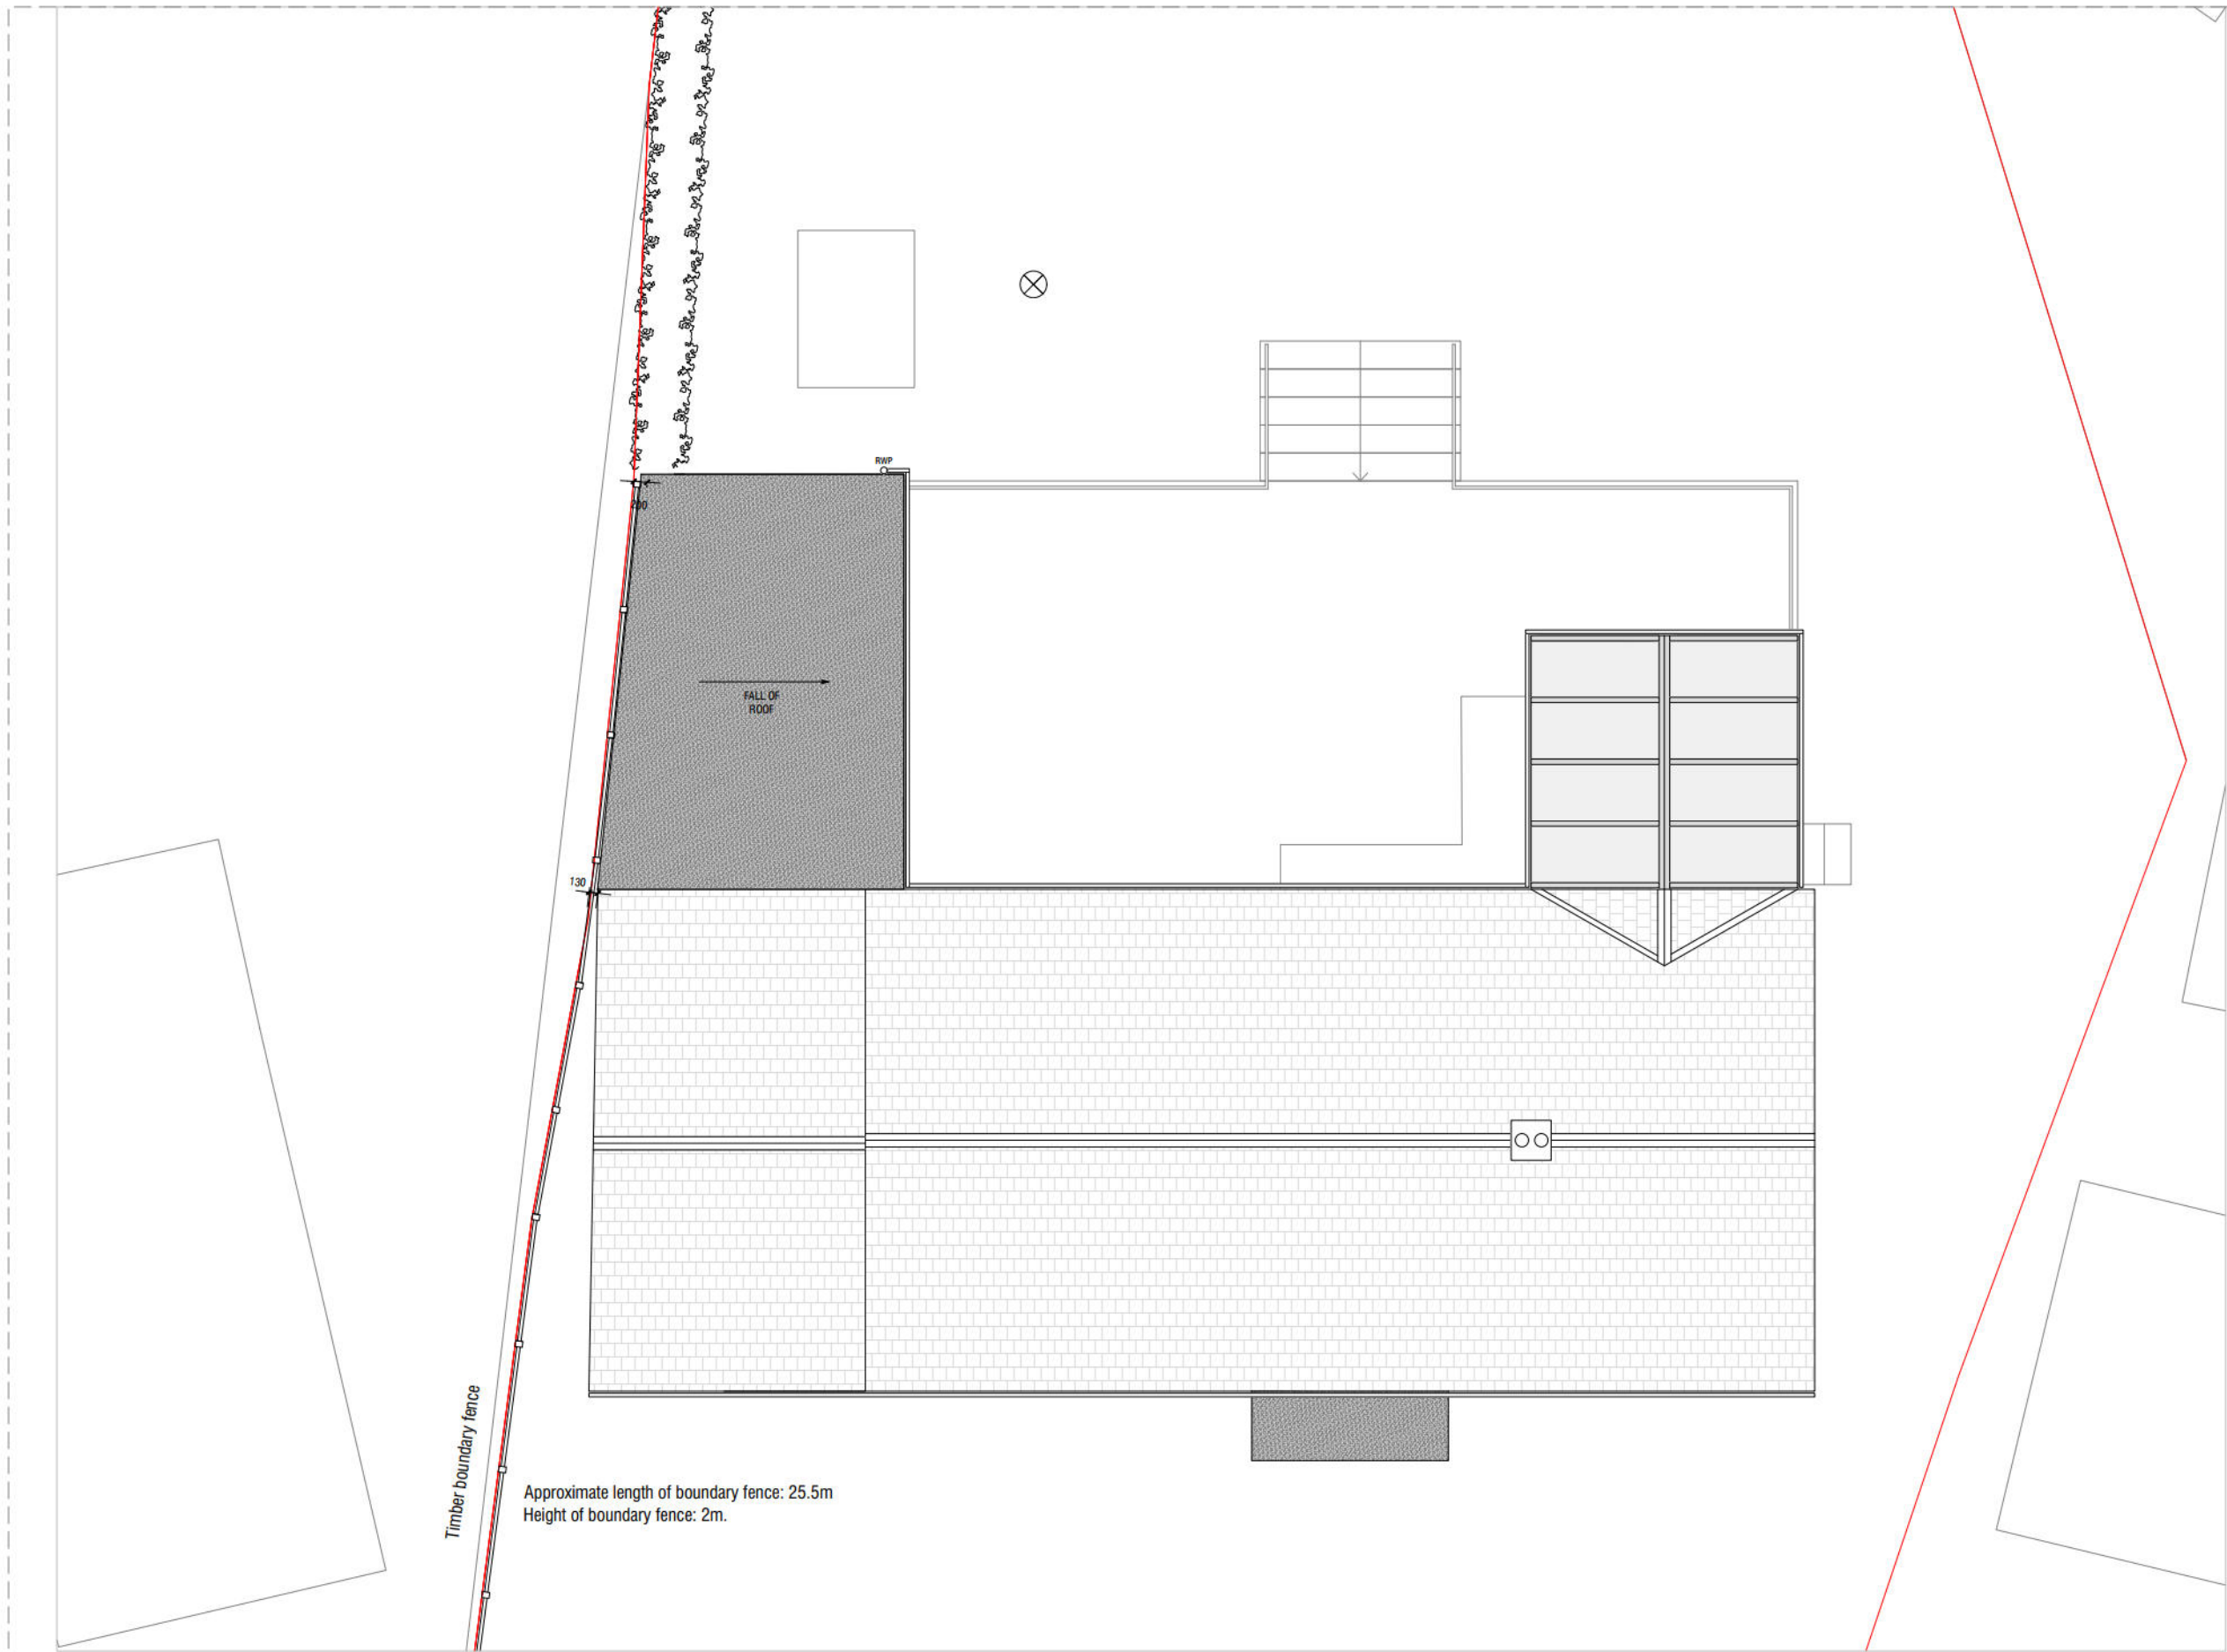

01 -Proposed Roof Plan

- General Notes:**
- Do not scale drawings other than for planning purposes and refer only to figured dimensions.
  - Contractor is to raise any concerns of discrepancies in this drawing and that of what is noted on site to the architect before building works commence.
  - In the circumstance that the drawing relates to an existing building or setting, the contractor is to confirm there is no conflict between this drawings dimensions and the actual building/settings dimensions.
  - Refer to all other project consultants and specialists relevant drawings and specifications.
  - It is the contractor responsibility to ensure all site dimensions, levels and setting out is in line with the architects drawings.
  - Refer to the Structural Engineers drawings for full details on structure where necessary

|      |          |                      |
|------|----------|----------------------|
| P4   | 06.10.26 | Boundary fence shown |
| P3   | 08.09.26 | Boundary fence shown |
| P2   | 23.07.26 | Planning Changes     |
| P1   | 20.05.26 | Planning             |
| Rev: | Date:    | Revision History:    |

**ESDON**  
ARCHITECTURE

T: 01722 680 419  
W: info@esdon-architecture.com

Project:  
**26-029**  
**Barrington**

|                 |             |              |       |
|-----------------|-------------|--------------|-------|
| Name:           | Date:       | Name:        | Date: |
| Designed by: EE | Checked: EE | Approved: EE |       |
| Drawn By: EE    | Approved:   |              |       |

Scale: @A3  
1:100  
Status:  
PLANNING

Drawing Title:  
**Proposed Roof Plans**

|                              |                   |
|------------------------------|-------------------|
| Drawing No:<br><b>10-101</b> | Rev:<br><b>P4</b> |
|------------------------------|-------------------|