


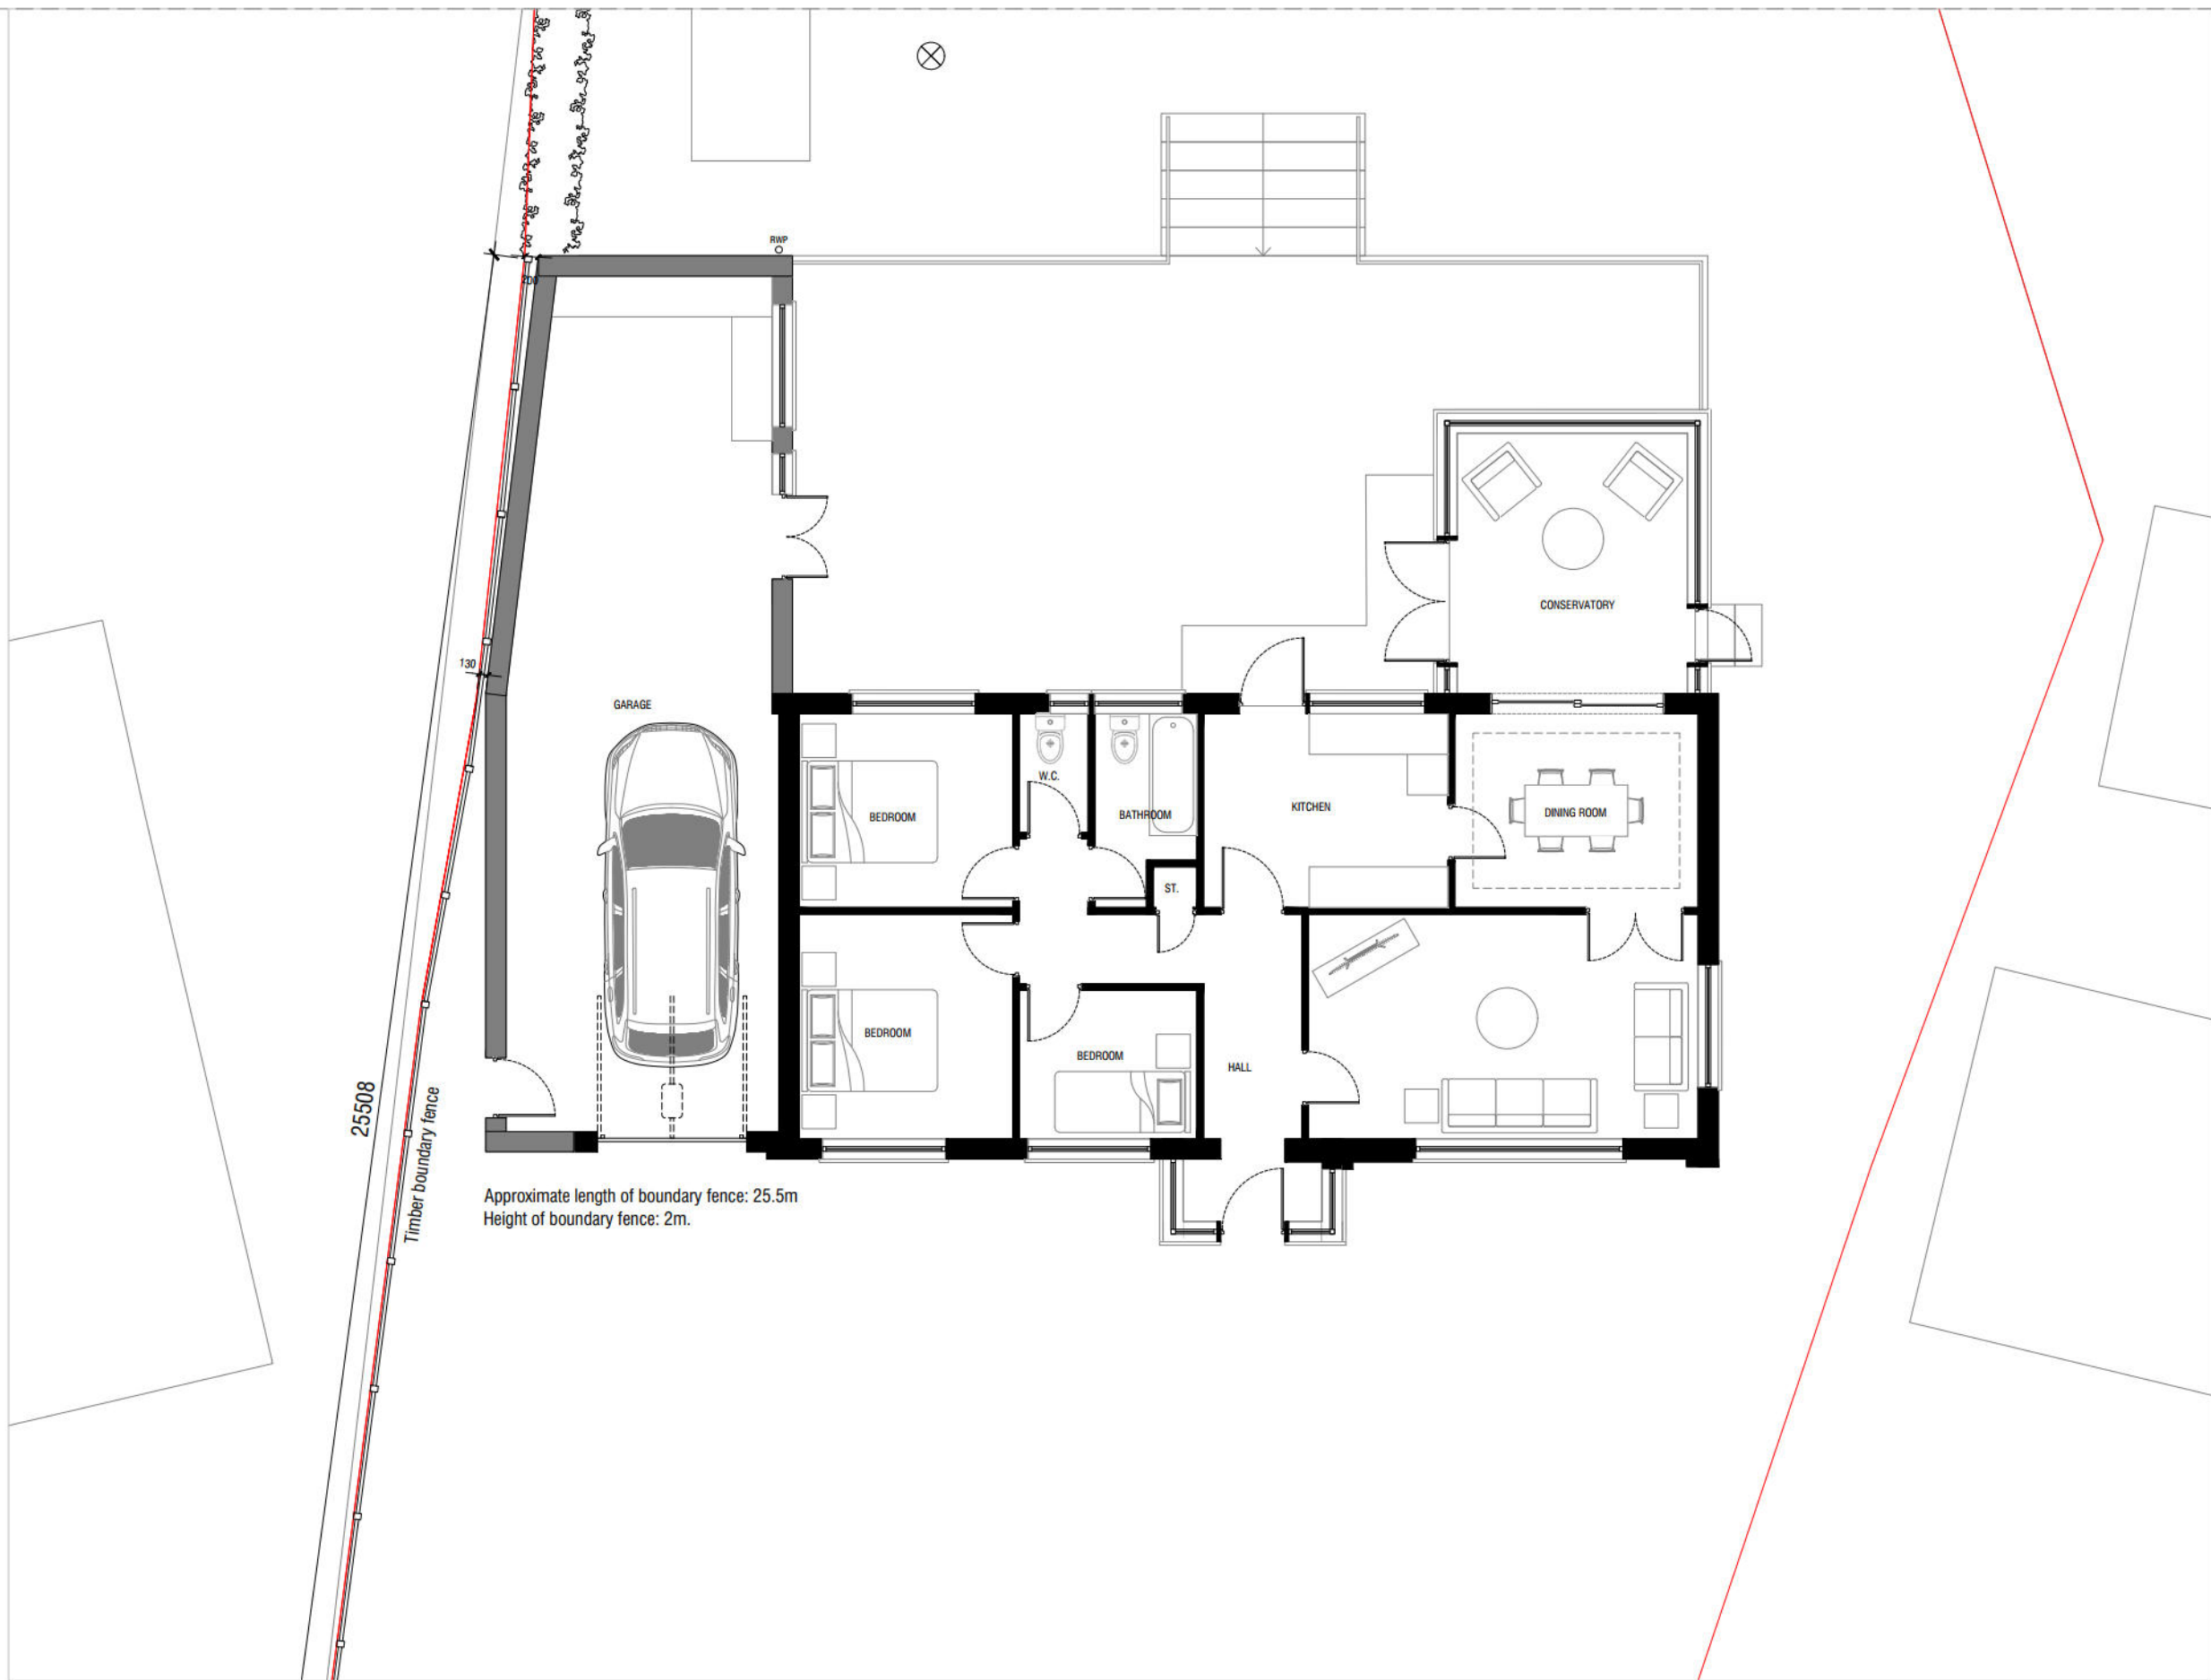

- General Notes:**
- Do not scale drawings other than for planning purposes and refer only to figured dimensions.
 - Contractor is to raise any concerns of discrepancies in this drawing and that of what is noted on site to the architect before building works commence.
 - In the circumstance that the drawing relates to an existing building or setting, the contractor is to confirm there is no conflict between this drawings dimensions and the actual building/settings dimensions.
 - Refer to all other project consultants and specialists relevant drawings and specifications.
 - It is the contractor responsibility to ensure all site dimensions, levels and setting out is in line with the architects drawings.
 - Refer to the Structural Engineers drawings for full details on structure where necessary

P4	06.10.26	Boundary fence length highlighted
P3	08.09.26	Boundary fence shown
P2	23.07.26	Planning Changes
P1	20.05.26	Planning
Rev:	Date:	Revision History:

ESDON

ARCHITECTURE

T: 01722 680 419
W: info@esdon-architecture.com

Project:
26-029
Barrington

Designed by:	EE	Date:	EE	Checked:	EE	Name:	Date:
Drawn By:	EE			Approved:	EE		

Scale: @A3
1:100
Status:
PLANNING

Drawing Title:
Proposed Ground Floor Plan

Drawing No:	10-100	Rev:	P4
-------------	--------	------	----

01 -Proposed Ground Floor Plan

