

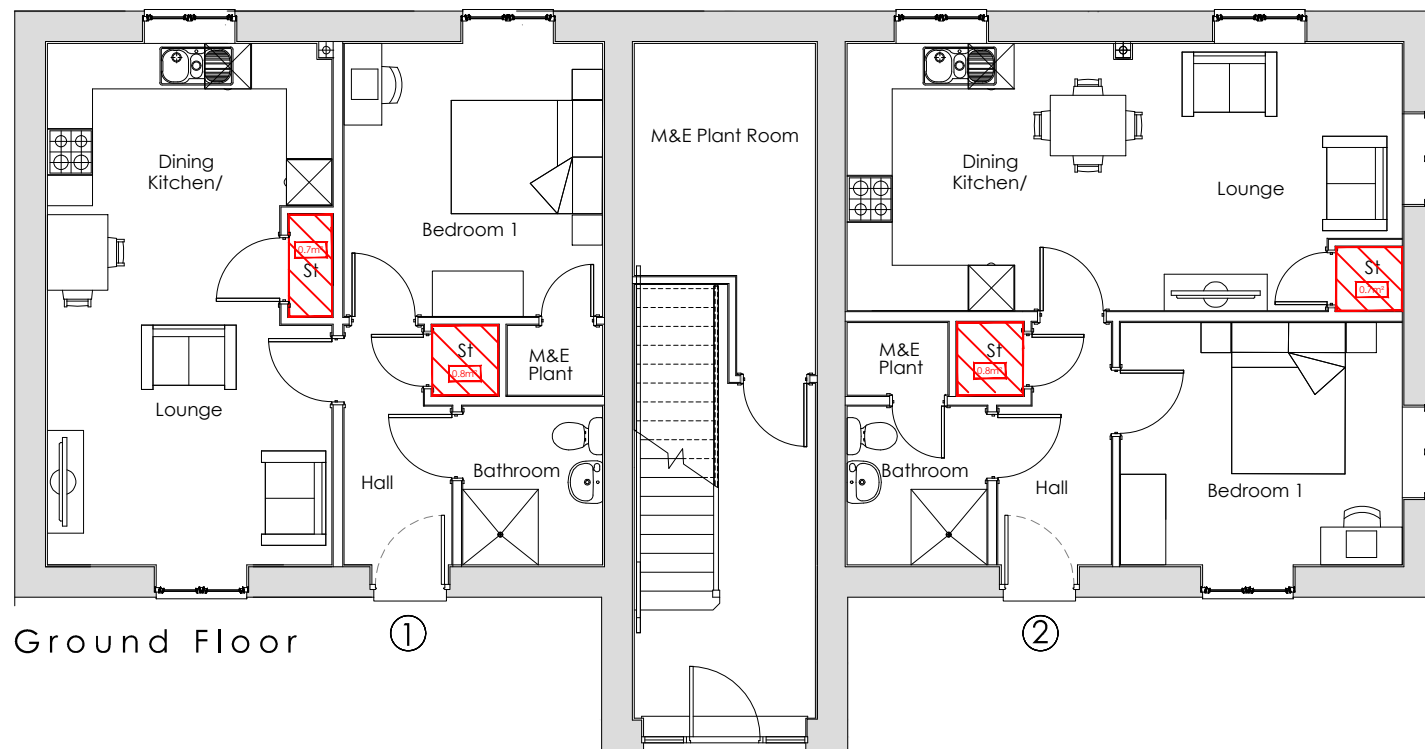


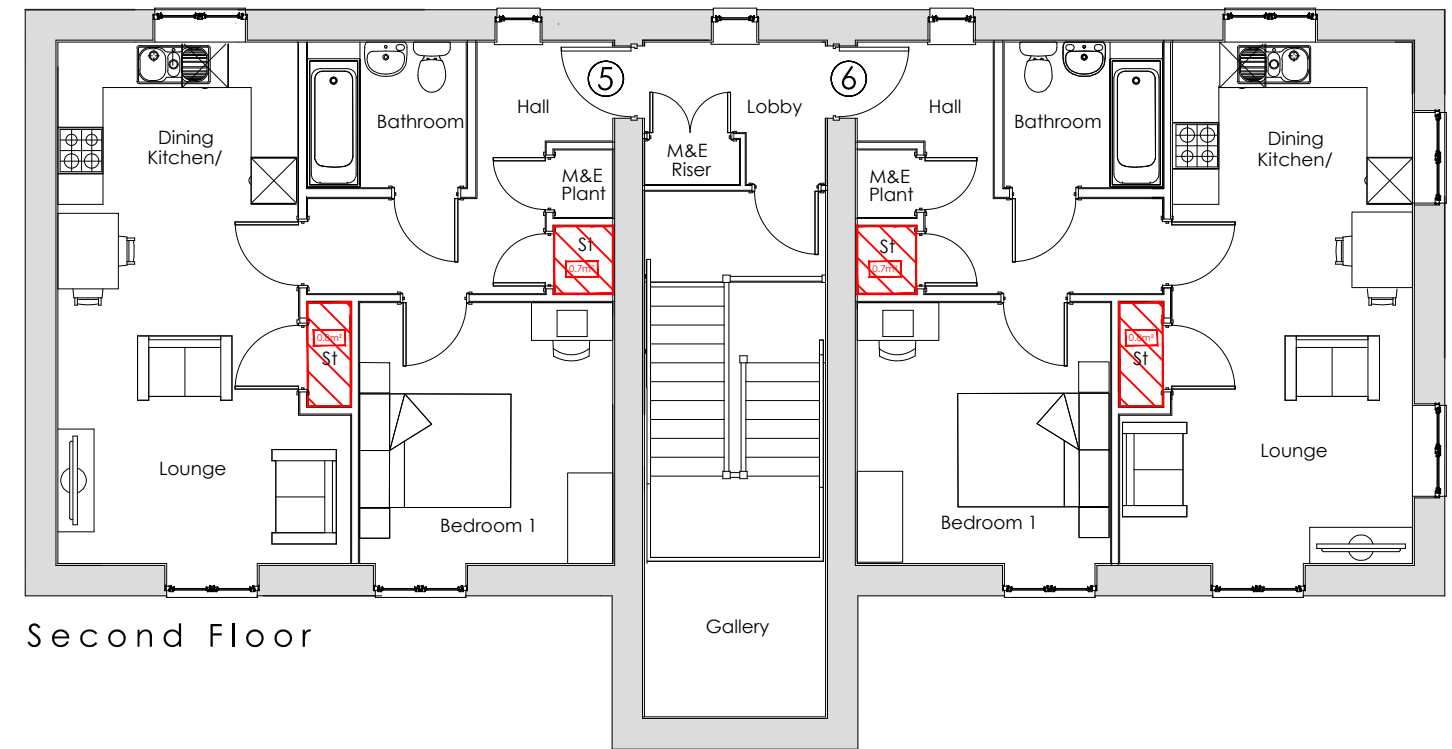

Gross Internal Area (GIA): 50.6m ² / 544ft ² Storage: 1.5m ²  Potential Area of PV Panels (Exact Positioning to be agreed following Technical Design)	Plot Numbers: As: 1 - 6 Op:
	NDSS Space Requirements: 4B/6P GIA: 50m ² Storage: 1.5m ²

Note: Obscure Glazing To All Rooms With Sanitaryware

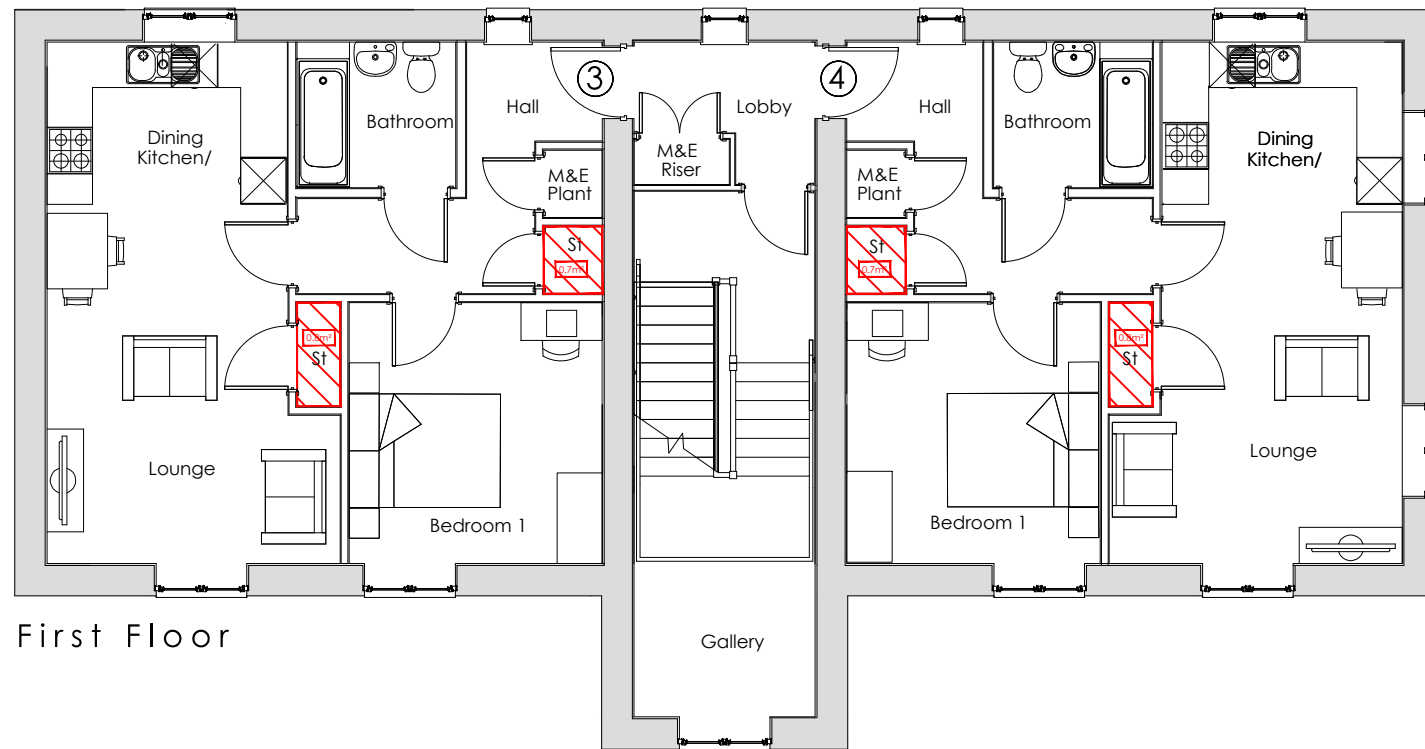

Project	Hillworth Road, Wiltshire		
Drawing	House Type - Pine Floor Plans		
Status	RM PLANNING APPLICATION		
Project No.	HR-01	Drawn By	Scale 1:100 @A3
Drawing No.	155	Checked By	Date September 2026
Revision			

Rev	Date	By	Description
-----	------	----	-------------

Scale 1:100

