






Front Elevation

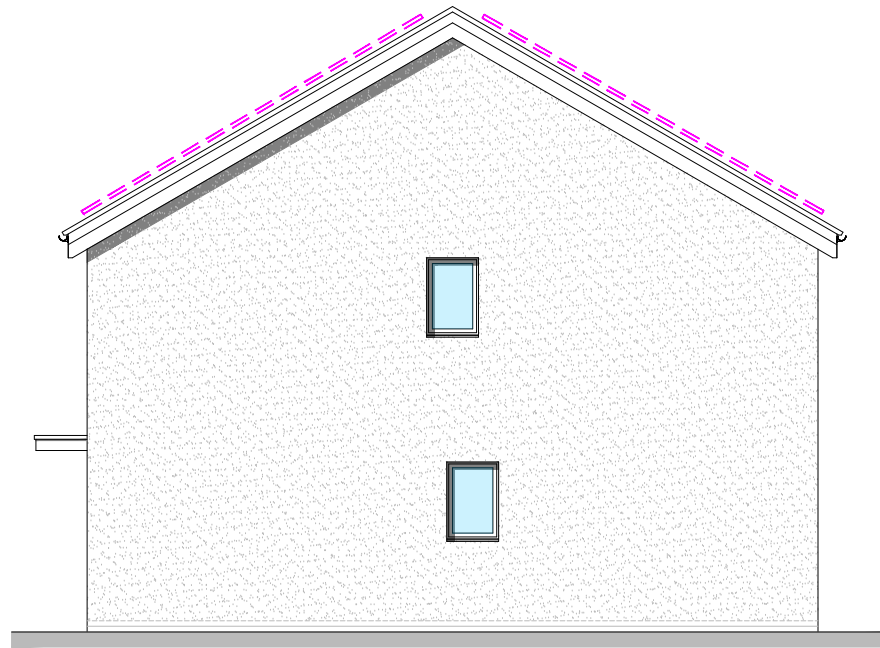


Side Elevation

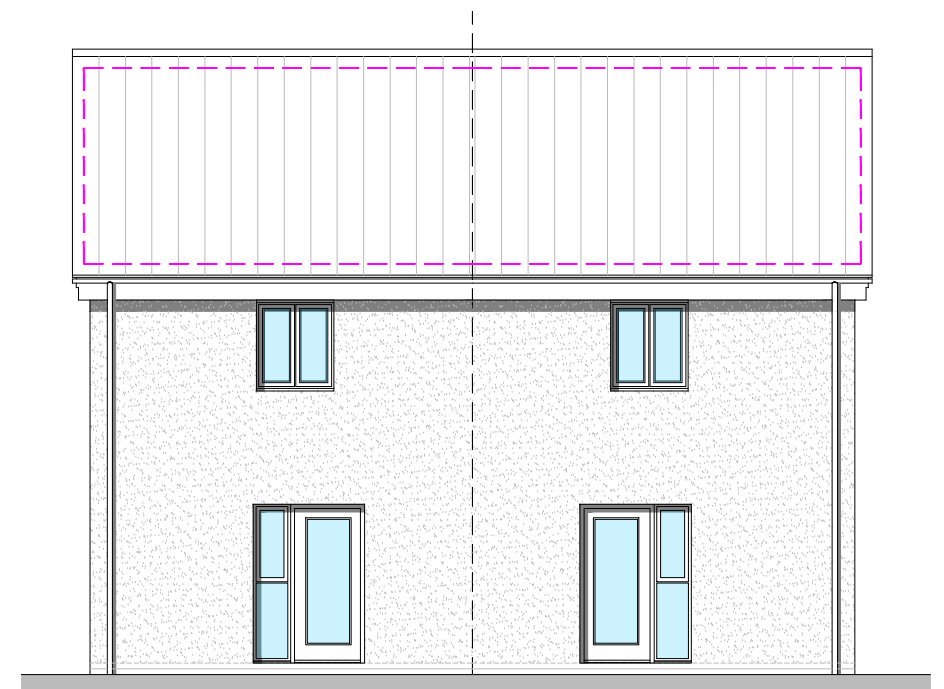


Rear Elevation

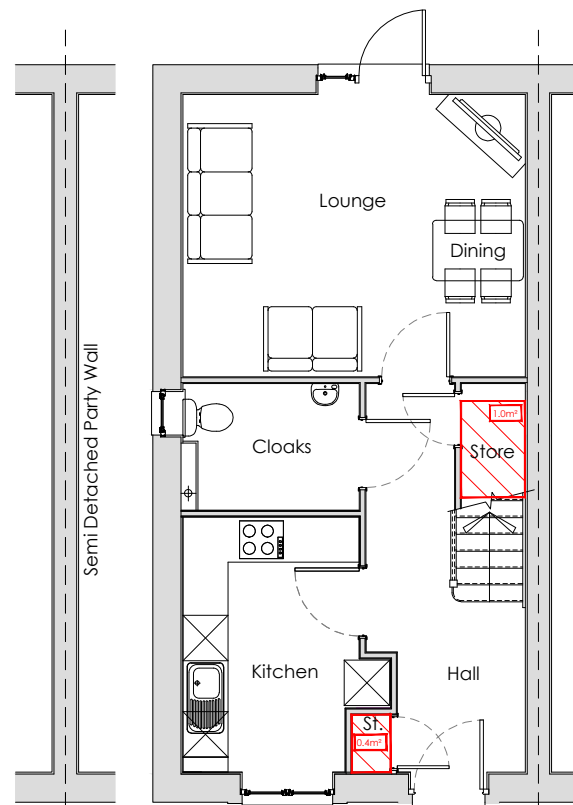

Ground Floor

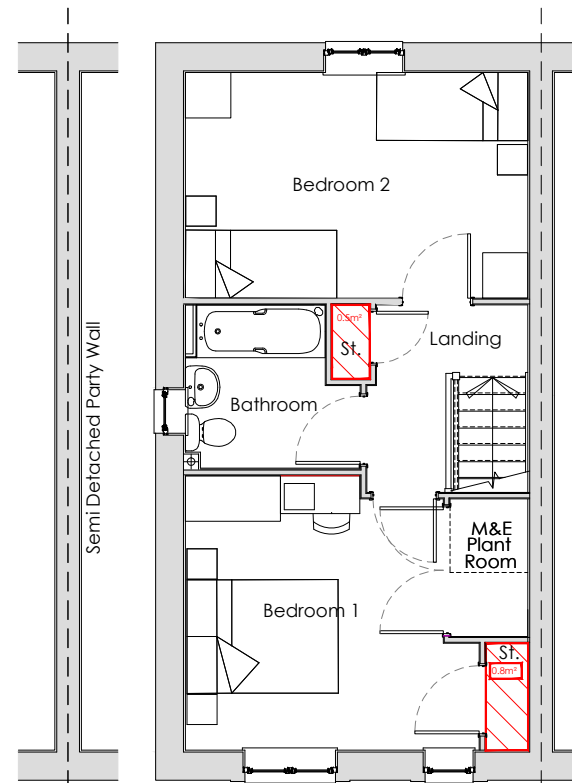

First Floor

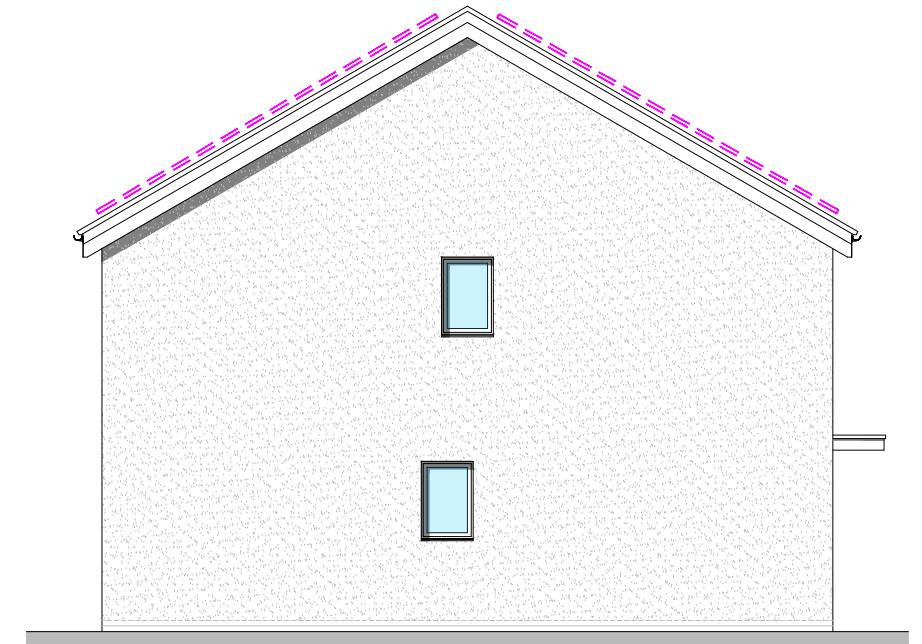

Side Elevation

Gross Internal Area (GIA): 81.2 m ² / 874 ft ² Storage: 2.7m ²	Plot Numbers:
	As: Op: 14
Potential Area of PV Panels (Exact Positioning to be agreed following Technical Design)	NDSS Space Requirements: 2B/4P
	GIA: 79m ² Storage: 2.0m ²
Note: Obscure Glazing To All Rooms With Sanitaryware	



Project	Hillworth Road, Wiltshire		
Drawing	House Type - Alder (Ar) Floor Plans & Elevations Render		
Status	RM PLANNING APPLICATION		
Project No.	HR-01	Drawn By	Scale 1:100 @A3
Drawing No.	154-1	Checked By	Date September 2026
Revision			

Rev	Date	By	Description
-----	------	----	-------------

