
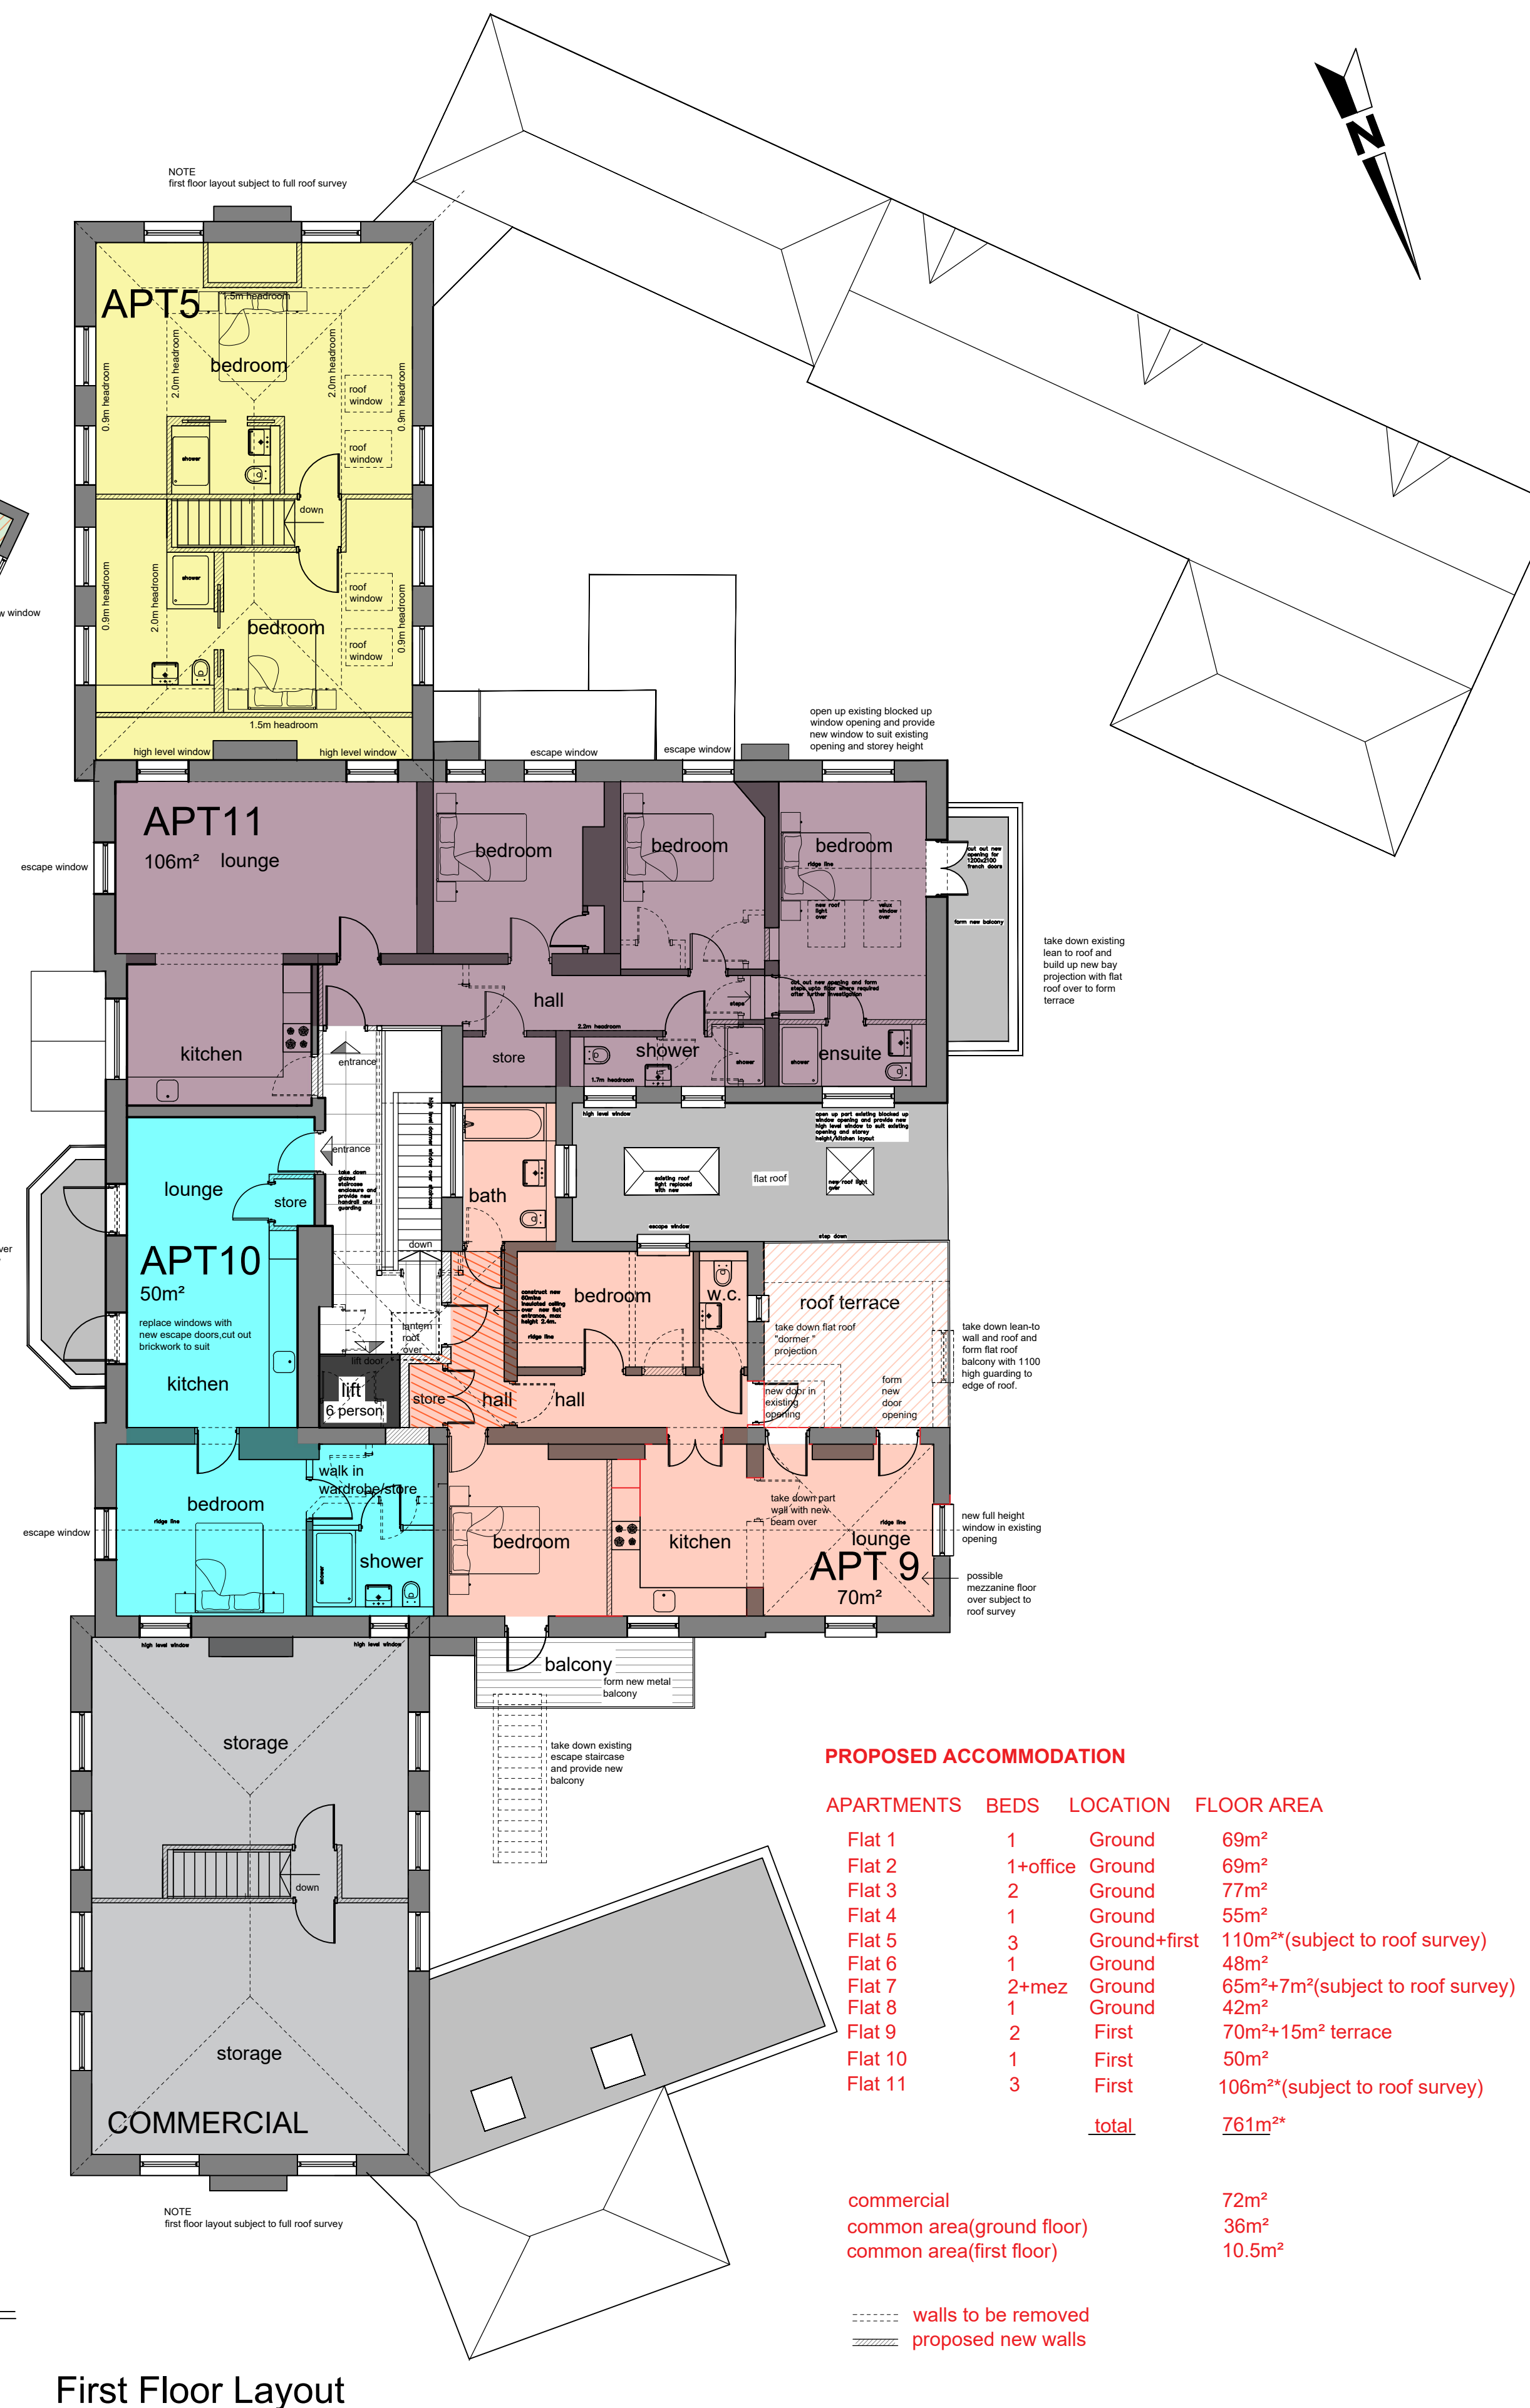


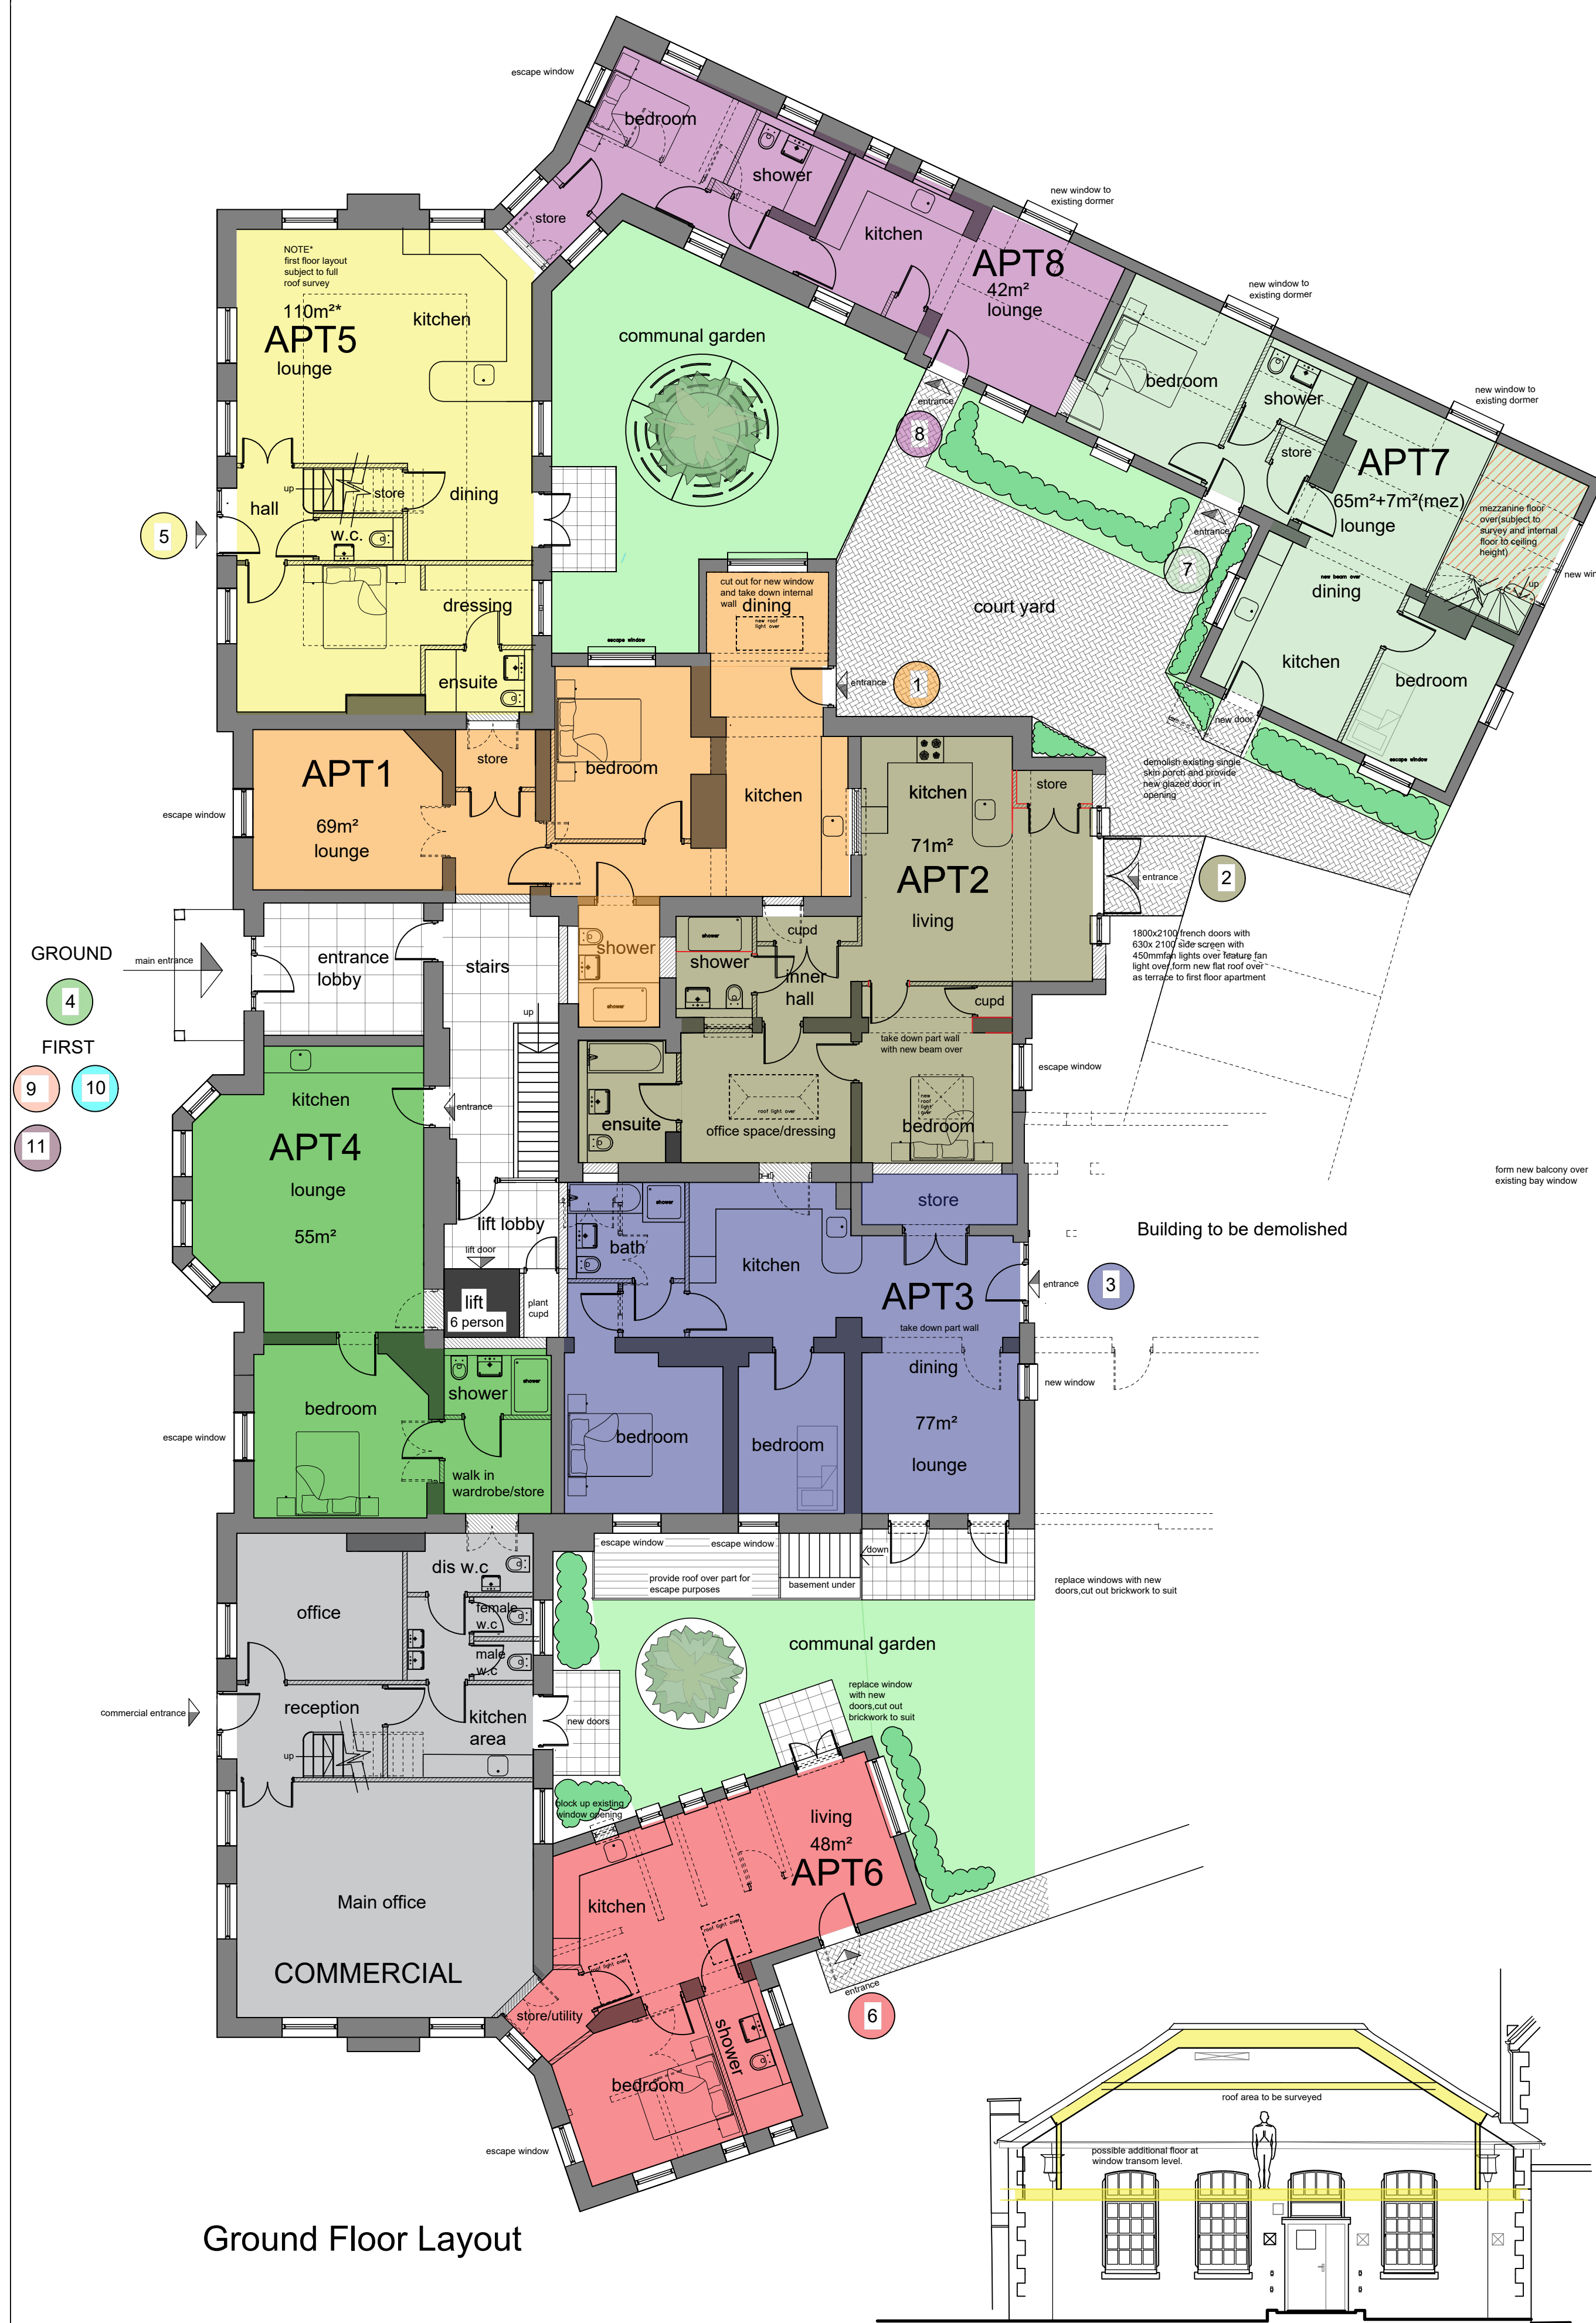

PROPOSED ACCOMMODATION

APARTMENTS	BEDS	LOCATION	FLOOR AREA
Flat 1	1	Ground	69m²
Flat 2	1+office	Ground	69m²
Flat 3	2	Ground	77m²
Flat 4	1	Ground	55m²
Flat 5	3	Ground+first	110m²*(subject to roof survey)
Flat 6	1	Ground	48m²
Flat 7	2+mez	Ground	65m²+7m²(subject to roof survey)
Flat 8	1	Ground	42m²
Flat 9	2	First	70m²+15m² terrace
Flat 10	1	First	50m²
Flat 11	3	First	106m²(subject to roof survey)
total			761m²*

commercial 72m²
common area(ground floor) 36m²
common area(first floor) 10.5m²

----- walls to be removed
===== proposed new walls

Note:
All designs and information conveyed are the intellectual property of APEX PLANNING DESIGN. The unauthorised copying, usage or distribution of this drawing or the contents of; in part or in whole is forbidden without express permission. All dimensions to be checked on site and any discrepancy immediately reported to APEX PLANNING DESIGN.
©Copyright all rights reserved. APEX PLANNING DESIGN 2025.
The drawings produced are Apex Planning Design interpretation of an approved third party design. These drawings are for the purposes of planning only. Any changes to the approved planning drawings are entirely the clients own design, undertaken at their instruction and are implemented at their own risk.

Client

Gainsborough Group
Construction Ltd

Job

Devizes Community Hospital Site
New Park Road
Devizes
Wiltshire
SN10 1EF

Title

Proposed Conversion Floor plans
(part main hospital) **11 units**

Scale

1:100@A1

Date

May 2025

Drawn


Stewart Maxwell BSc. (Hons)

Drg Number

APD-04-25-02 A

Revisions

Scales

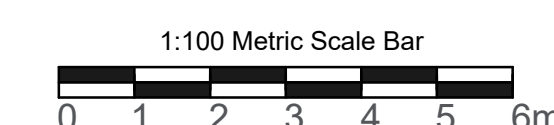

**APEX
PLANNING
DESIGN**

Email: stewart@apexpd.co.uk