





- Historic Fabric
- Modern Fabric
- Modern Flooring
- Dashed lines indicate where walls removed
- New Fabric

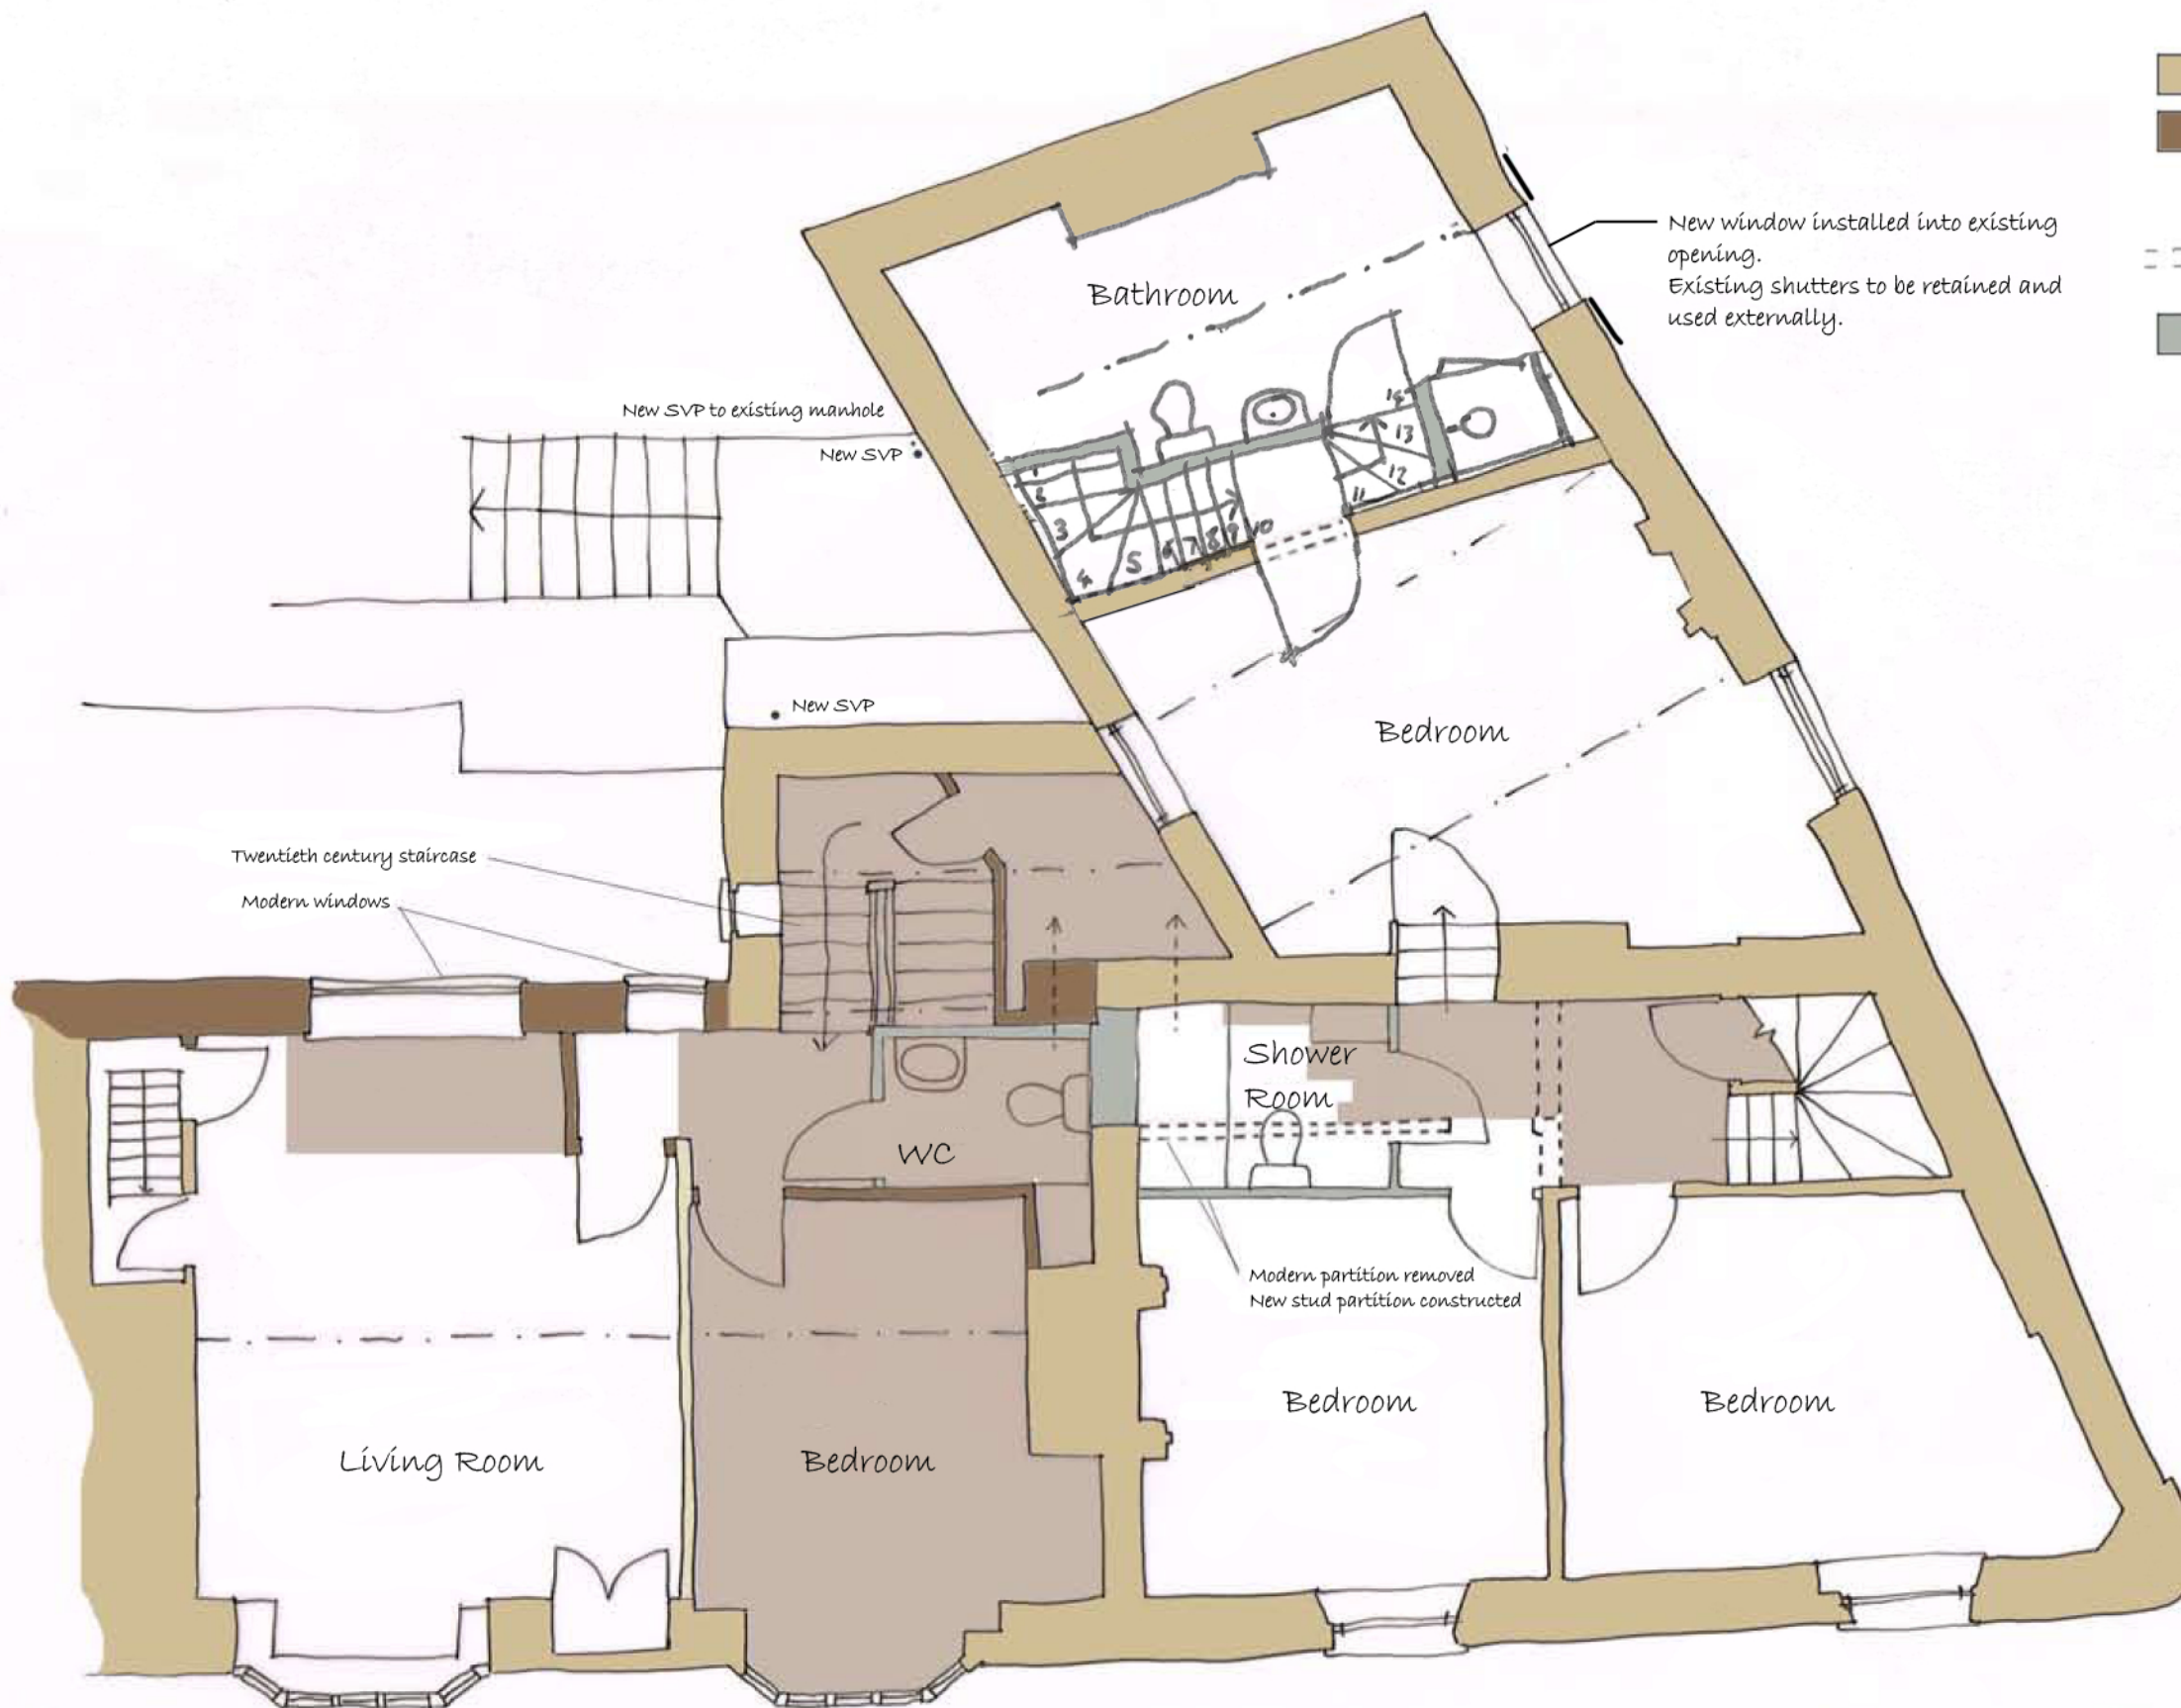

Copyright Asserted ©

 

ALEX OLIVER ASSOCIATES
ARCHITECTS . PLANNERS . PROJECT MANAGERS

Proposed First Floor Plan
Scale 1:75
Drwg No. Sk305 D

Mr Alex Oliver
1-3 Patford Street
14/13