


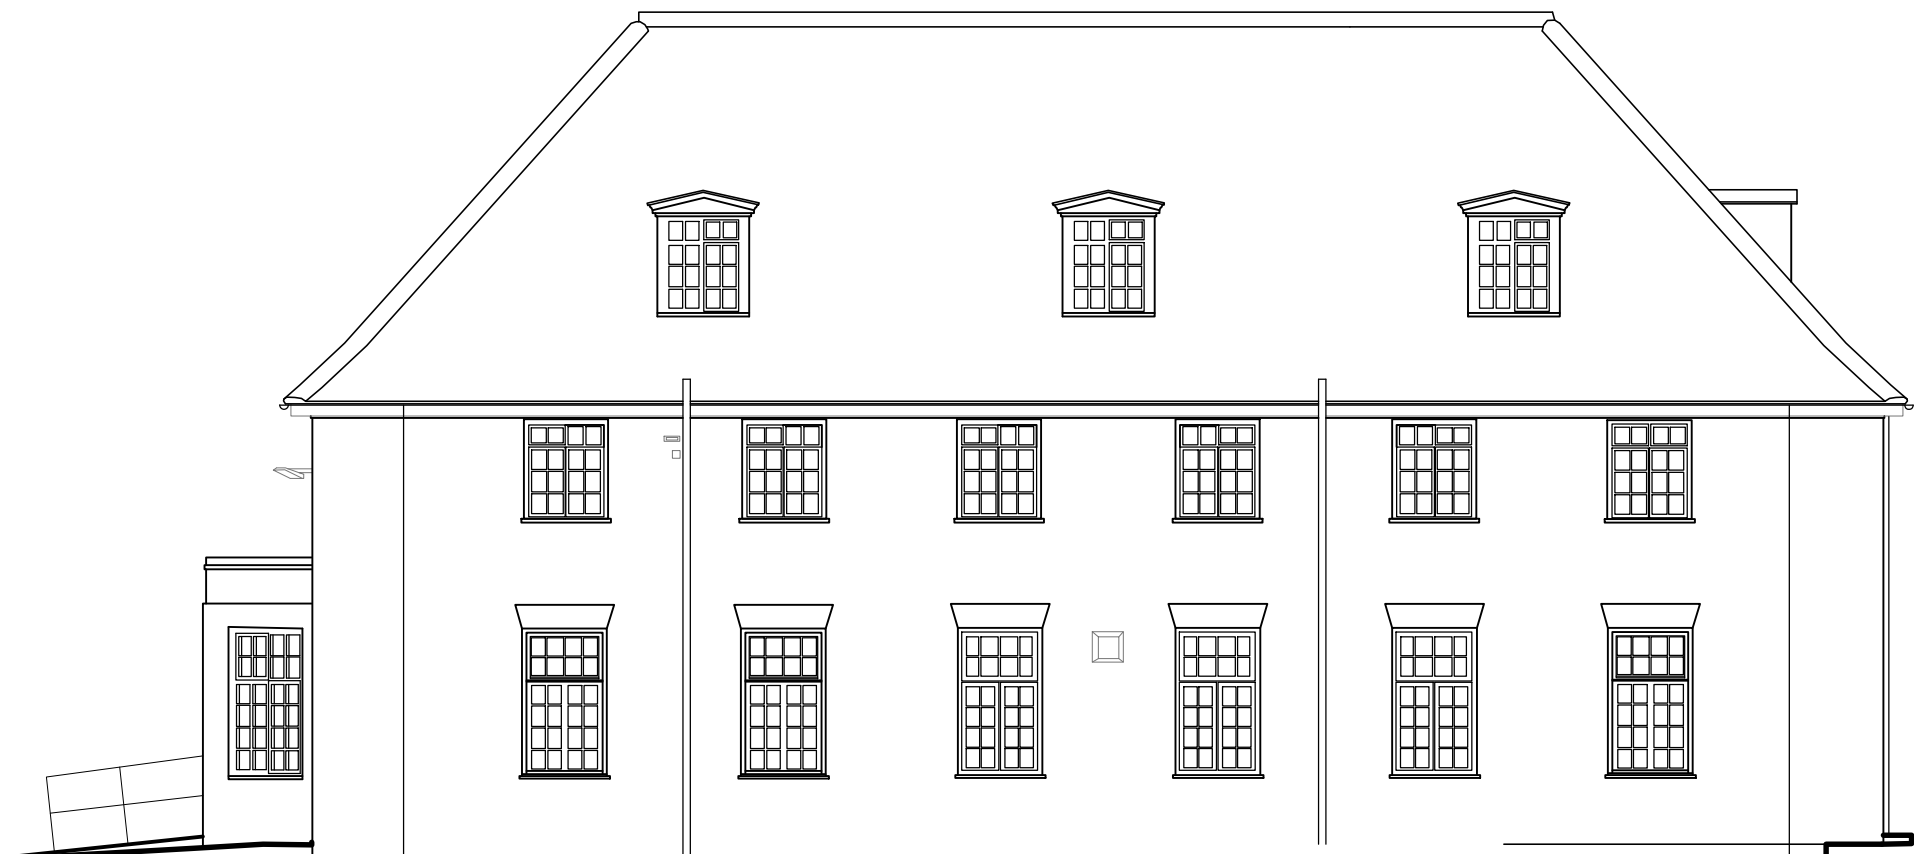


North Elevation




East Elevation




South Elevation

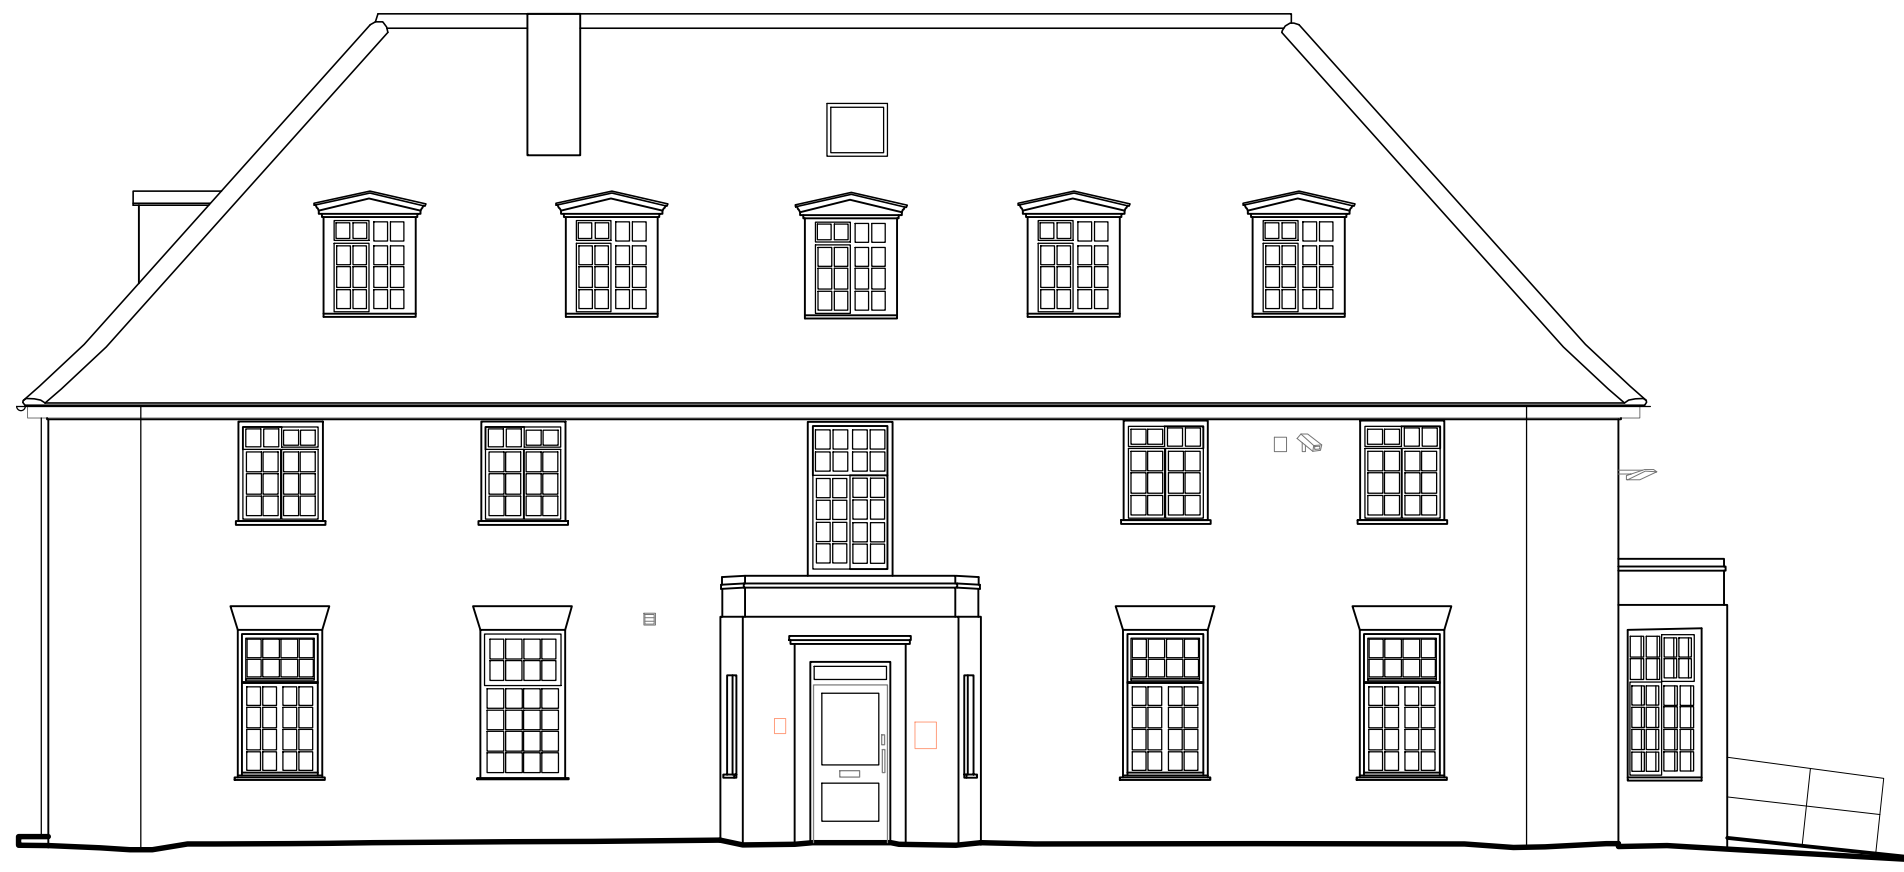


West Elevation

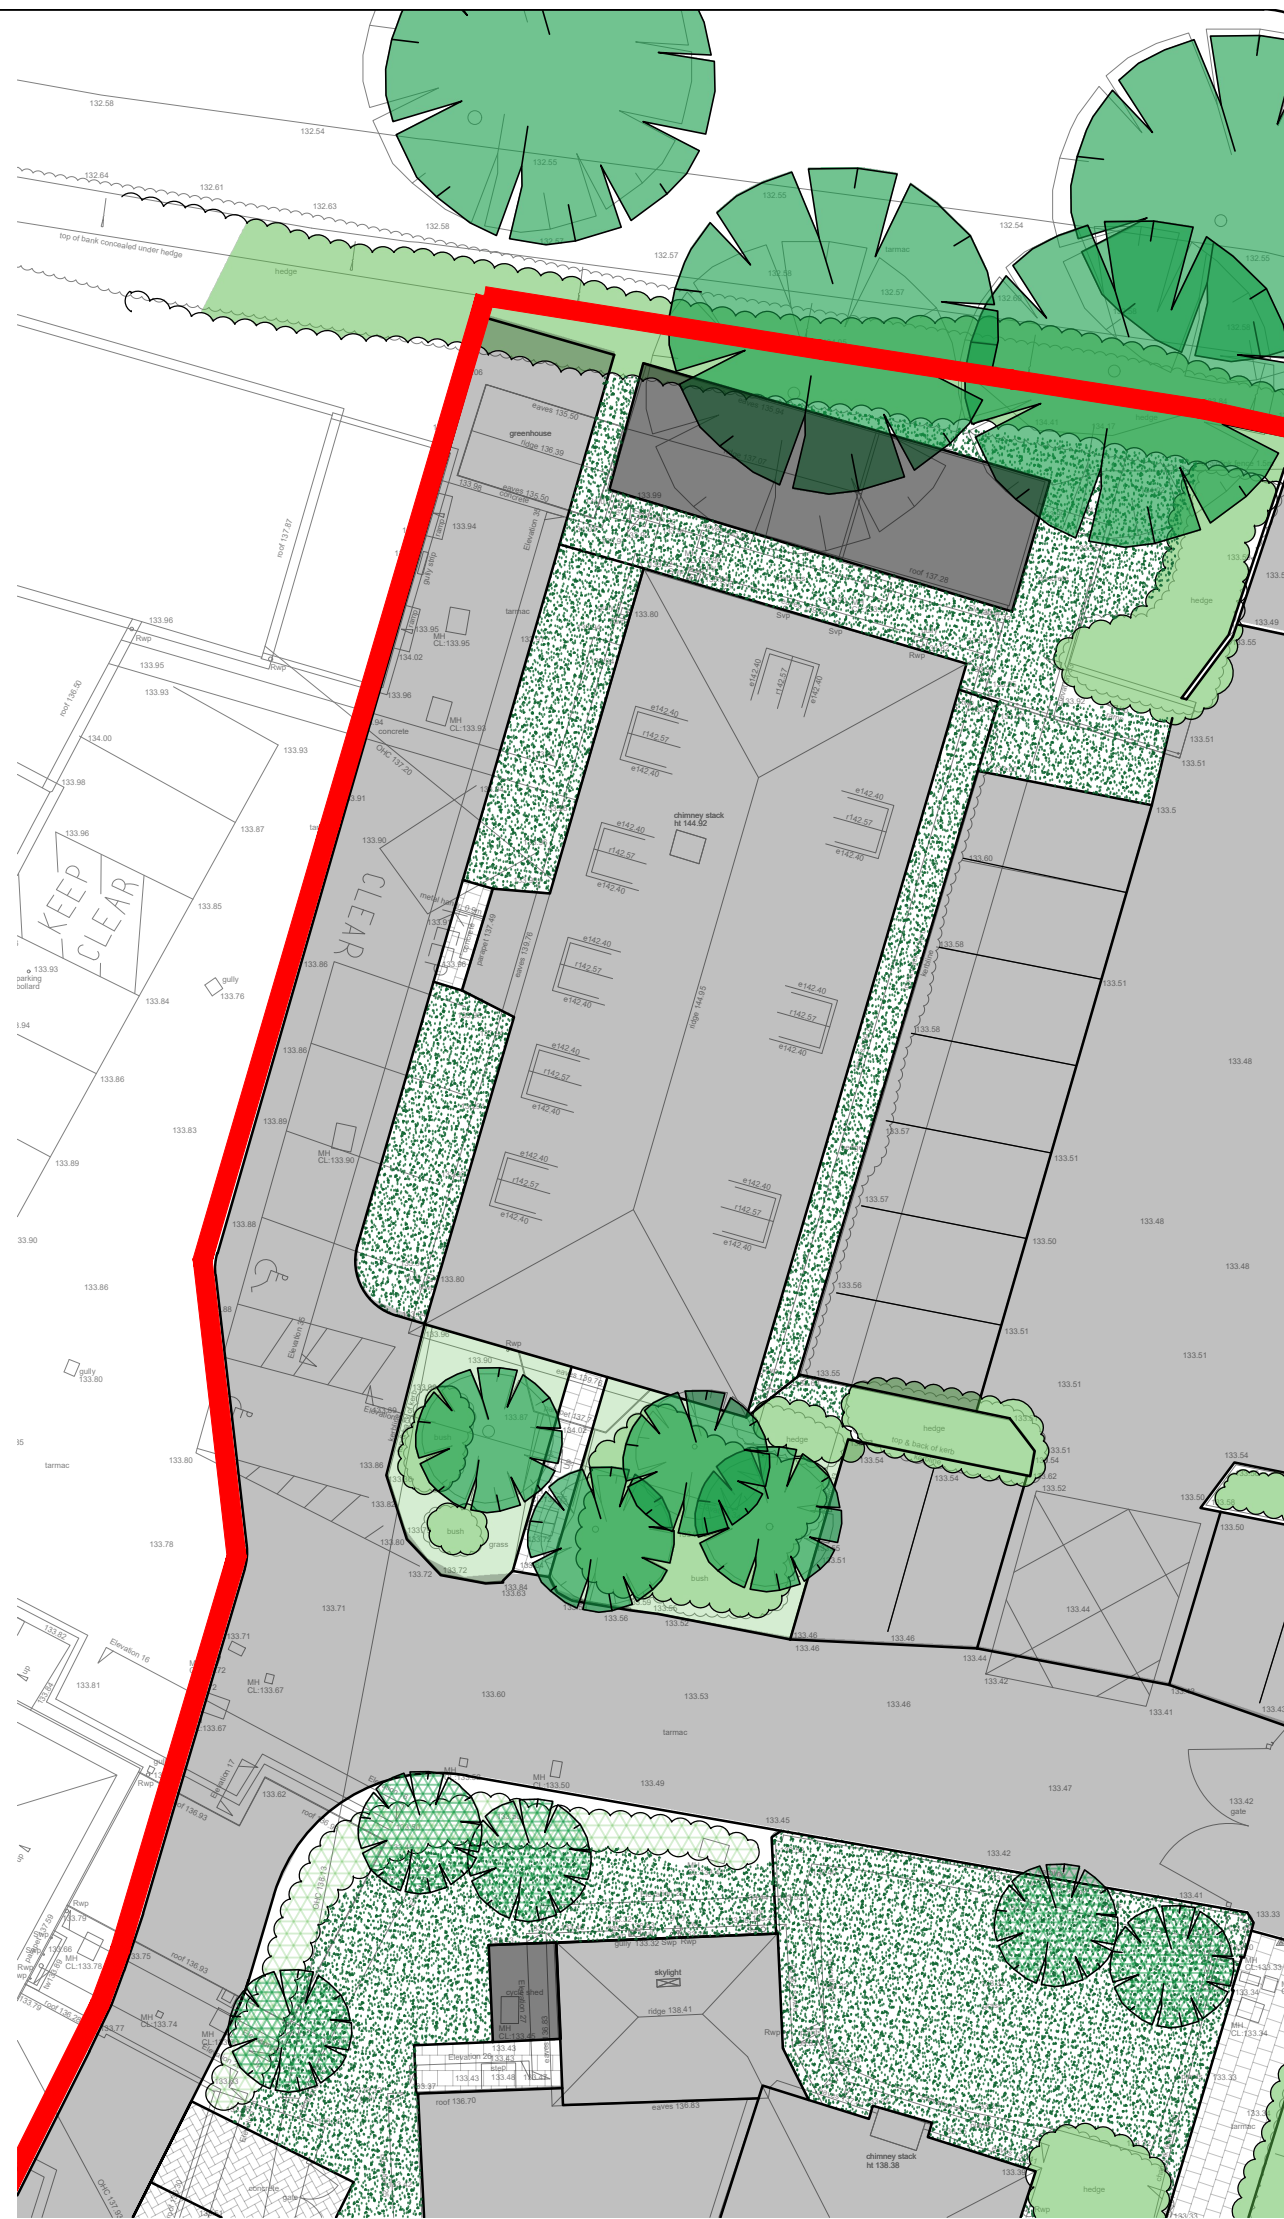

Site Layout
scale 1:200

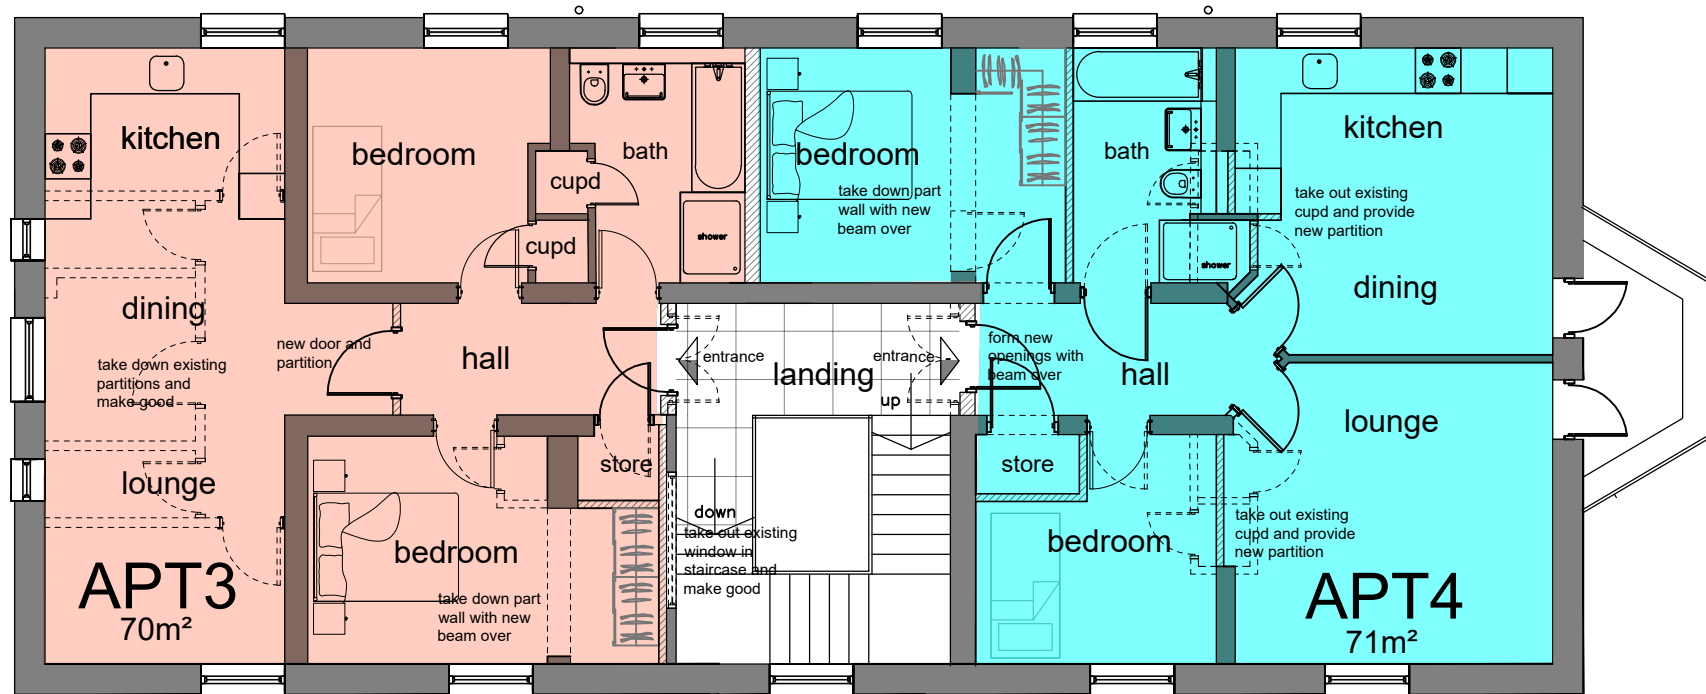

First Floor Layout

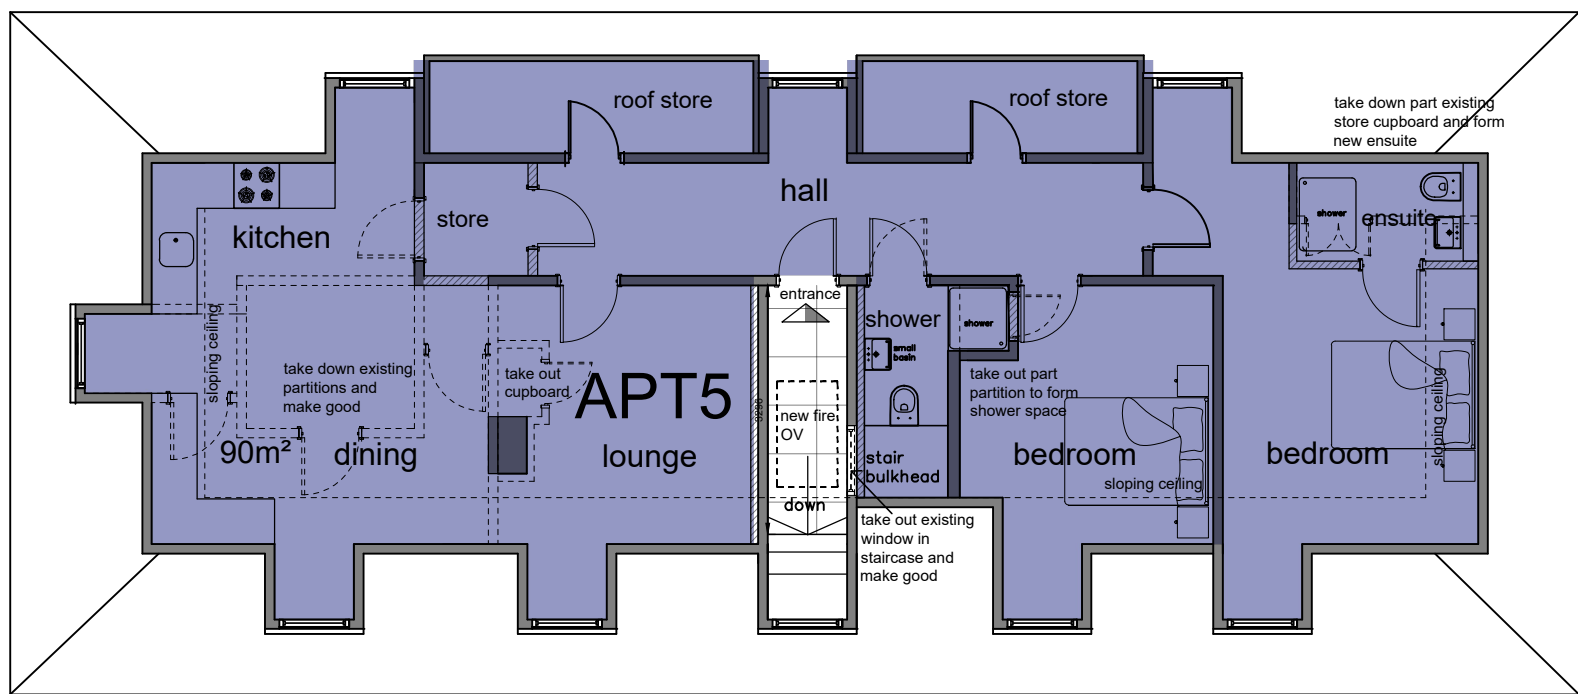

Second Floor Layout



Ground Floor Layout

PROPOSED ACCOMMODATION

APARTMENTS	BEDS	LOCATION	FLOOR AREA
Flat 1	2	Ground	70m²
Flat 2	2	Ground	75m²
Flat 3	2	First	70m²
Flat 4	2	First	71m²
Flat 5	2	Second	90m² (reduced headroom to check)

common area(ground floor)
common area(first floor)
common area(second floor)

total 376m²


17m²

17m²

3.4m²

total 37.4m²

----- walls to be removed
===== proposed new walls

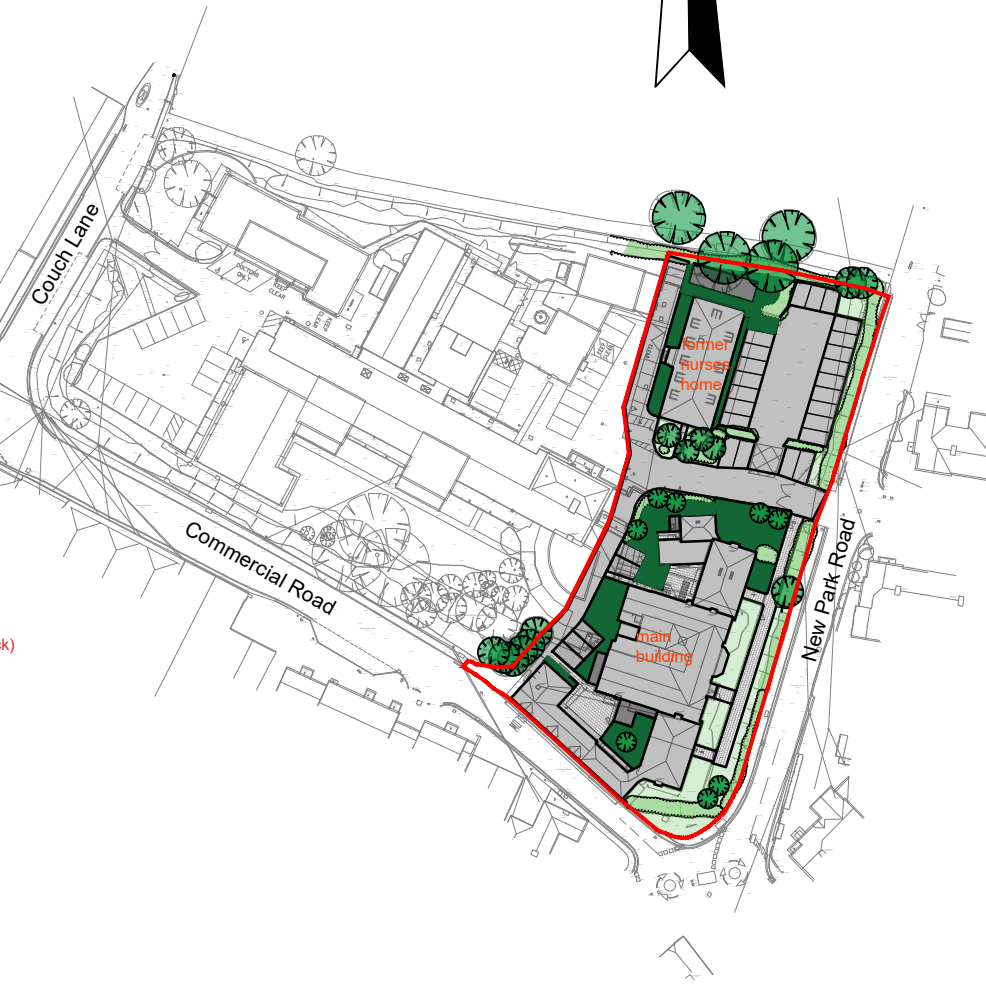

Location Plan
scale 1:1250

Note:
All designs and information conveyed are the intellectual property of APEX PLANNING DESIGN. The unauthorised copying, usage or distribution of this drawing or the contents of; in part or in whole is forbidden without express permission. All dimensions to be checked on site and any discrepancy immediately reported to APEX PLANNING DESIGN.
©Copyright all rights reserved. APEX PLANNING DESIGN 2025.
The drawings produced are Apex Planning Design interpretation of an approved third party design. These drawings are for the purposes of planning only. Any changes to the approved planning drawings are entirely the clients own design, undertaken at their instruction and are implemented at their own risk.

Client

Gainsborough Group
Construction Ltd

Job

Devizes Community Hospital Site
New Park Road
Devizes
Wiltshire
SN10 1EF

Title

Proposed Conversion Plans and
Elevation, site layout and location
plan
(Old Nurses Home) 5 units

Scale

1:100, 1:200, 1:1250@A1

Date

May 2025


Drawn

Stewart Maxwell BSc. (Hons)

Drg Number

APD-04-25-01

Revisions

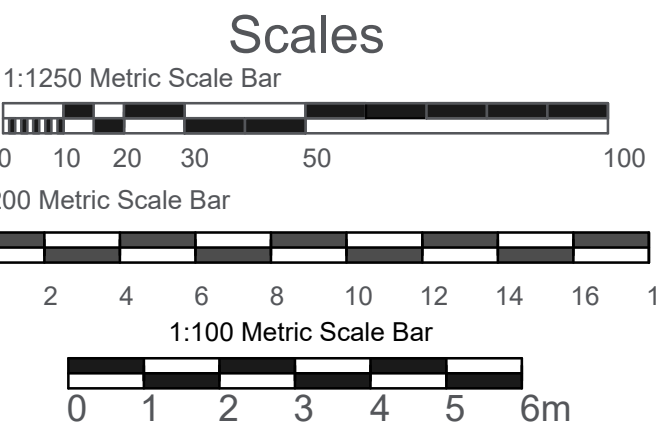

APEX
PLANNING
DESIGN

Email: stewart@apexpd.co.uk