


Proposed Floor Plan - Existing Static Caravan

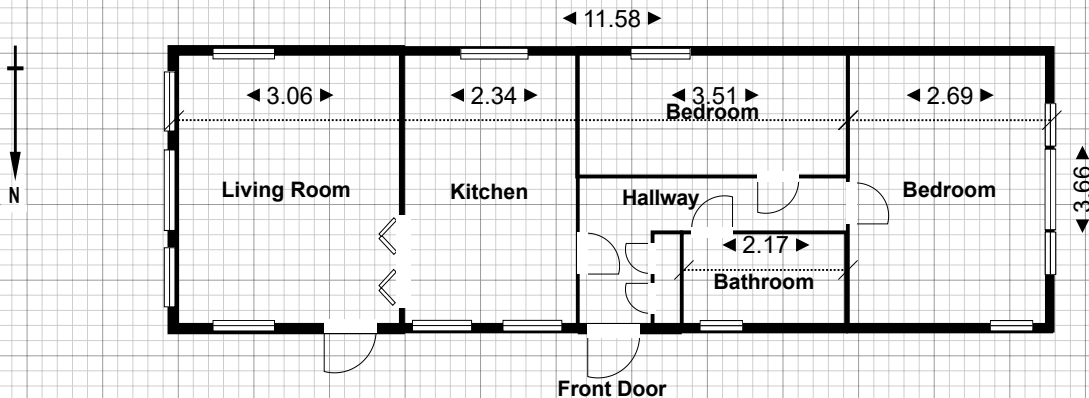

Scale 1:100 Paper Size A4 Landscape

0M 5M

Site:	Outmarsh Farm	Drawing:	000001	Project:	00001	Drawn:	Oscar Vaughan	Outmarsh Farm, Outmarsh, Semington, Wiltshire, BA14 6JX
Title:	Proposed Floor Plan - Short-term Holiday Accommodation	Scale:	1:100	Date:	11/10/2026	Rev:	B	