




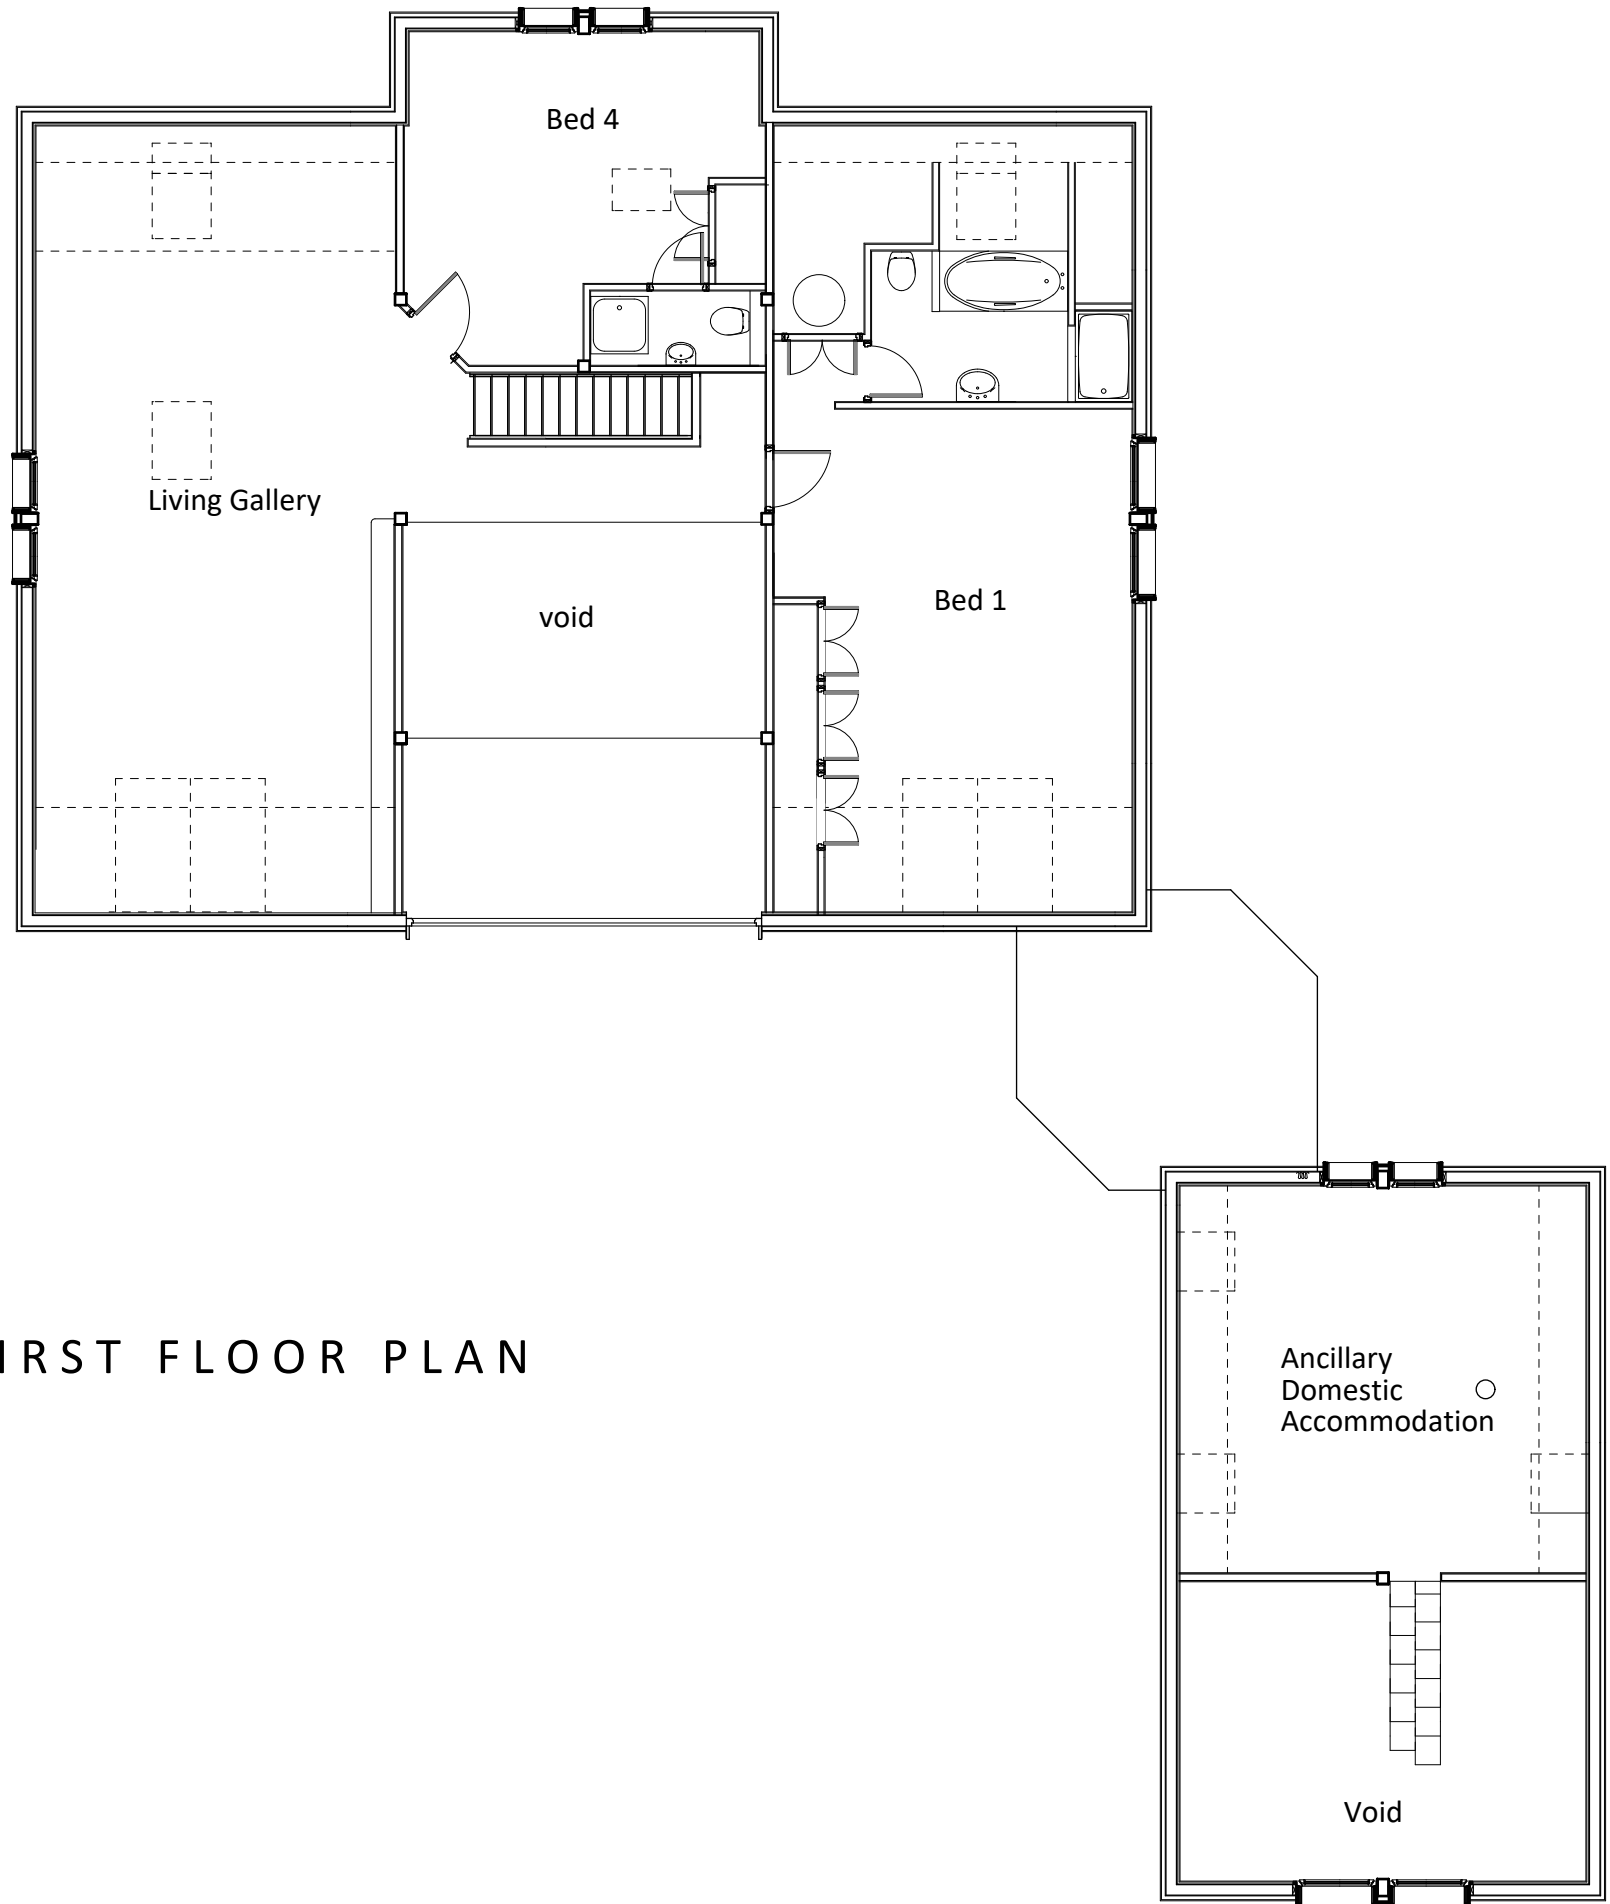

FIRST FLOOR PLAN

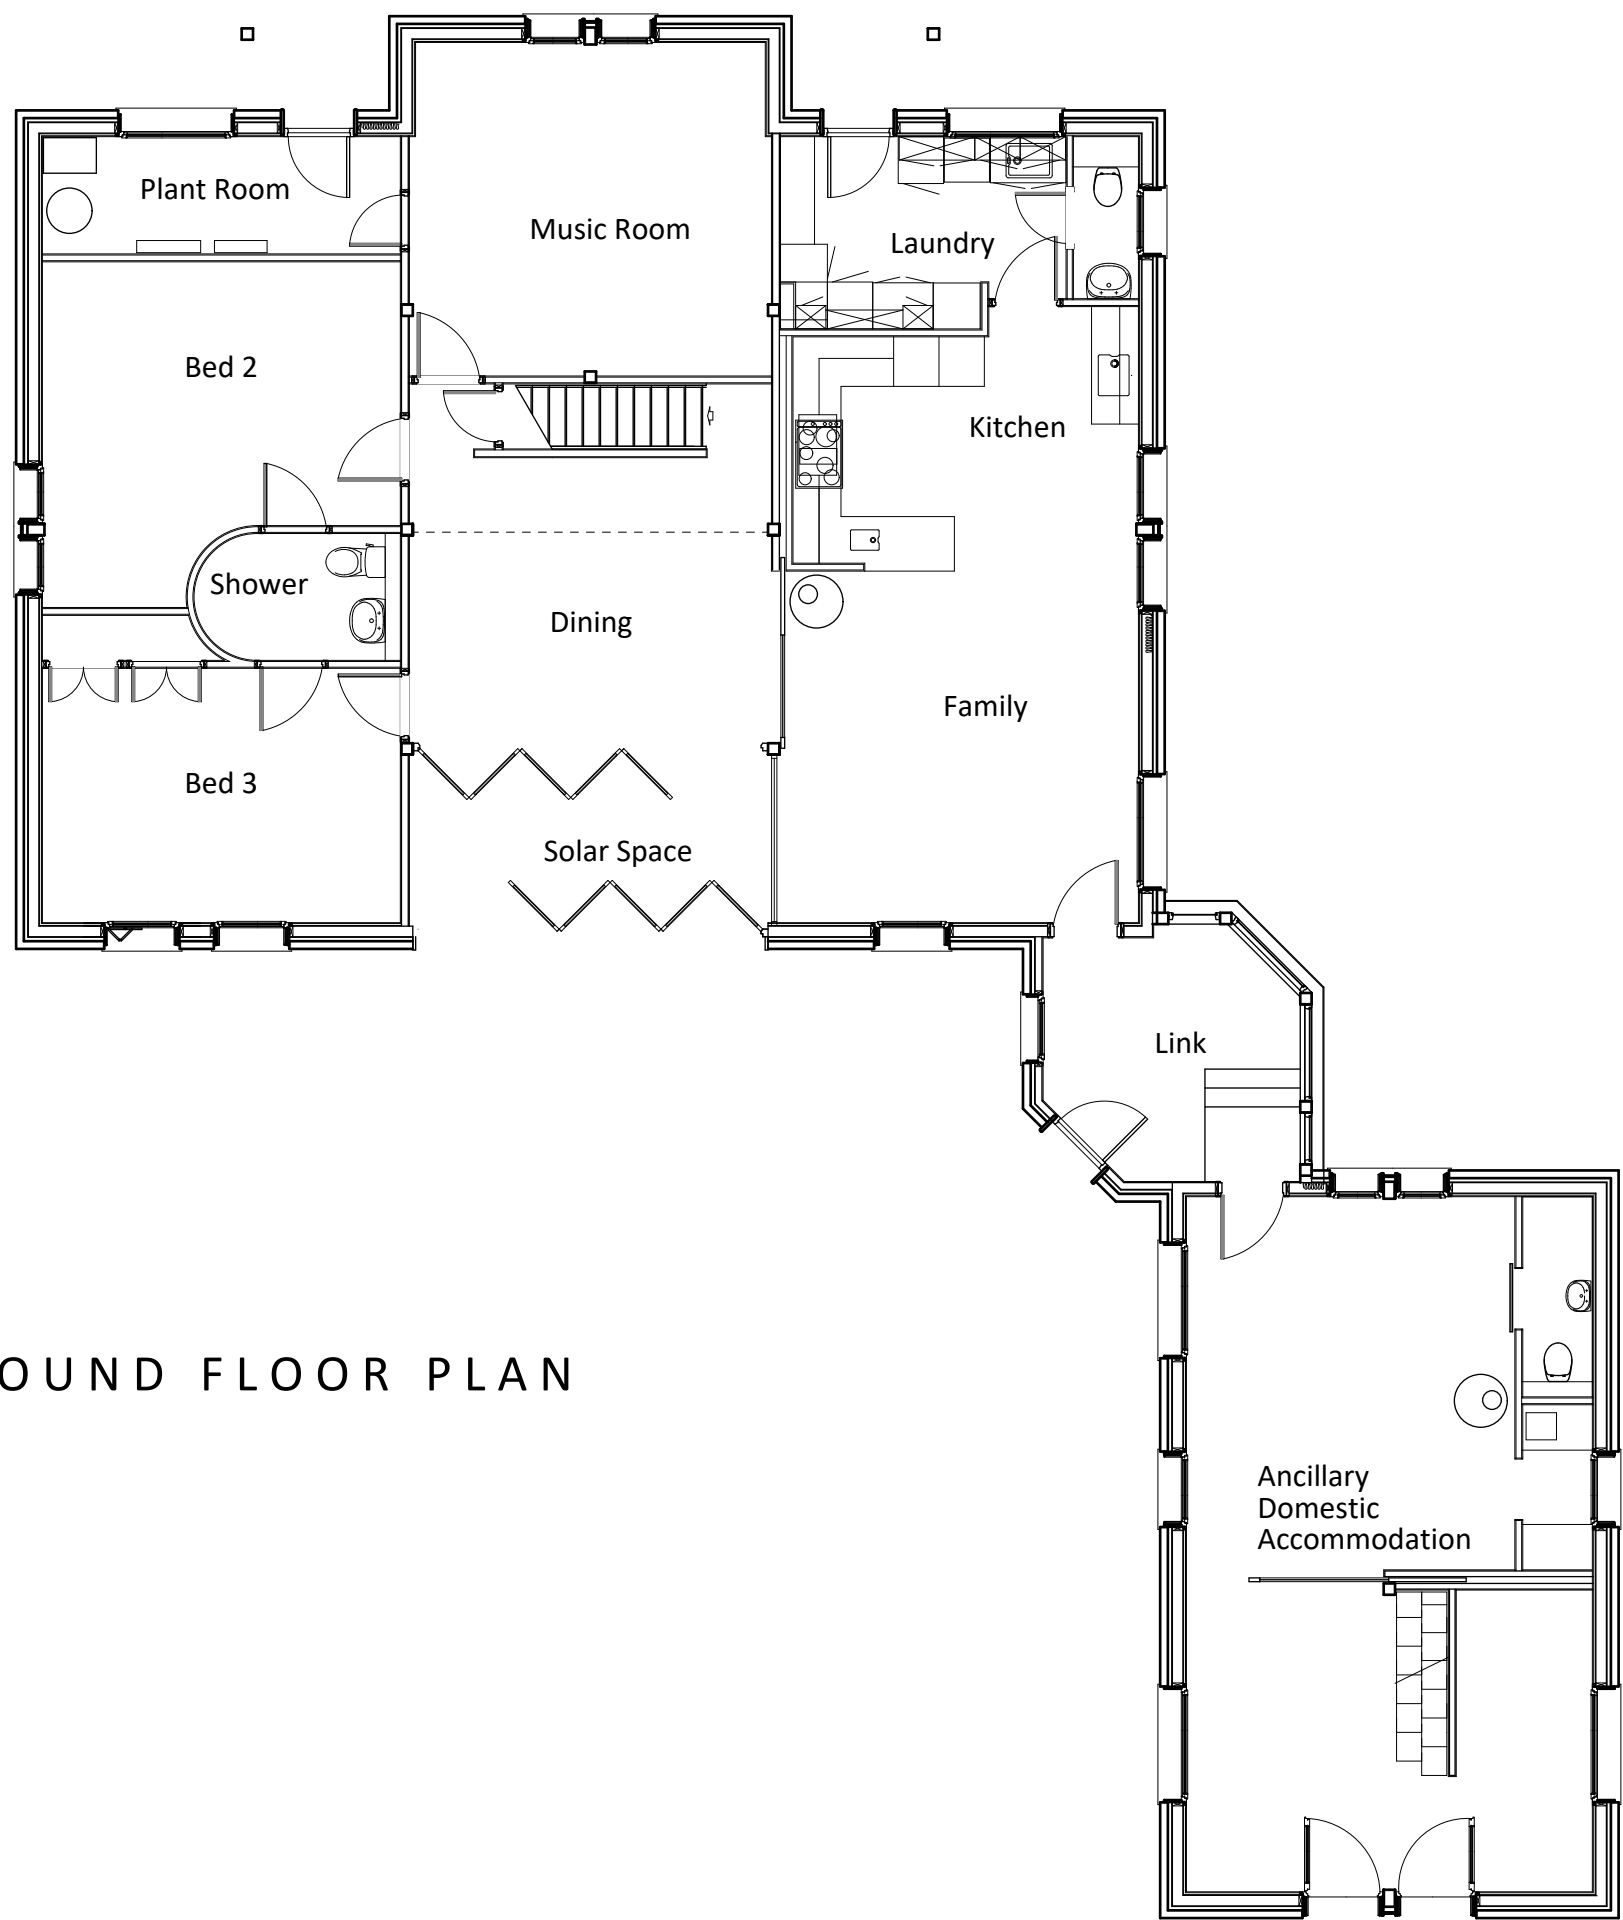

GROUND FLOOR PLAN

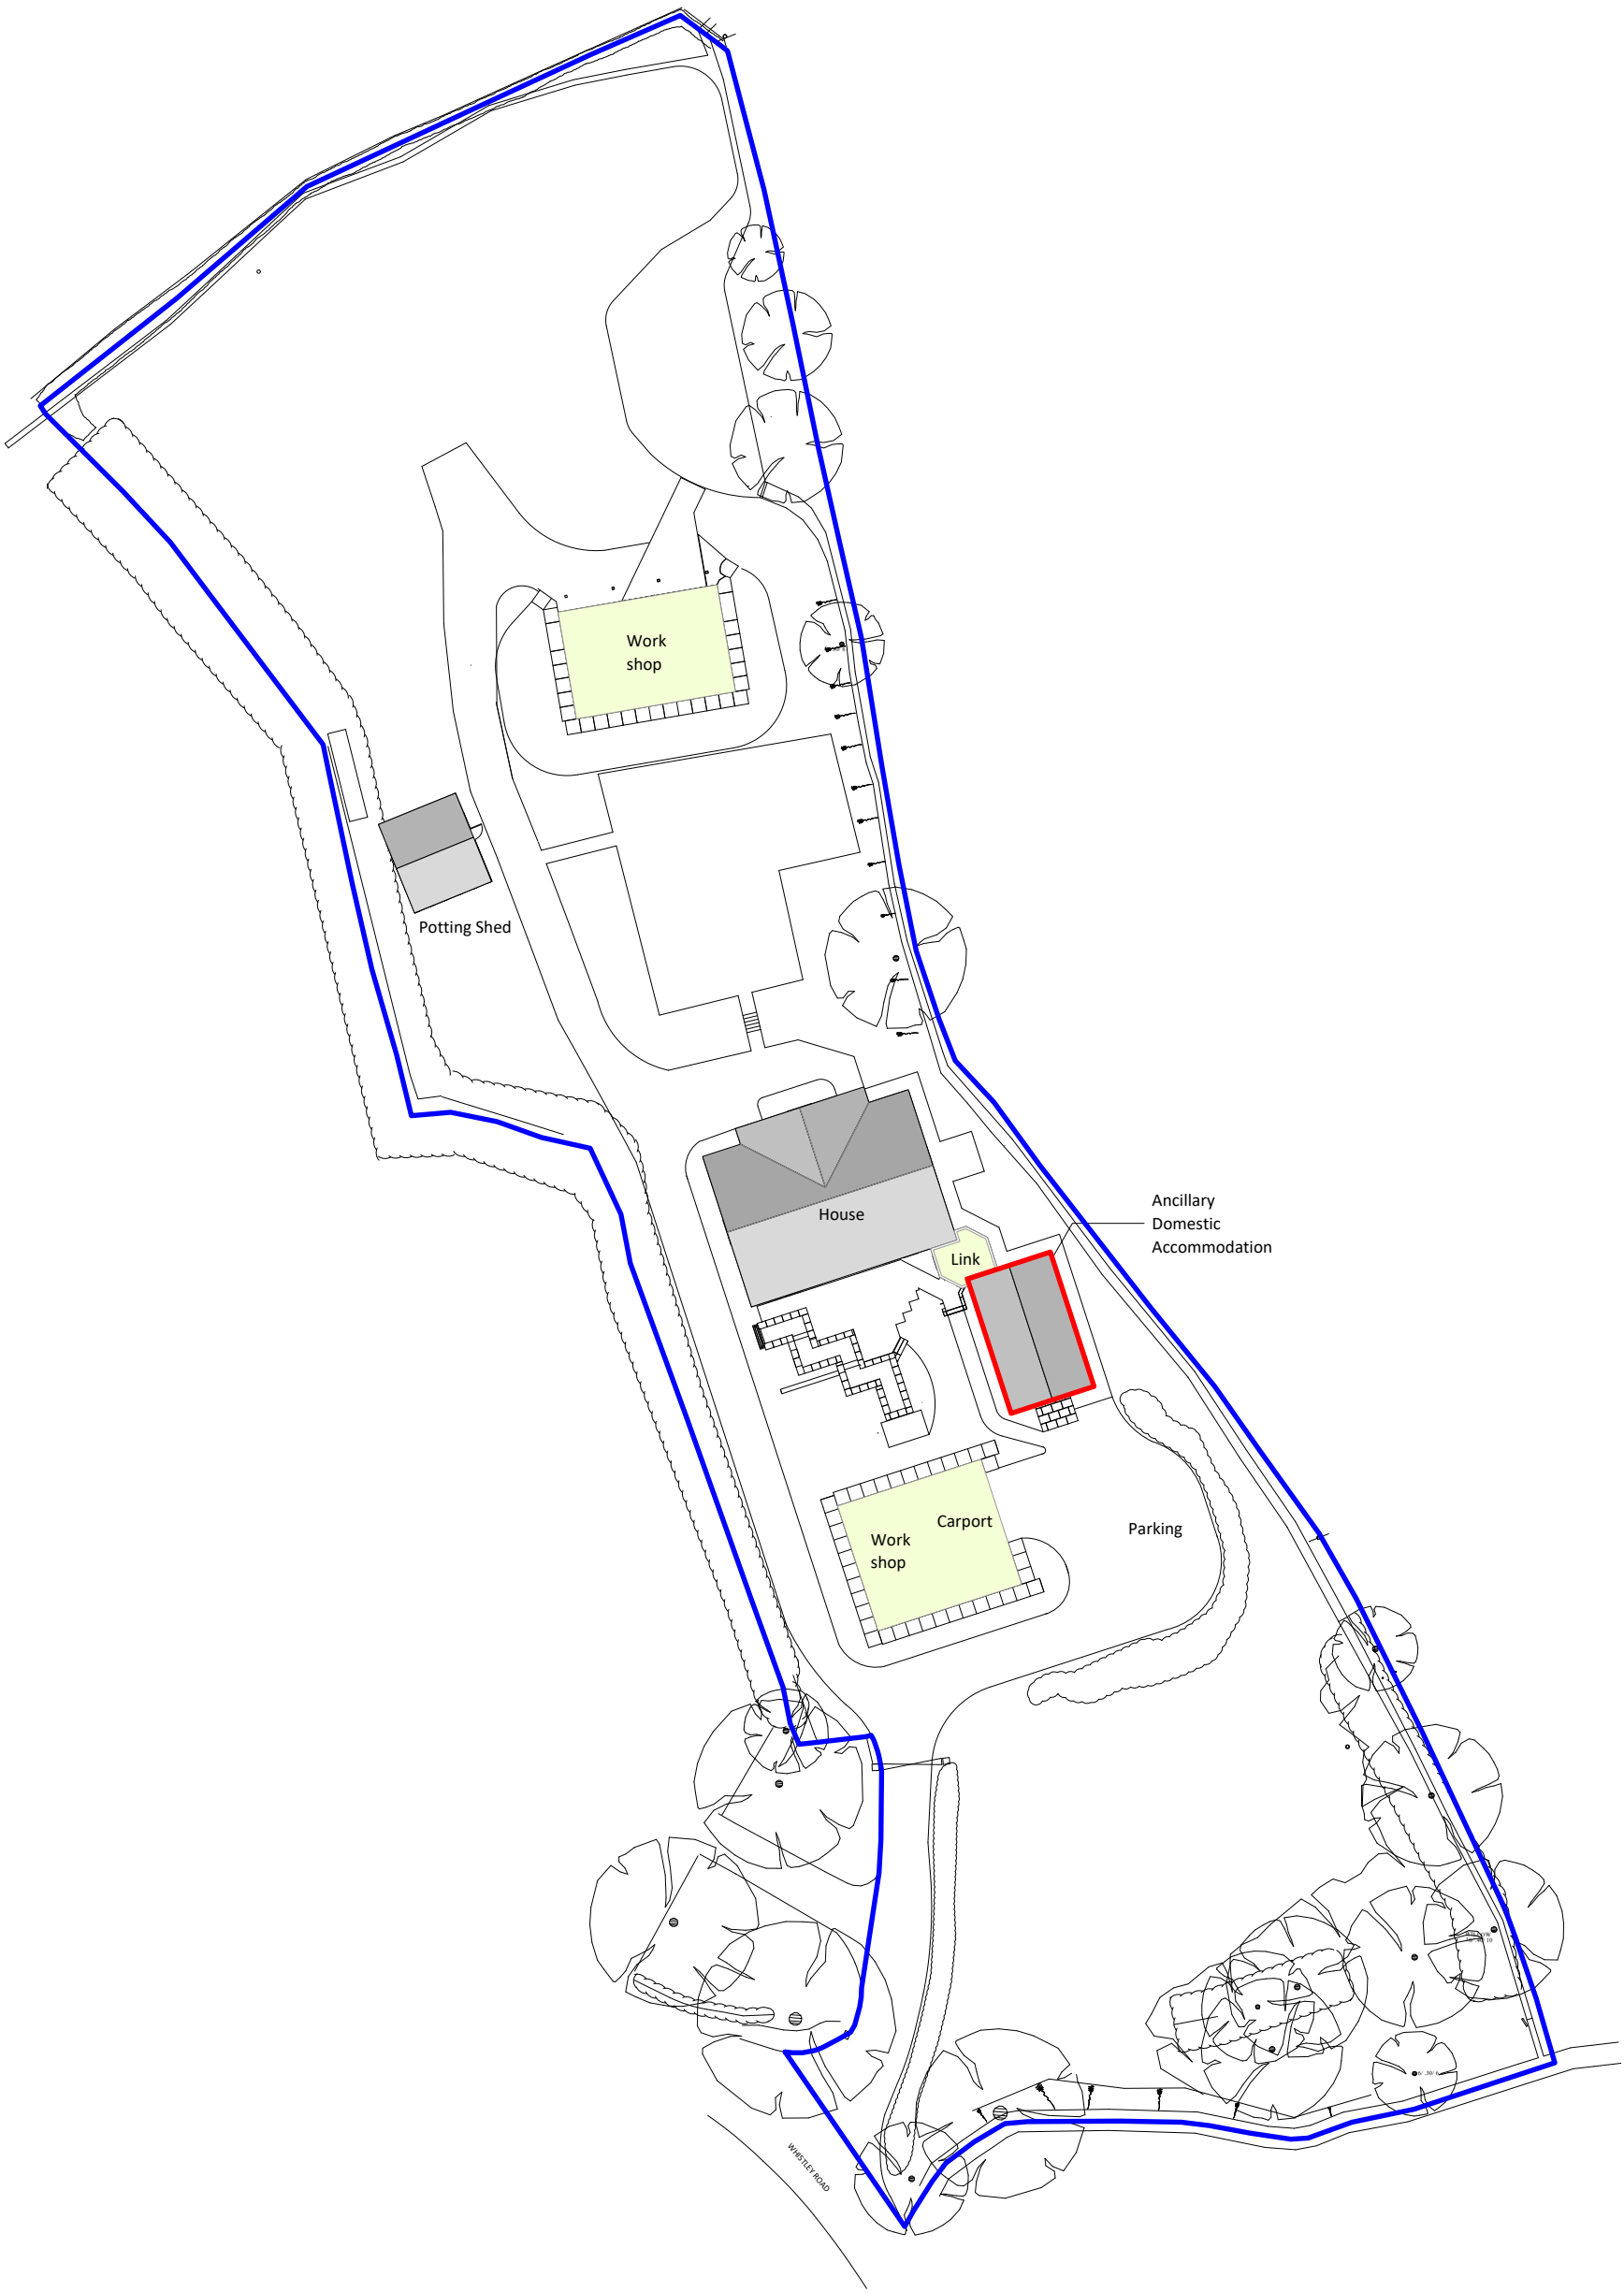

SITE PLAN



This drawing is the copyright of PKA Architects Ltd.
Registered in England and Wales No 8605083.
Do not rely on Scaled Dimensions - work to figured
dimensions only. If in doubt - ASK.
All dimensions to be checked on site by contractor
Work to existing building features where appropriate
Any OS copyright data on this drawing is reproduced
under license

Date	No.	Revision Notes
12/10/2026	A	Roof plans added to site plan

PKA

ARCHITECTS

PKA Architects Ltd

Featherbrook, Whistley Road, Potterne, Devizes, Wiltshire SN10 5TD

tel 01380 725688 tom@pka-architects.com www.pka-architects.com

RIBA CHARTERED PRACTICE

Featherbrook, Whistley Road, Potterne, Devizes, Wiltshire SN10 5TD

tel 01380 725688 tom@pka-architects.com www.pka-architects.com

Project Title Change of Use			
Address Featherbrook House, Whistley Road, Potterne, SN10 5TD			
Client Mr and Mrs Kent			
Sheet Title Proposed Floor and Site Plans			
Scale 1:100/1:500 @A1	Drawn By pk/tk	Date 08/10/2026	
Project ID 2194A - PL-001	Stage PL	Sheet No. 001	Revision A
Status Planning Issue		Stage Key ES - Existing SK - Sketch PL - Planning WP - Working DR - Drawings BB - Building Regulations TR - Tender CN - Construction AB - As Built	
File Name 2194A - PLAN 1.vex			