


PRELIMINARY - SUBJECT TO PLANNING APPROVAL

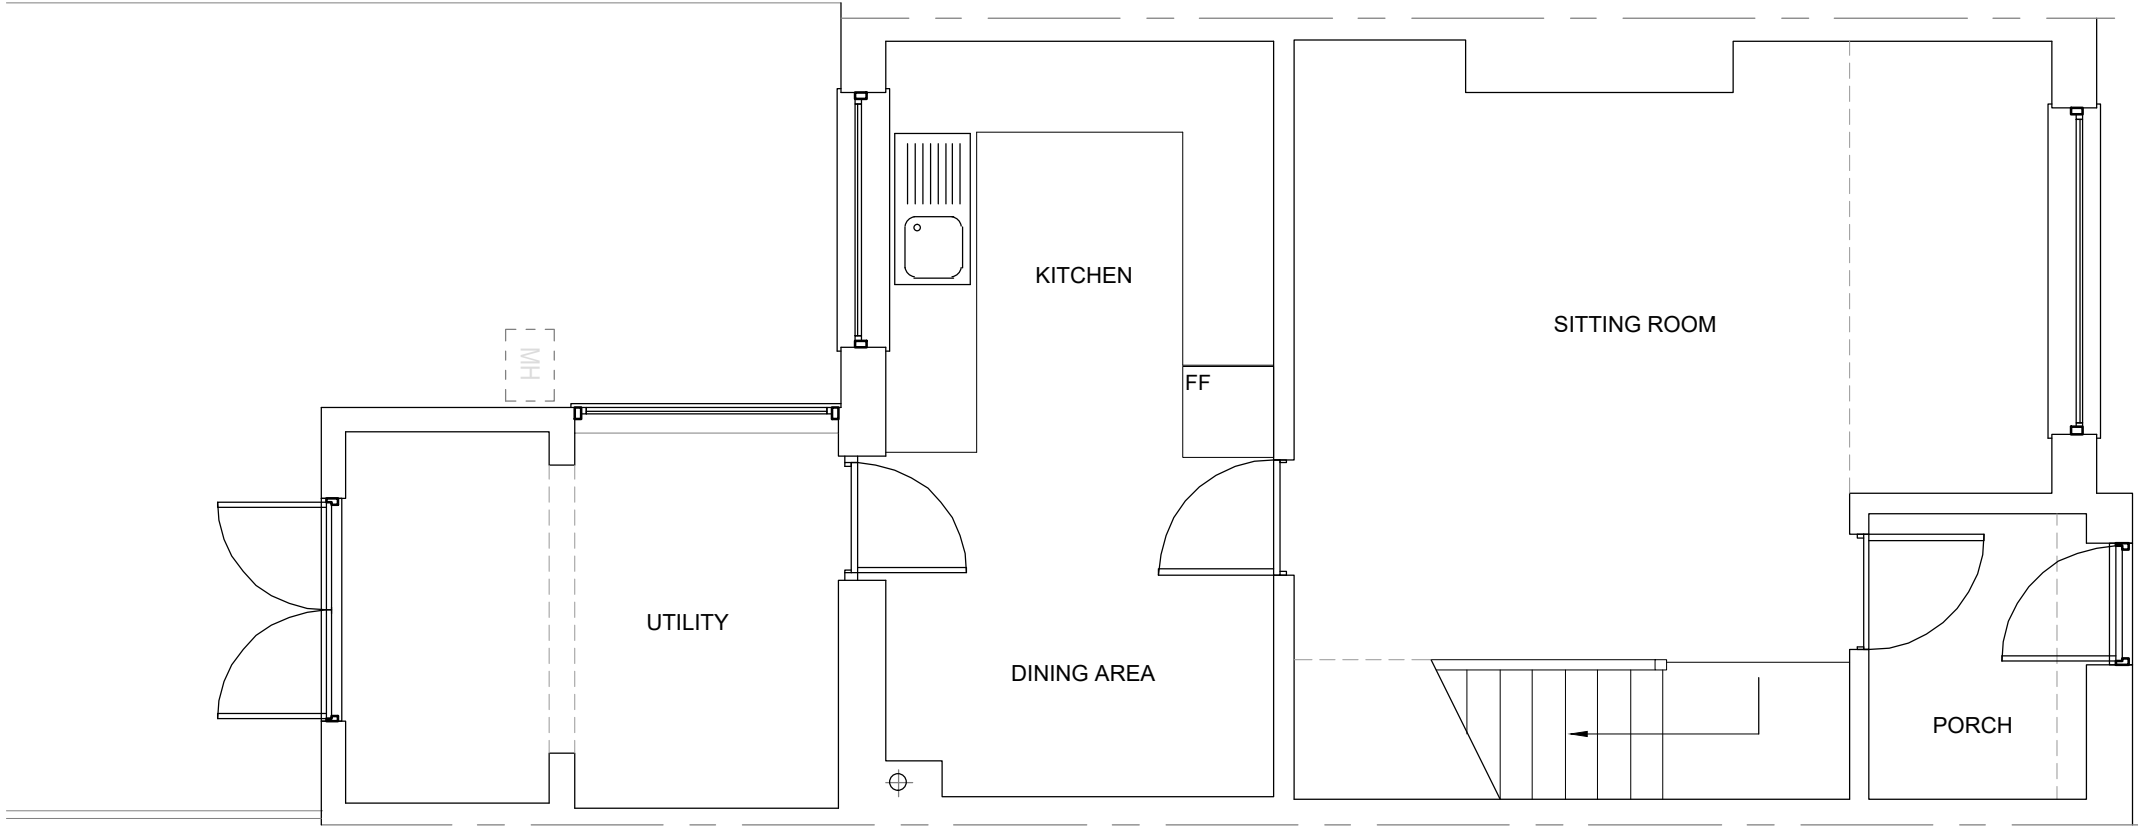

Elaine Petherick
9 Longfields Walk
Devizes
Wiltshire
SN10 5BB

EXISTING GROUND
FLOOR PLAN

Date : 07/09/2026

Scale at A3 : as indicated

Drawing: Petherick-9LongfieldsWlk-PA -01

Rev:	Date:	Details:

Drawn by:

TR	AR
----	----

NOTES

1. This drawing is copyright of Space Plus Architectural Design. Reproduction is only to take place with written authority.

2. These plans are subject to Planning & Building Regulation Approval or any other statute in law before building work commences.

3. Any structural work where mentioned on this drawing is subject to a qualified structural and civil engineer calculations before building work commences.

4. All boundaries are assumed. To be confirmed on site before building work commences.

5. All drawings marked preliminary are not to be built or manufactured from.

6. Only Local Authority Planning Departments may scale dimensions from the drawings.

7. Use figured dimensions only & all dimensions to be checked on site.

8. If any discrepancies are found in the drawings these are to be brought to the attention of Space Plus Architectural Design for rectification.



Space Plus Architectural Design

07973 163 665

Tamsin@space-plus.co.uk

www.space-plus.co.uk

EXISTING FIRST FLOOR PLAN
1:50 SCALE

 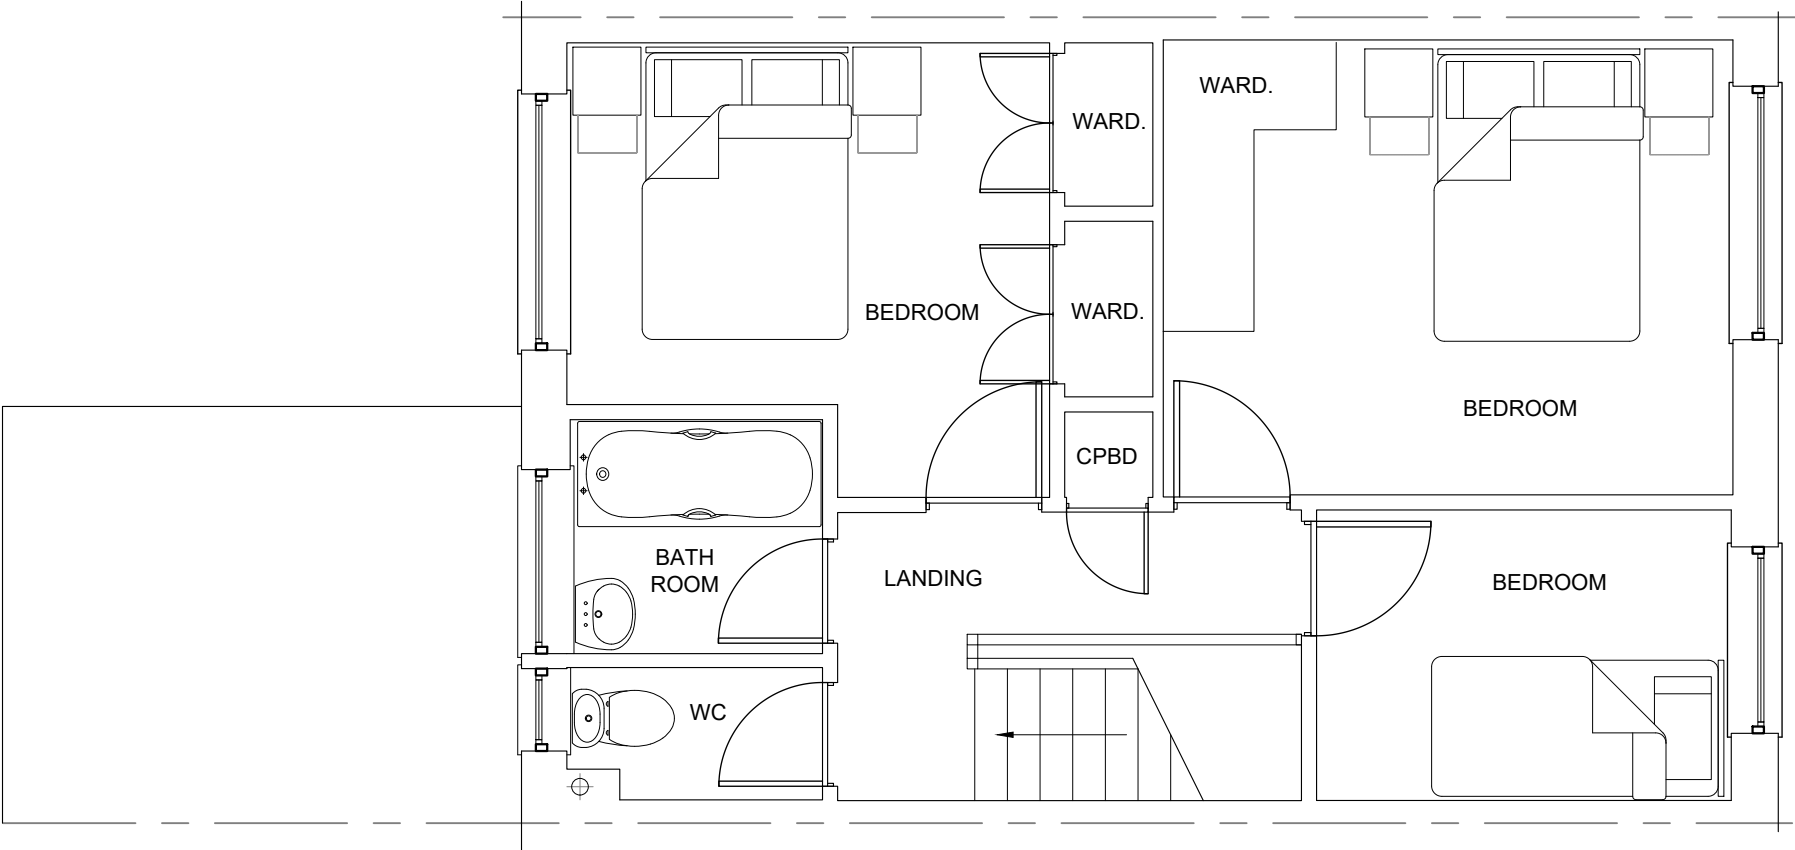

PRELIMINARY - SUBJECT TO PLANNING APPROVAL



Elaine Petherick
9 Longfields Walk
Devizes
Wiltshire
SN10 5BB

EXISTING FIRST FLOOR PLAN

Date : 07/09/2026

Scale at A3 : as indicated

Drawing: Petherick-9LongfieldsWik-PA -02

Rev:	Date:	Details:

Drawn by:

TR

AR

NOTES

1. This drawing is copyright of Space Plus Architectural Design. Reproduction is only to take place with written authority.

2. These plans are subject to Planning & Building Regulation Approval or any other statute in law before building work commences.

3. Any structural work where mentioned on this drawing is subject to a qualified structural and civil engineer calculations before building work commences.

4. All boundaries are assumed. To be confirmed on site before building work commences.

5. All drawings marked preliminary are not to be built or manufactured from.

6. Only Local Authority Planning Departments may scale dimensions from the drawings.

7. Use figured dimensions only & all dimensions to be checked on site.

8. If any discrepancies are found in the drawings these are to be brought to the attention of Space Plus Architectural Design for rectification.

Space Plus Architectural Design

07973 163 665

Tamsin@space-plus.co.uk

www.space-plus.co.uk

PRELIMINARY - SUBJECT TO PLANNING APPROVAL



Elaine Petherick
9 Longfields Walk
Devizes
Wiltshire
SN10 5BB

EXISTING
ELEVATIONS

Date : 07/09/2026

Scale at A3 : as indicated


Drawing: Petherick-9LongfieldsWik-PA -03

Rev:	Date:	Details:


Drawn by:	TR	AR
-----------	----	----

- NOTES
1. This drawing is copyright of Space Plus Architectural Design. Reproduction is only to take place with written authority.
 2. These plans are subject to Planning & Building Regulation Approval or any other statute in law before building work commences.
 3. Any structural work where mentioned on this drawing is subject to a qualified structural and civil engineer calculations before building work commences.
 4. All boundaries are assumed. To be confirmed on site before building work commences.
 5. All drawings marked preliminary are not to be built or manufactured from.
 6. Only Local Authority Planning Departments may scale dimensions from the drawings.
 7. Use figured dimensions only & all dimensions to be checked on site.
 8. If any discrepancies are found in the drawings these are to be brought to the attention of Space Plus Architectural Design for rectification.


Space Plus Architectural Design
07973 163 665
Tamsin@space-plus.co.uk
www.space-plus.co.uk

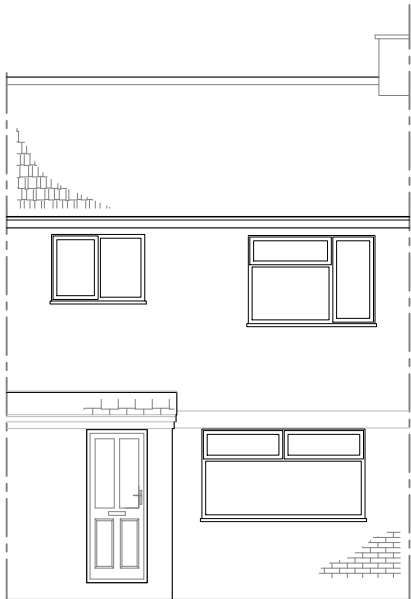


EXISTING FRONT ELEVATION

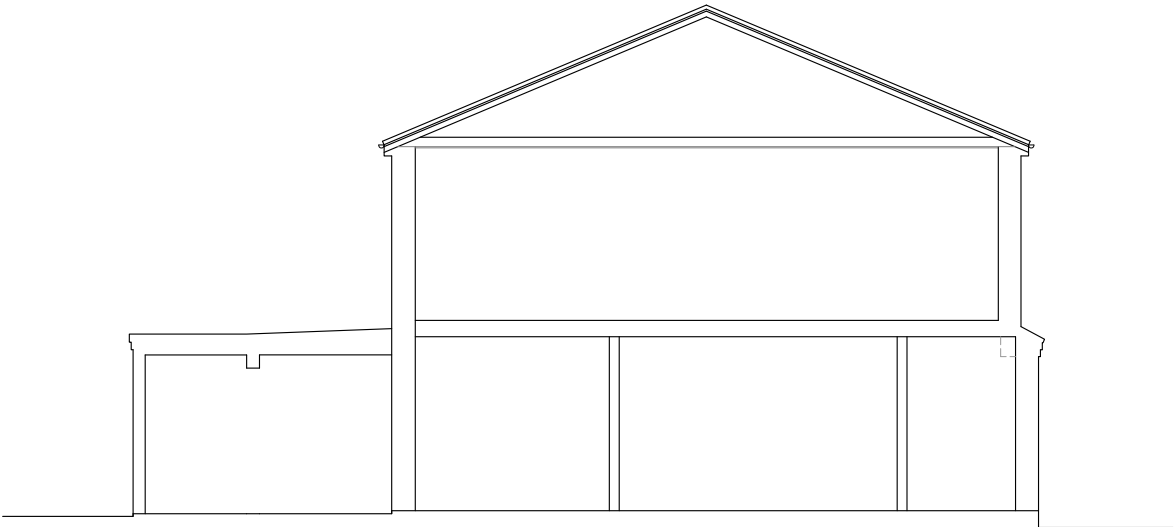

EXISTING LEFT ELEVATION

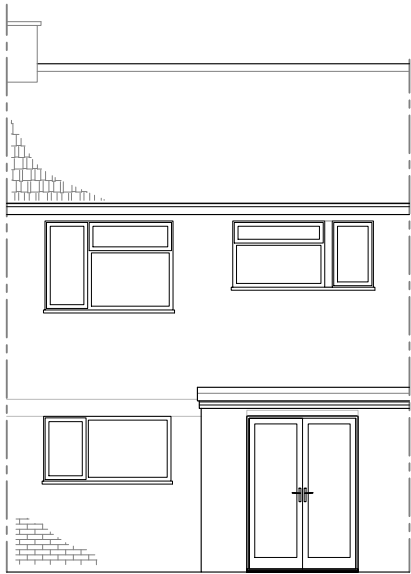

EXISTING REAR ELEVATION

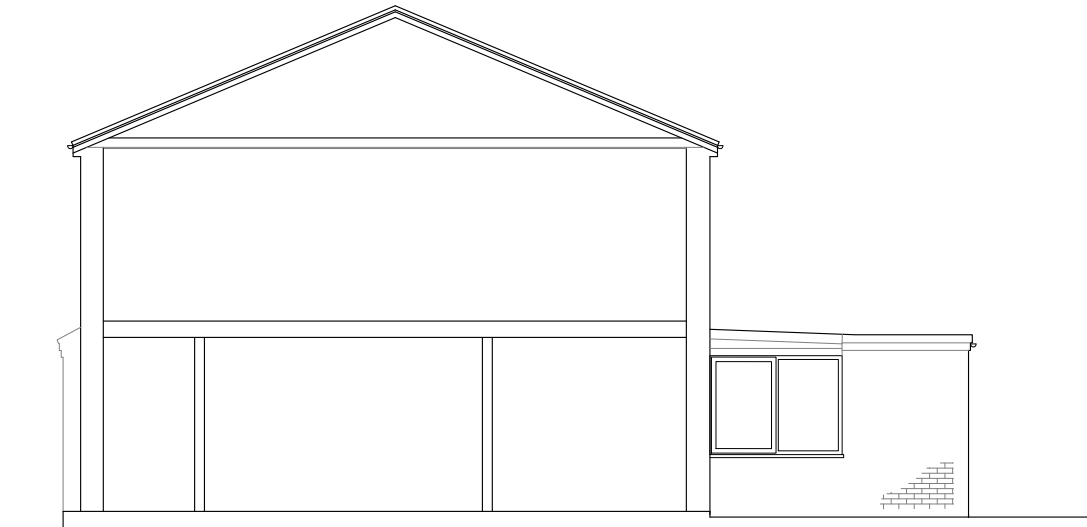

EXISTING RIGHT ELEVATION

EXISTING ELEVATIONS

1:100 SCALE



PRELIMINARY - SUBJECT TO PLANNING APPROVAL



Elaine Petherick
9 Longfields Walk
Devizes
Wiltshire
SN10 5BB

PROPOSED GROUND FLOOR PLAN

Date : 07/09/2026

Scale at A3 : as indicated


Drawing: Petherick-9LongfieldsWik-PA-04

Rev:	Date:	Details:

Drawn by: TR AR

- NOTES
1. This drawing is copyright of Space Plus Architectural Design. Reproduction is only to take place with written authority.
 2. These plans are subject to Planning & Building Regulation Approval or any other statute in law before building work commences.
 3. Any structural work where mentioned on this drawing is subject to a qualified structural and civil engineer calculations before building work commences.
 4. All boundaries are assumed. To be confirmed on site before building work commences.
 5. All drawings marked preliminary are not to be built or manufactured from.
 6. Only Local Authority Planning Departments may scale dimensions from the drawings.
 7. Use figured dimensions only & all dimensions to be checked on site.
 8. If any discrepancies are found in the drawings these are to be brought to the attention of Space Plus Architectural Design for rectification.

Space Plus Architectural Design
07973 163 665
Tamsin@space-plus.co.uk
www.space-plus.co.uk

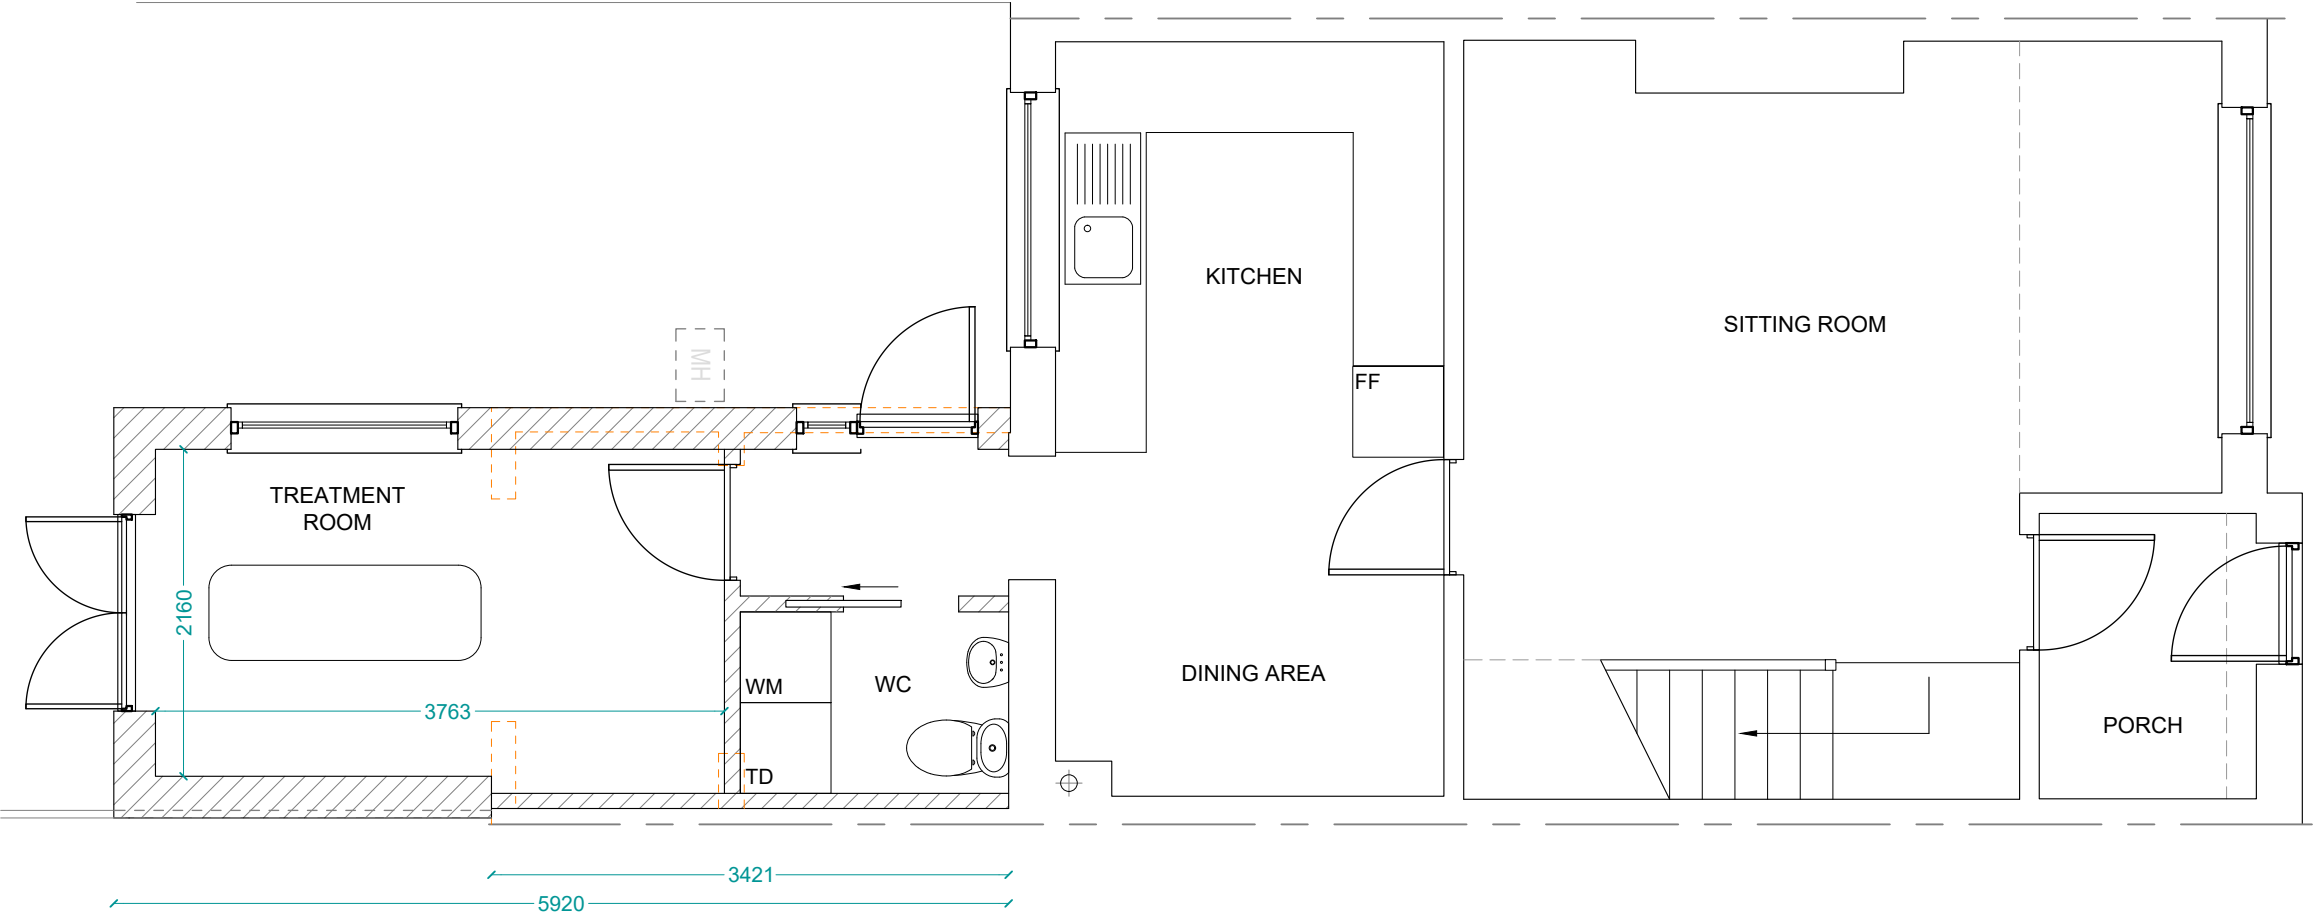


Key:

--- Demolition lines

▨ Proposed walls

PROPOSED GROUND FLOOR PLAN
1:50 SCALE

 

PRELIMINARY - SUBJECT TO PLANNING APPROVAL



Elaine Petherick
9 Longfields Walk
Devizes
Wiltshire
SN10 5BB

PROPOSED ELEVATIONS

Date : 07/09/2026

Scale at A3 : as indicated


Drawing: Petherick-9LongfieldsWik-PA-05

Rev:	Date:	Details:


Drawn by: TR AR

- NOTES
1. This drawing is copyright of Space Plus Architectural Design. Reproduction is only to take place with written authority.
 2. These plans are subject to Planning & Building Regulation Approval or any other statute in law before building work commences.
 3. Any structural work where mentioned on this drawing is subject to a qualified structural and civil engineer calculations before building work commences.
 4. All boundaries are assumed. To be confirmed on site before building work commences.
 5. All drawings marked preliminary are not to be built or manufactured from.
 6. Only Local Authority Planning Departments may scale dimensions from the drawings.
 7. Use figured dimensions only & all dimensions to be checked on site.
 8. If any discrepancies are found in the drawings these are to be brought to the attention of Space Plus Architectural Design for rectification.


Space Plus Architectural Design
07973 163 665
Tamsin@space-plus.co.uk
www.space-plus.co.uk

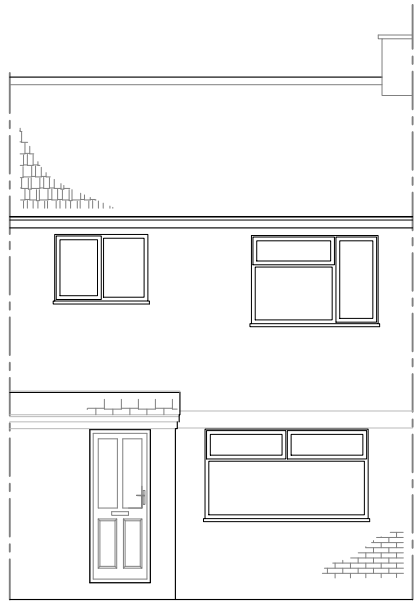


PROPOSED FRONT ELEVATION
(no change)

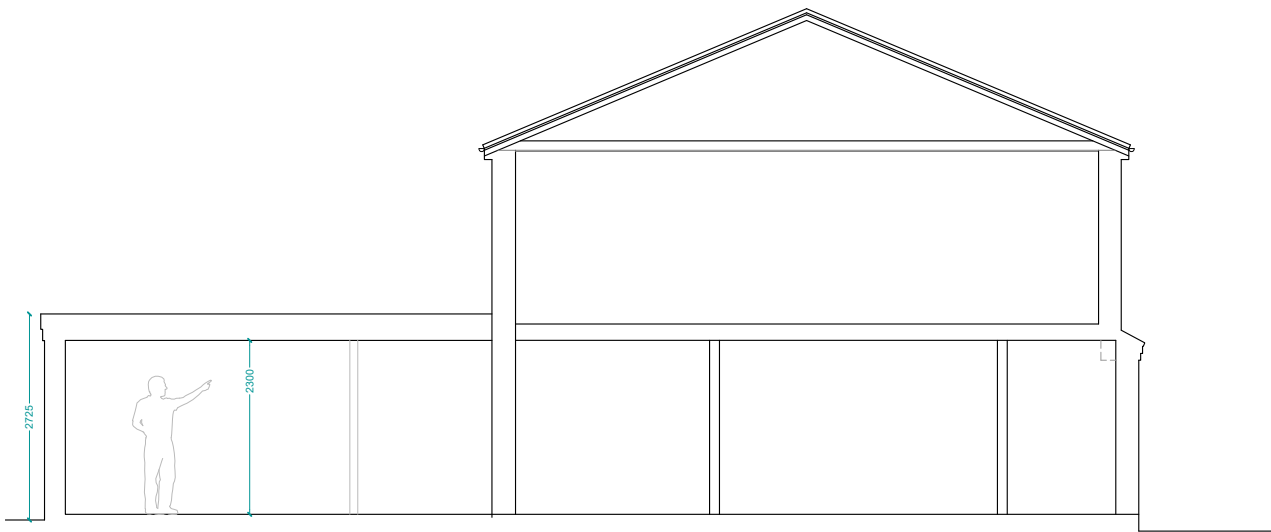

PROPOSED LEFT ELEVATION

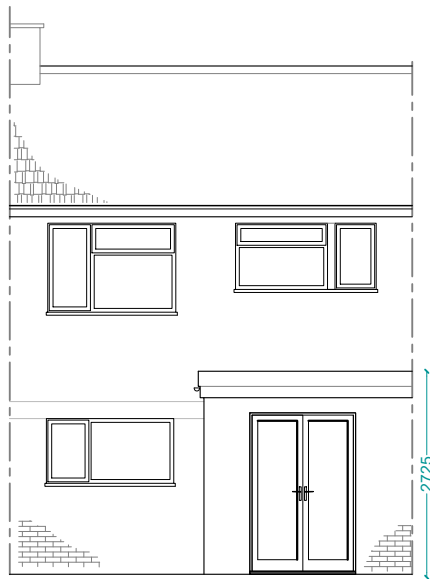

PROPOSED REAR ELEVATION

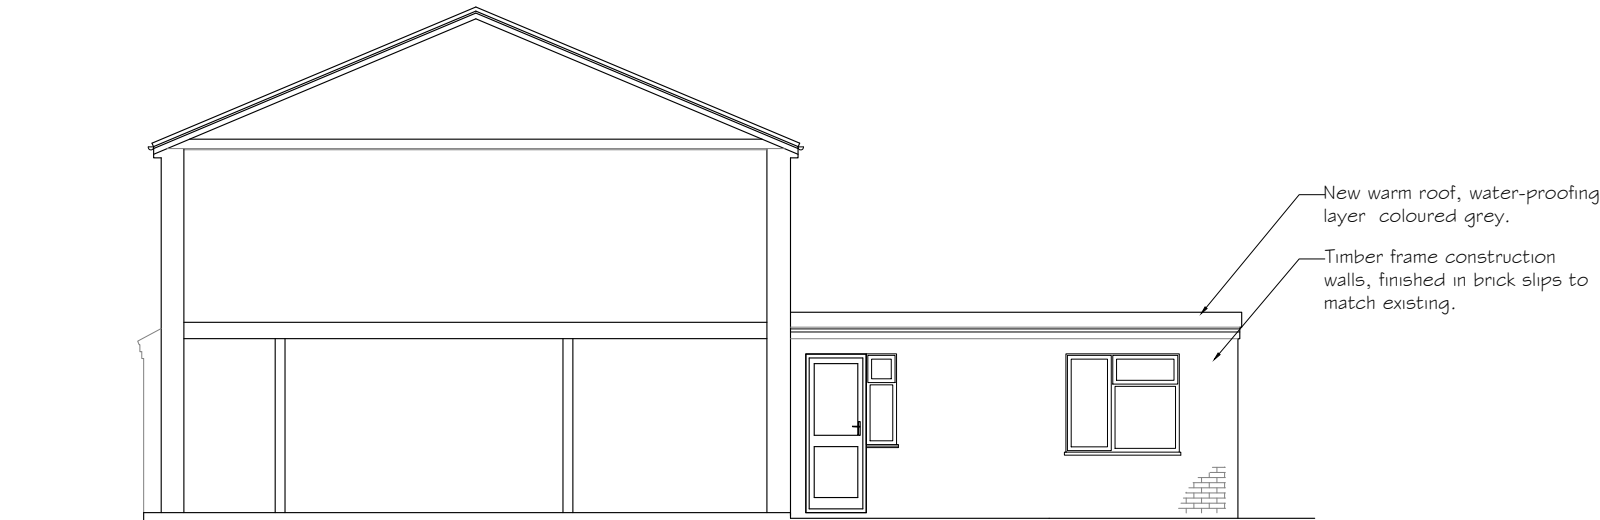

PROPOSED RIGHT ELEVATION