




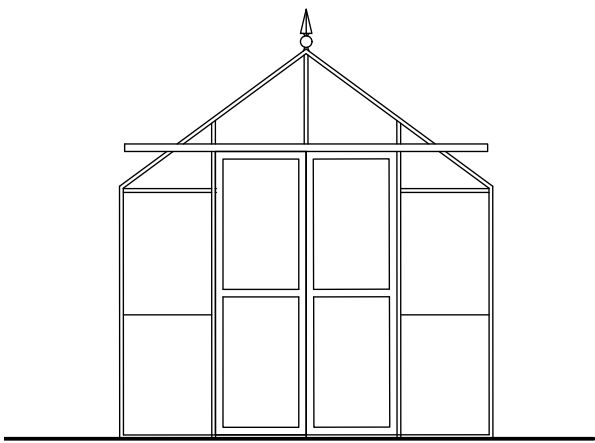


SOUTH ELEVATION

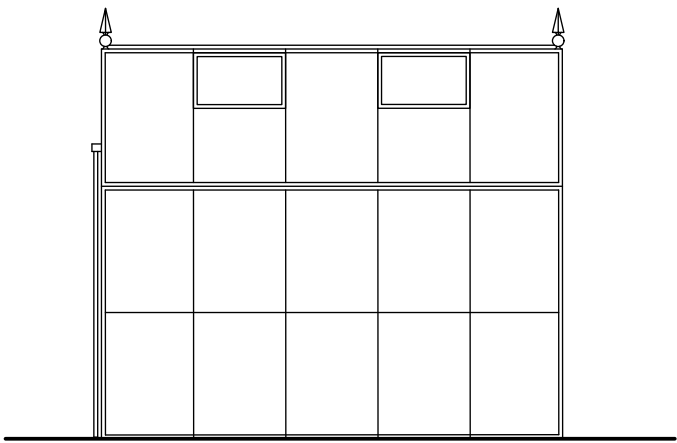


EAST ELEVATION

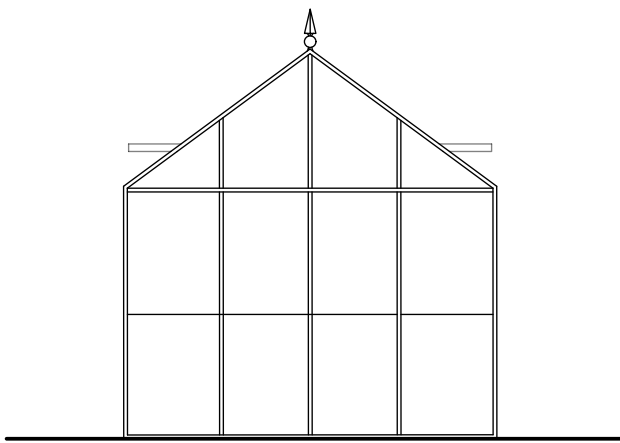


NORTH ELEVATION

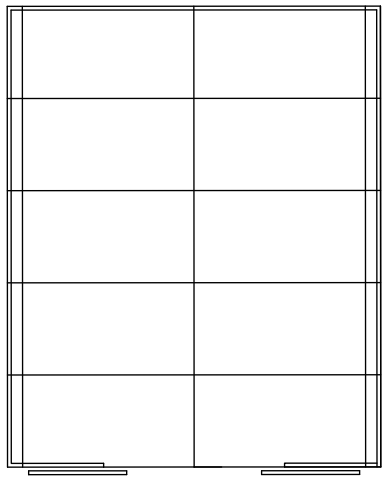

PLAN

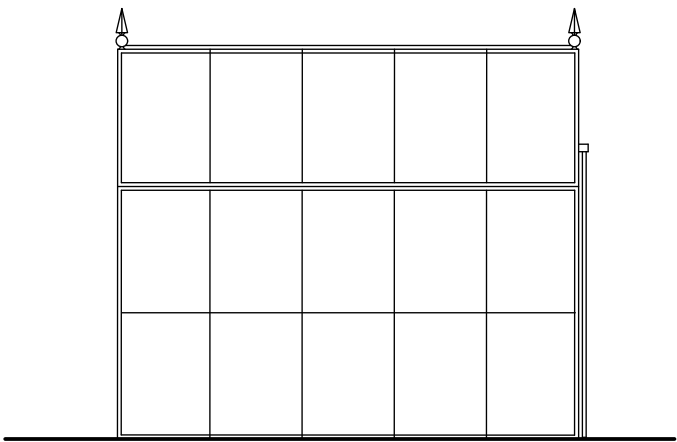

WEST ELEVATION

 

Aluminium
greenhouse -
2.575 x 3.234m
colour - pastel
sage green

Rev

Date

Notes

l

p

c

TOWN AND
COUNTRY
PLANNING
DEVELOPMENT
CONSULTANTS

LPC (TRULL) LTD.,
TRULL, TETBURY, GLOUCESTERSHIRE GL8 8SQ
Tel: 01285 841433 email: admin@lpctrull.com

Client
Mr R Harries

Project
St Mary's Chapel, Northgate
Street, Devizes SN10 1DE

Drawing
PROPOSED GREENHOUSE
DETAILS

Date: September 2026 Scale: 1:50 @ A3
Drawing Number
LPC 6402 PR 06