




* COPYRIGHT. DO NOT SCALE EXCEPT FOR PLANNING PURPOSES. CHECK ALL DIMENSIONS ON SITE. THIS DRAWING IS ONLY TO BE USED ON THE SITE FOR WHICH DESIGNED

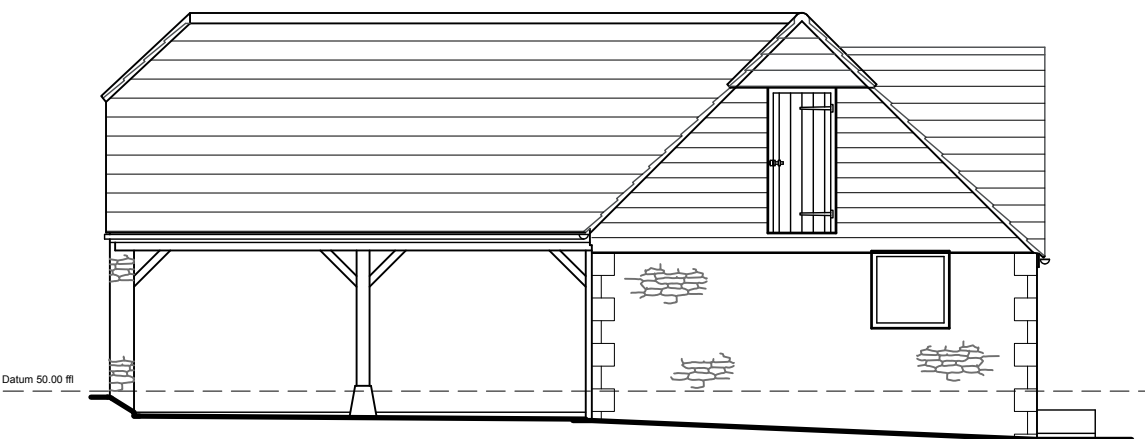


EXISTING NORTH EAST ELEVATION
SCALE 1:100

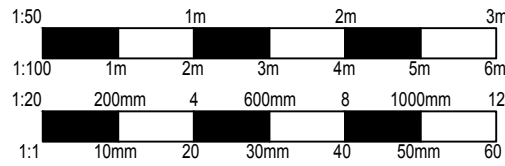

EXISTING NORTH WEST ELEVATION
SCALE 1:100

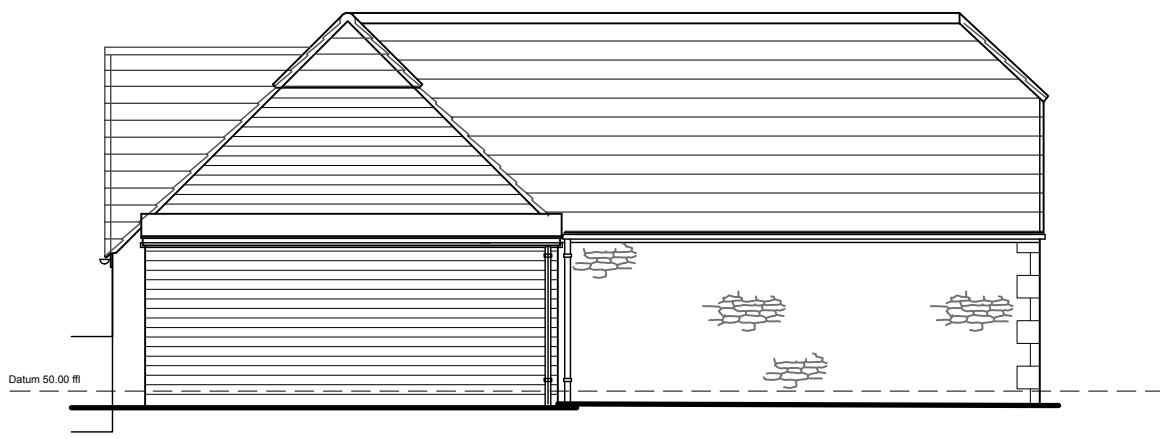


EXISTING SOUTH WEST ELEVATION
SCALE 1:100

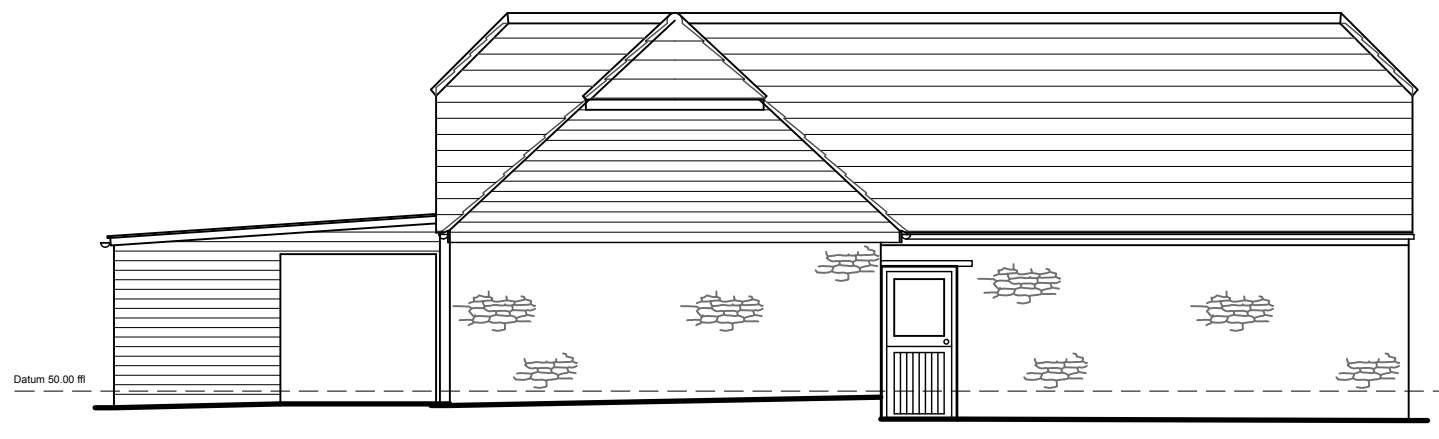


EXISTING SOUTH EAST ELEVATION
SCALE 1:100

EXISTING MATERIALS

- WALLS
Random rubble natural stone
Horizontal timber clad gables
- ROOF
Double Roman Clay tiles
Redland renown concrete tiles.
- WINDOWS
White timber framed casement windows.
- DOORS
Timber painted white boarded doors.
- GUTTERS & DOWNPIPES
Black UPVC gutters & downpipes rounding.
- SOFFITS & FASCIAS
Timber fascia boards.
- HEADS & CILLS
White timber lintels.

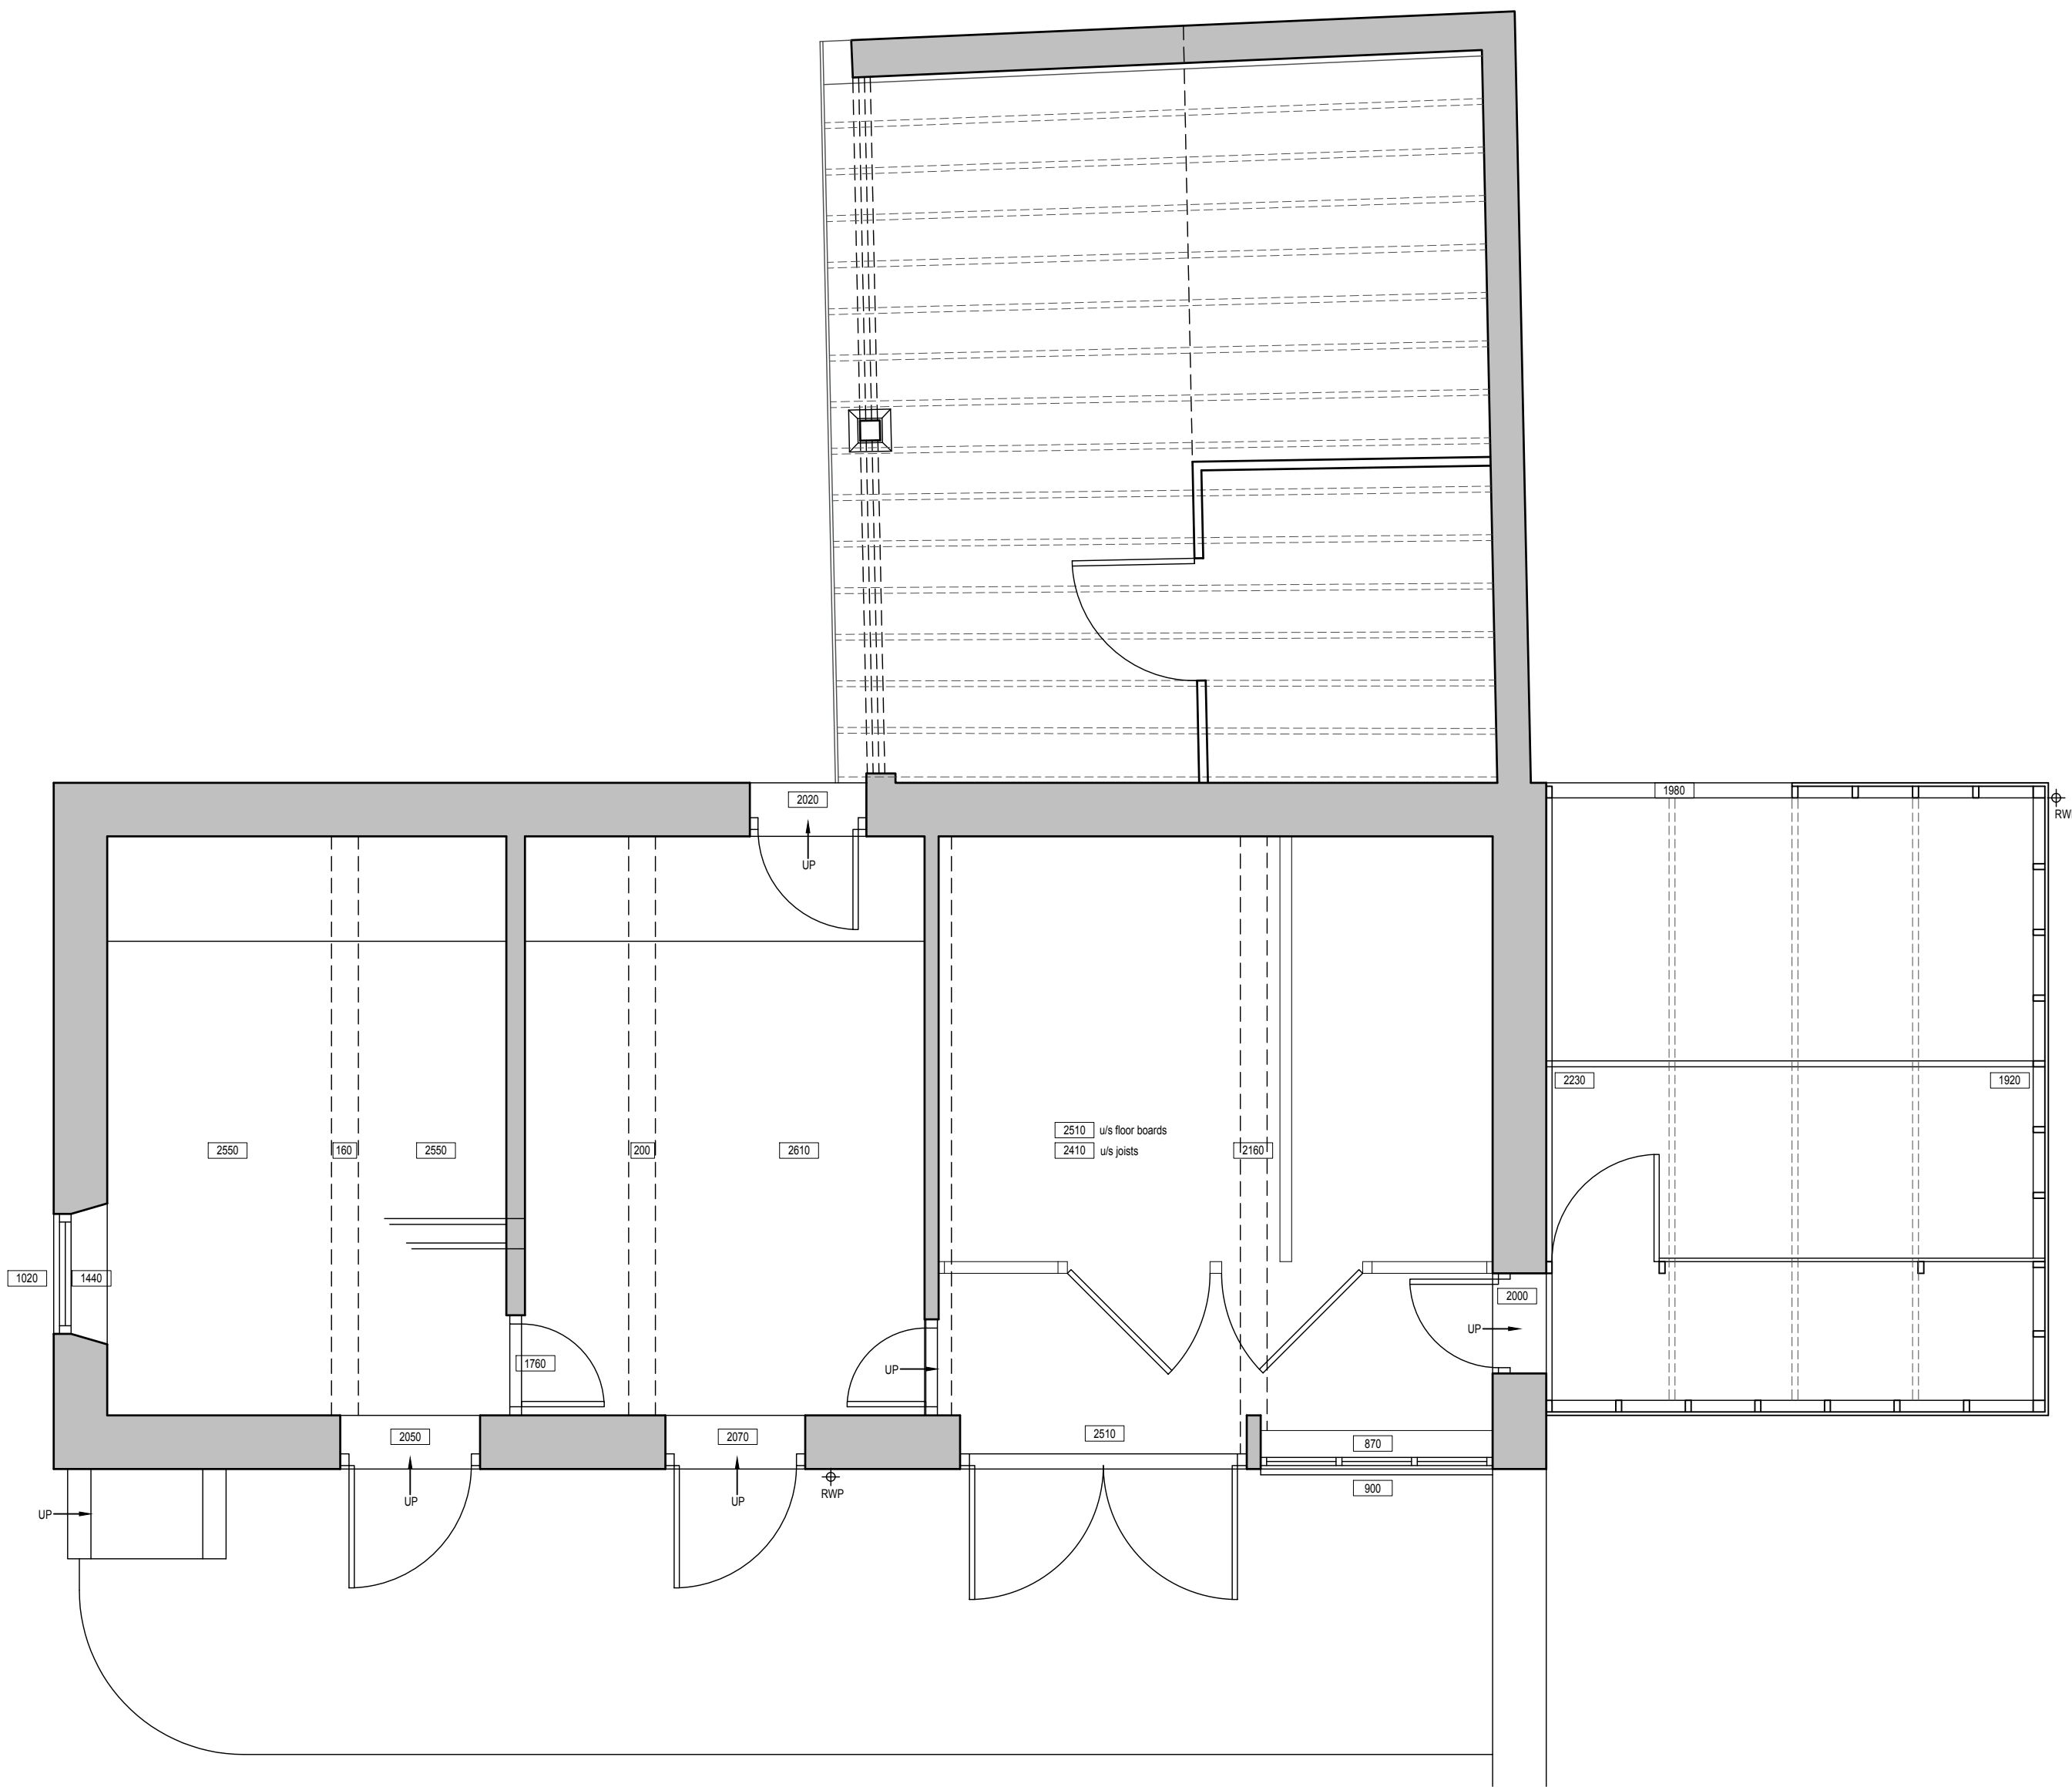

EXISTING GROUND FLOOR PLAN
SCALE 1:50

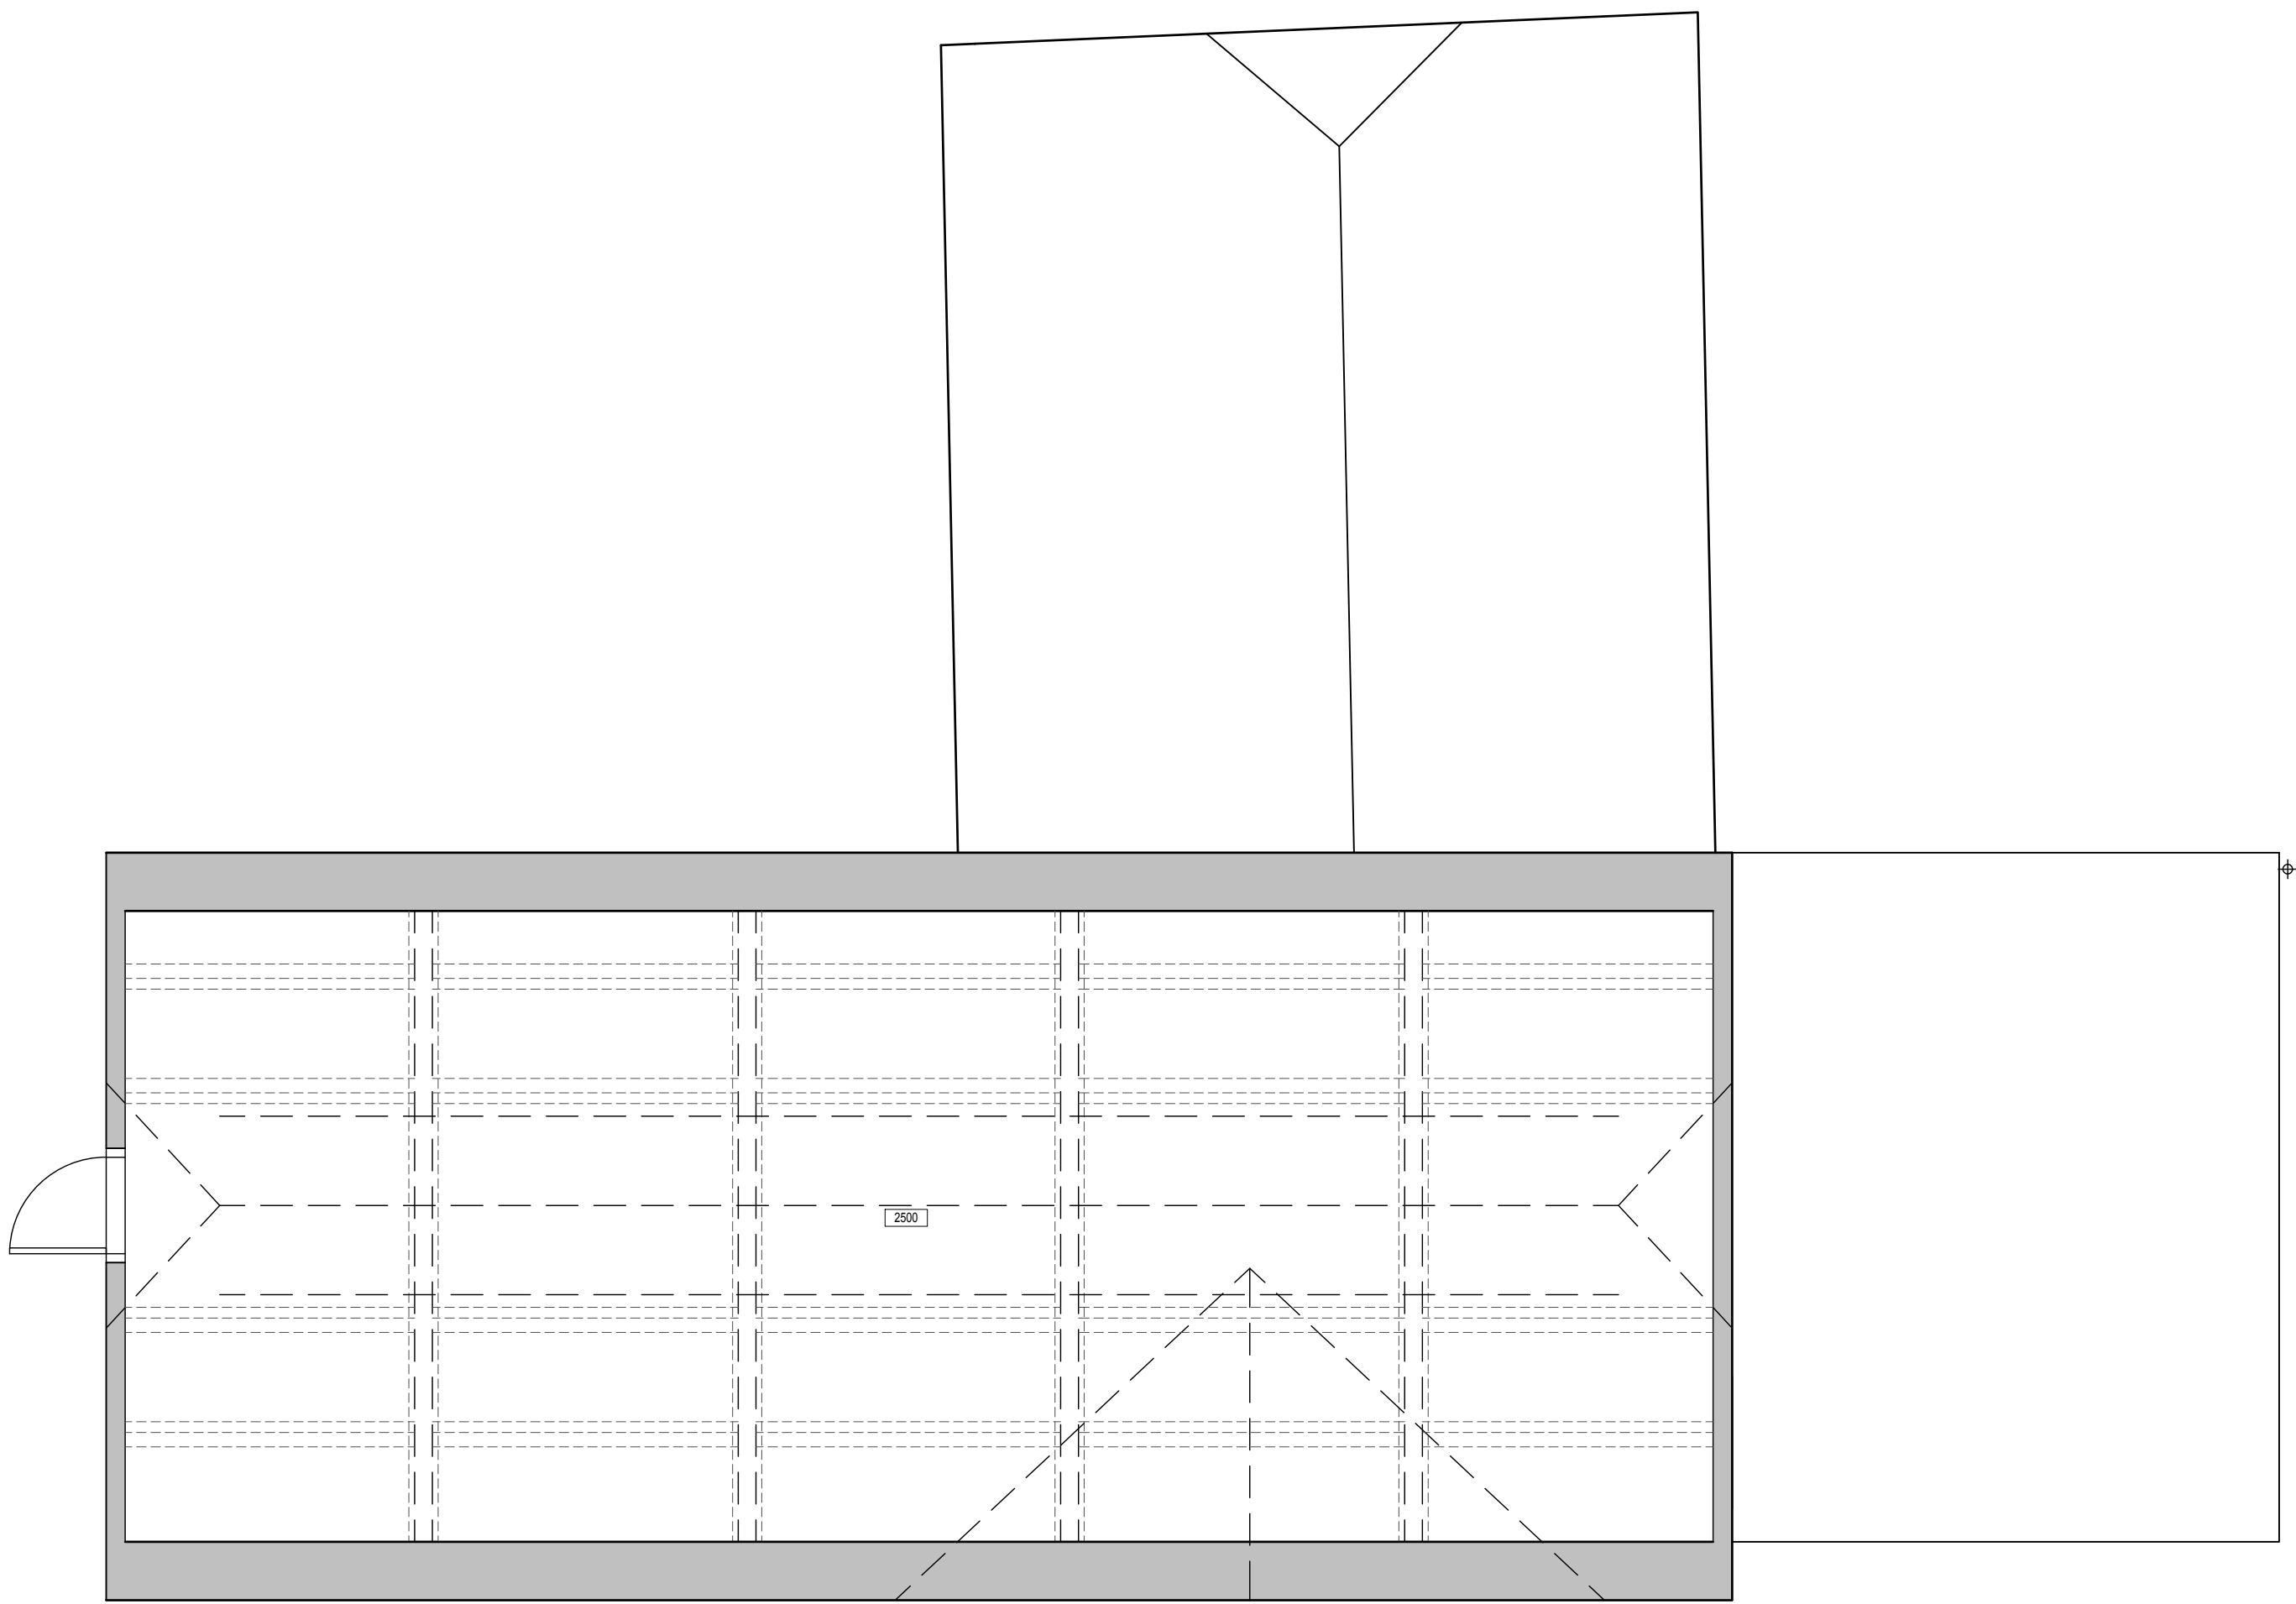

EXISTING FIRST FLOOR PLAN
SCALE 1:50

REVISIONS		DATE
CLIENT	MR JACK & MR DAILAMI	
PROJECT	PROPOSED CONVERSION OF OUTBUILDING INTO HABITABLE ACCOMMODATION AT COGGSWELL, TYTHERTON LUCAS, CHIPPENHAM, WILTSHIRE	
TITLE	EXISTING GROUND FLOOR PLAN EXISTING FIRST FLOOR PLAN EXISTING ELEVATIONS	
DRAWN: RJ	SCALES @ A1	
CHECKED: JA	1:100,	
DATE: DEC 24	1:50	
DRG No: AA/24/45/02	REV: -	

Armstrong
architecture

THE OLD BAKEHOUSE, 21 TIMBER STREET,
CHIPPENHAM, WILTSHIRE, SN15 3RS
01242 404 004 info@armstrongarchitecture.co.uk