




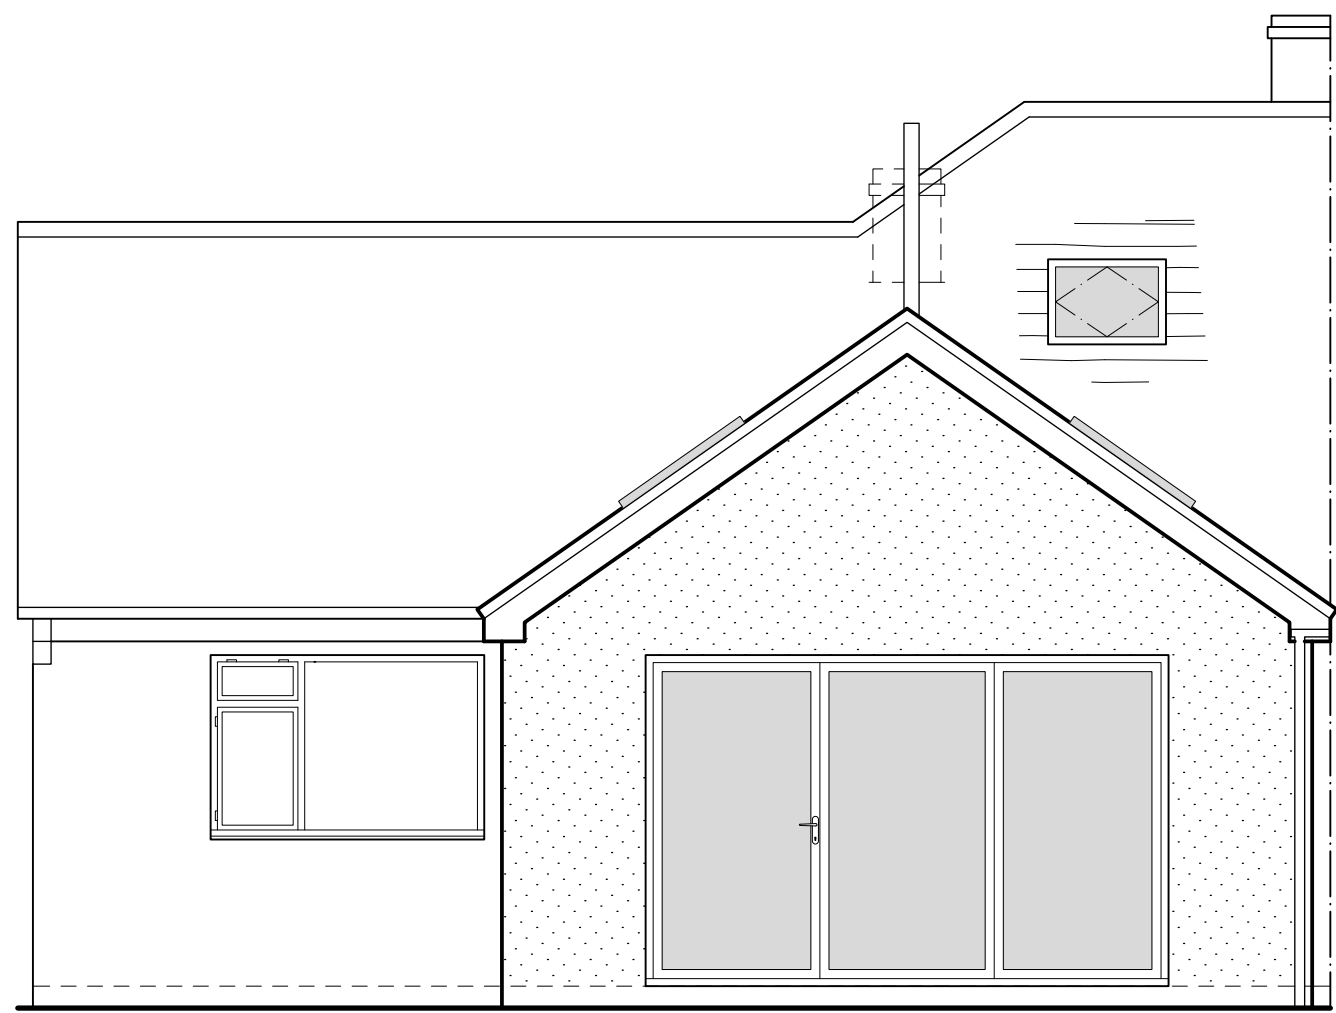

PROPOSED REAR ELEVATION

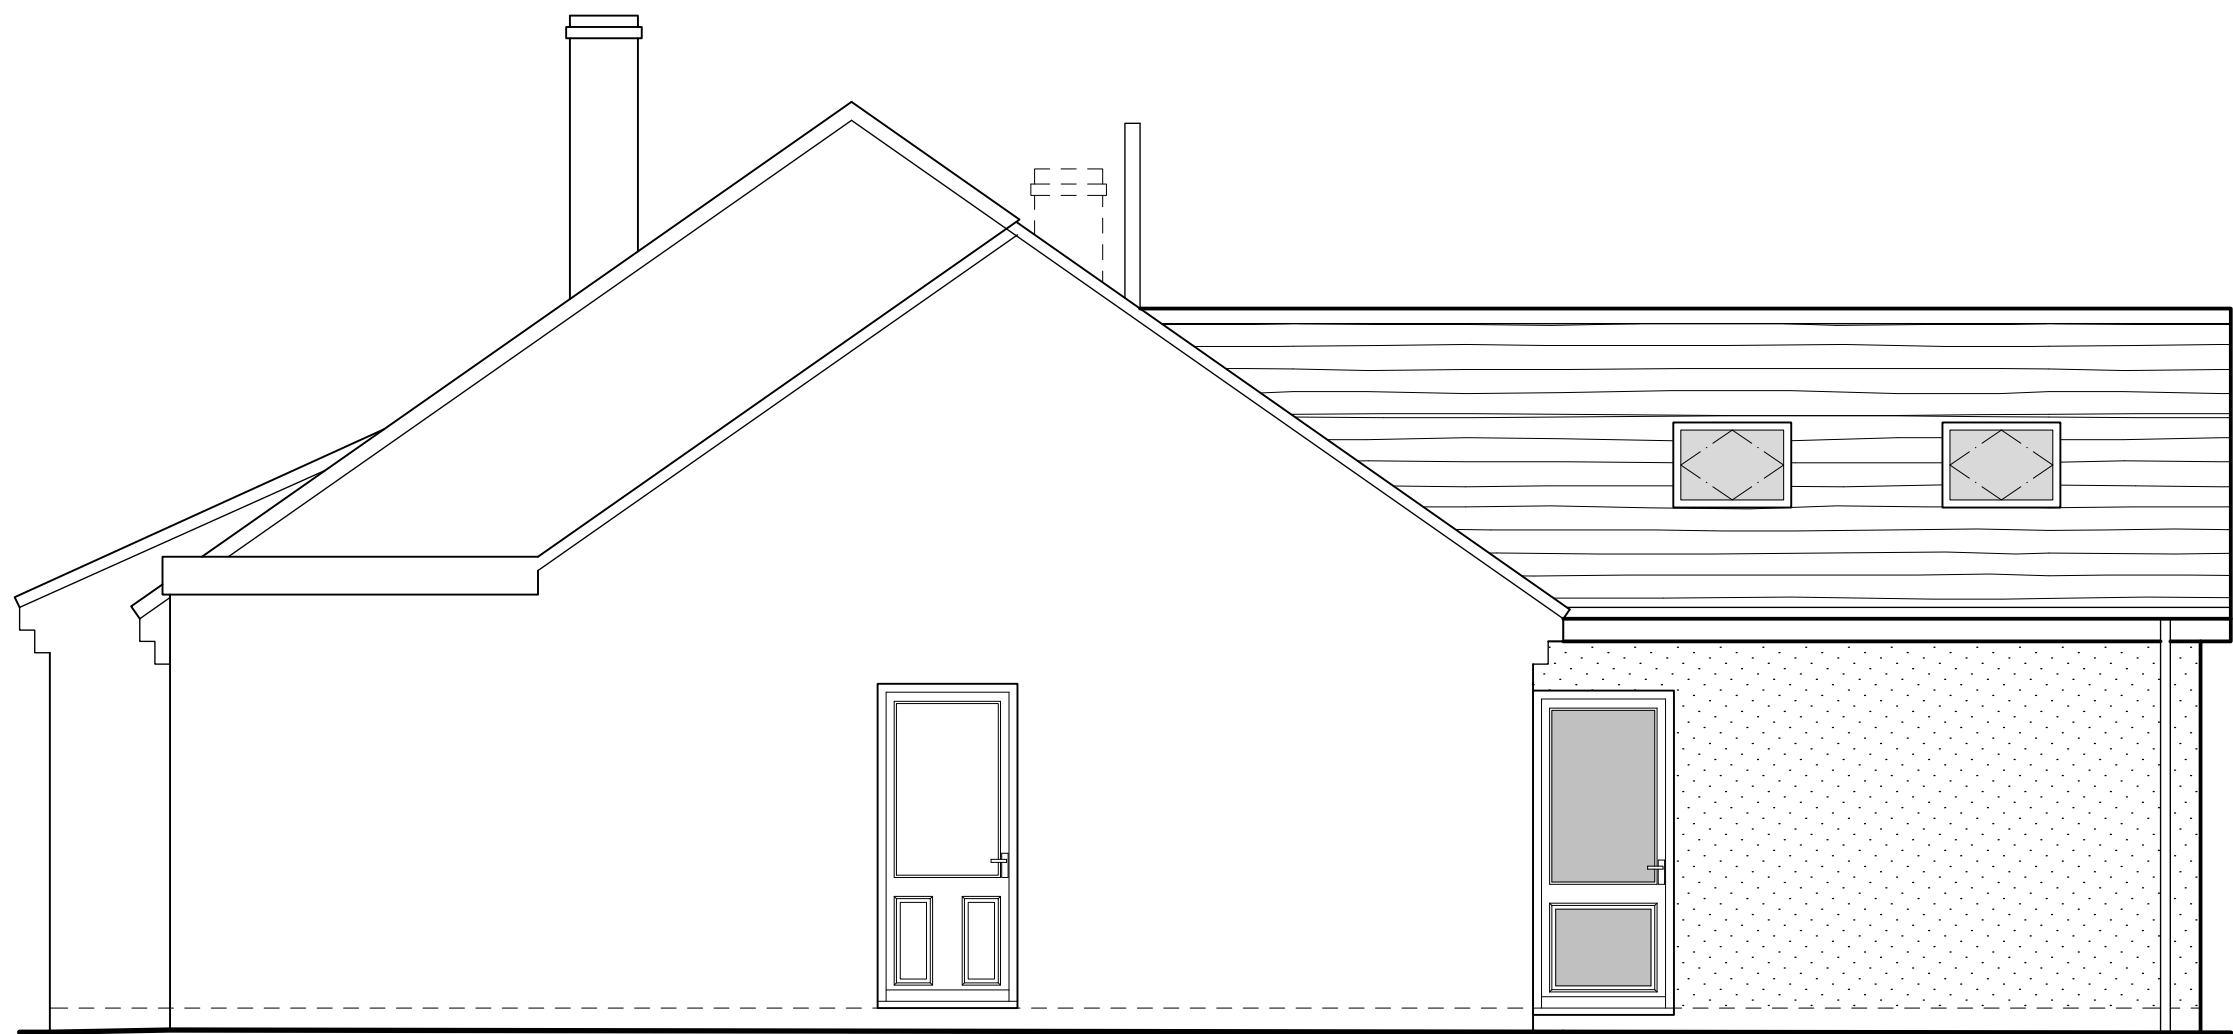


PROPOSED SIDE ELEVATION

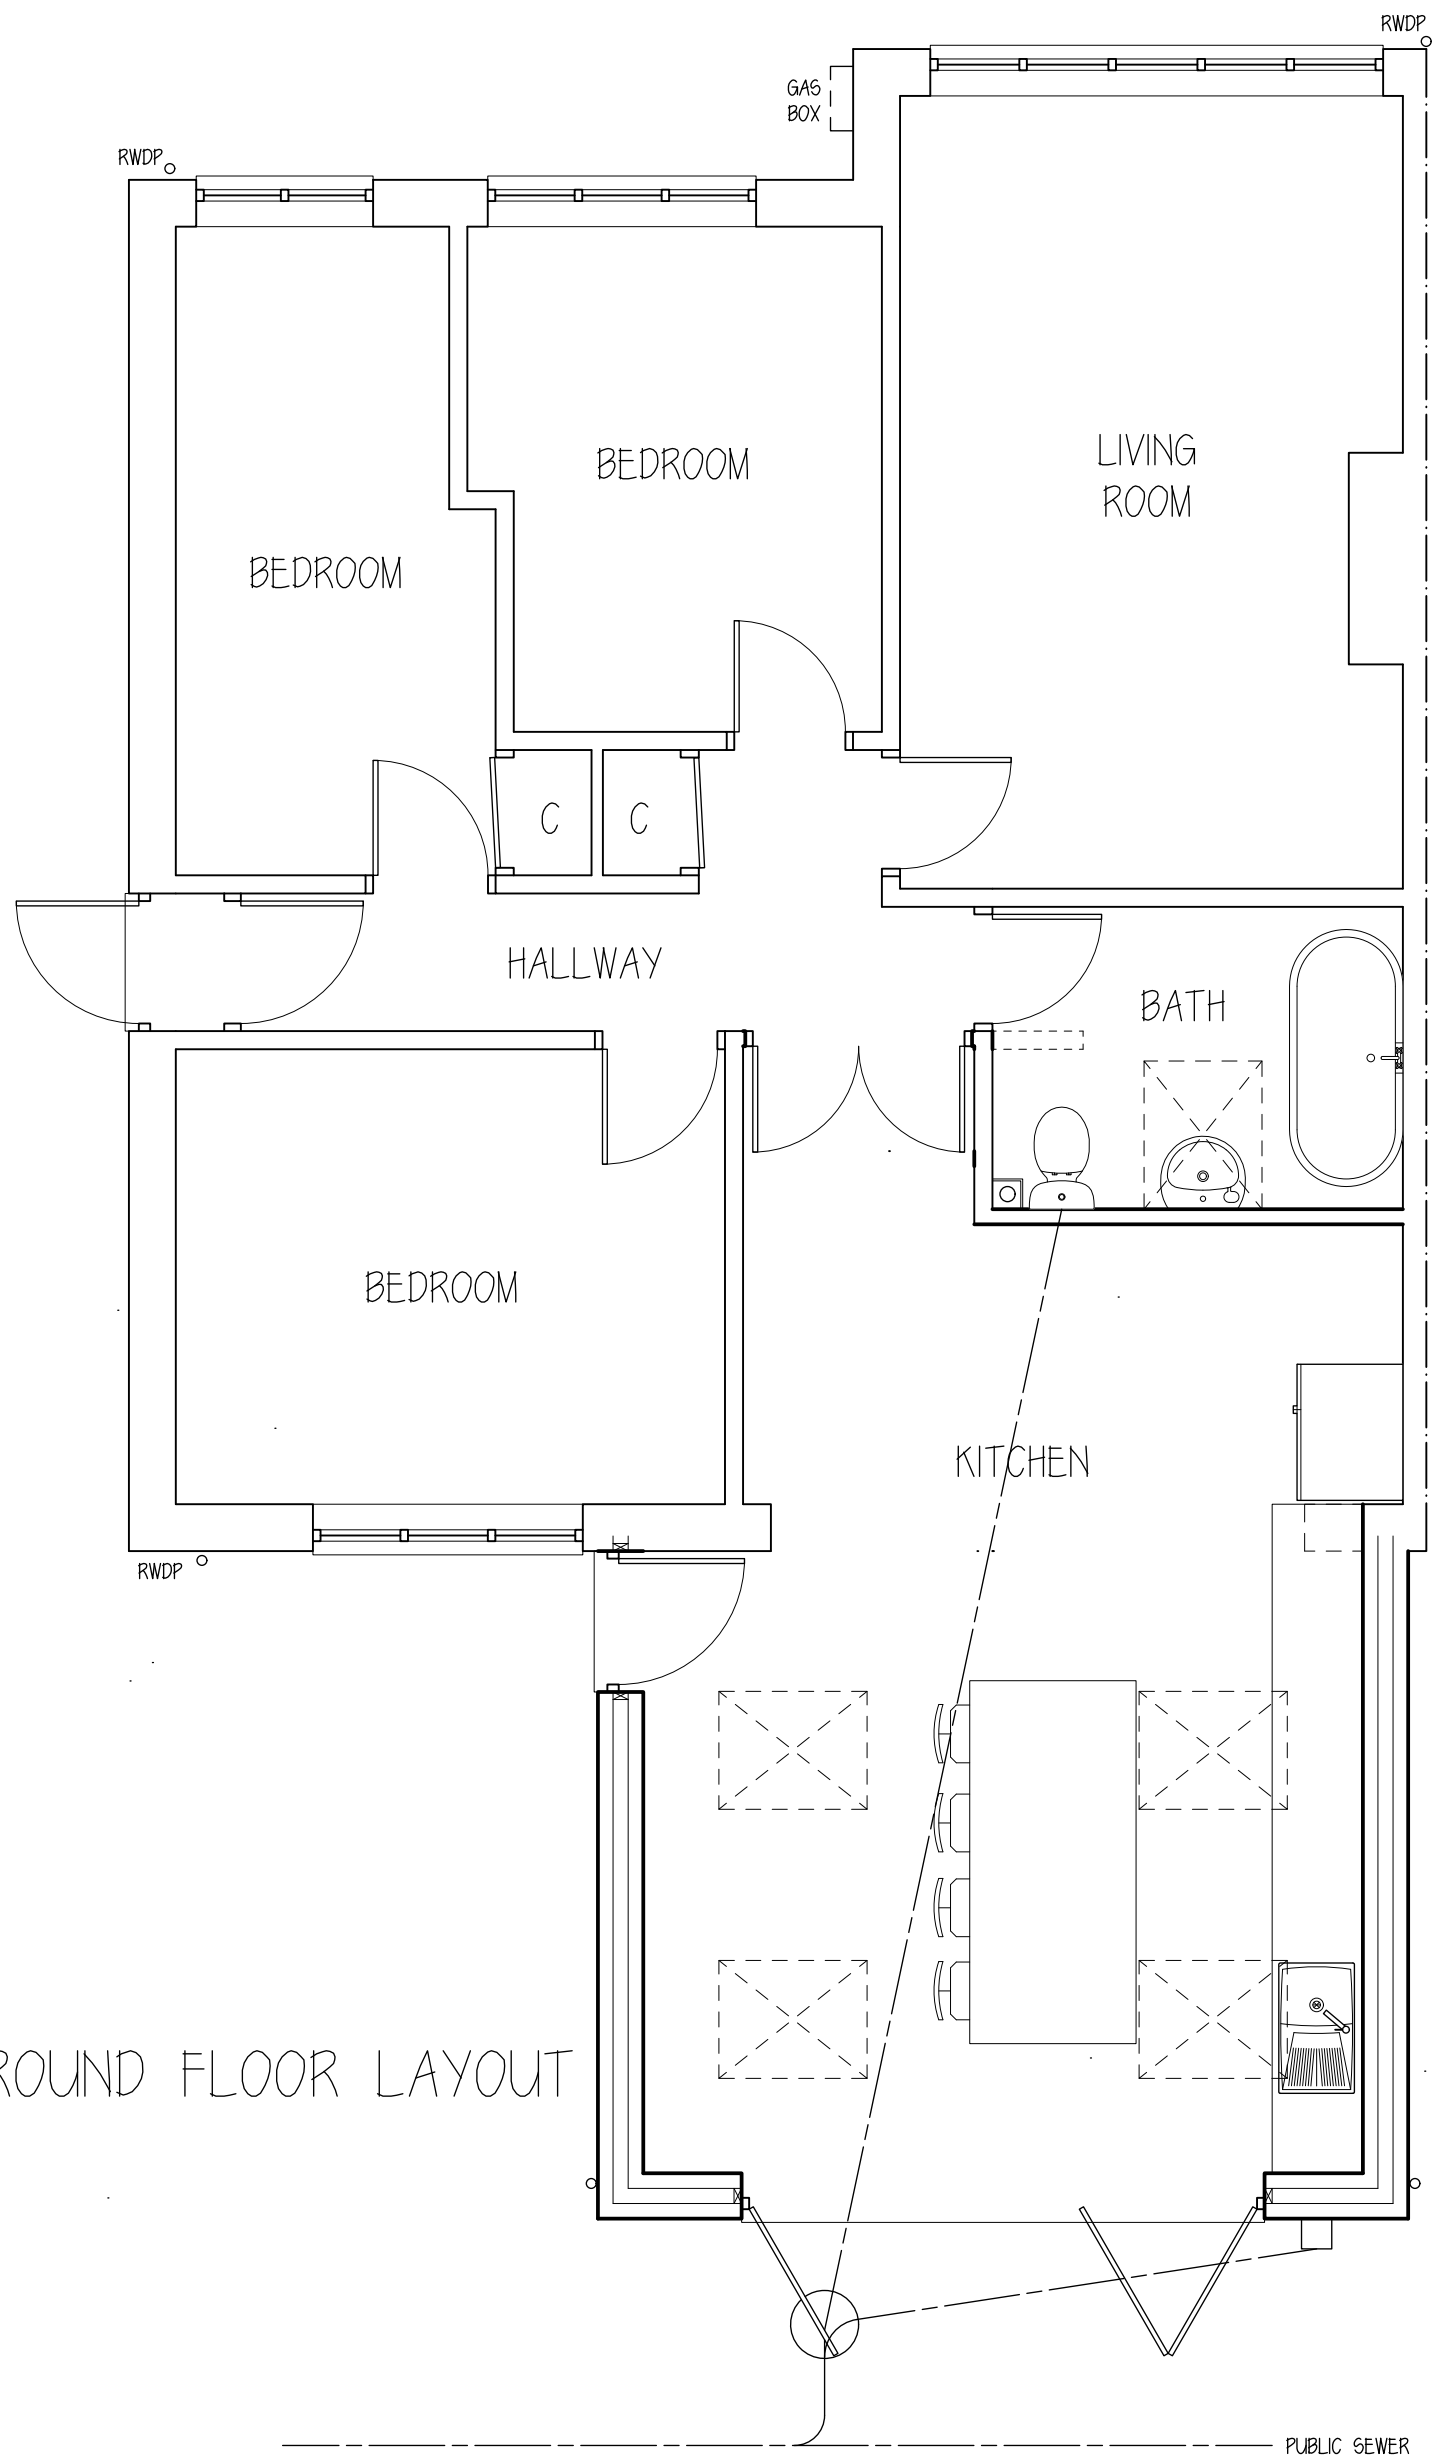


PROPOSED GROUND FLOOR LAYOUT



PROPOSED SIDE ELEVATION

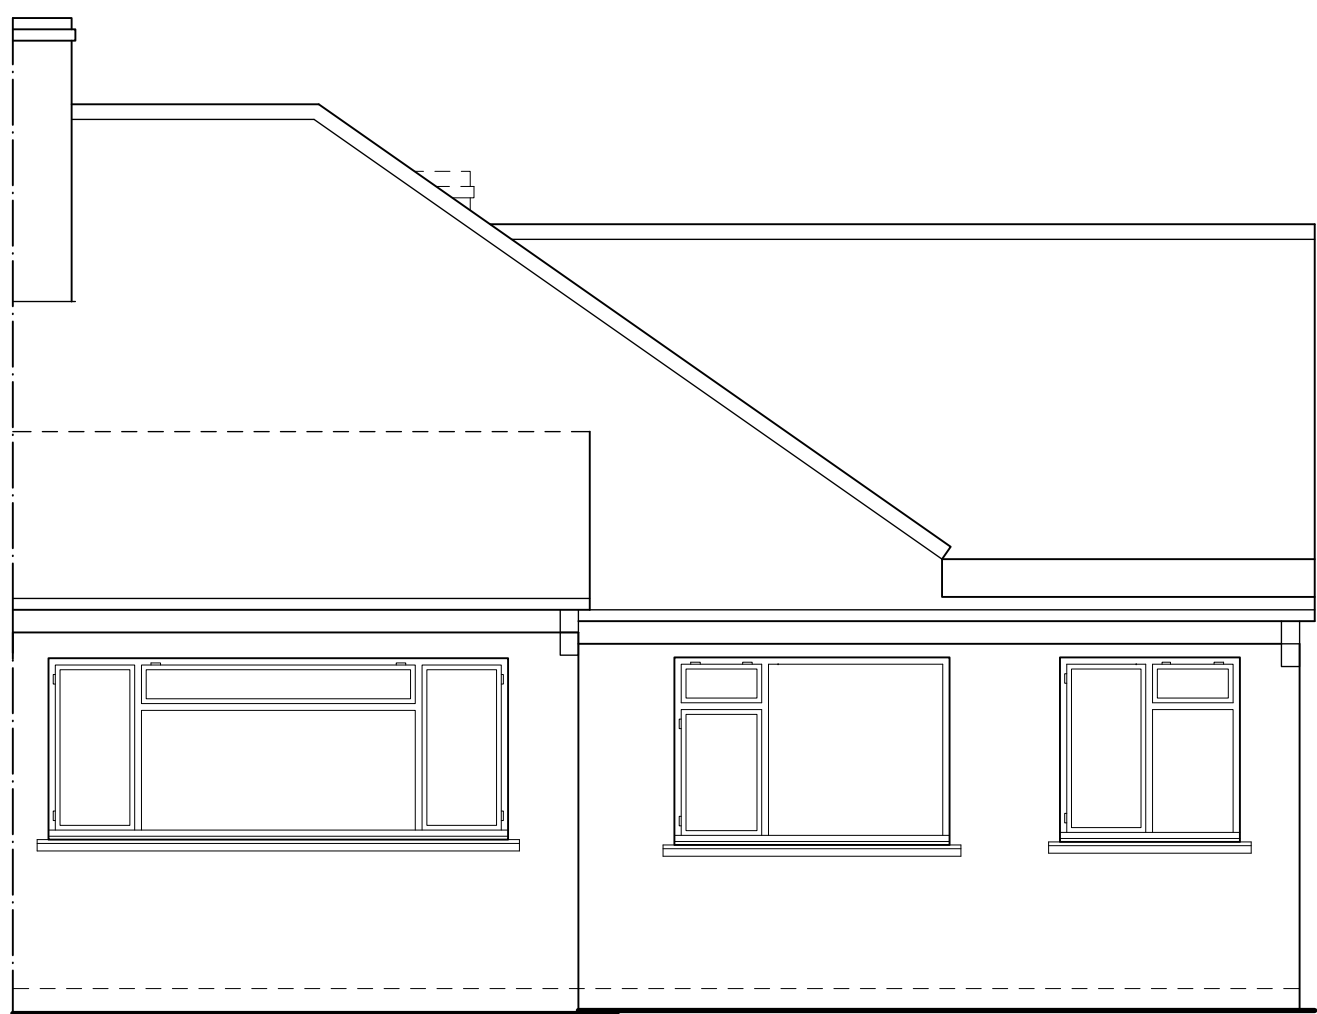

PROPOSED FRONT ELEVATION

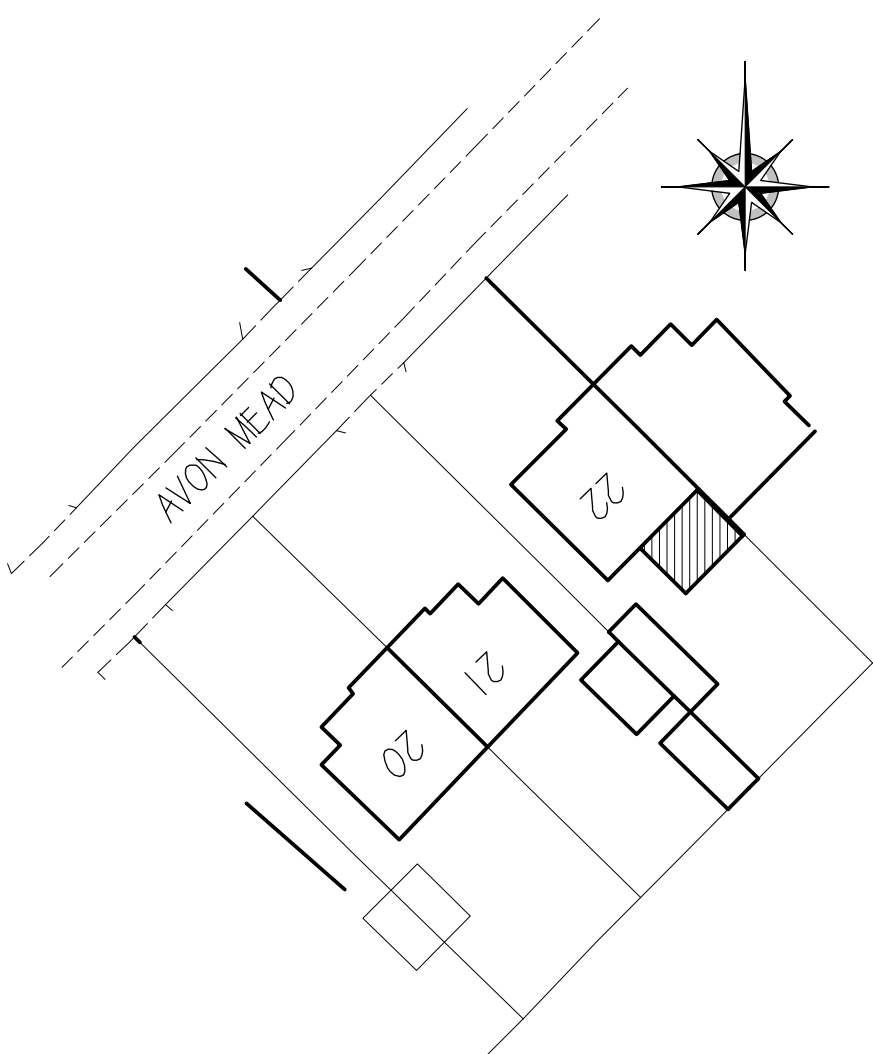

PROPOSED BLOCK PLAN
SCALE 1:500

Rev.	Date	Description	By	Chk	App
------	------	-------------	----	-----	-----

Client/Project
MR K BANCE

Drawing Title
PROPOSAL AT 22 AVON MEAD
CHIPPENHAM
SN15 3PP

Designed SK	Drawn KK	Date 7 OCT 26	Scale 1:50, 1:500
CAD Reference			Size A1

Stephen Kingshott MCABE
Katie Kingshott ACABE

Stephen Kingshott Building Consultancy Ltd
54 Springdale Ave
Breadstone, Poole
Dorset BH18 9EX
Tel. 07973638931

DRAWING NUMBER
0244/26 B

SCALE BAR 1:20

SCALE BAR 1:100

SCALE BAR 1:50

SCALE BAR 1:500