




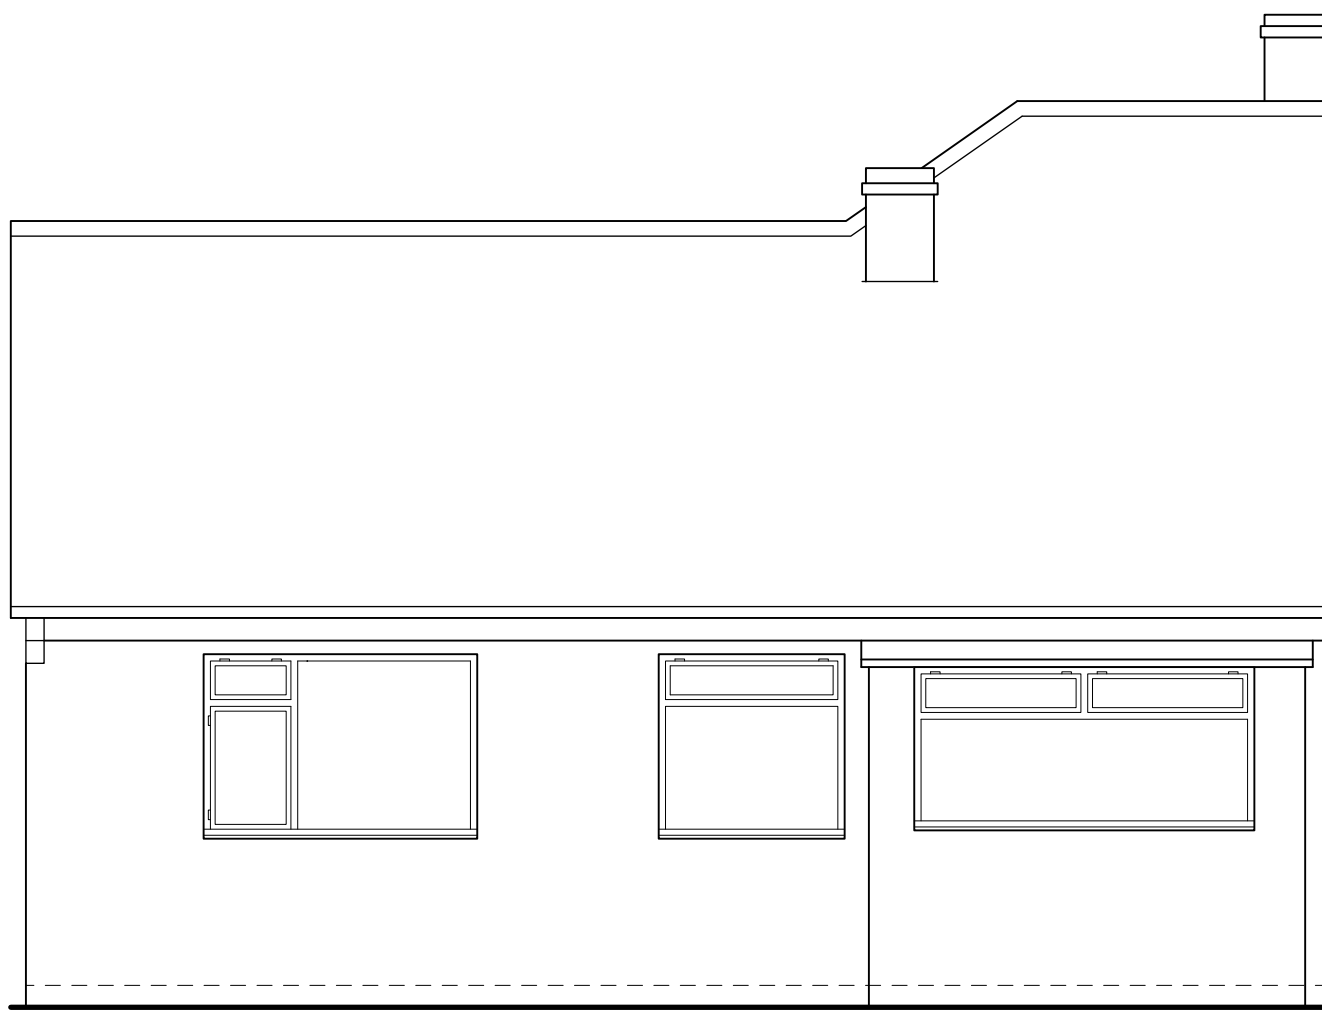


EXISTING REAR ELEVATION

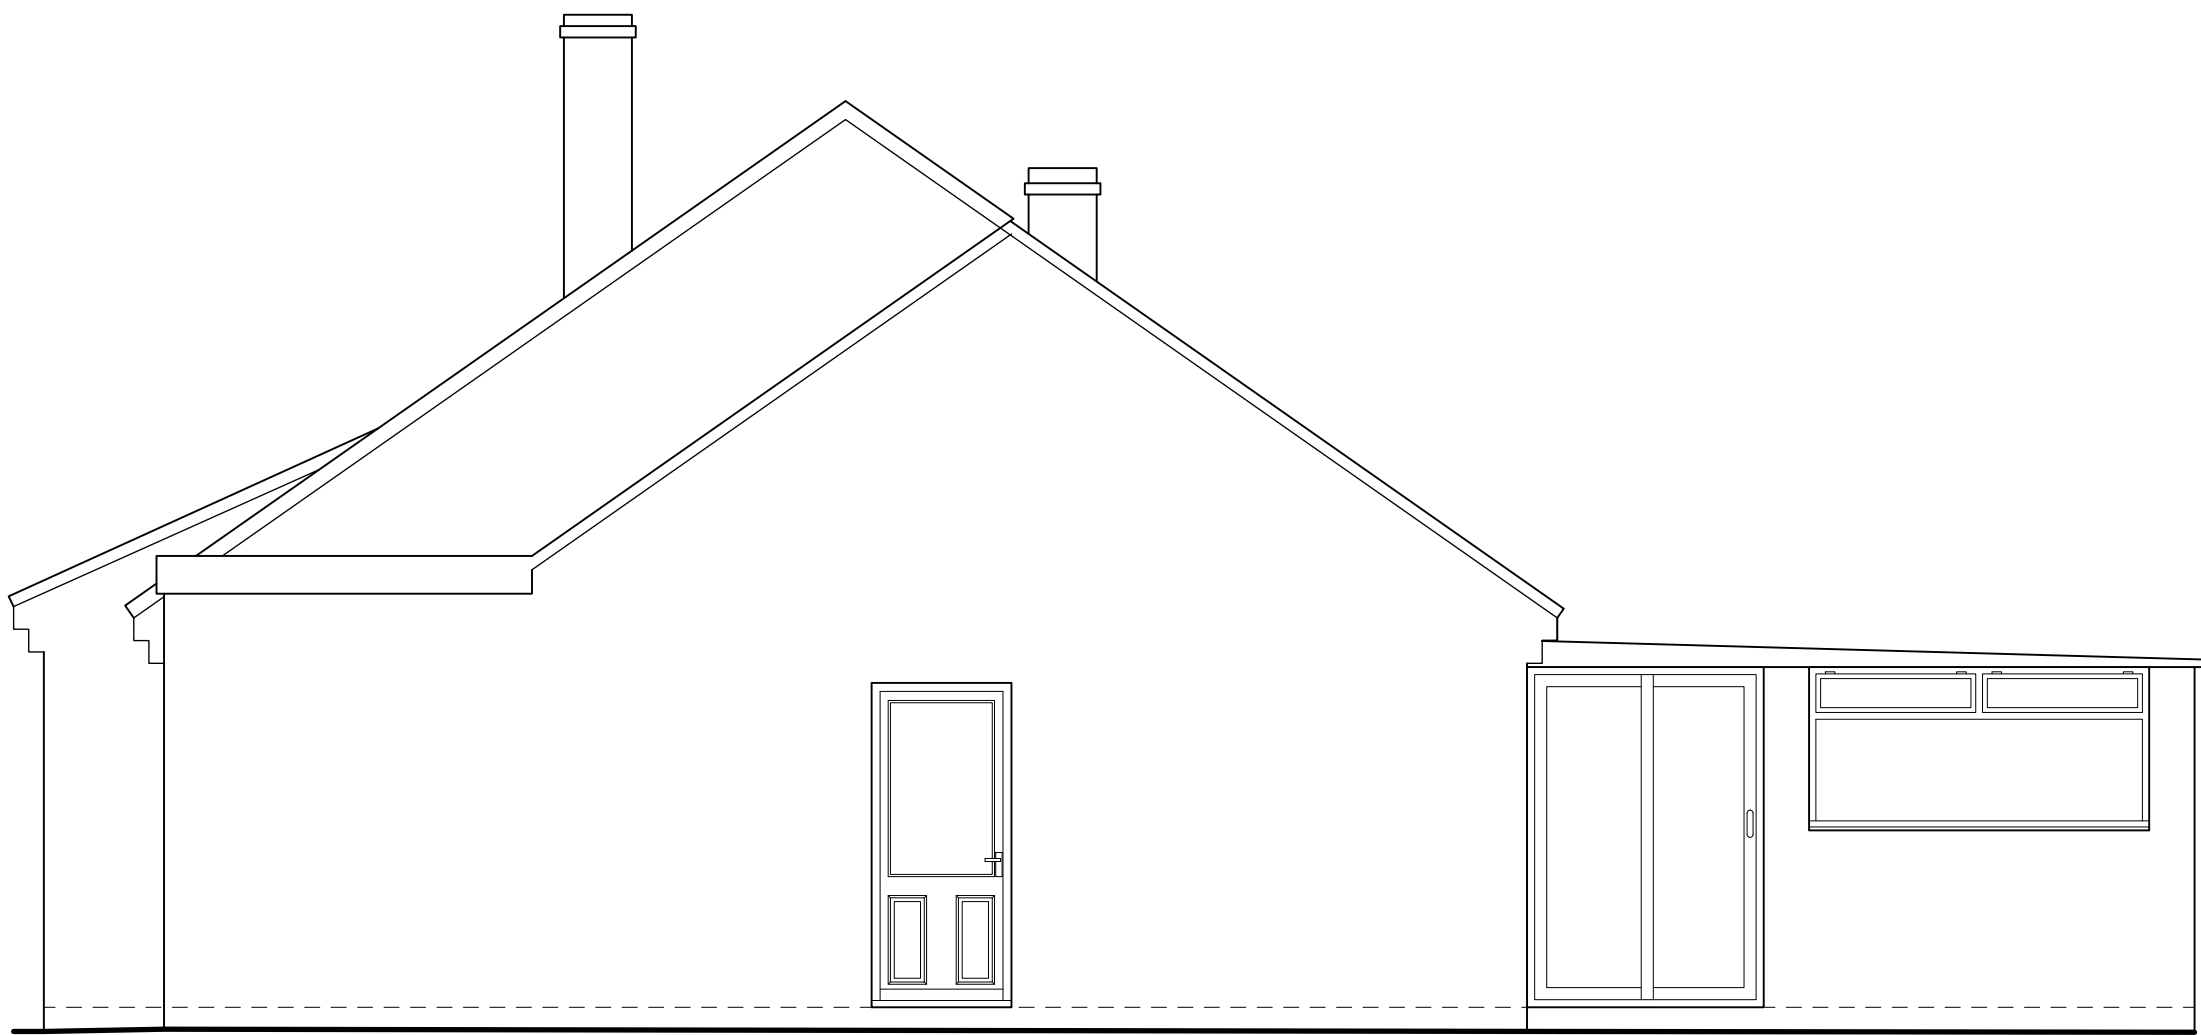


EXISTING SIDE ELEVATION

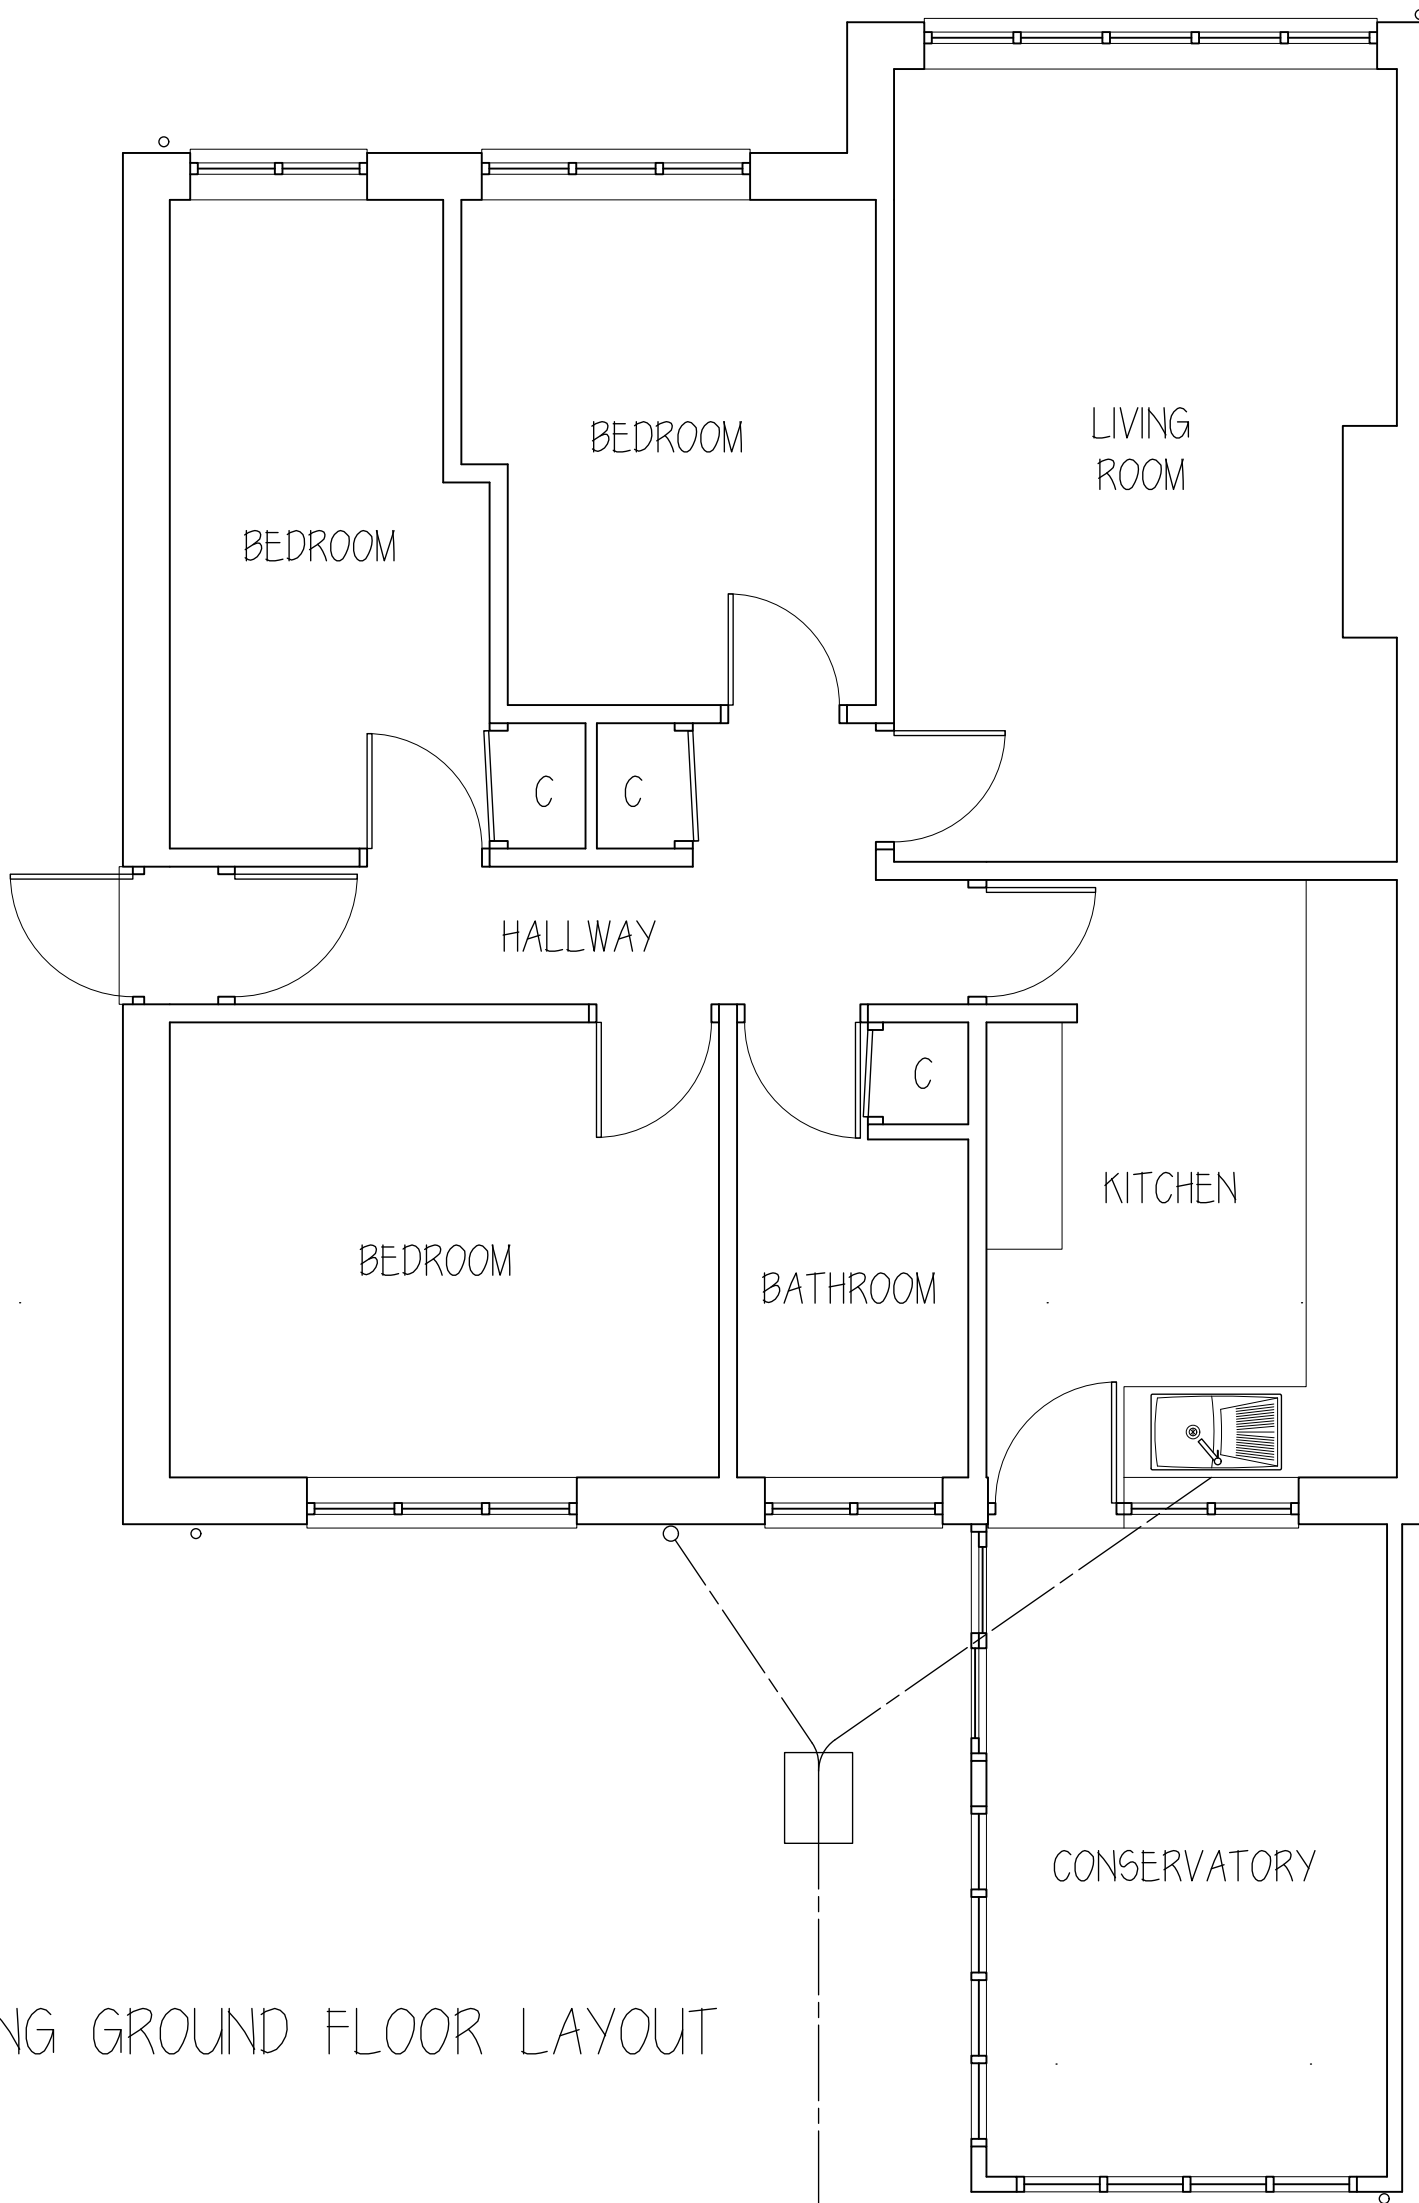

EXISTING GROUND FLOOR LAYOUT

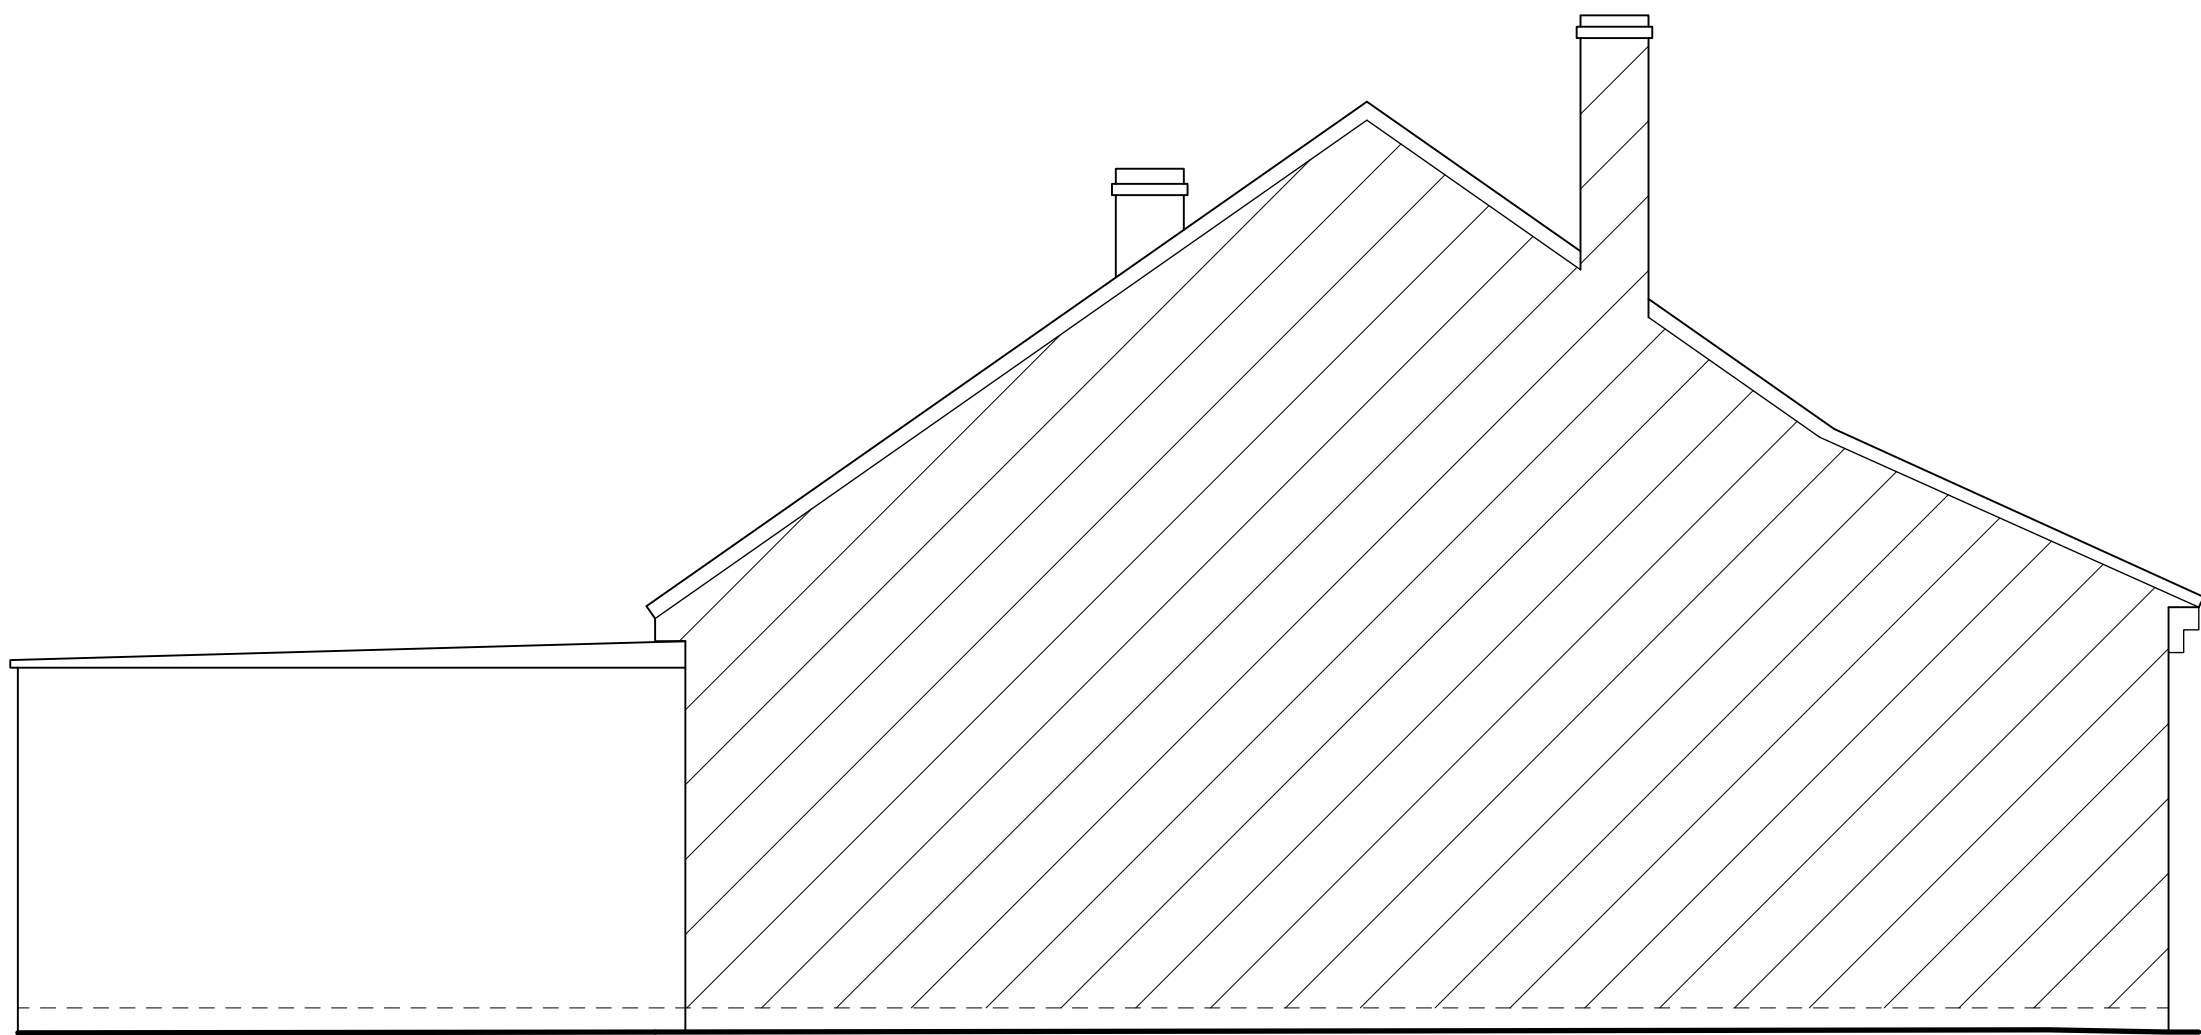

EXISTING SIDE ELEVATION

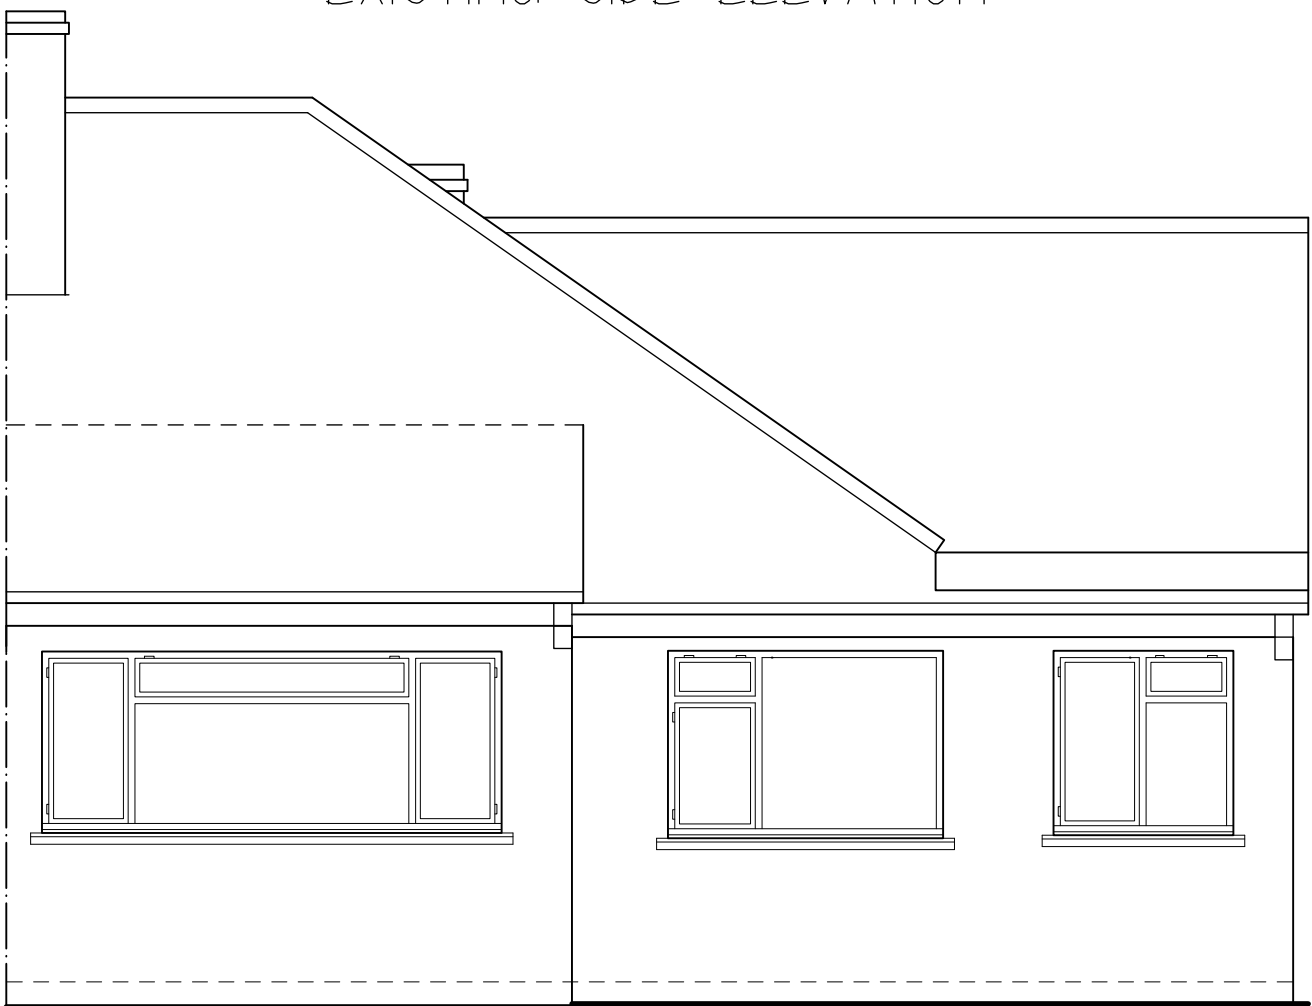

EXISTING FRONT ELEVATION

SCALE BAR 1:100

SCALE BAR 1:50

SCALE BAR 1:500

Rev.	Date	Description	By	Chk	App
------	------	-------------	----	-----	-----

Client/Project
MR K BANCE

Drawing Title
SURVEY AT 22 AVON MEAD
CHIPPENHAM
SN15 3PP

Designed SK	Drawn KK	Date 6 OCT 26	Scale 1:50
CAD Reference			Size A1

Stephen Kingshott MCABE
Katie Kingshott ACABE

Stephen Kingshott Building Consultancy Ltd
54 Springdale Ave
Broadstone, Poole
Dorset BH18 9EX
Tel. 07973638931

DRAWING NUMBER 0244/26 A	REVISION
-----------------------------	----------

SCALE BAR 1:20