




01 - Proposed Ground Floor Plan

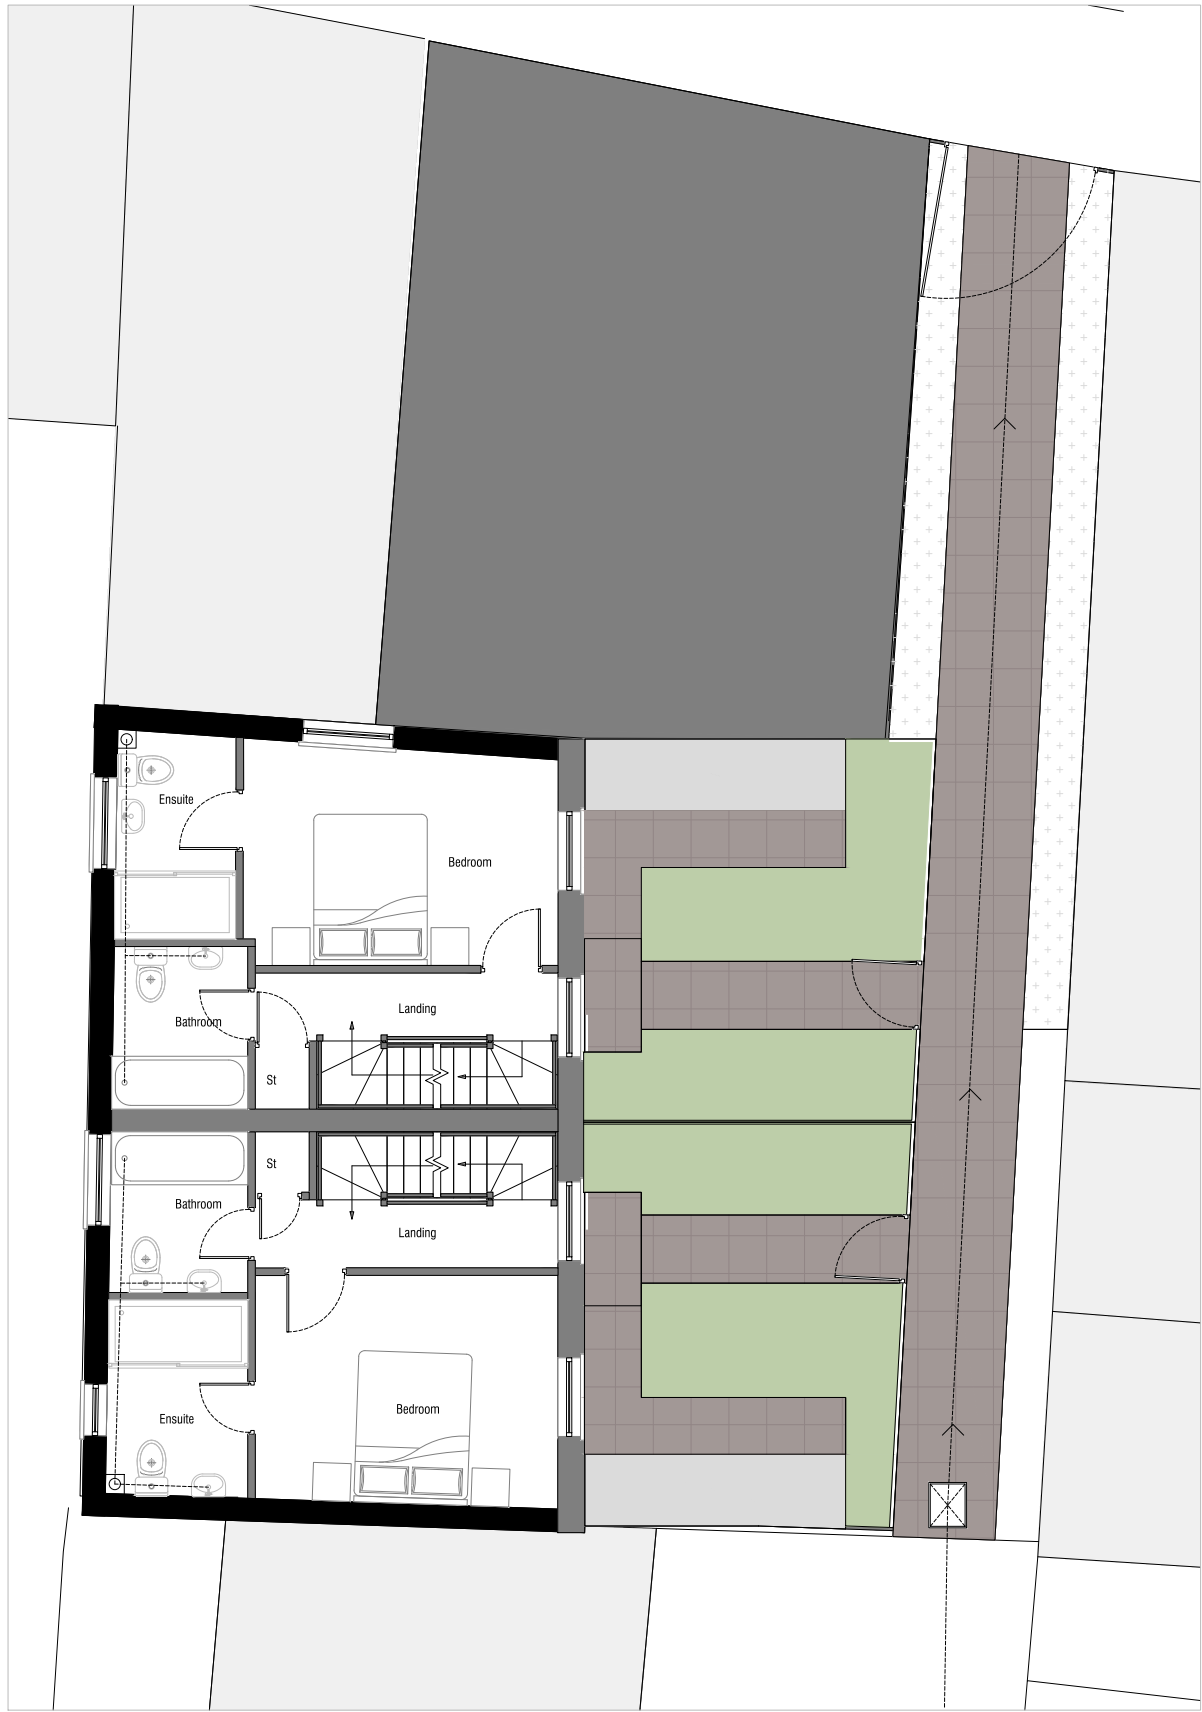

02 - Proposed First Floor Plan



- General Notes:**
- Do not scale drawings other than for planning purposes and refer only to figured dimensions.
 - Contractor is to raise any concerns of discrepancies in this drawing and that of what is noted on site to the architect before building works commence.
 - In the circumstance that the drawing relates to an existing building or setting, the contractor is to confirm there is no conflict between this drawings dimensions and the actual building/settings dimensions.
 - Refer to all other project consultants and specialists relevant drawings and specifications.
 - It is the contractor responsibility to ensure all site dimensions, levels and setting out is in line with the architects drawings.
 - Refer to the Structural Engineers drawings for full details on structure where necessary

P2	07.10.26	Datum levels shown
P1	30.06.26	Planning
Rev:	Date:	Revision History:

ESDON
ARCHITECTURE

T: 01722 680 419
M: 07810 647 790
W: info@esdon-architecture.com

Project:
26-019
42 - 44 Winchester Street

Designed by:	Name:	Date:	Checked:	Name:	Date:
Drawn By:	EE		Approved:	EE	

Scale: @A3	Status:
1:100	PLANNING

Drawing Title:
Proposed Plans
Ground and First Floor

Drawing No:	Rev:
10-100	P2