



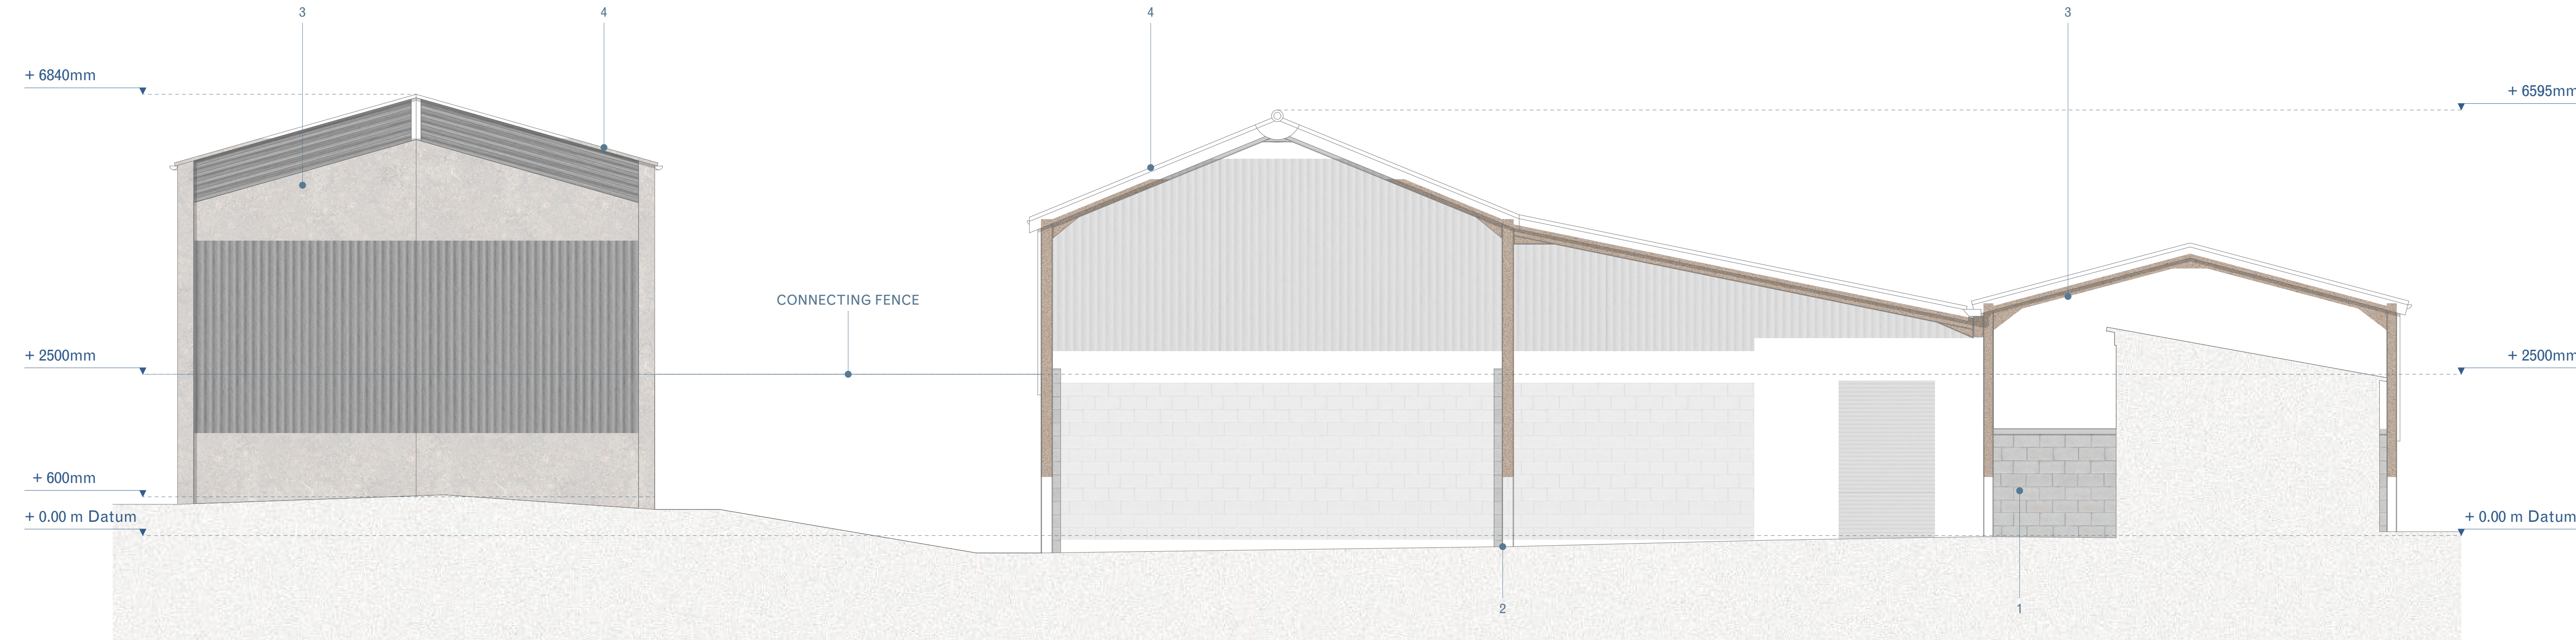

NORTH ELEVATION

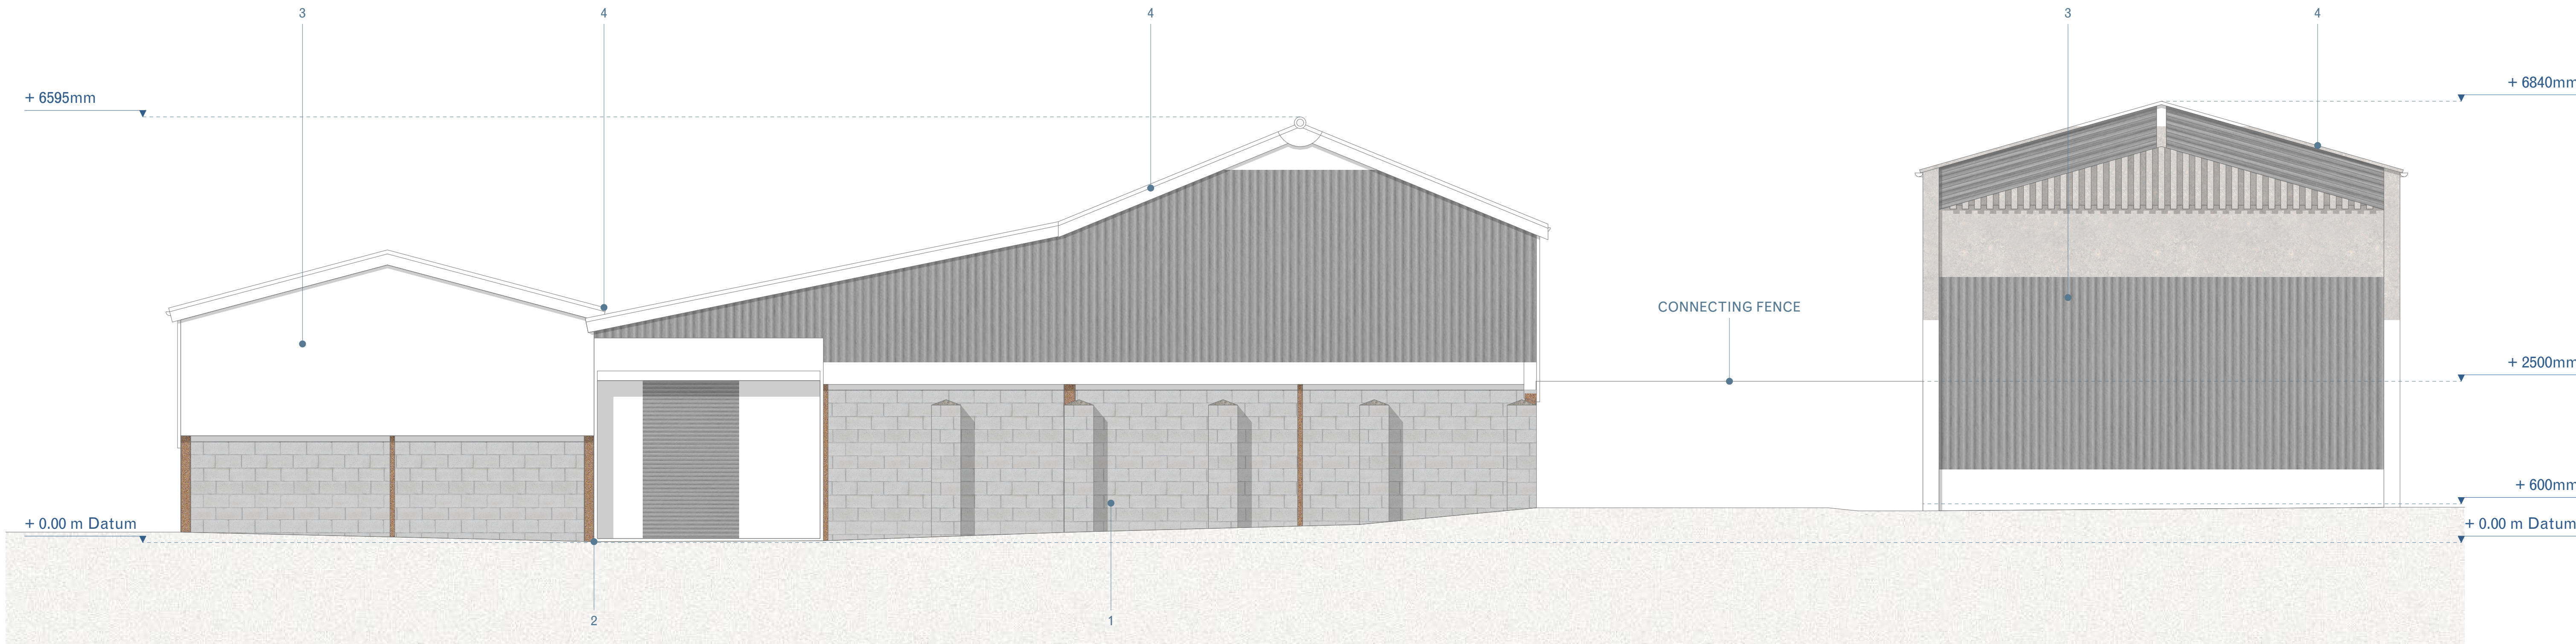


SOUTH ELEVATION

General Notes

Existing topographical and building survey information based on R&S CONSULTANTS LTD , 24018-1 , 24018-2 , 24018-3 & 24018-4.

Existing Materials

- Concrete Blockwork
- Structural Steel Framework
- Corrugated Cladding
- Corrugated Roofing Sheets

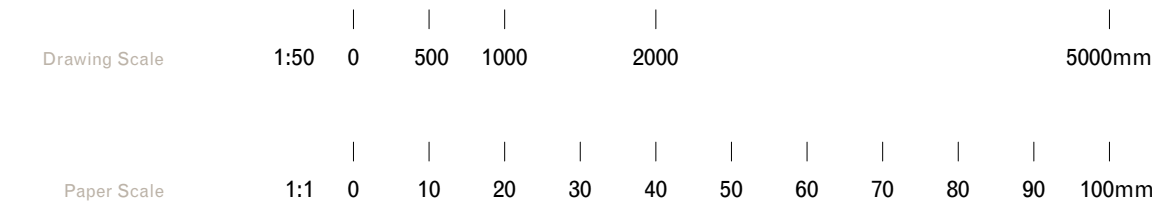

© Copyright

This drawing is the property of Tuckey Design Studio Ltd. Copyright and intellectual property of all information shown is reserved by them. The drawing is issued on the condition that it is not copied either wholly, or in part, without written consent from Tuckey Design Studio Ltd, except for planning purposes. Drawings not to be scaled, except for planning purposes. Contractor to work to figurative dimensions only. All dimensions to be checked on site before commencement of work or shop drawings. This drawing is to be read in conjunction with the specification when issued.

- Planning Issue
Rev. Notes

04 August 2026 JD/FB
Date Drawn/Checked

Tuckey Design Studio

studio@tuckeydesign.com

London
+44 (0)20 8960 1909
58 Milson Road
London W14 0LB
United Kingdom

Switzerland
+44 (0)41 8871406
Gotthardstrasse 44
6490 Andermatt
Switzerland

Project
Wilsford barn
Sheet Title
Existing - North & South Elevation
Drawing Number
TDS_0302_03_020

Job Number
0302
Scale at A1
1:50
Scale at A3
1:100

Planning