



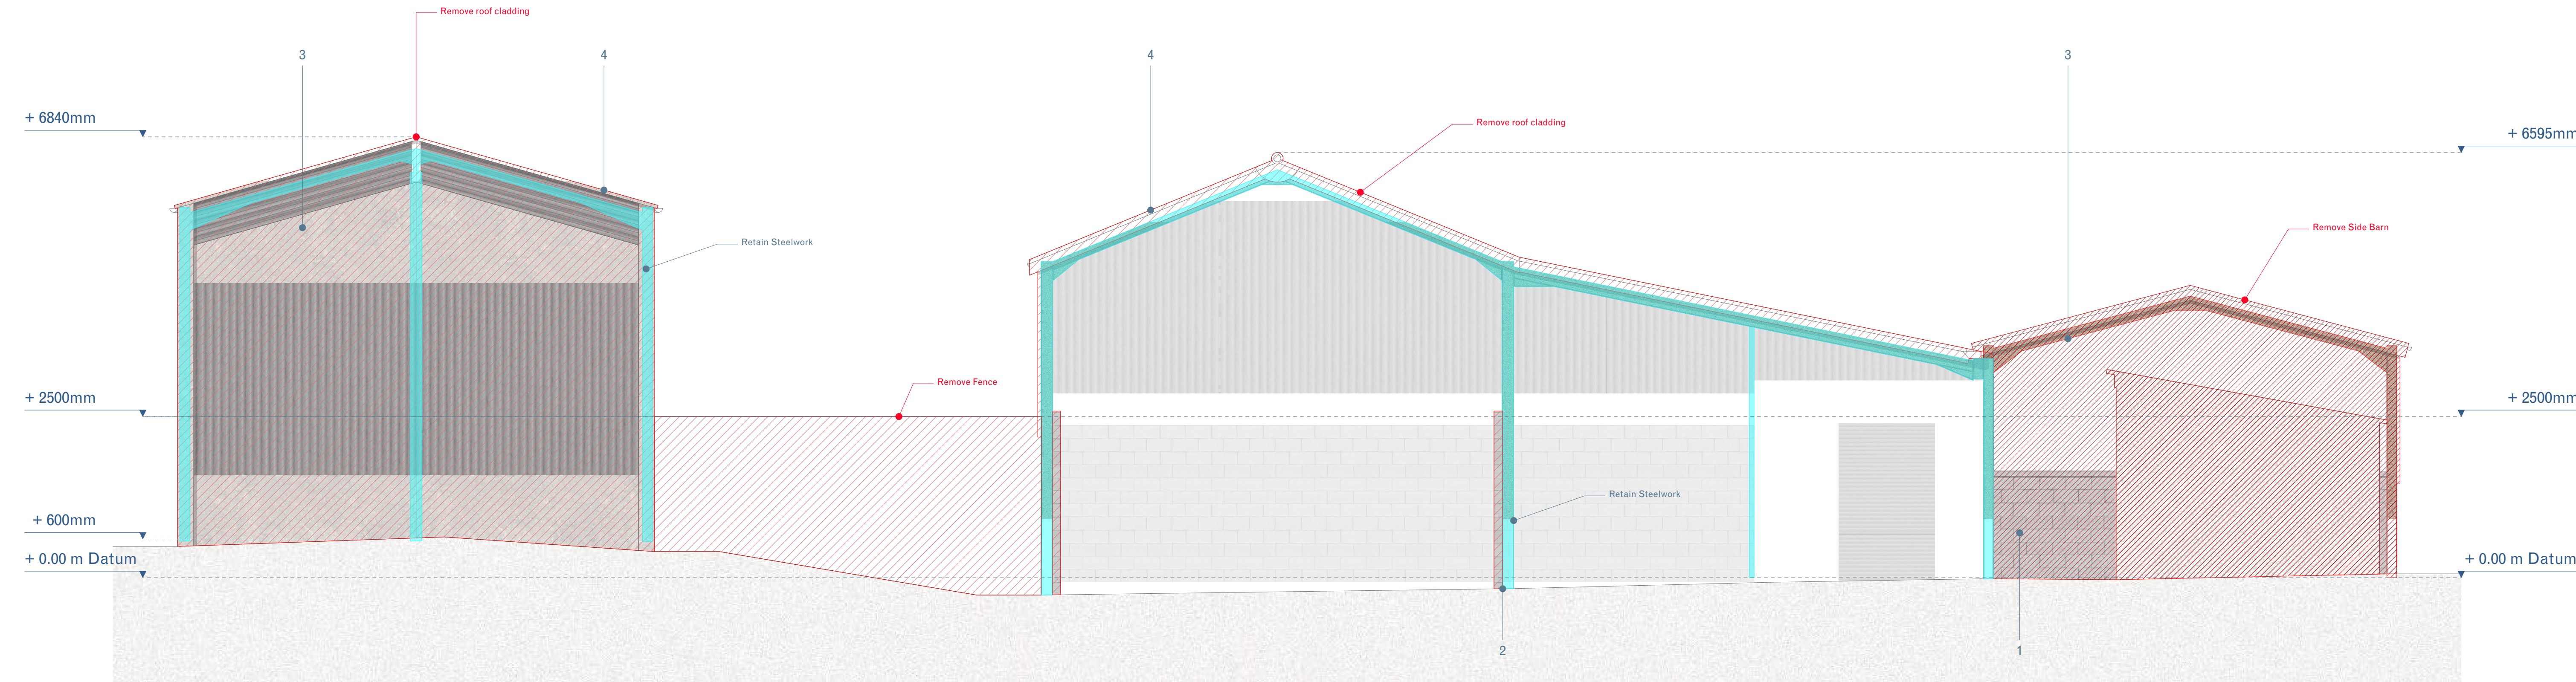

NORTH ELEVATION

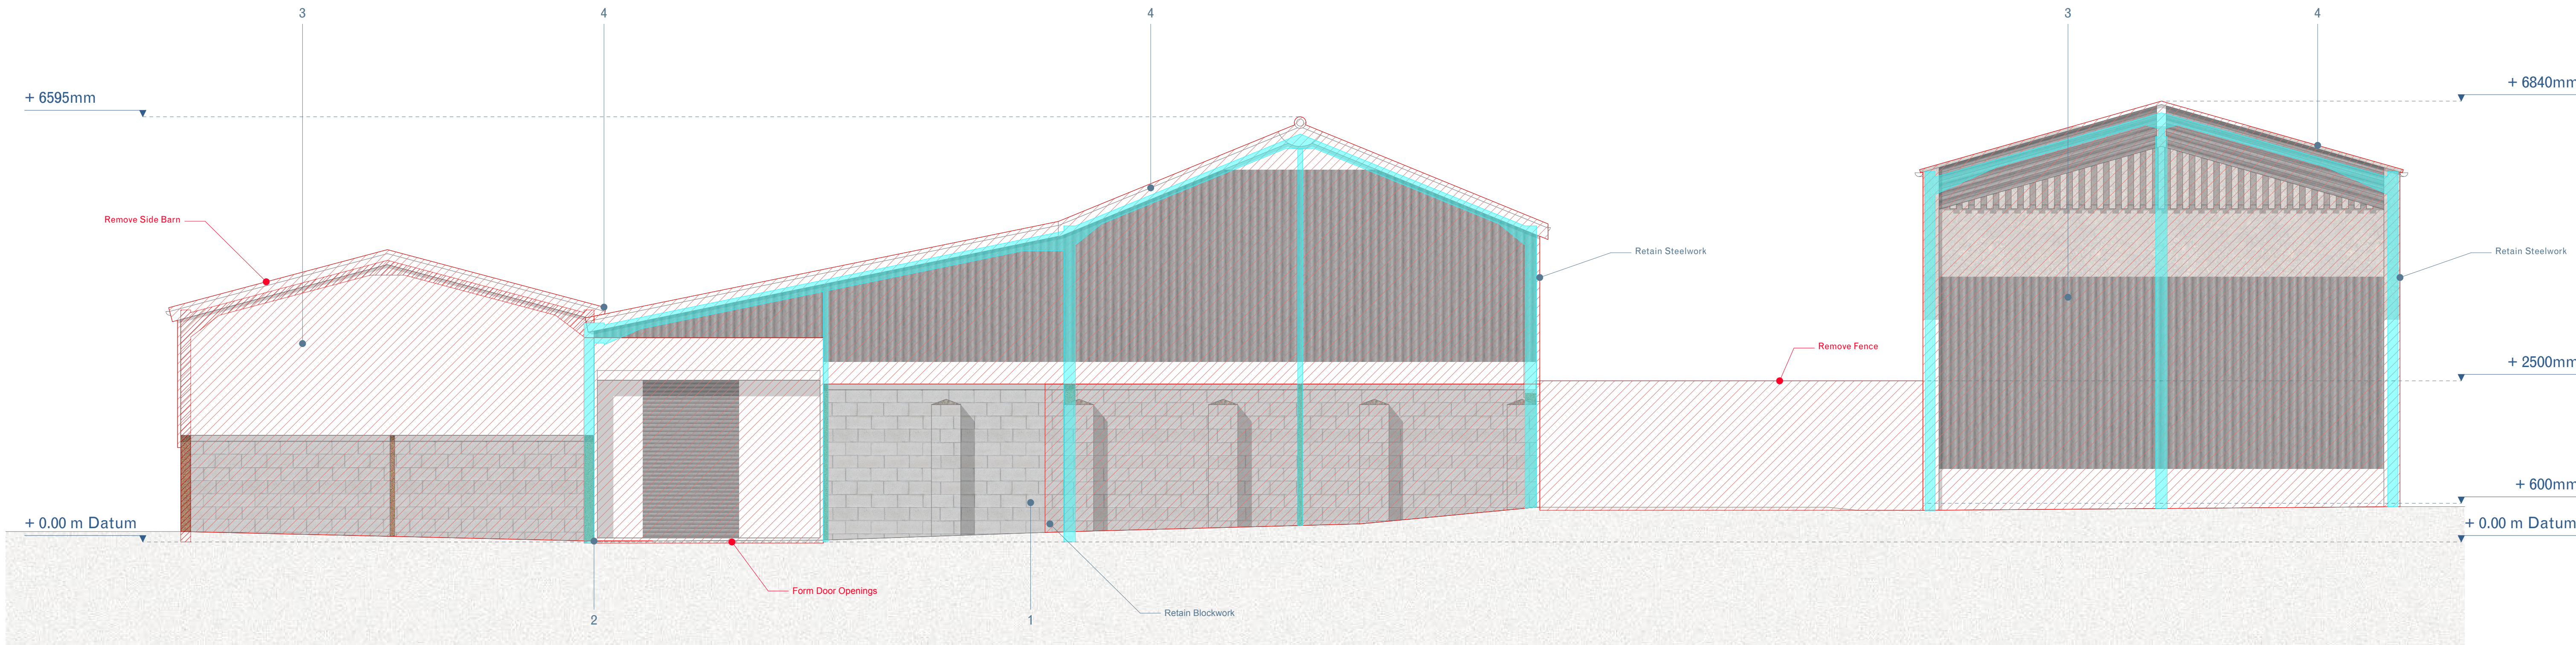

SOUTH ELEVATION

General Notes

Existing topographical and building survey information based on R&S CONSULTANTS LTD , 24018-1 , 24018-2 , 24018-3 & 24018-4.


Key

Demolition

Existing / Retain

Existing Materials

- Concrete Blockwork
- Structural Steel Framework
- Corrugated Cladding
- Corrugated Roofing Sheets

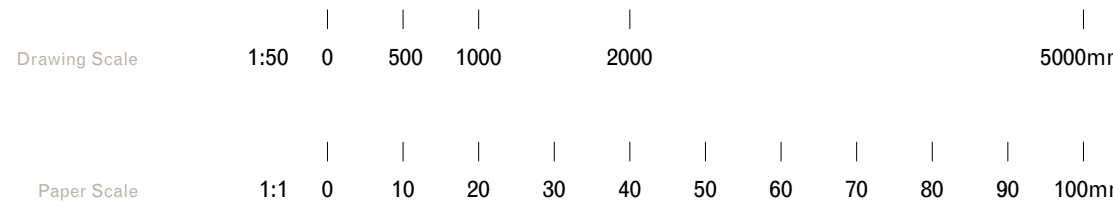

© Copyright

This drawing is the property of Tuckey Design Studio Ltd. Copyright and intellectual property of all information shown is reserved by them. The drawing is issued on the condition that it is not copied either wholly, or in part, without written consent from Tuckey Design Studio Ltd, except for planning purposes. Drawings not to be scaled, except for planning purposes. Contractor to work to figurative dimensions only. All dimensions to be checked on site before commencement of work or shop drawings. This drawing is to be read in conjunction with the specification when issued.

- Planning Issue

Rev. Notes

04 August 2026

Date

JD/FB

Drawn/Checked

Tuckey Design Studio

studio@tuckeydesign.com

London  
+44 (0)20 8960 1909  
58 Milson Road  
London W14 0LB  
United Kingdom

Switzerland  
+44 (0)41 8871406  
Gotthardstrasse 44  
6490 Andermatt  
Switzerland

Project: Wilsford barn  
Sheet Title: Demolition - North & South Elevation  
Drawing Number: TDS\_0302\_03\_043  
Job Number: 0302  
Scale at A1: 1:50  
Scale at A3: 1:100

Planning