


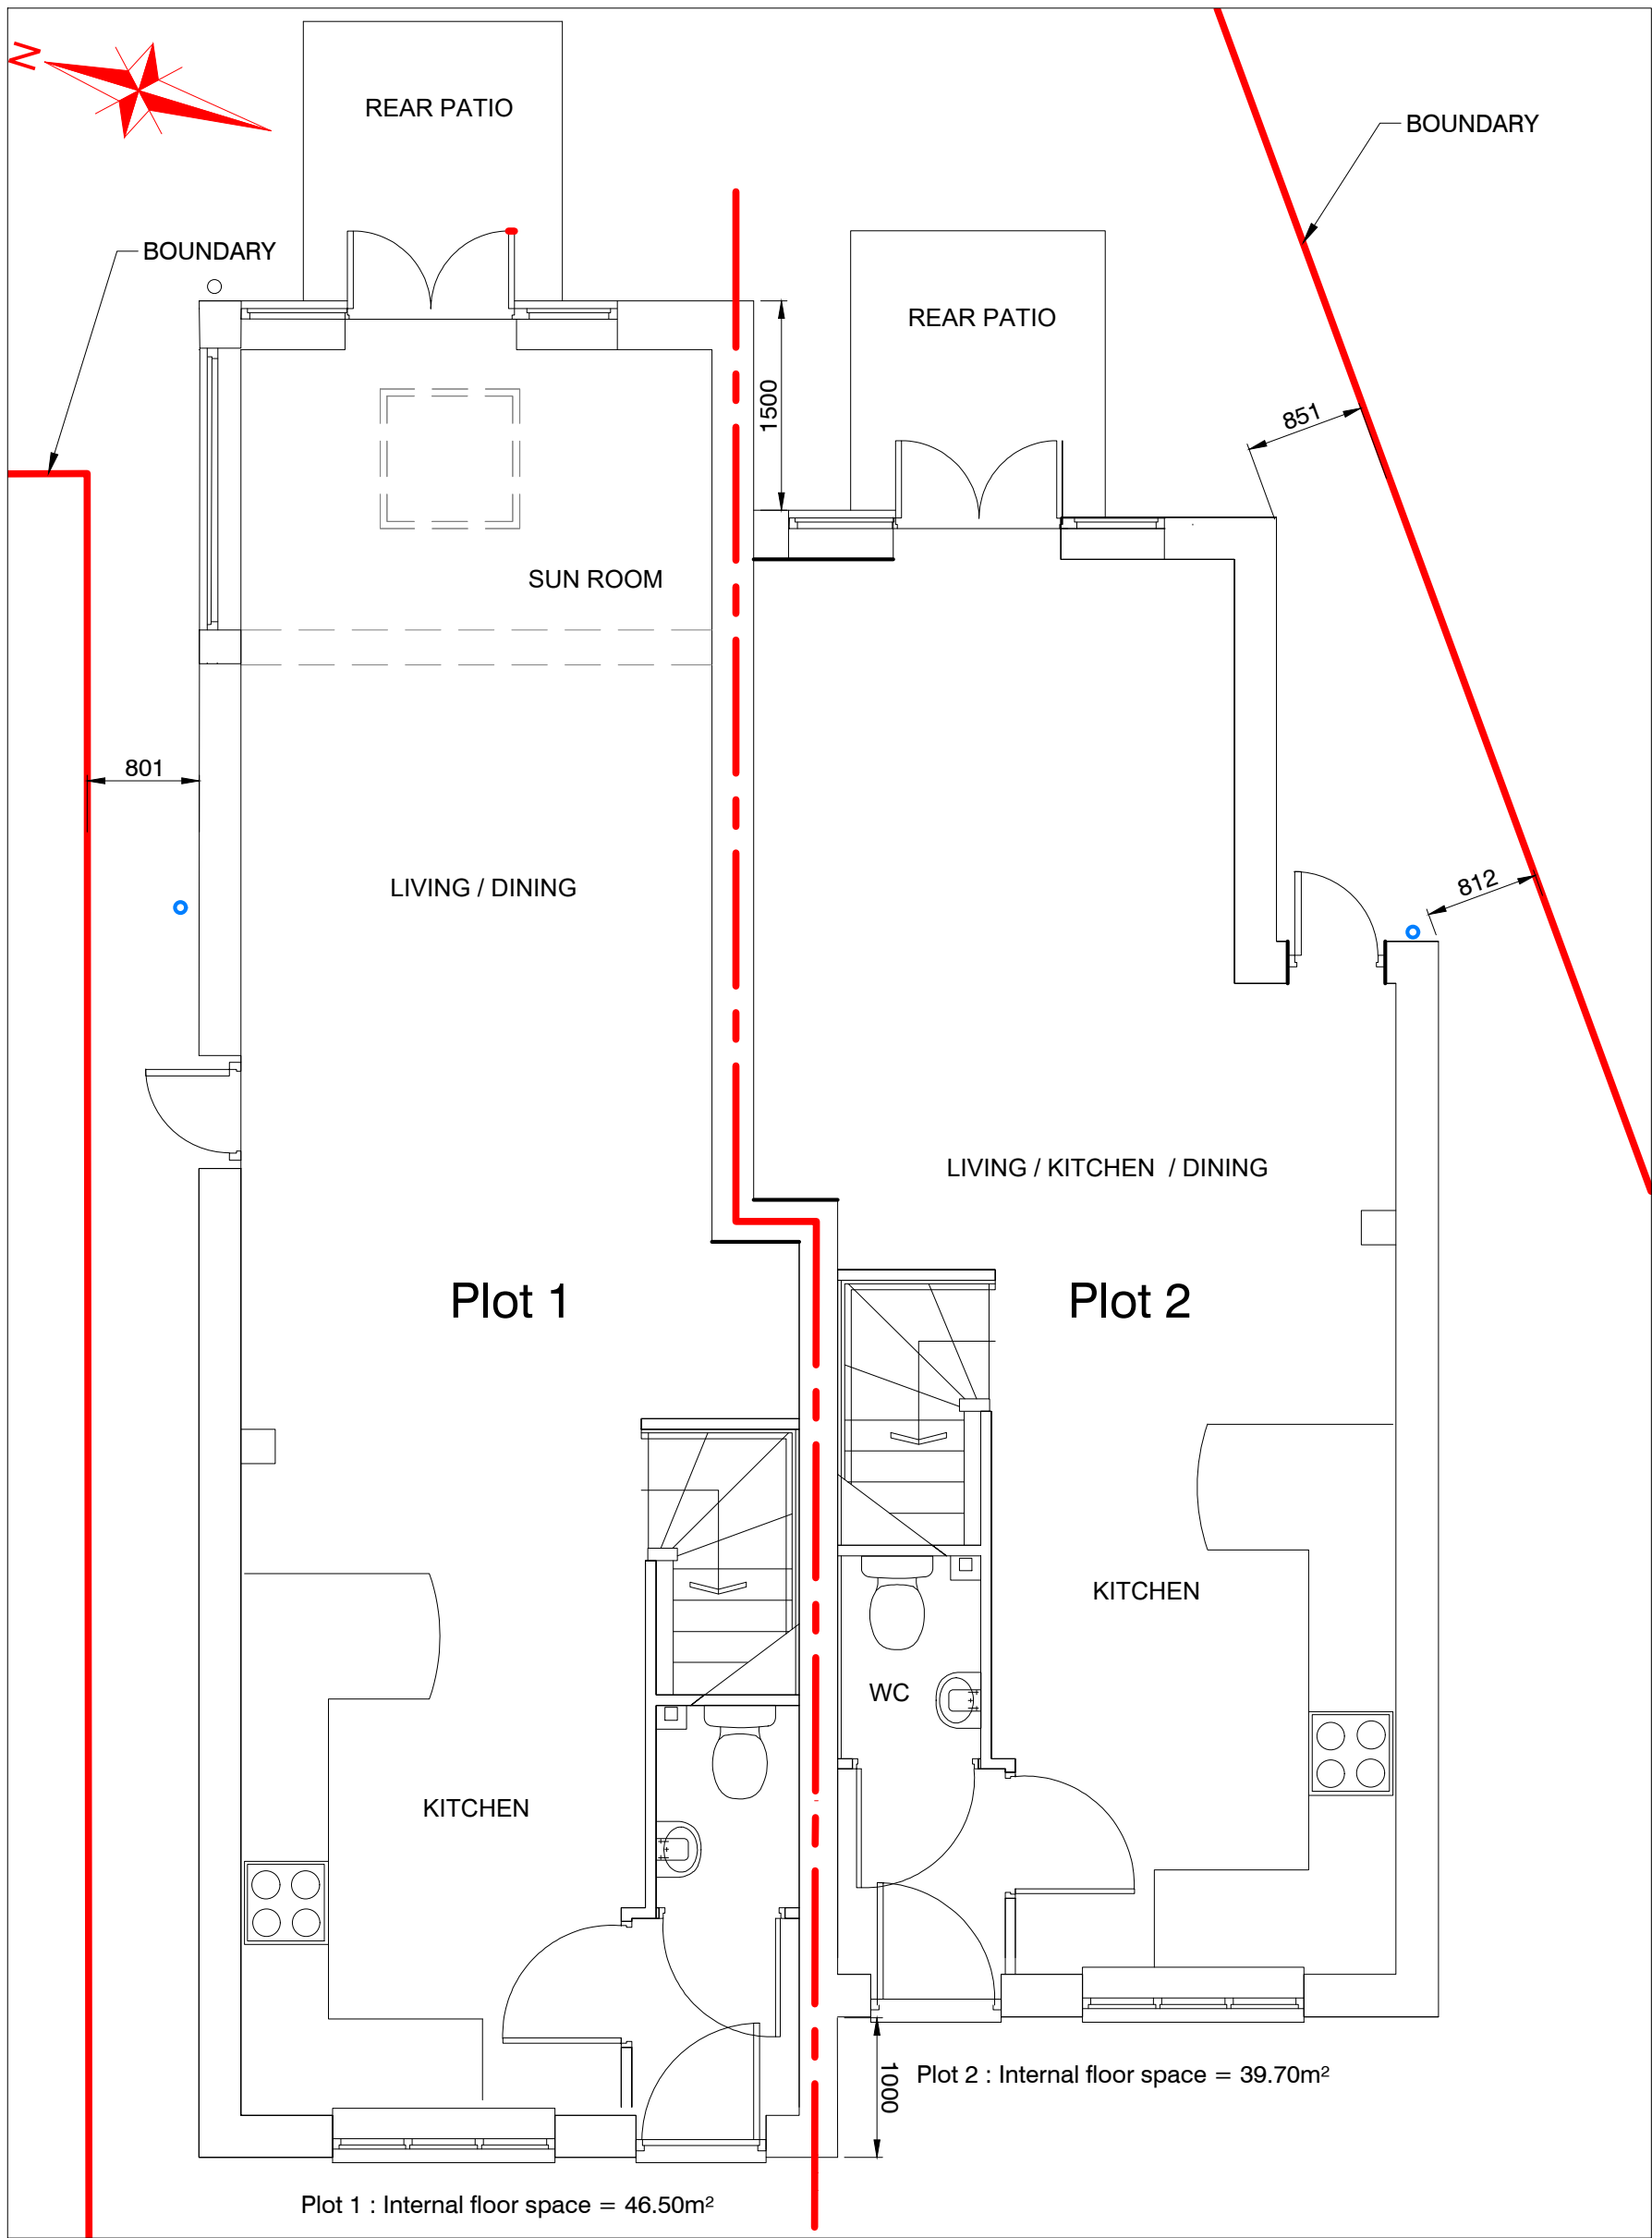
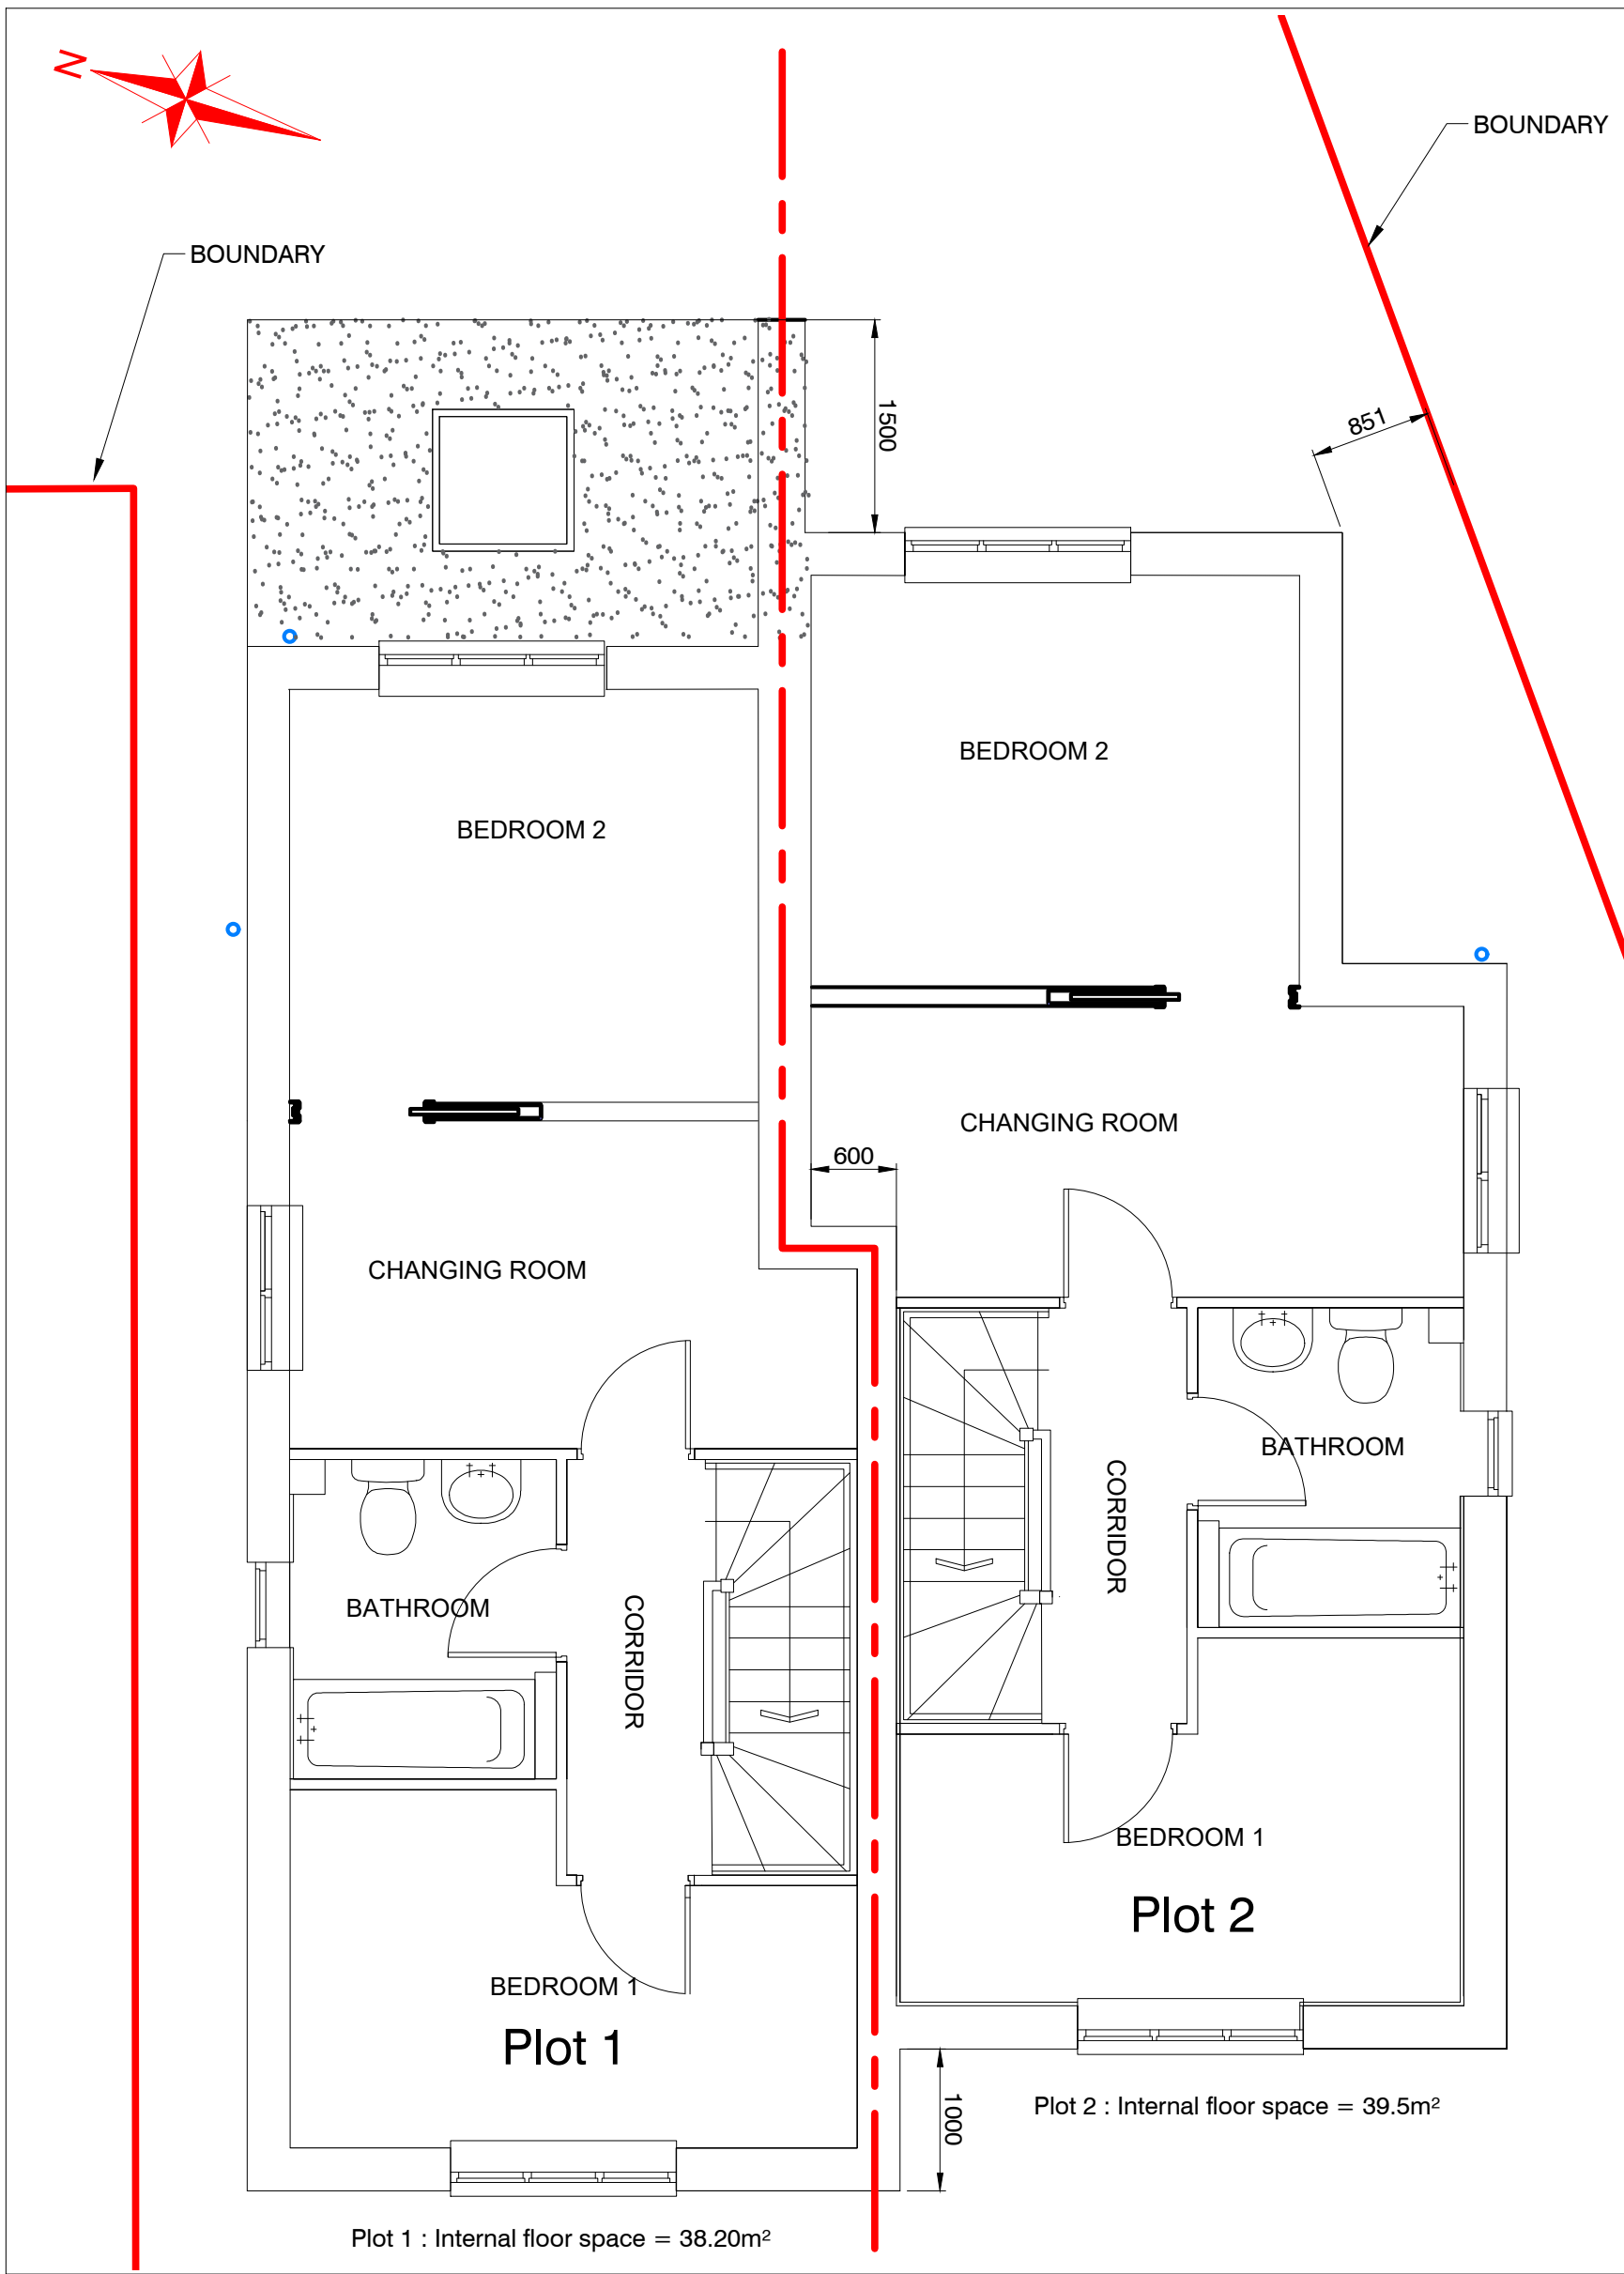


 


Proposed Ground Floor Plan
1:50 @ A1

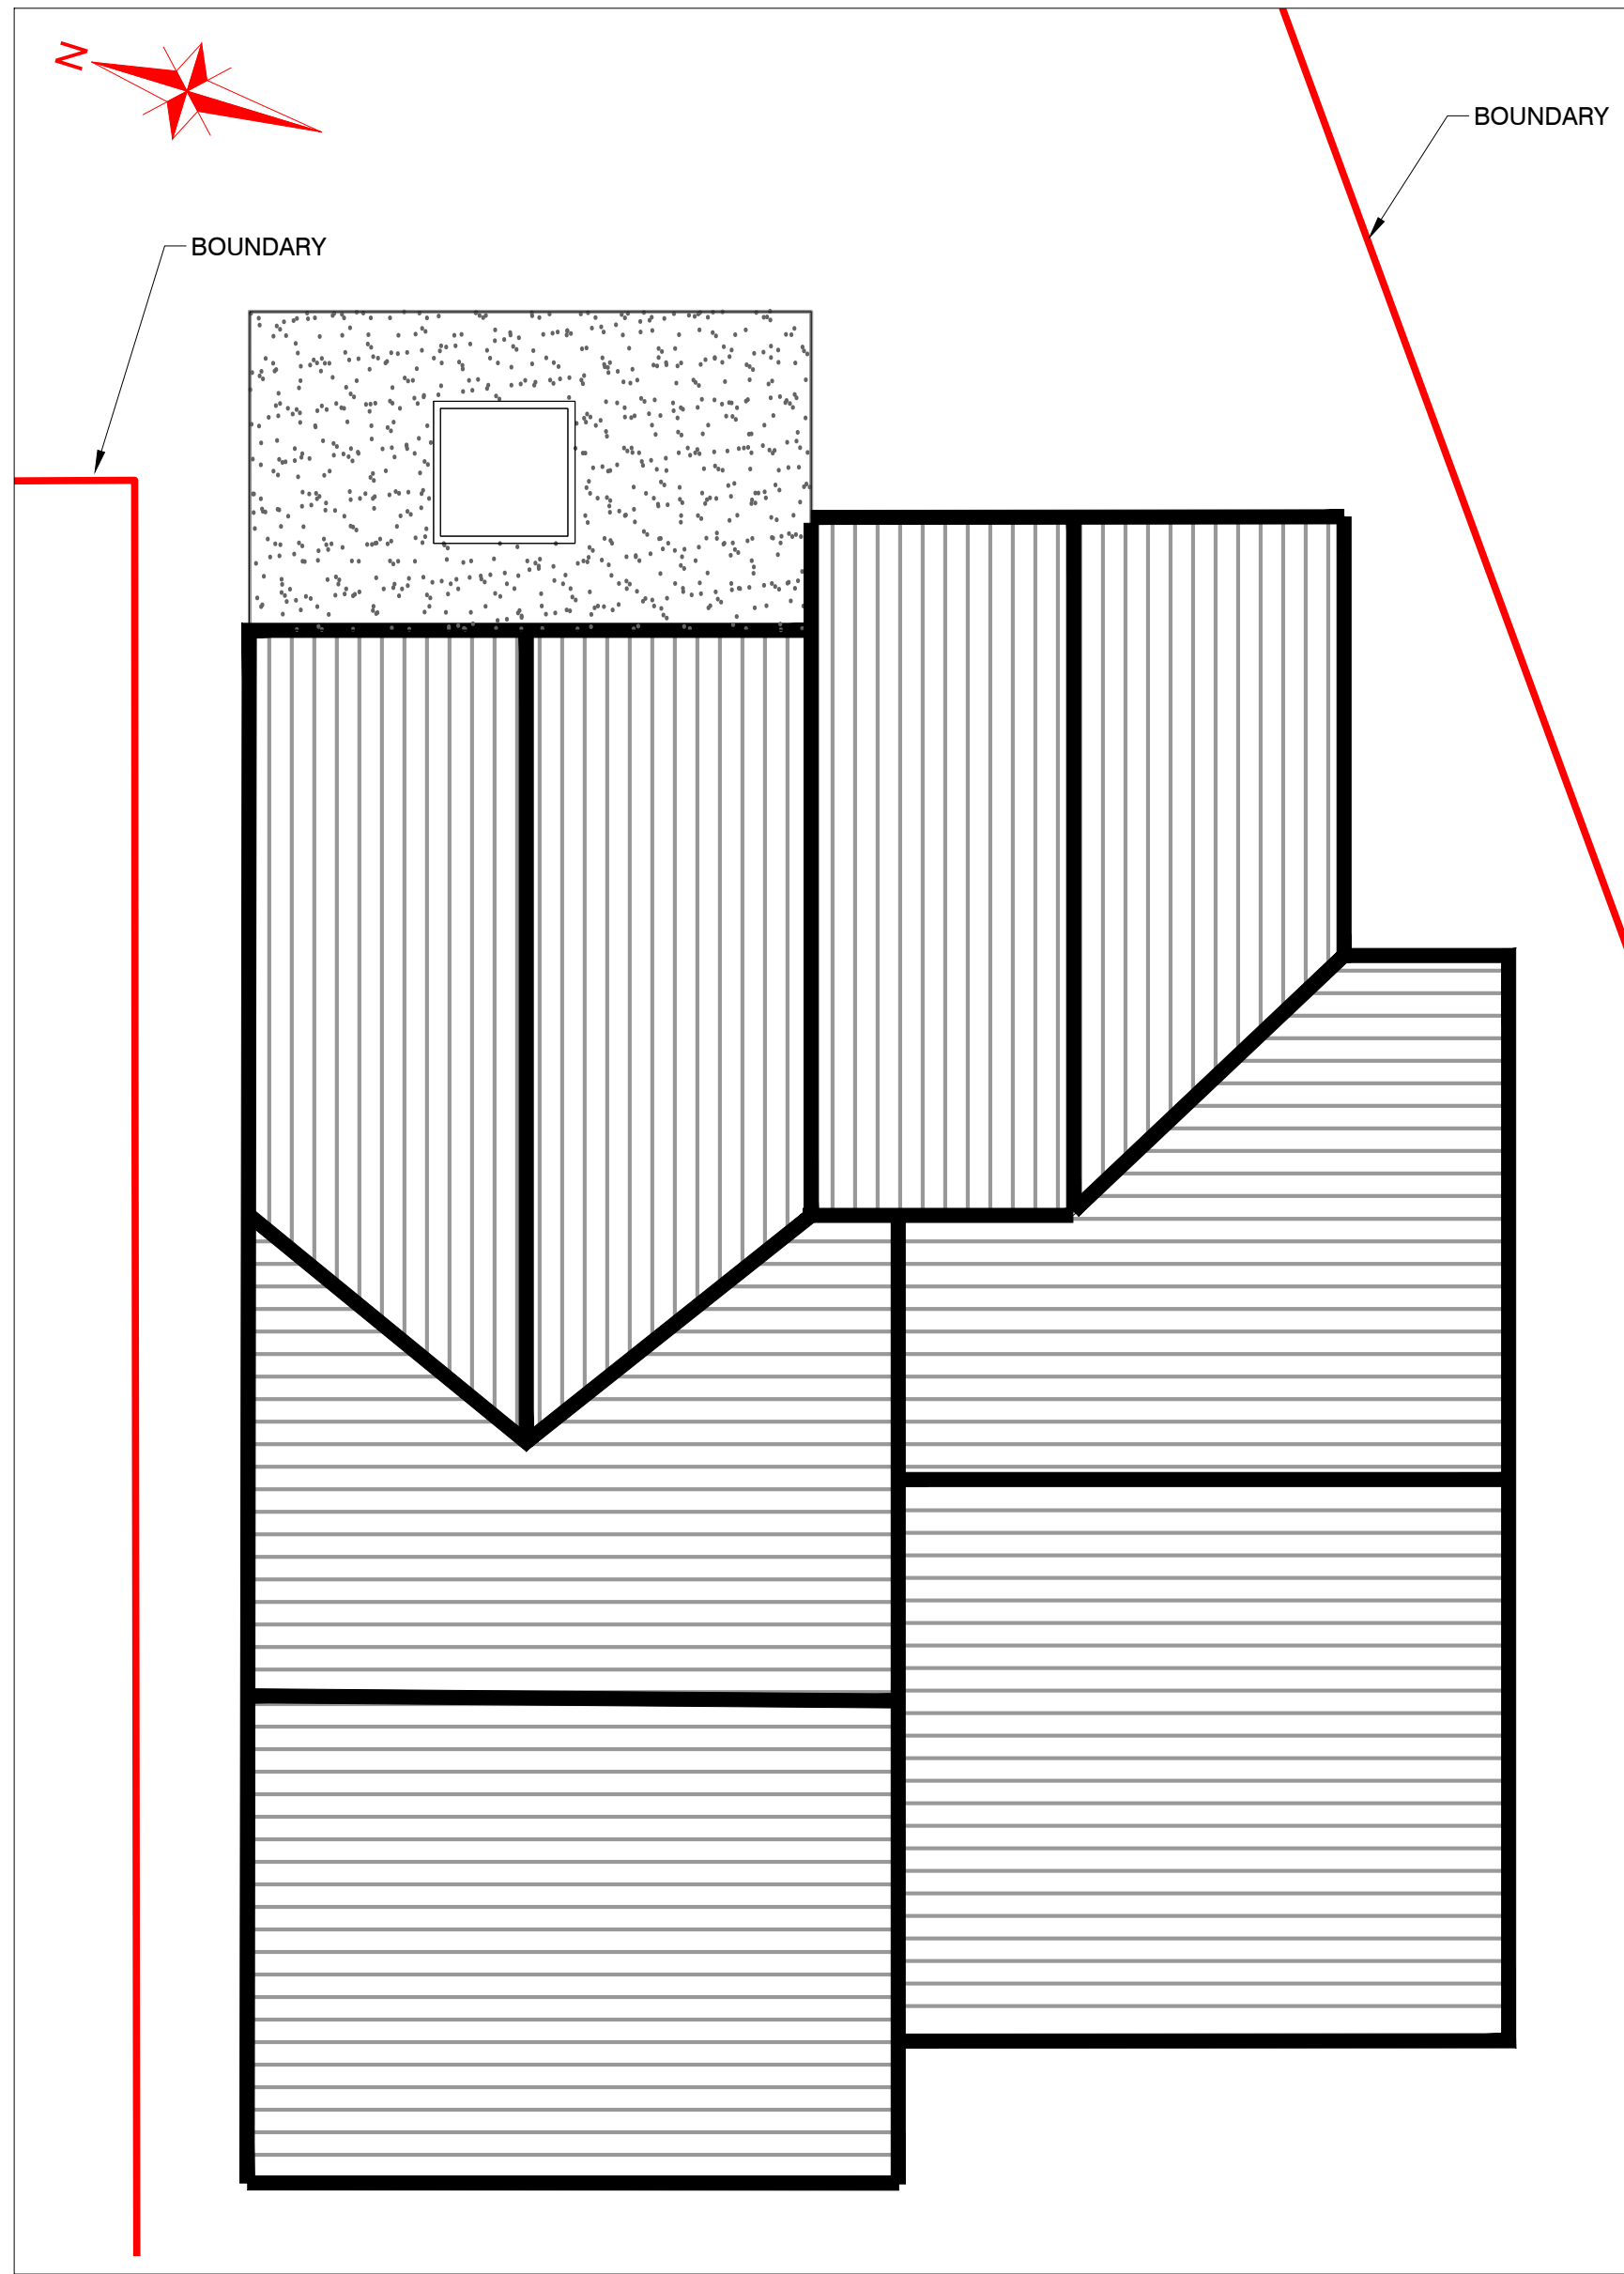



Proposed First Floor Plan
1:50 @ A1

 


Proposed Roof Plan
1:50 @ A1

 


01 Propsed West (Front) Elevation

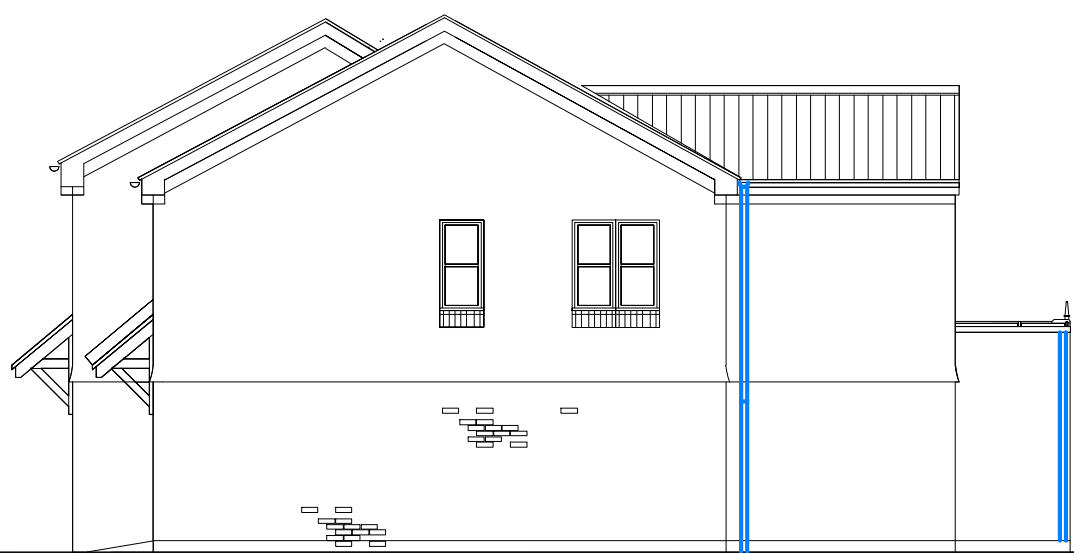 


02 Propsed South (Side) Elevation

 

03 Propsed East (Rear) Elevation

 

04 Propsed North (Side) Elevation

 

Propossed material :
Wall- Brick to match neighboring No. 58 Ridgemead, Render colour to match neighbouring properties.
Roof- Brown Double Roman profiled tiles, White fascia and soffits, Black rainwater goods.
Doors- Front External composite doors, rear white double glazed doors.
Window- White uPVC Double glazed.



PURPOSE OF DRAWING ISSUE	
CONSTRUCTION ISSUE	FINAL AS-BUILT ISSUE.
	CONTRACT ISSUE.
NOT FOR CONSTRUCTION ISSUE	PRE-CONTRACT ONLY ISSUE.
	TENDER USE ONLY.
	BUILDING REGULATION USE ONLY.
	☒ PLANNING APPLICATION USE ONLY.
	PRELIMINARY FOR COMMENT.
	SKETCH SCHEME.

PRELIMINARY ISSUE	23/09/26	MT
REV	REVISION DESCRIPTION	DATE

Location
Land South Of 58 Ridgemead,
Calne,
SN11 9EN

Drawing title
PROPOSED TWO, 2 BED, 2 STOREY
DETACHED DWELLINGS
PLANS & ELEVATIONS.

Date
15-09-2026

Scale
as shown @A1

Job no.
6500

Dwg no.
6500-04-001

Rev.
-