


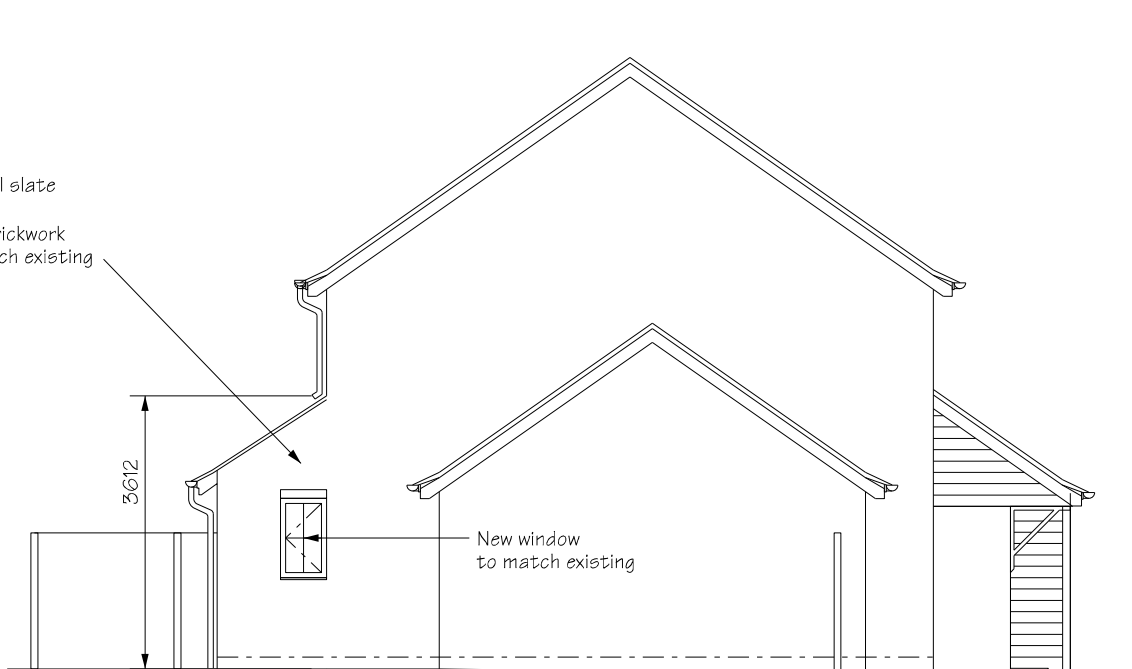


North Elevation
1:100




West Elevation
1:100




South Elevation
1:100

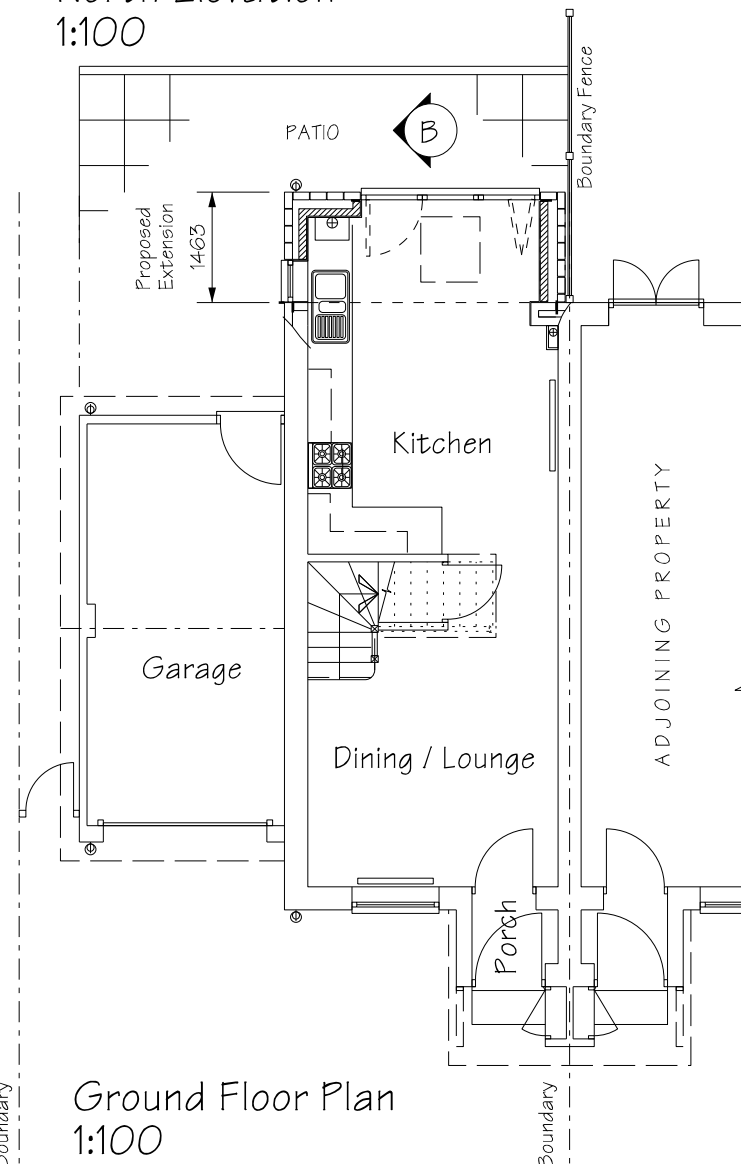



Ground Floor Plan
1:100

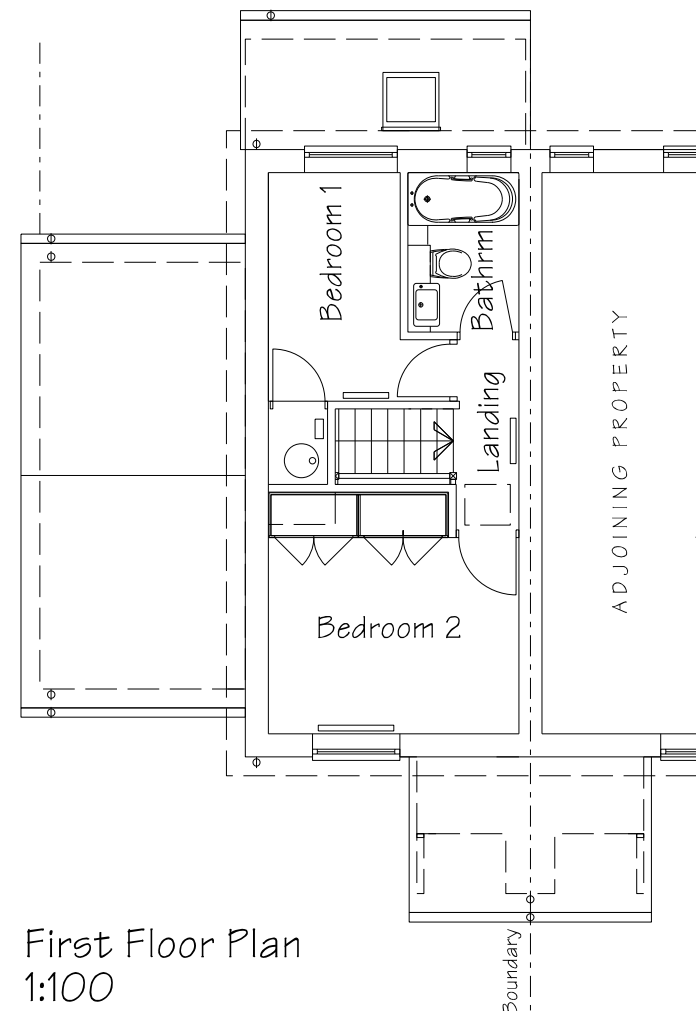

First Floor Plan
1:100

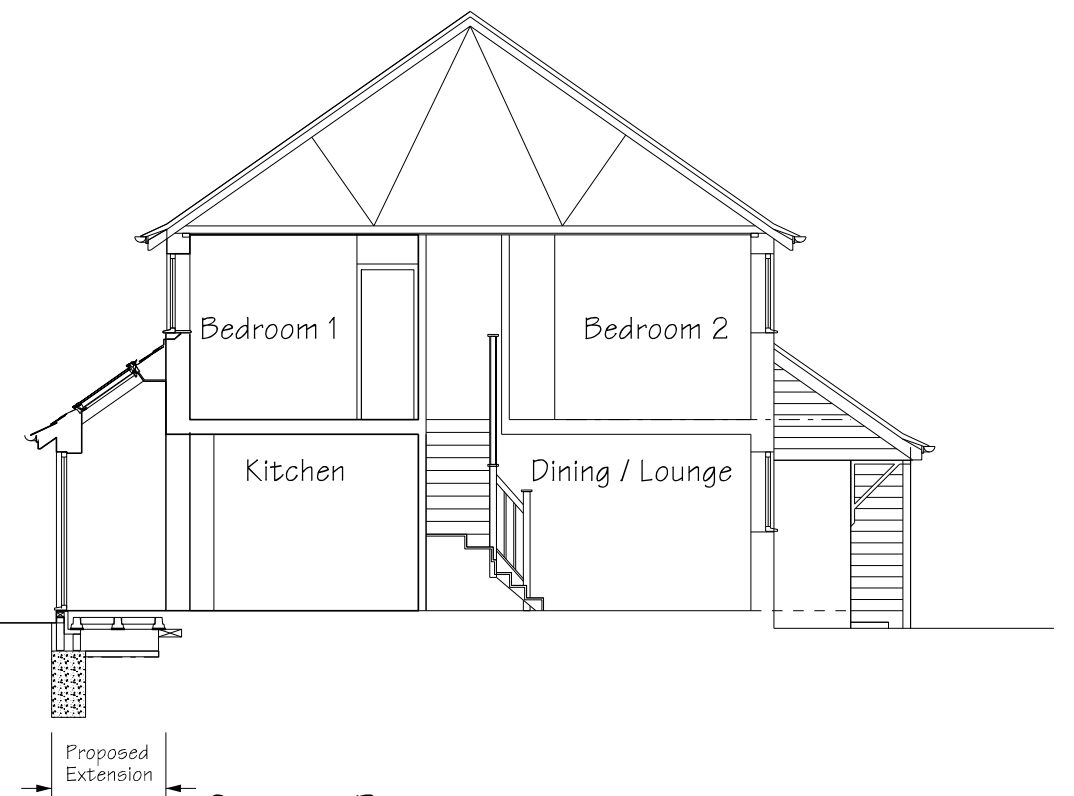

Section B
1:100

  

Columba Cook

106 Bargates, Christchurch, Dorset, BH23 1QP
Tel: 01767 201087 Email: studio@columba.co.uk

PROJECT: ALTERATIONS AND ADDITION TO DWELLING | 11 KINGS GATE, WILTON, SALISBURY, SP2 0RP

DRAWING TITLE: FLOOR PLANS, ELEVATIONS AND SECTION - AS PROPOSED

SCALE: 1:100

DATE: 09.26

SIZE: A3

PROJECT No: 0651

DRG No: P-03

REV: