



Proposed Site Plan
Site Area 0.2ha

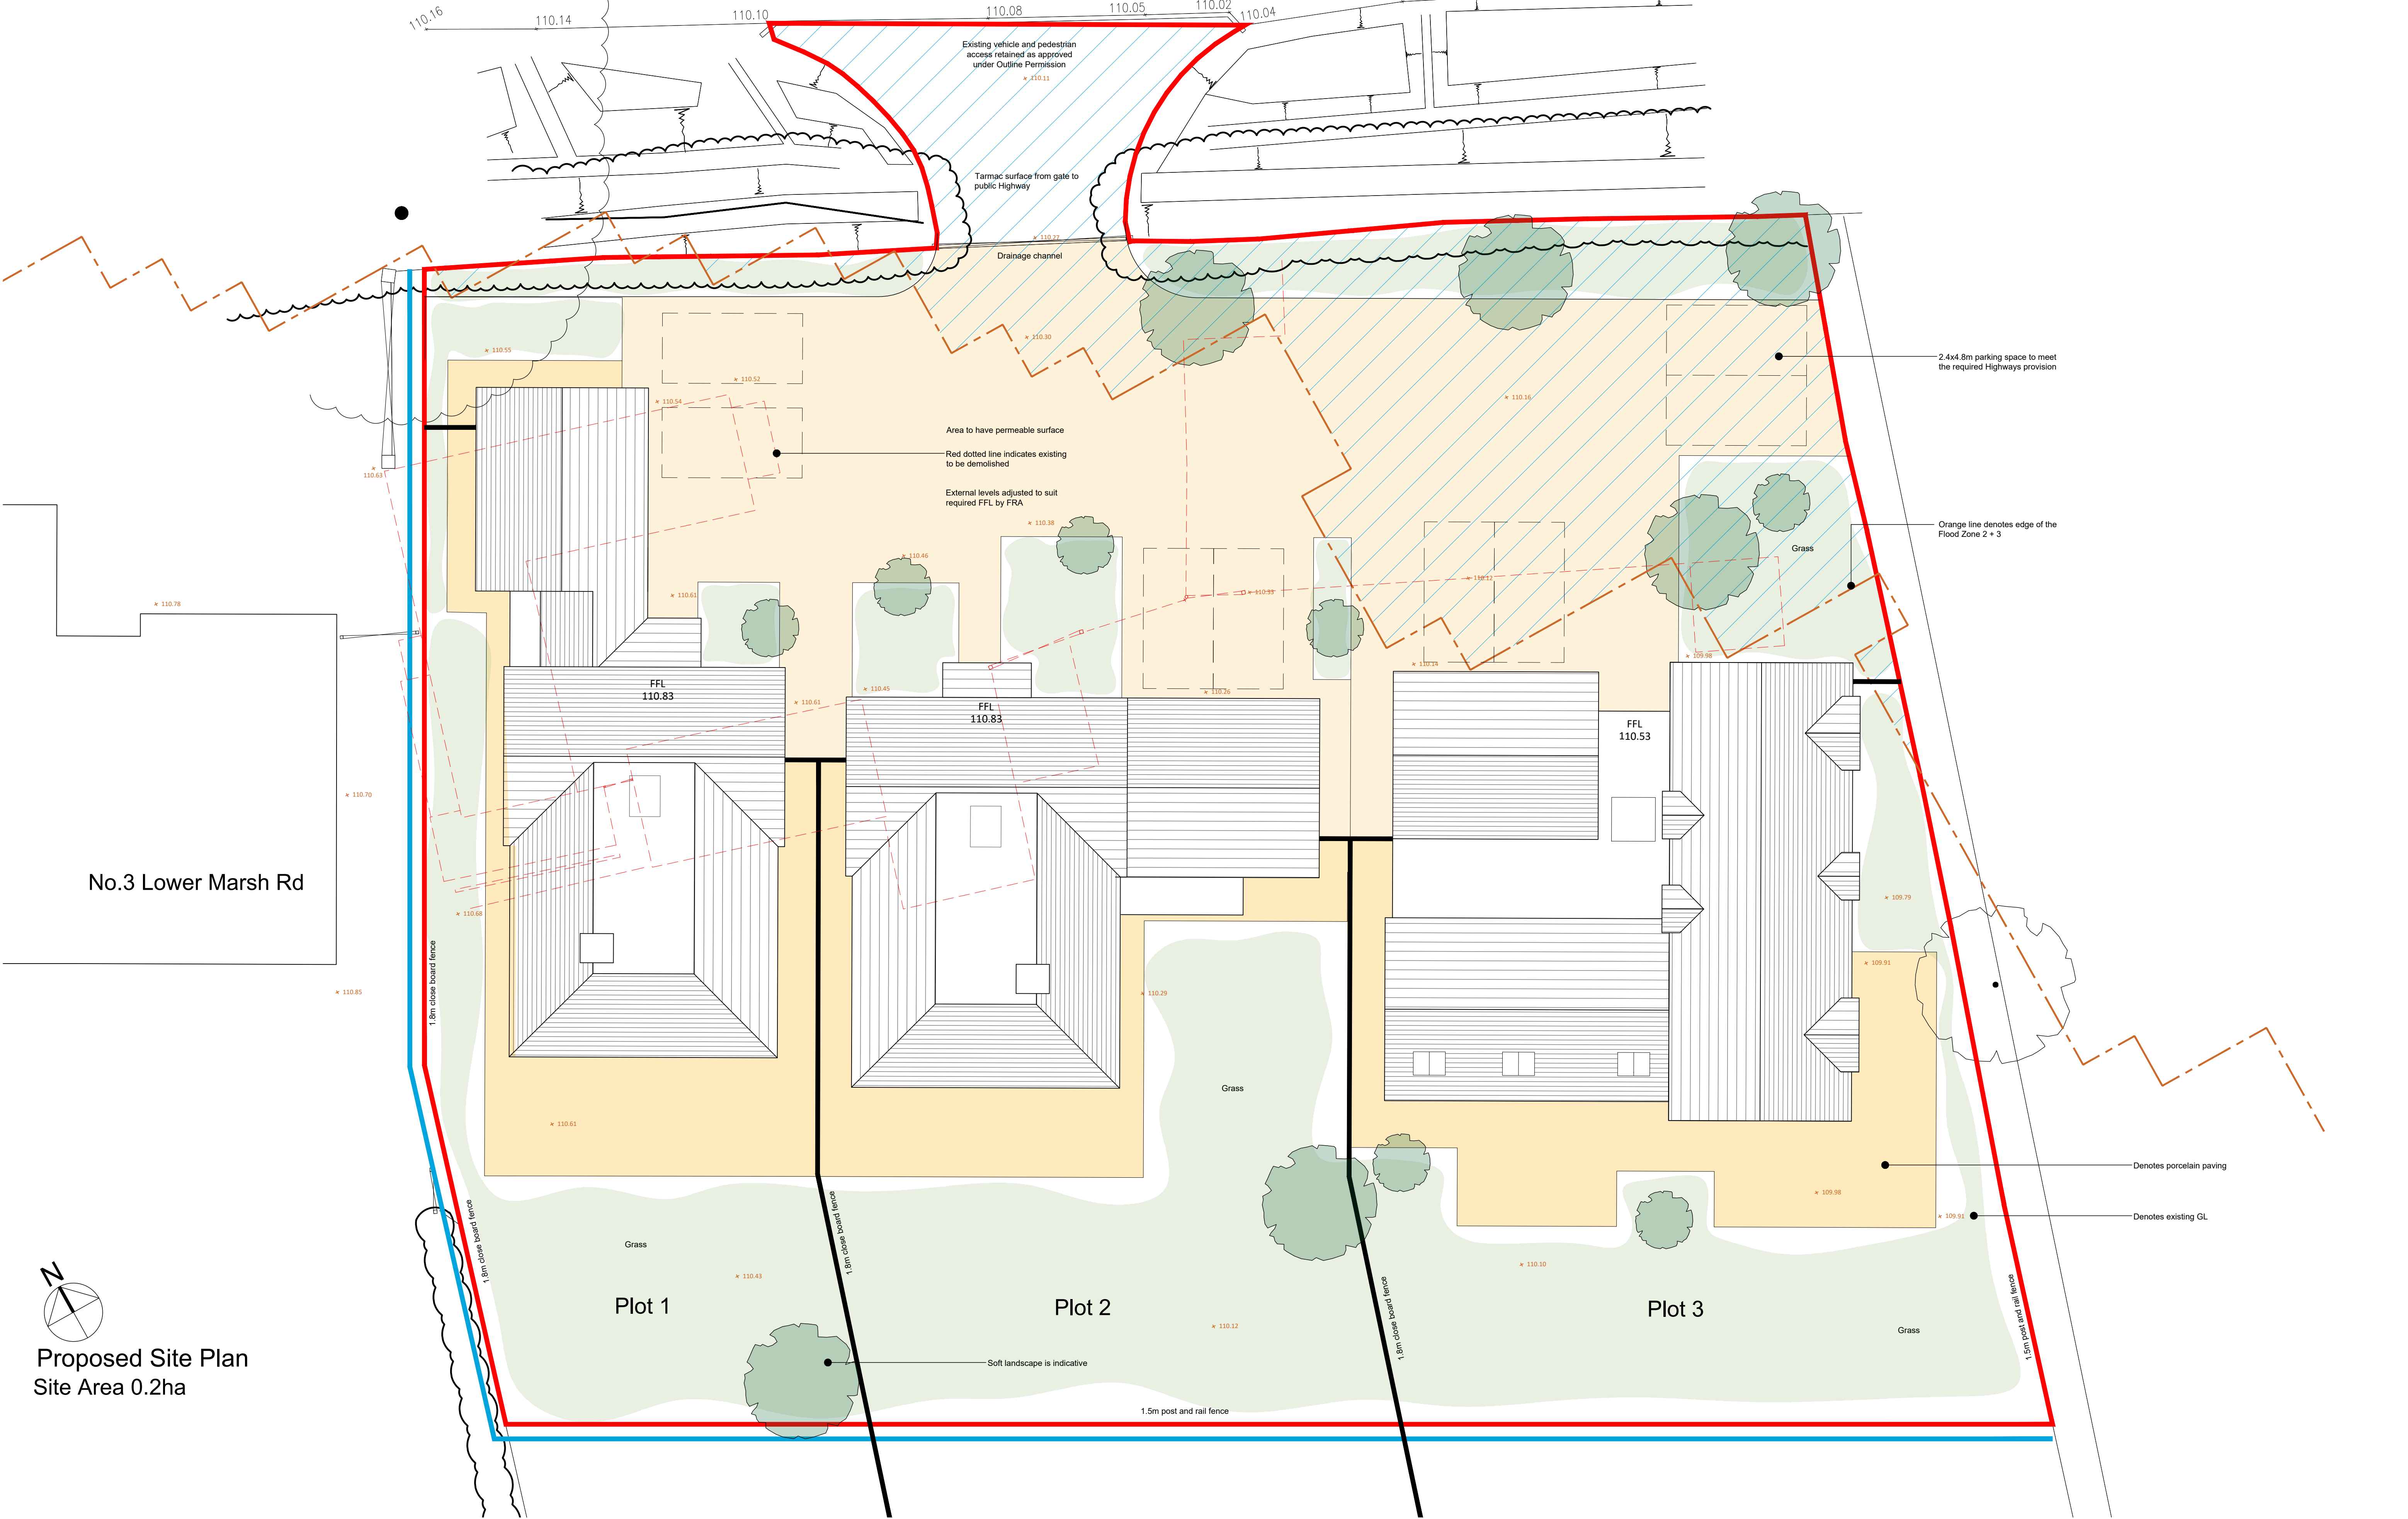

P L A N N I N G			
This drawing must not be reproduced in whole or in part without the express written consent of the relevant issuing Baxter Green Architects. Note: Dimensions should not be scaled from this drawing. All dimensions should be checked on site. This drawing is to be read in conjunction with all other drawings, specifications or schedule of works.		Date.	Rev.

 

Baxter Green Architects		12 Berwick Courtyard, Berwick St. Leonard, SP3 5UA 01747 440444 www.baxtergreen.co.uk	
Project	Mr. and Mrs. Jones 3 Lower Marsh Rd	Date	09.2026
Scale	1:100 at A1	Drawn by	AC
Drawing Title	Proposed Site Plan	Checked by	JN
		Issuing office	1
Project No.	10435	Drawing No.	P - 04