



South - East Elevation




North - East Elevation




North - West Elevation




South - West Elevation

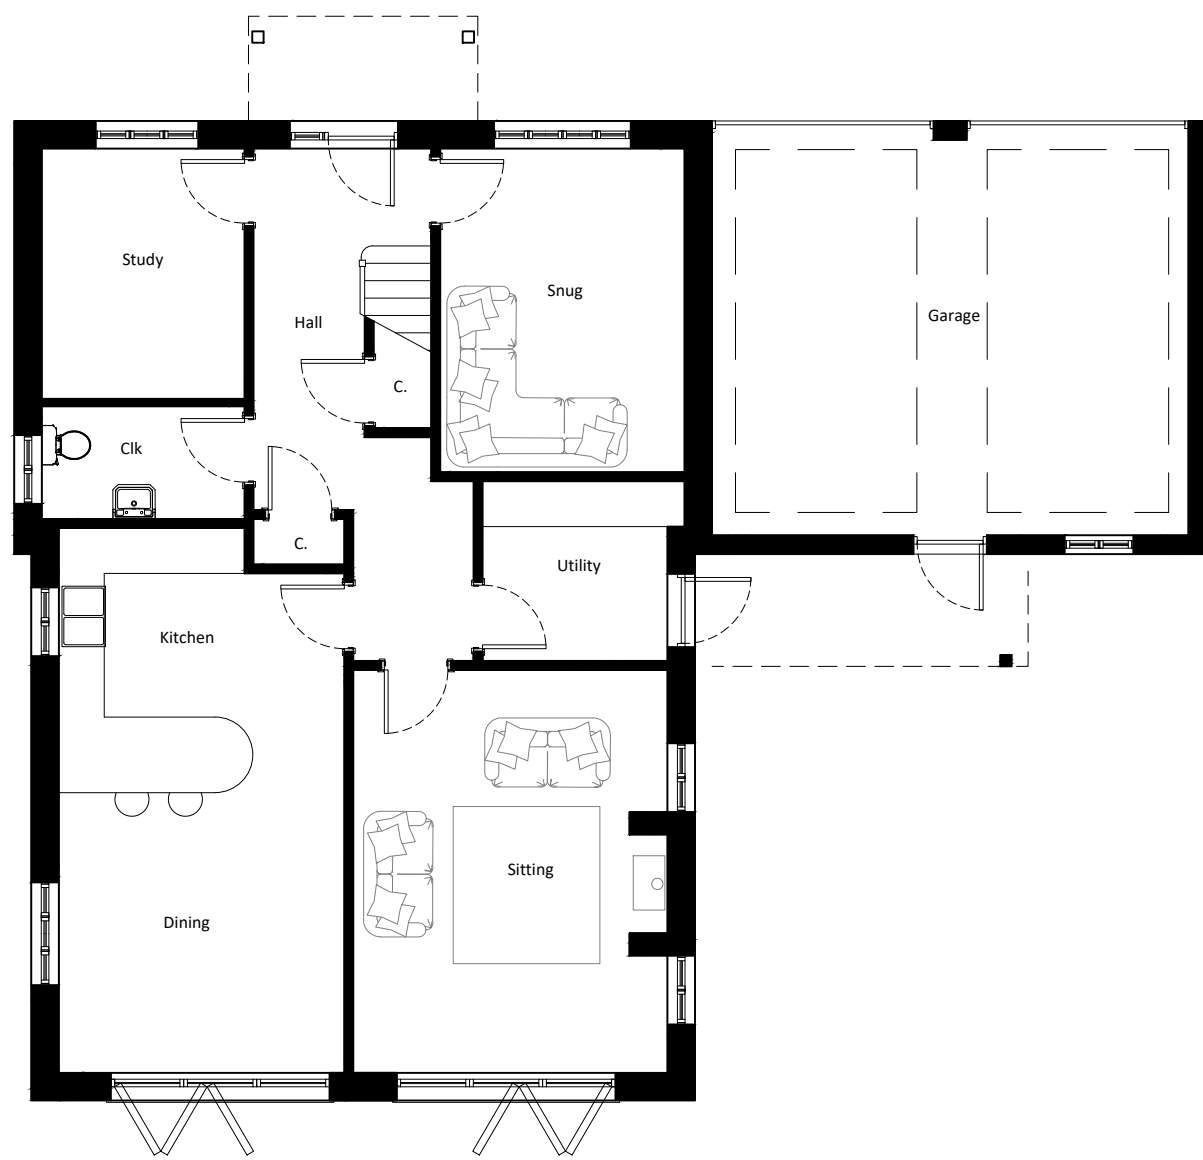

Ground Floor Plan

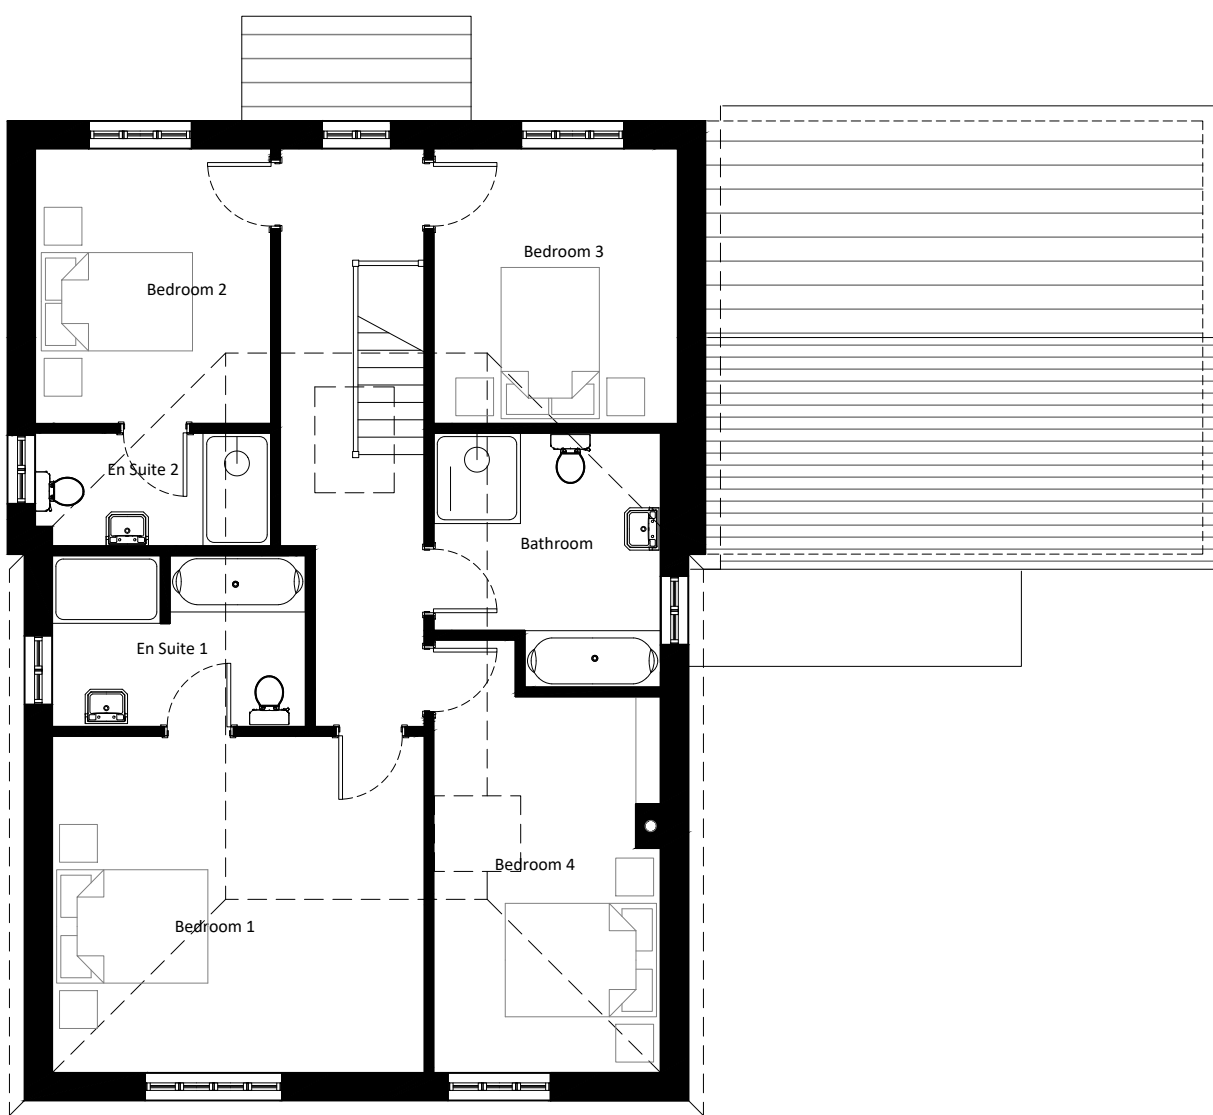

First Floor Plan

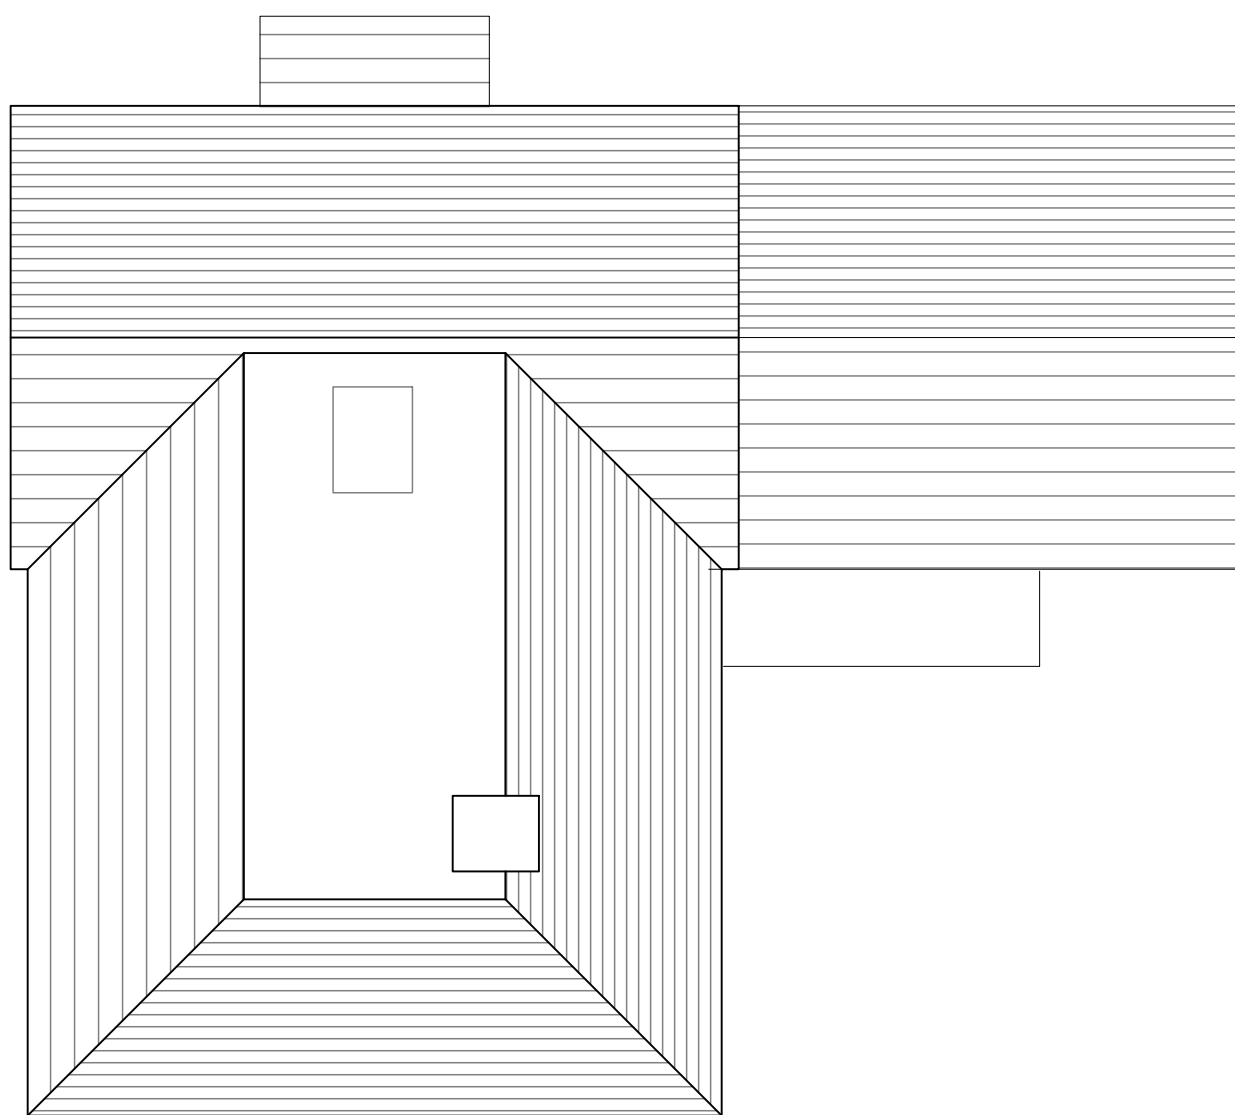

Roof Plan

Scale 1:100

0.0

2.5

5.0

7.5

10.0

12.5

15.0

17.5

20.0

PLANNING

This drawing must not be reproduced in whole or in part without the express written consent of the relevant issuing Baxter Green Architects.

Note:

Dimensions should not be scaled from this drawing. All dimensions should be checked on site. This drawing is to be read in conjunction with all other drawings, specifications or schedule of works.

Date.

Rev.

Baxter Green

Architects

12 Berwick Courtyard, Berwick St. Leonard, SP3 5UA

01747 440444

Studio@baxtergreen.co.uk

www.baxtergreen.co.uk

Project

Mr. and Mrs. Jones

3 Lower Marsh Rd

Drawing Title

Floor Plans & Elevations

PLOT 2

Date

09.2026

Scale

1:100 at A1

Project No.

10435

Drawn by

AC

Checked by

JN

Issuing office

1

Drawing No.

P - 02