


* This drawing is copyright of Open plan man design®. All rights reserved. do not scale this drawing. check all dimensions on site. this drawing is only to be used on the site for which designed all materials specified are subject to confirmation on site prior to works commencing.



For Planning

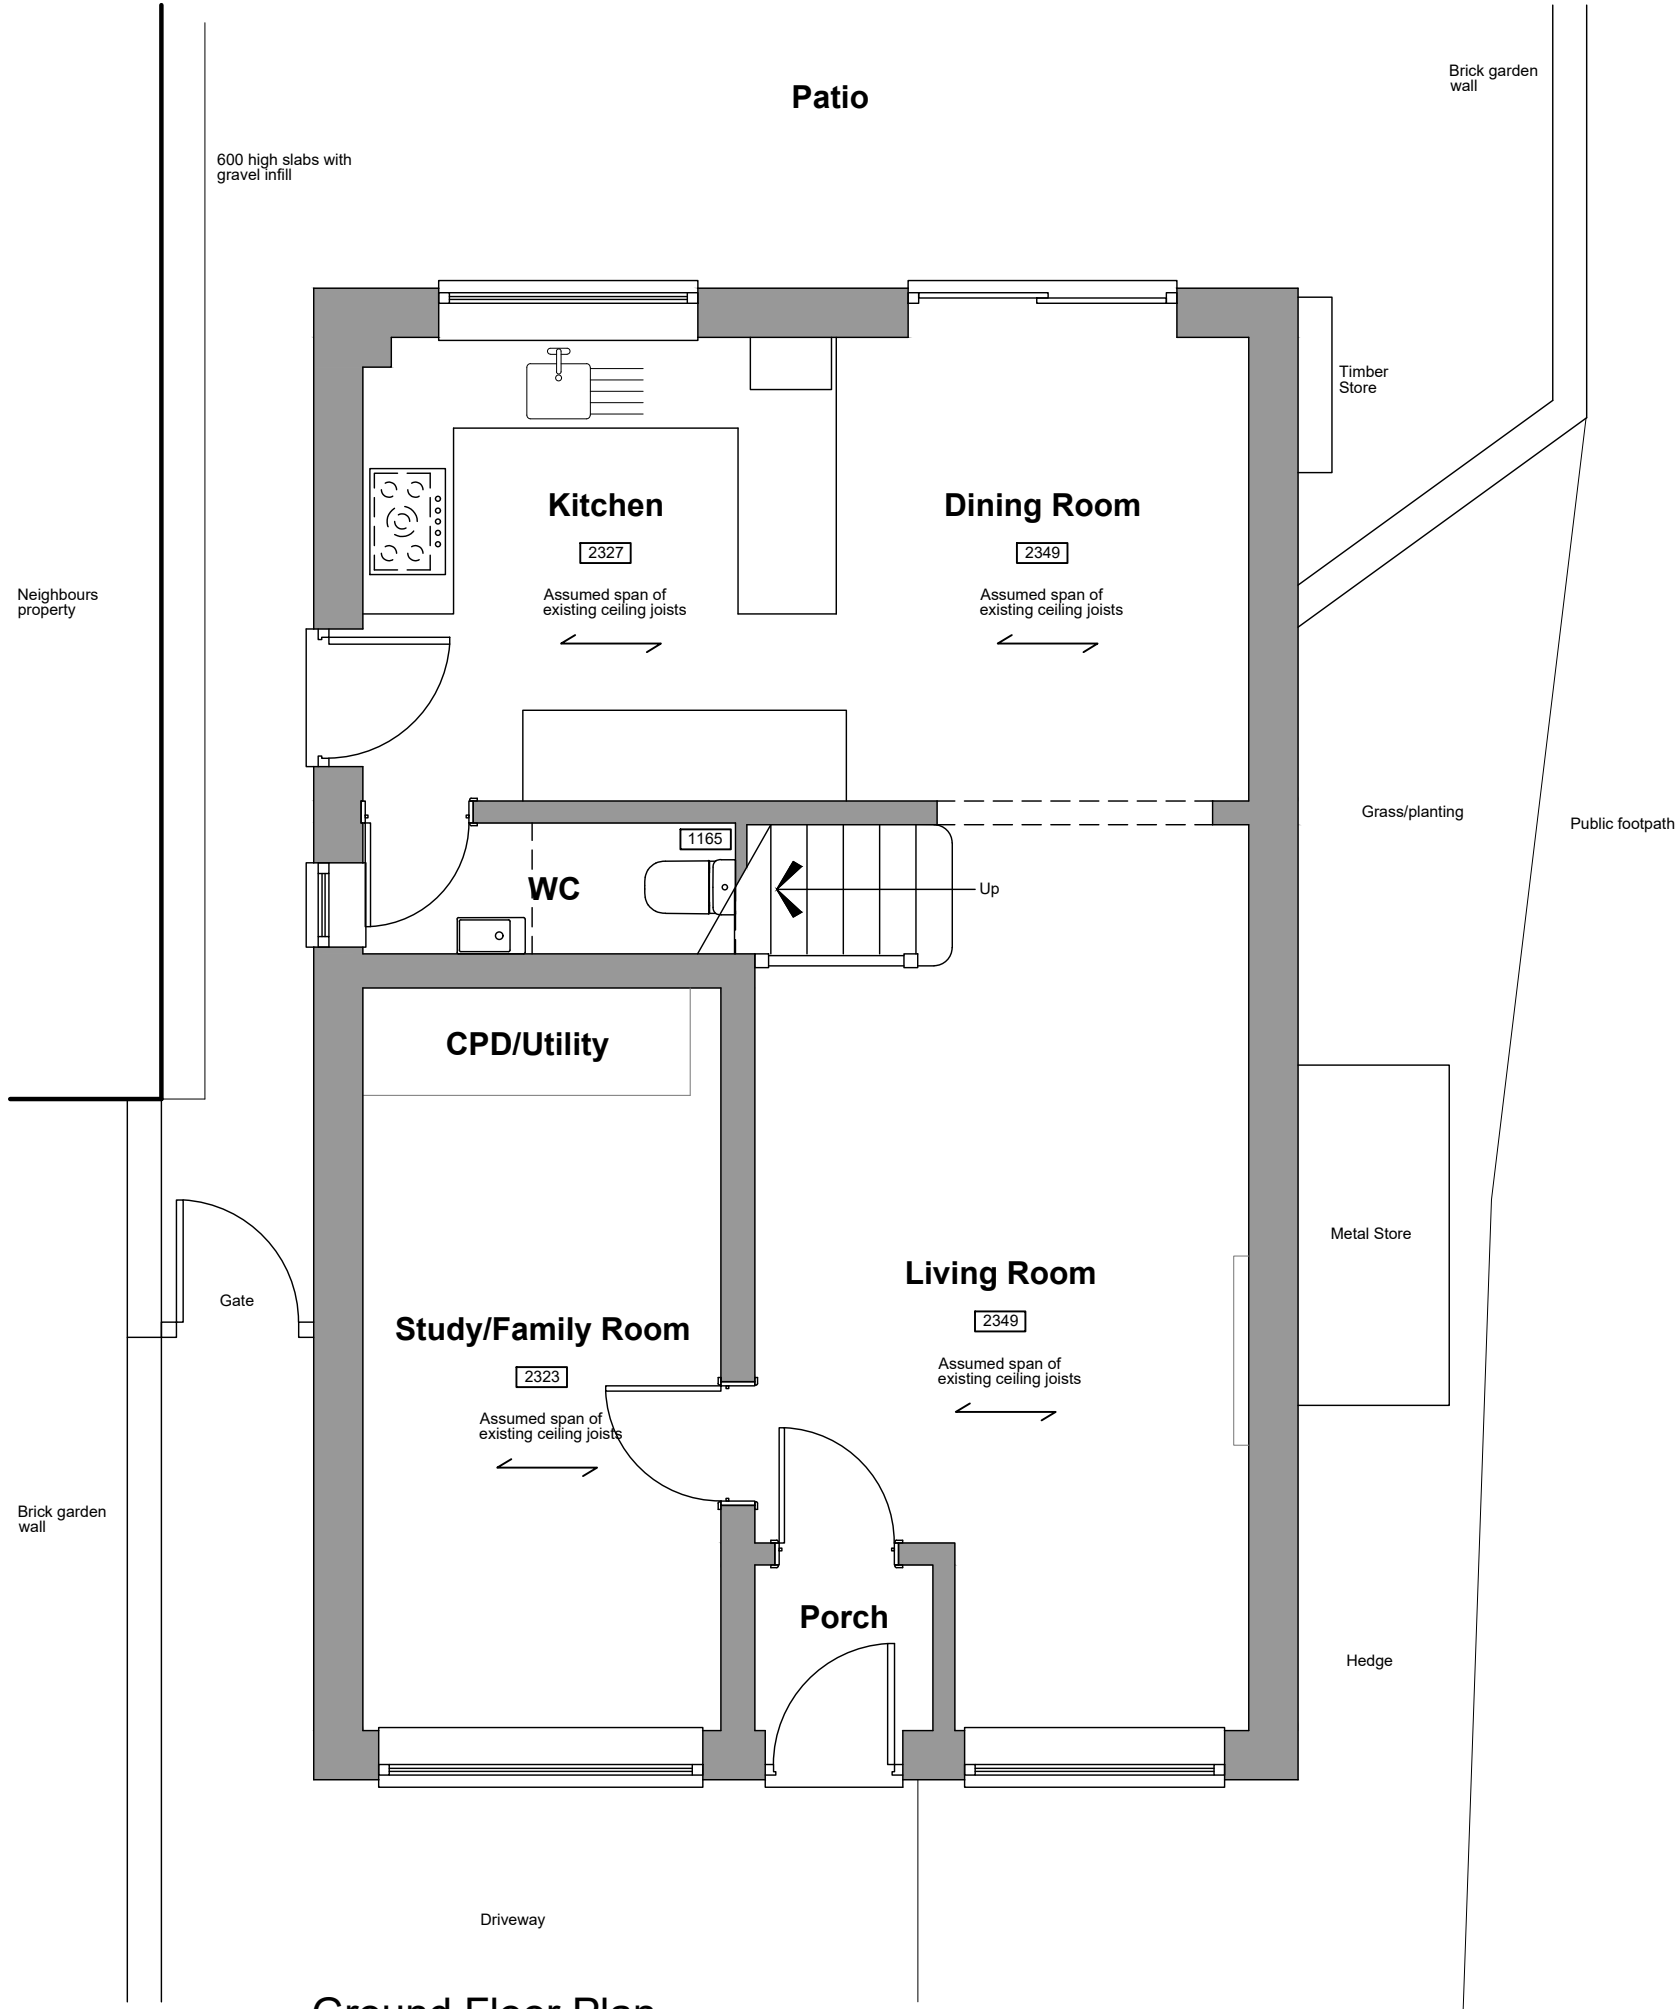

Ground Floor Plan

Rev.	Description.	Date.	Initial.
OPEN PLAN MAN[®] DESIGNlimited 18 Bewley Crescent Lacock Wiltshire SN15 2PL Info@opmdesign.co.uk			
Client: Mr & Mrs Puig			
Project: Proposed Internal Alterations At 3 Evans Close, Chippenham, Wiltshire, SN15 1UD			
Drawing Title: Existing Ground Floor Plan			
Scale: 1:50@A3	Date: Sep 26	Drawn: JLG	Checked: JH
Drawing No: PEC/26/100			Revision:


* This drawing is copyright of Open plan man design®. All rights reserved. do not scale this drawing. check all dimensions on site. this drawing is only to be used on the site for which designed all materials specified are subject to confirmation on site prior to works commencing.

Existing Materials


- Walls - Facing brick
- Roof - Interlocking concrete tiles
- Windows/Doors - White UPVC. double glazed.
- Eaves/Rainwater goods - White UPVC fascia's and soffits with white uPVC gutters and downpipes



North West Elevation

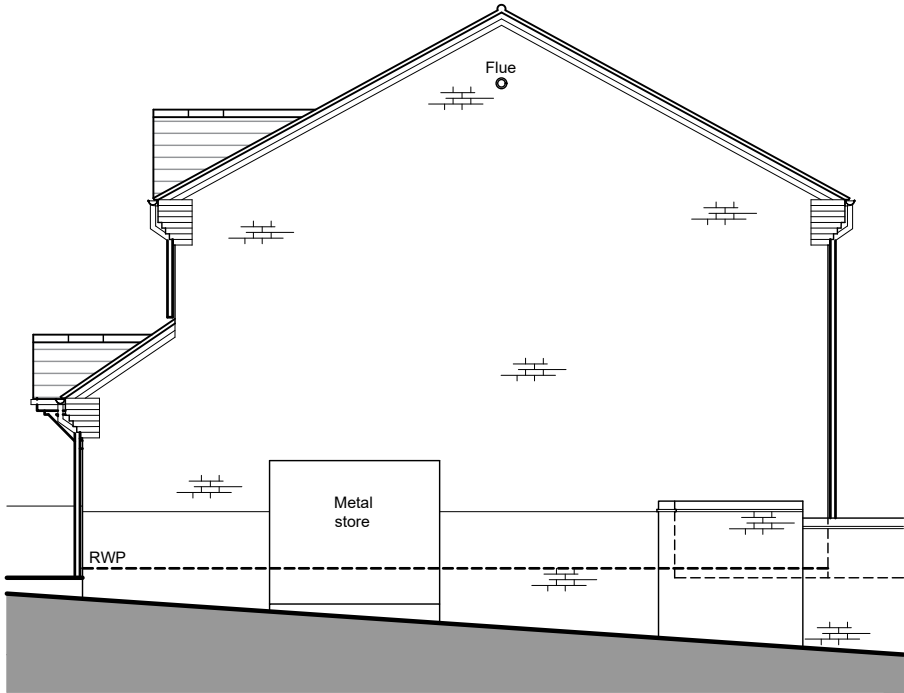

South West Elevation

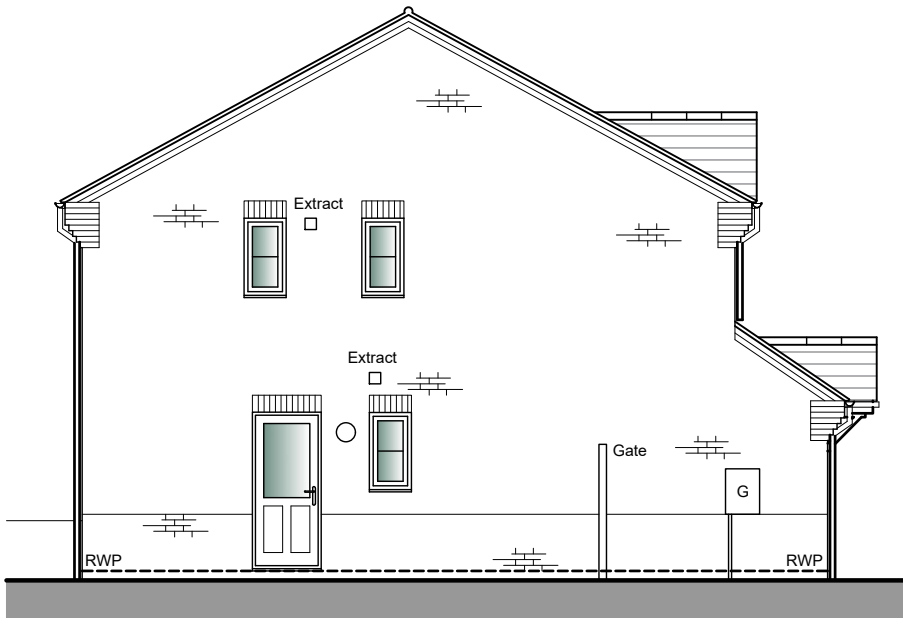

North East Elevation

For Planning

Rev.	Description.	Date.	Initial.
------	--------------	-------	----------

OPEN PLAN MAN
DESIGNlimited

18 Bewley Crescent
Lacock
Wiltshire
SN15 2PL

Info@opmdesign.co.uk


Client:	Mr & Mrs Puig
Project:	Proposed Internal Alterations At 3 Evans Close, Chippenham, Wiltshire, SN15 1UD
Drawing Title:	Existing Elevations

Scale:	1:100@A3	Date:	Sep 26	Drawn:	JLG	Checked:	JH
--------	----------	-------	--------	--------	-----	----------	----


Drawing No:	PEC/26/200	Revision:	
-------------	------------	-----------	--

1:100 1m 2m 3m 4m 5m 6m

* This drawing is copyright of Open plan man design®.
All rights reserved. do not scale this drawing.
check all dimensions on site. this drawing is only to be
used on the site for which designed all materials
specified are subject to confirmation on site prior to
works commencing.

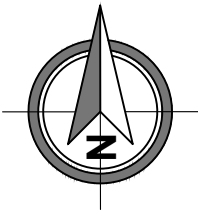

Evans Close

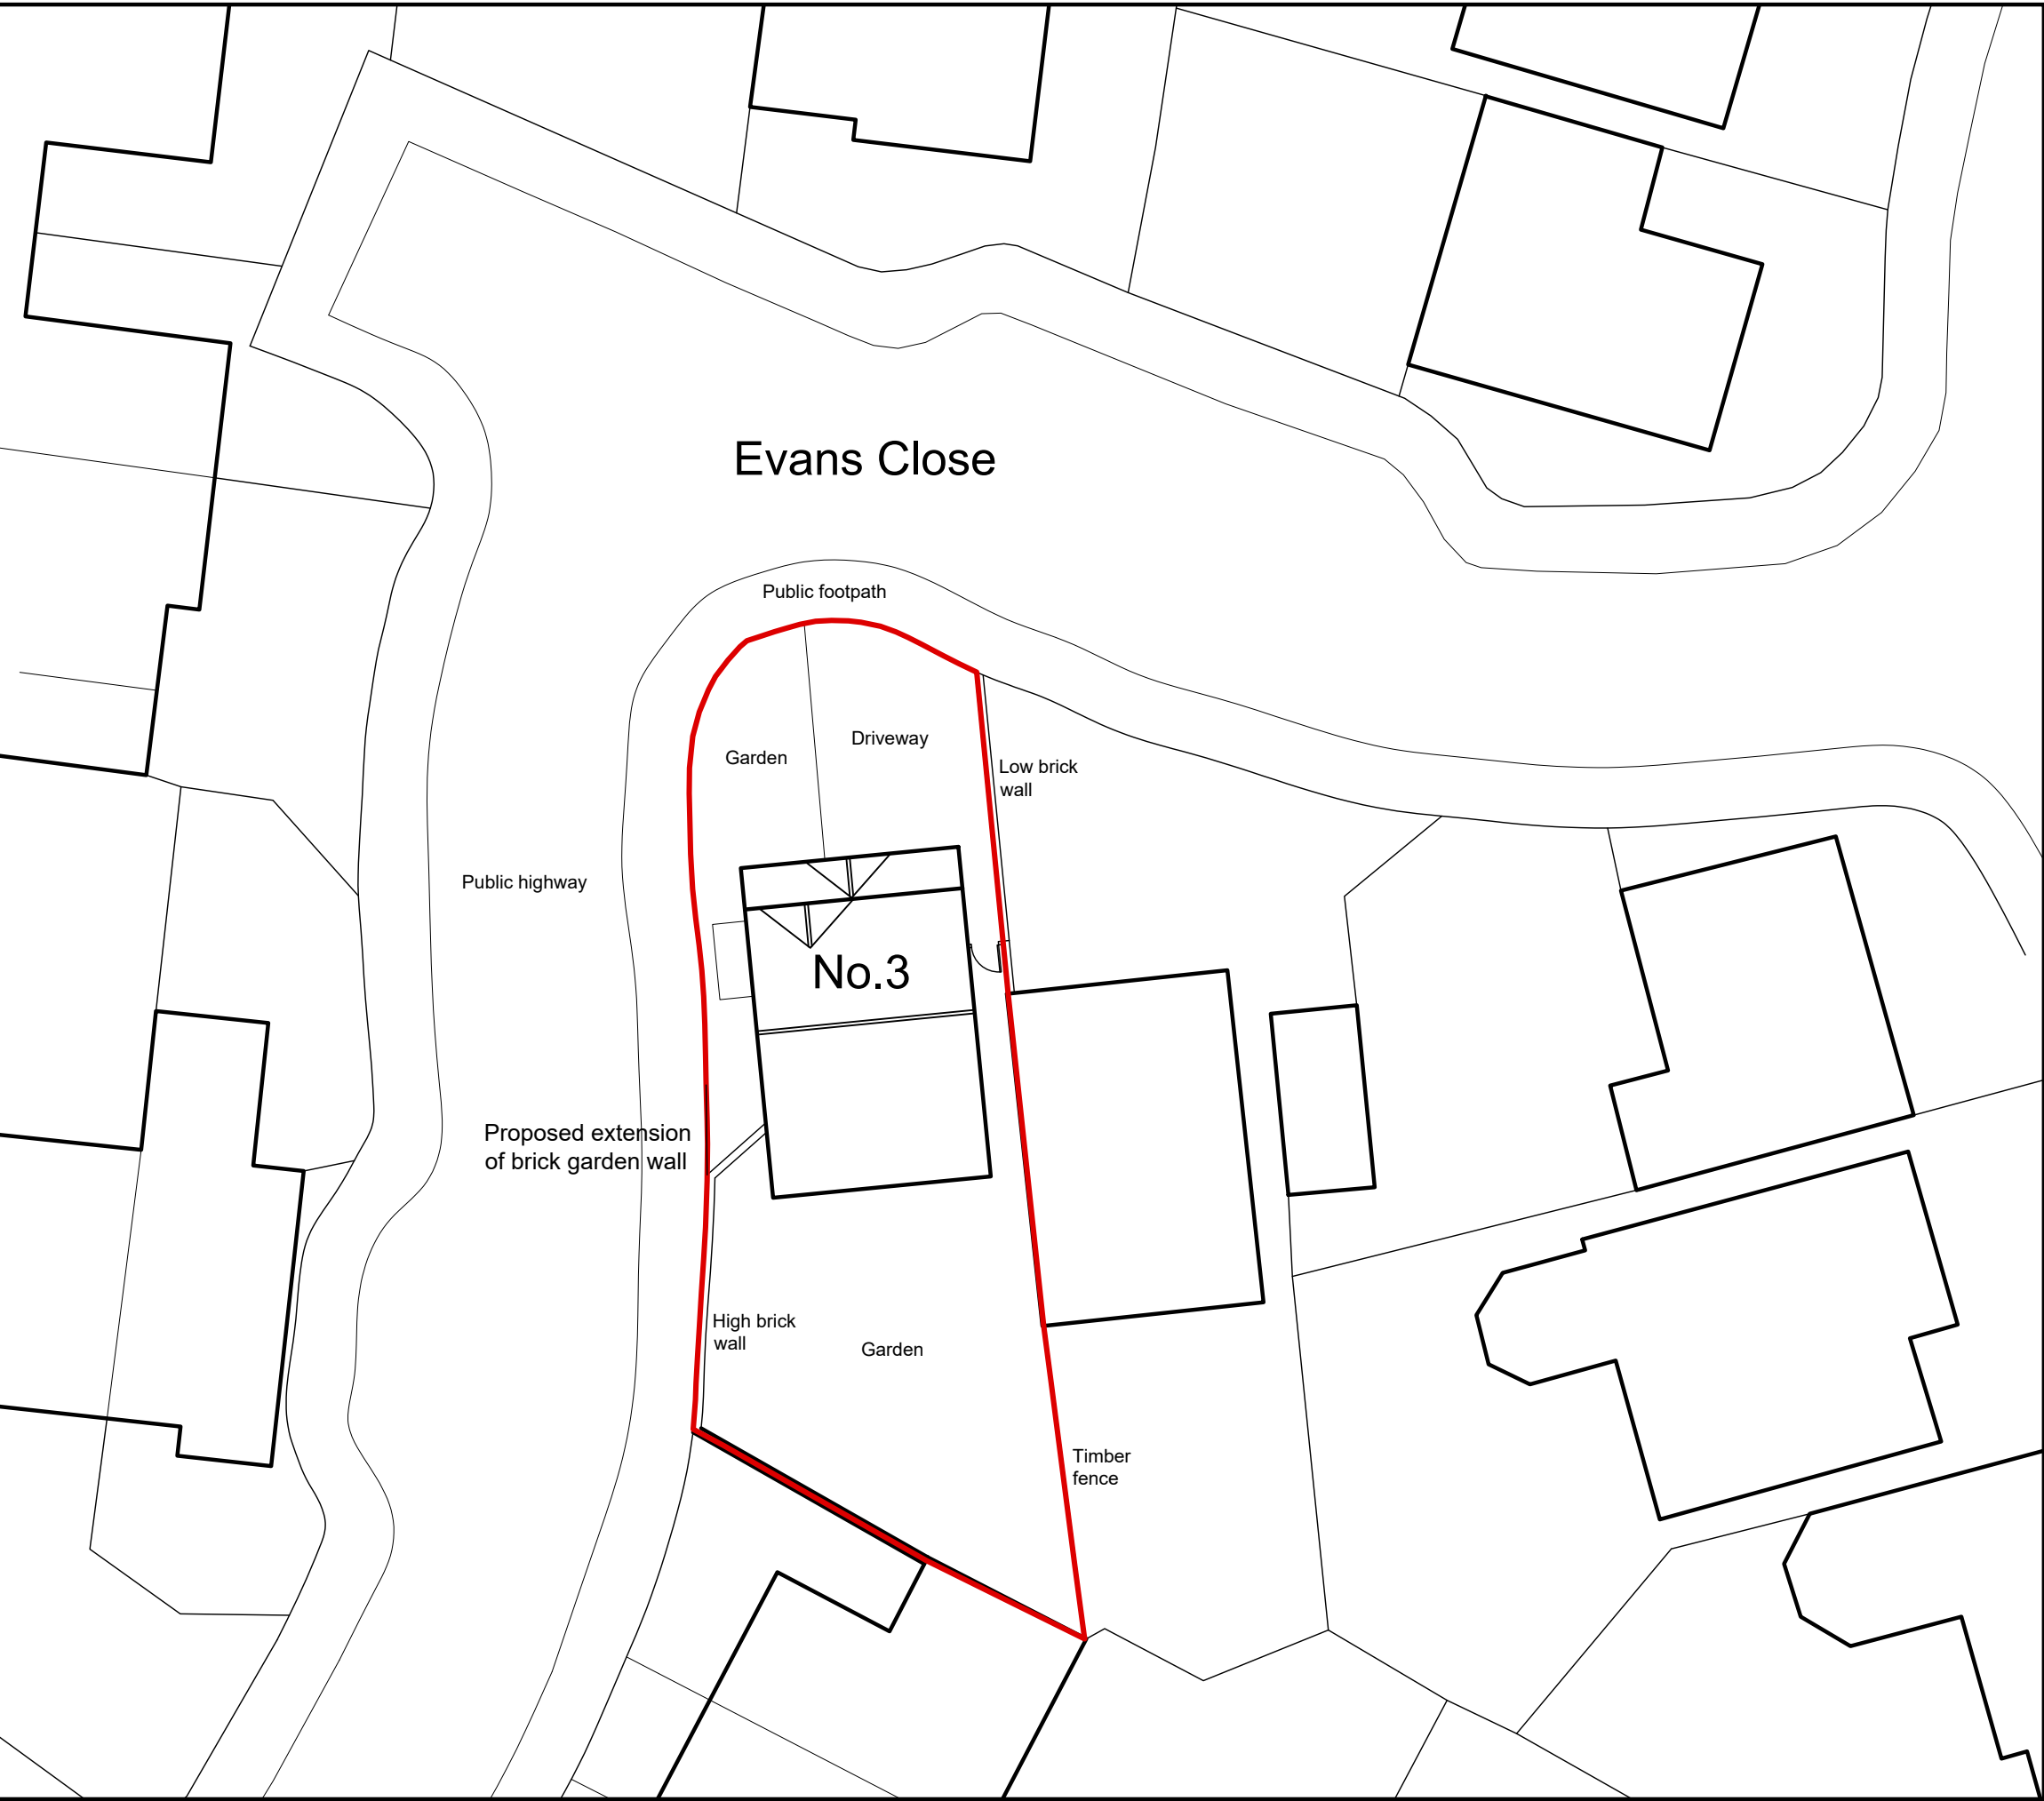

For Planning

Rev.	Description.	Date.	Initial.
------	--------------	-------	----------




18 Bewley Crescent
Lacock
Wiltshire
SN15 2PL

Info@opmdesign.co.uk

Client:	Mr & Mrs Puig		
Project:	Proposed Internal Alternations At 3 Evans Close, Chippenham, Wiltshire, SN15 1UD		
Drawing Title:	Existing Site Plan		
Scale:	1:200@A3	Date:	Oct 26
Drawn:	JLG	Checked:	JH
Drawing No:	PEC/26/300		Revision:

1:200 2m 4m 6m 8m 10m 12m

* This drawing is copyright of Open plan man design©.
All rights reserved. do not scale this drawing.
check all dimensions on site. this drawing is only to be
used on the site for which designed all materials
specified are subject to confirmation on site prior to
works commencing.

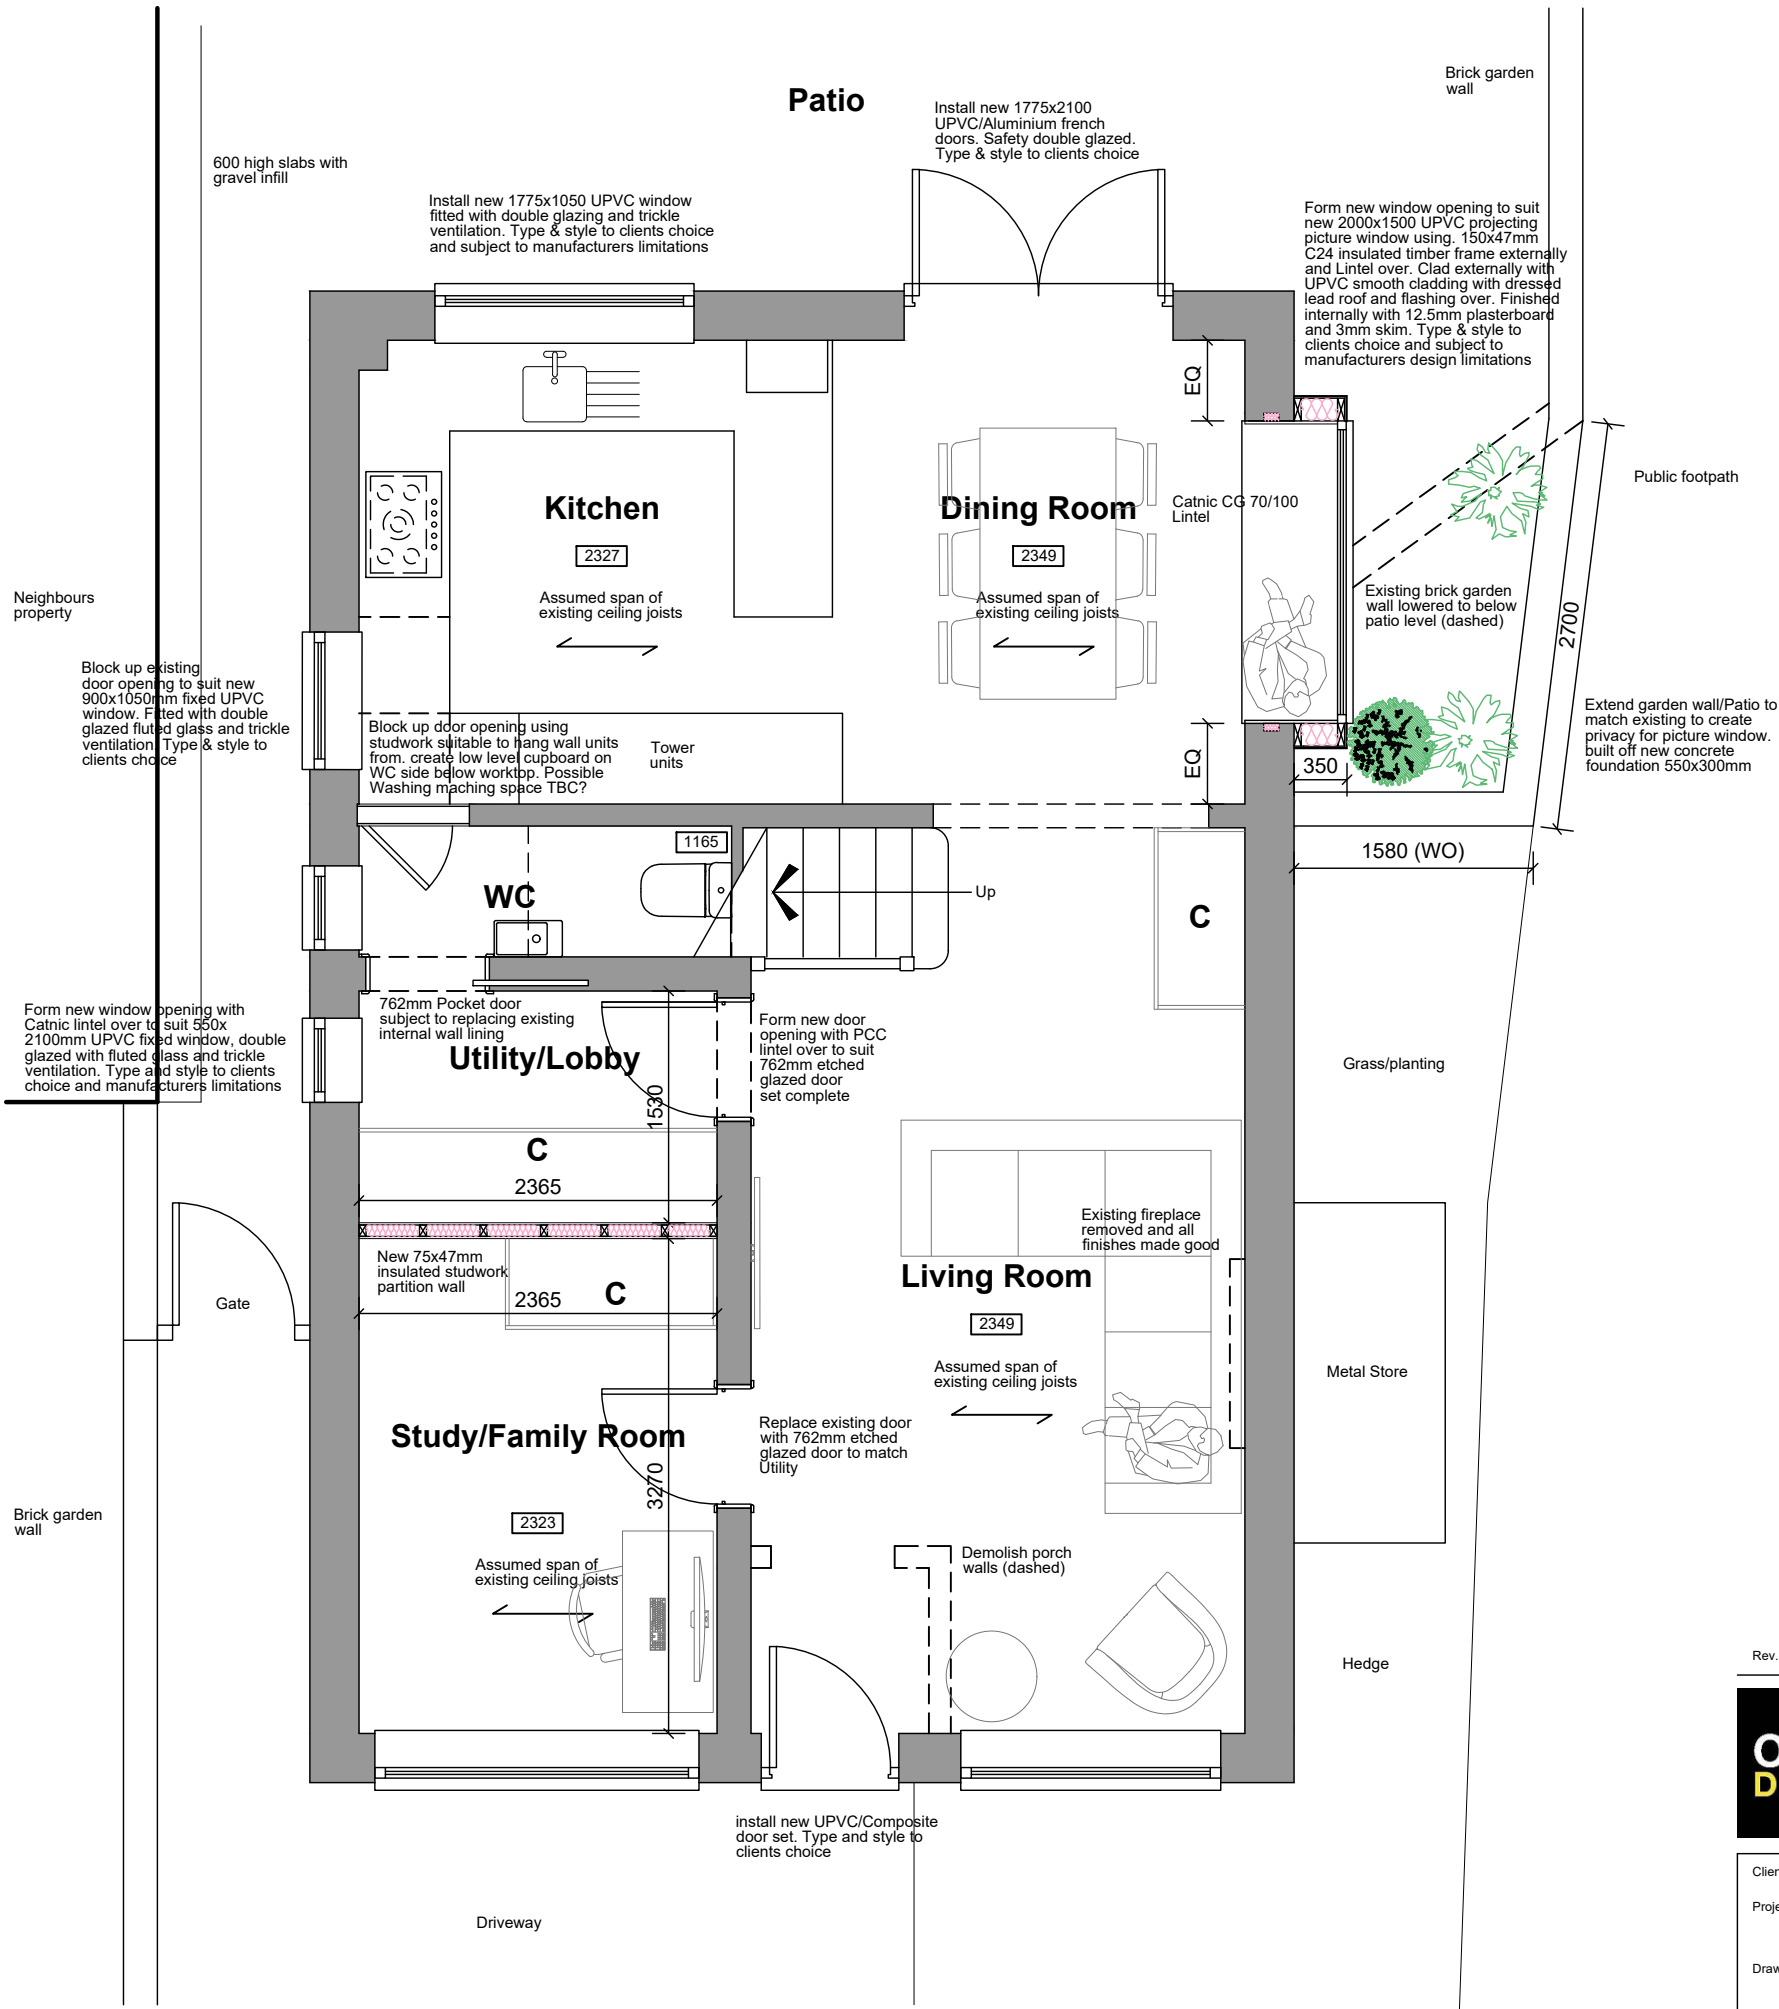

For Planning

1:50 1m 2m 3m

Ground Floor Plan

Rev.	Description.	Date.	Initial.
OPEN PLAN MAN[®] DESIGNlimited			
18 Bewley Crescent Lacock Wiltshire SN15 2PL			
Info@opmdesign.co.uk			
Client: Mr & Mrs Puig			
Project: Proposed Internal Alterations At 3 Evans Close, Chippenham, Wiltshire, SN15 1UD			
Drawing Title: Proposed Ground Floor Plan			
-			
Scale:	1:50@A3	Date:	Sep 26
Drawn:	JLG	Checked:	JH
Drawing No:	PEC/26/1100	Revision:	


* This drawing is copyright of Open plan man design®. All rights reserved. do not scale this drawing. check all dimensions on site. this drawing is only to be used on the site for which designed all materials specified are subject to confirmation on site prior to works commencing.

Proposed Materials


- Walls - Facing Brick
- Roof - Dressing lead over projecting picture window
- Windows/Doors - White/grey uPVC. Double glazed.



North West Elevation

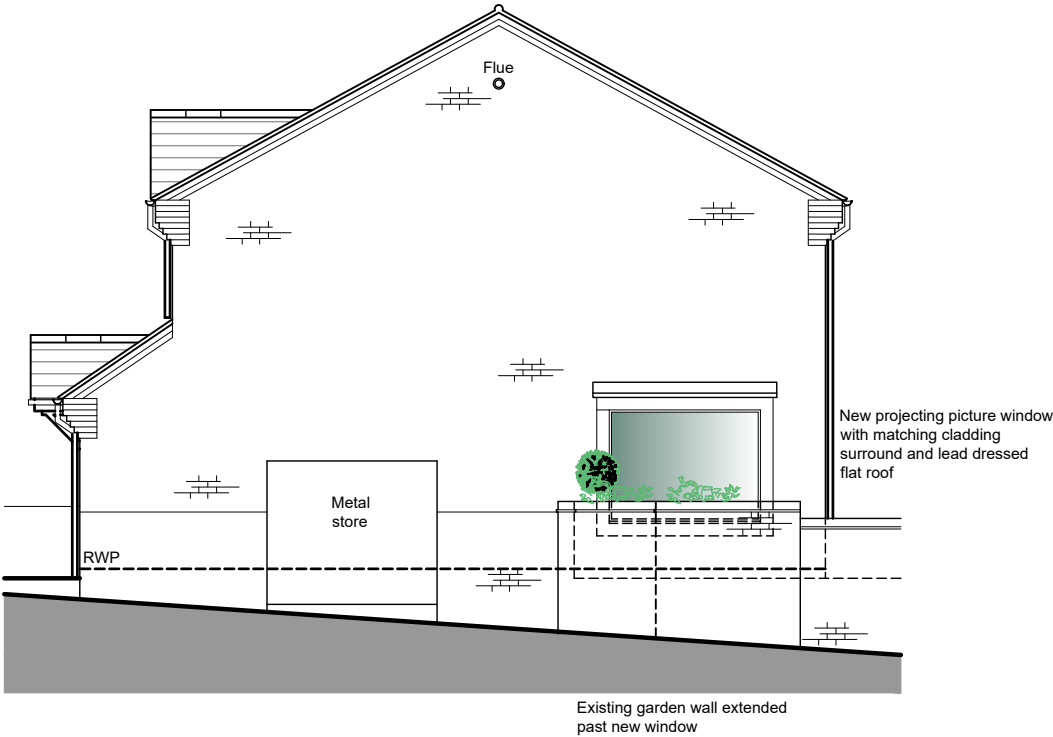

South West Elevation

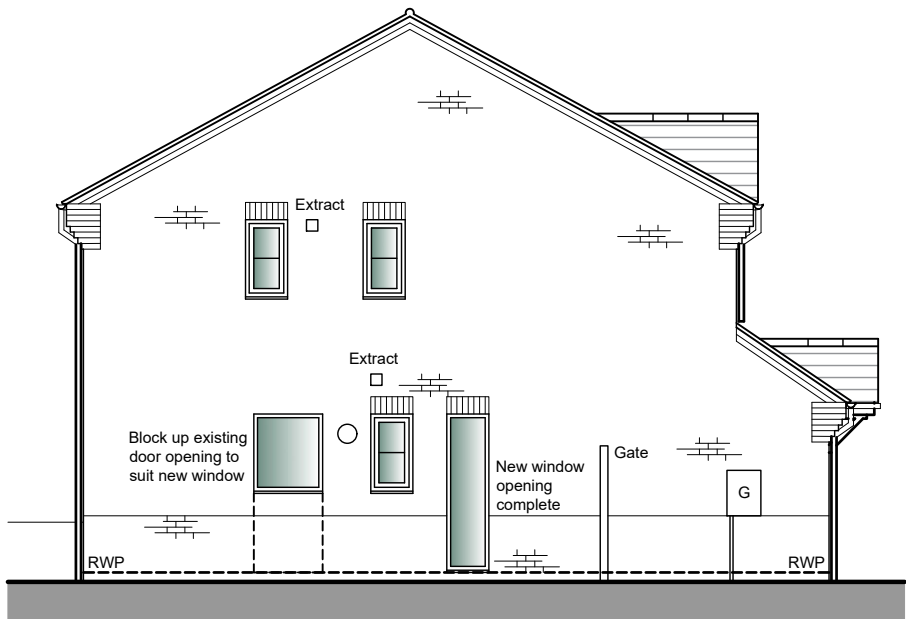

North East Elevation

For Planning

Rev. Description. Date. Initial.



18 Bewley Crescent
Lacock
Wiltshire
SN15 2PL

Info@opmdesign.co.uk


Client: Mr & Mrs Puig
Project: Proposed Internal Alternations
At 3 Evans Close, Chippenham, Wiltshire, SN15 1UD
Drawing Title: Proposed Elevations

Scale: 1:100@A3 Date: Sep 26 Drawn: JLG Checked: JH


Drawing No: PEC/26/1200 Revision:

1:100 1m 2m 3m 4m 5m 6m

* This drawing is copyright of Open plan man design®.
All rights reserved. do not scale this drawing.
check all dimensions on site. this drawing is only to be
used on the site for which designed all materials
specified are subject to confirmation on site prior to
works commencing.

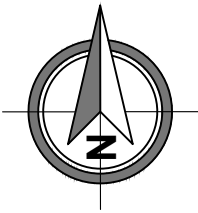

Evans Close

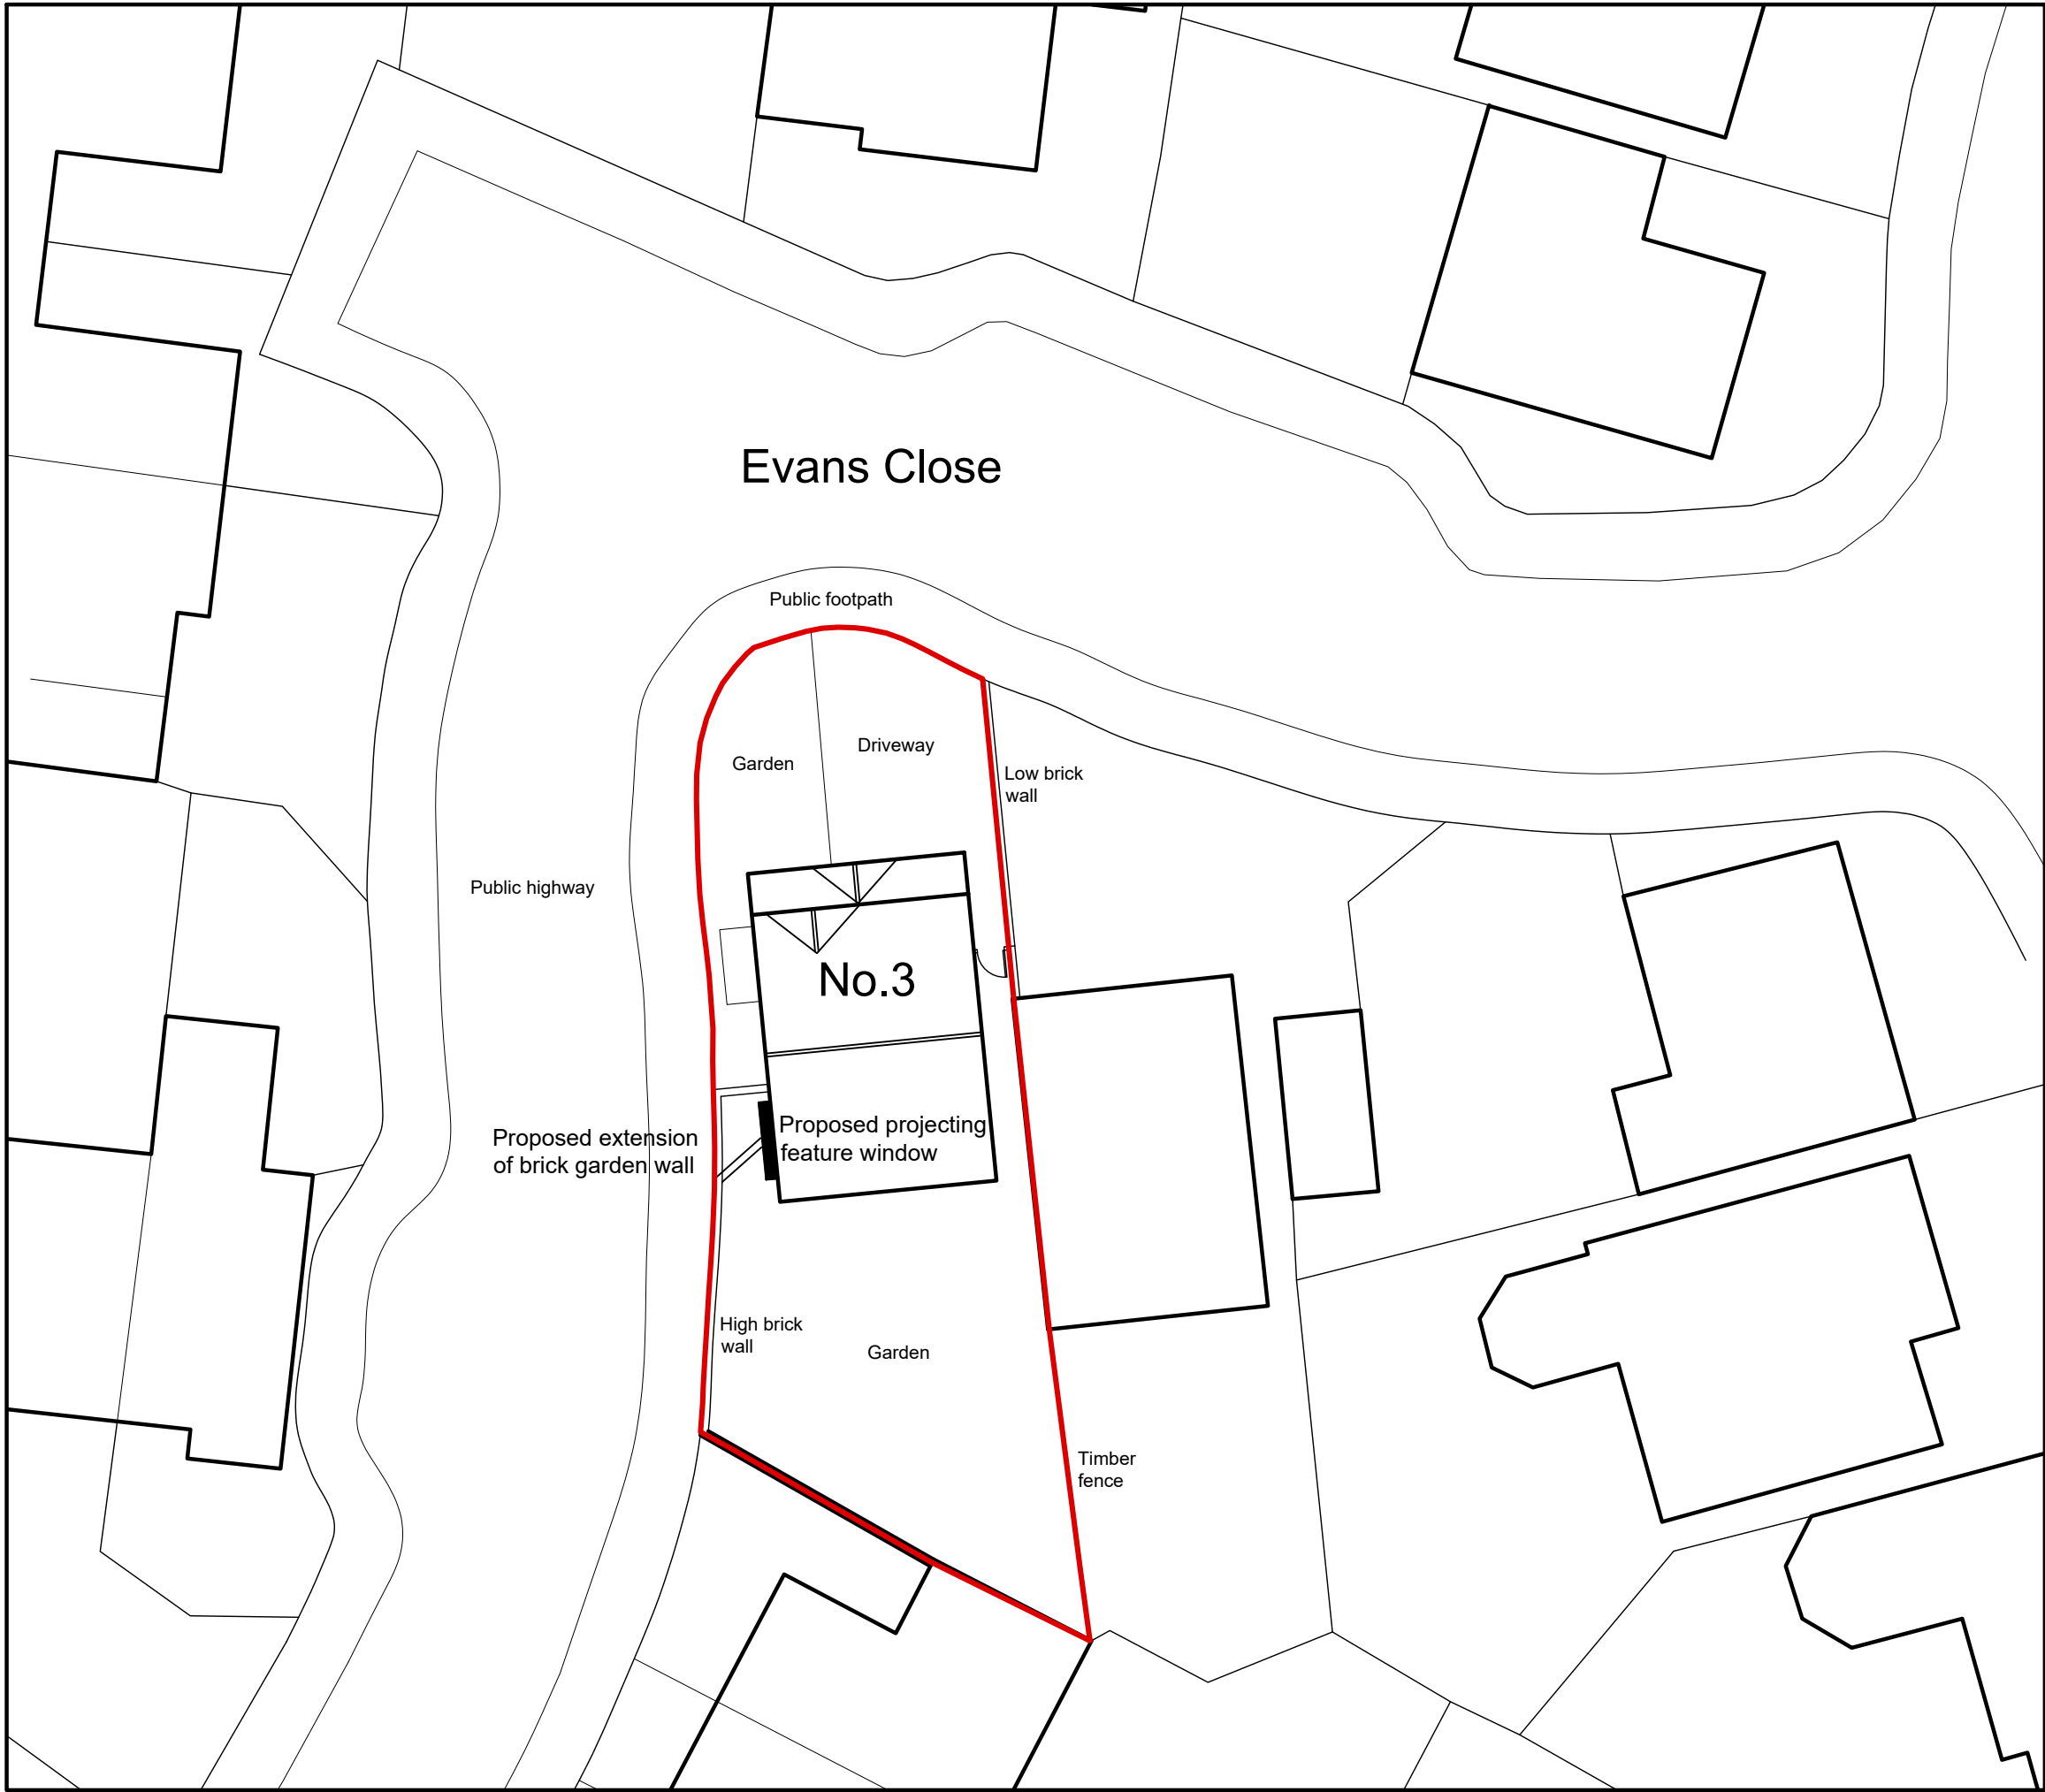

For Planning

Rev.	Description.	Date.	Initial.
------	--------------	-------	----------



18 Bewley Crescent
Lacock
Wiltshire
SN15 2PL

Info@opmdesign.co.uk

Client:	Mr & Mrs Puig		
Project:	Proposed Internal Alternations At 3 Evans Close, Chippenham, Wiltshire, SN15 1UD		
Drawing Title:	Proposed Site Plan		
Scale:	1:200@A3	Date:	Oct 26
Drawn:	JLG	Checked:	JH
Drawing No:	PEC/26/1300		Revision:

1:200 2m 4m 6m 8m 10m 12m