


DRAWING FOR PLANNING PURPOSES ONLY.
NOT TO BE USED FOR CONSTRUCTION.




PROPOSED FRONT ELEVATION (north)
Scale 1:100




PROPOSED SIDE ELEVATION (west)
Scale 1:100

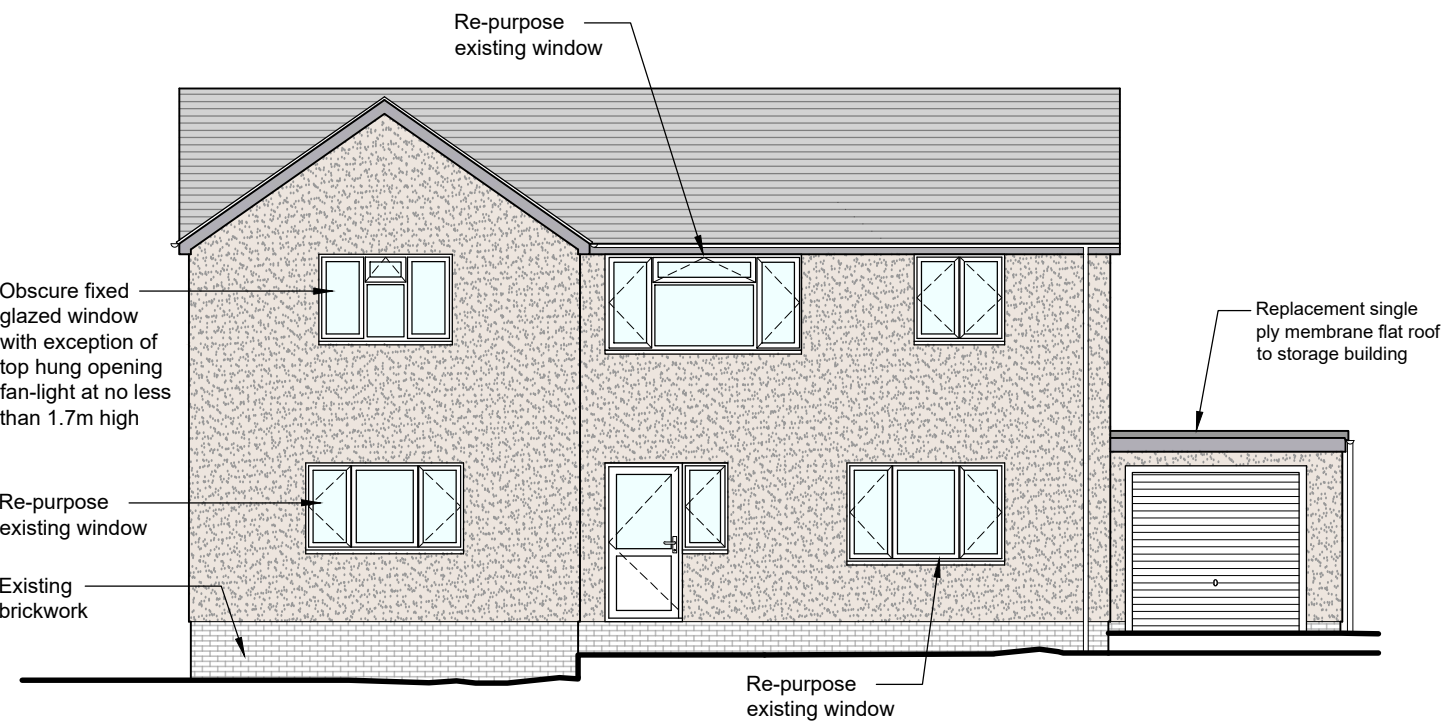


PROPOSED REAR ELEVATION (south)
Scale 1:100

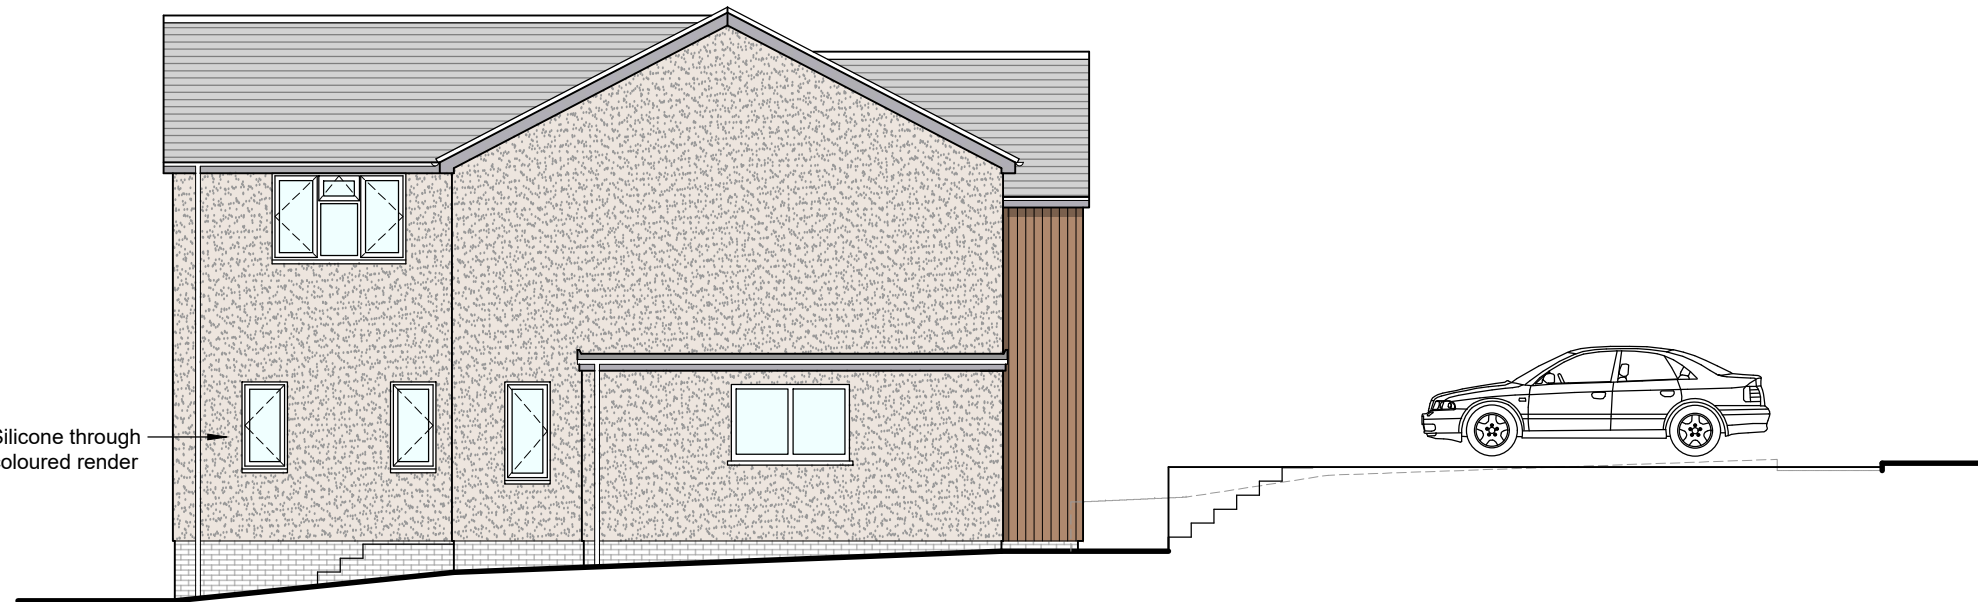

PROPOSED SIDE ELEVATION (east)
Scale 1:100

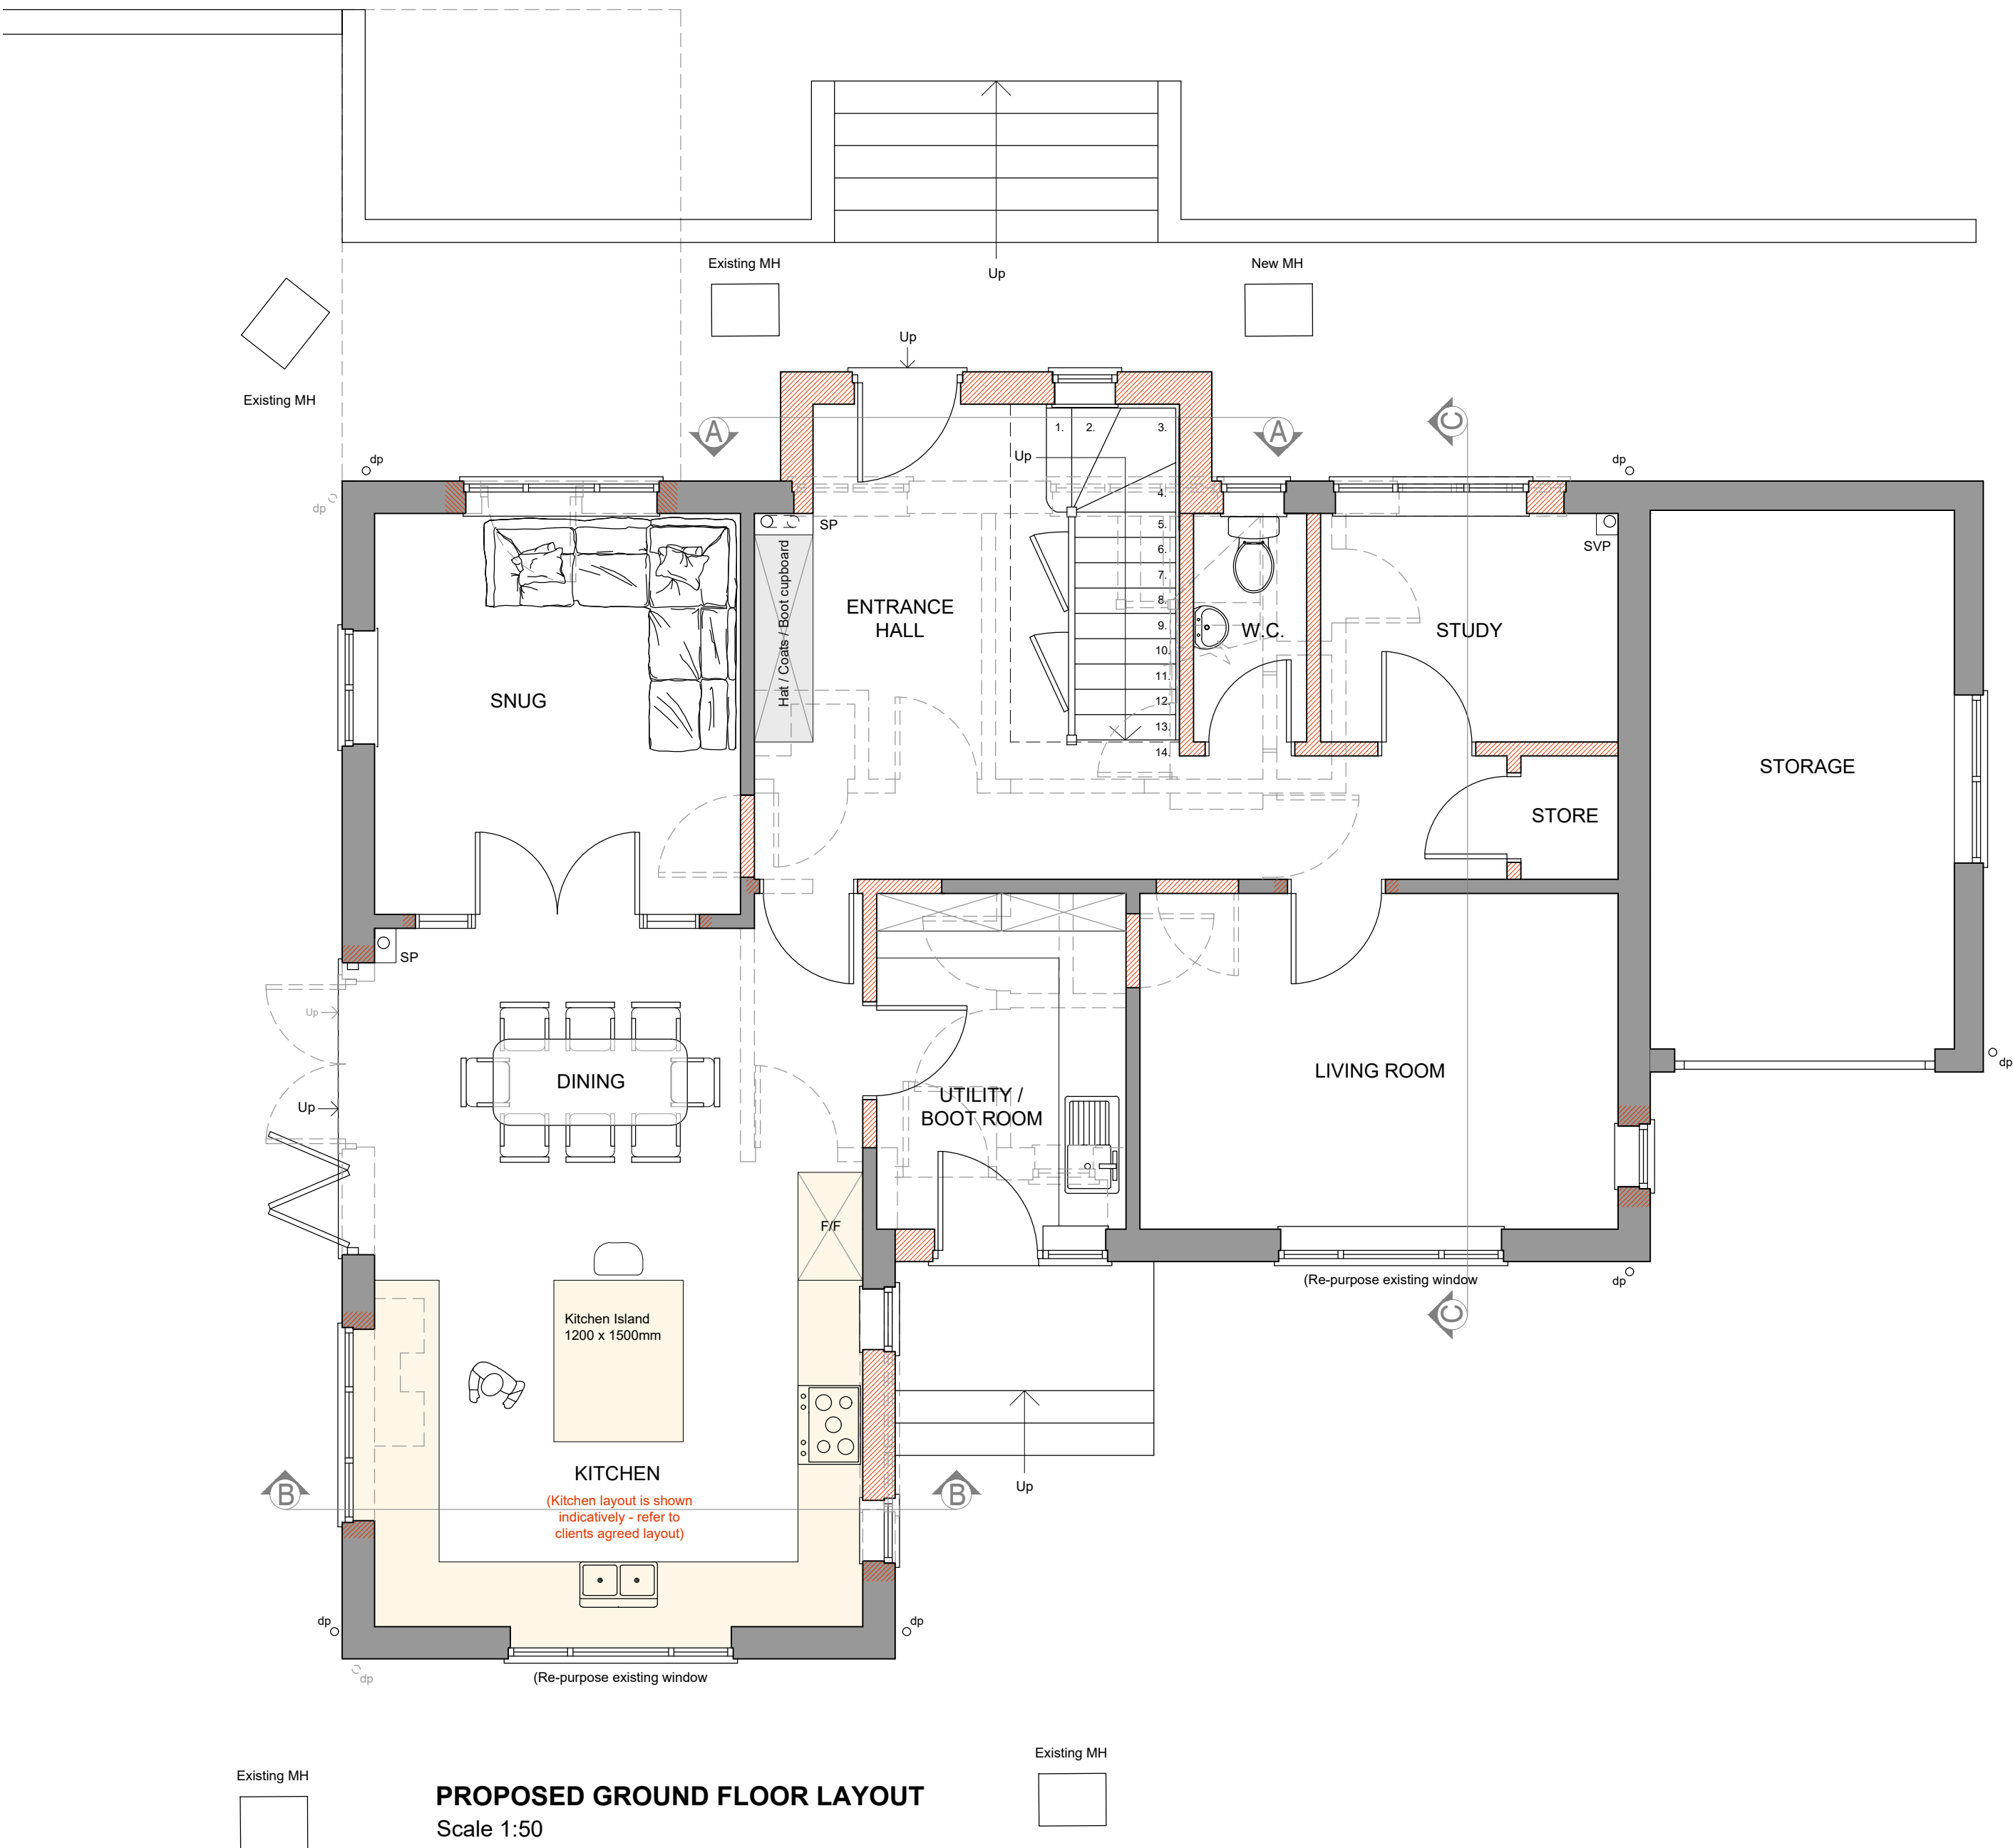

PROPOSED GROUND FLOOR LAYOUT
Scale 1:50

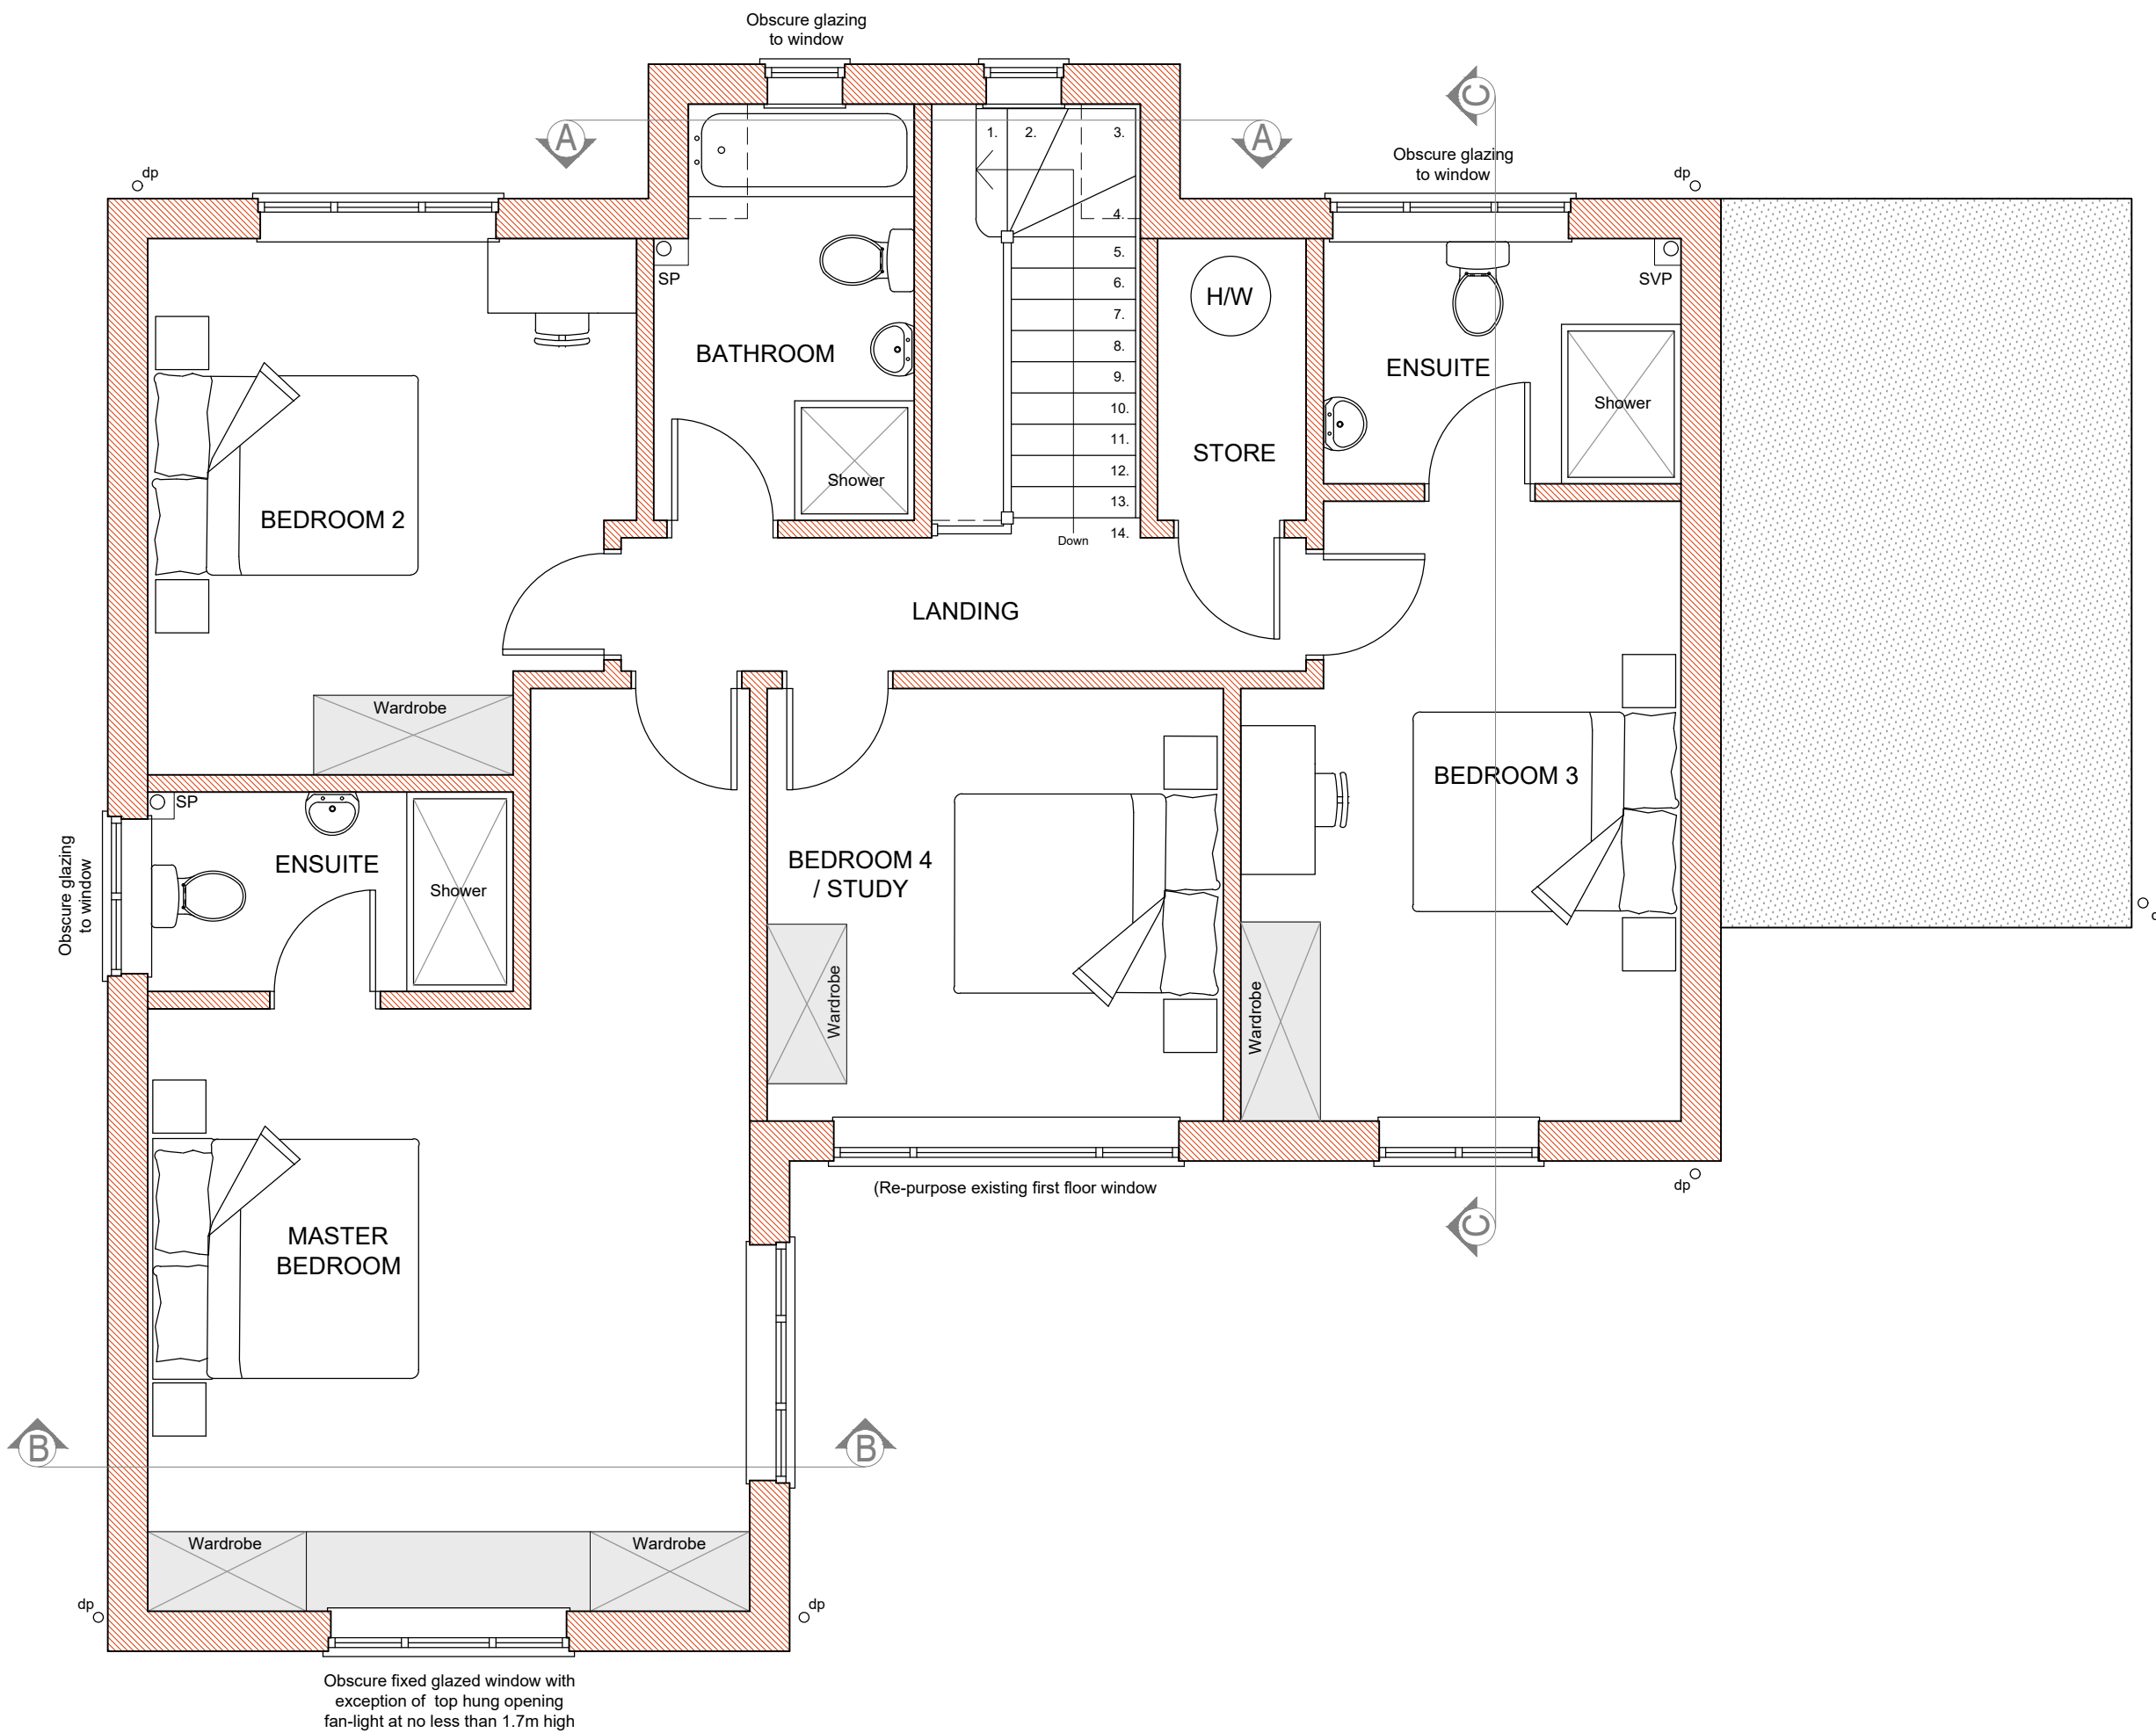

PROPOSED FIRST FLOOR LAYOUT
Scale 1:50

JOB TITLE		DRAWING NUMBER				REV	
30 Manton Hollow, Manton, Marlborough, SN8 1RR		30 Manton Hollow - Proposed - 03				B	
For Mr and Mrs Randall		REVISIONS					
		Rev 'A' - 20.07.2026 - Minor amendments to layout - AJA Rev 'B' - 23.09.2026 - Amendments to master bedroom first floor windows - AJA					
DRAWING TITLE		SCALE		DATE	DRAWN BY	PAPER SIZE	JOB No.
Proposed Ground and First Floor Layout and Proposed Elevations		As Indicated		June 26	AJA	A1	1702



Ground Floor
6 Pelhams Court
Marlborough
Wiltshire SN8 2AG

T. 01672 518 278
E. info@tuttlearchserv.co.uk
facebook.com/tuttlearchserv
W. tuttlearchserv.co.uk