



DRAWING FOR PLANNING PURPOSES ONLY.
NOT TO BE USED FOR CONSTRUCTION.

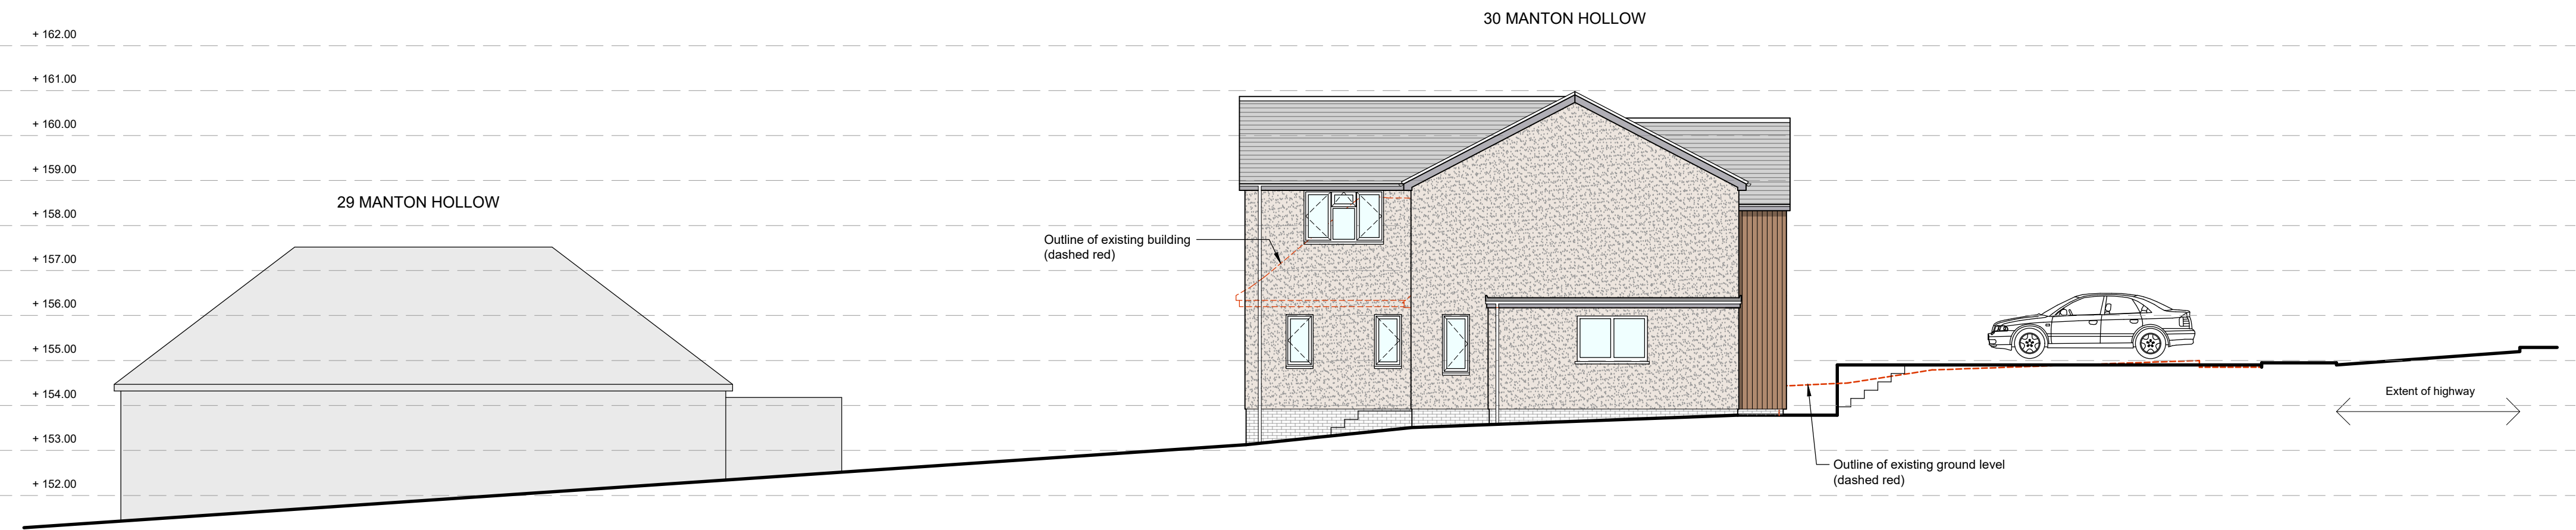

PROPOSED SIDE ELEVATION / SITE SECTION (east)
Scale 1:100

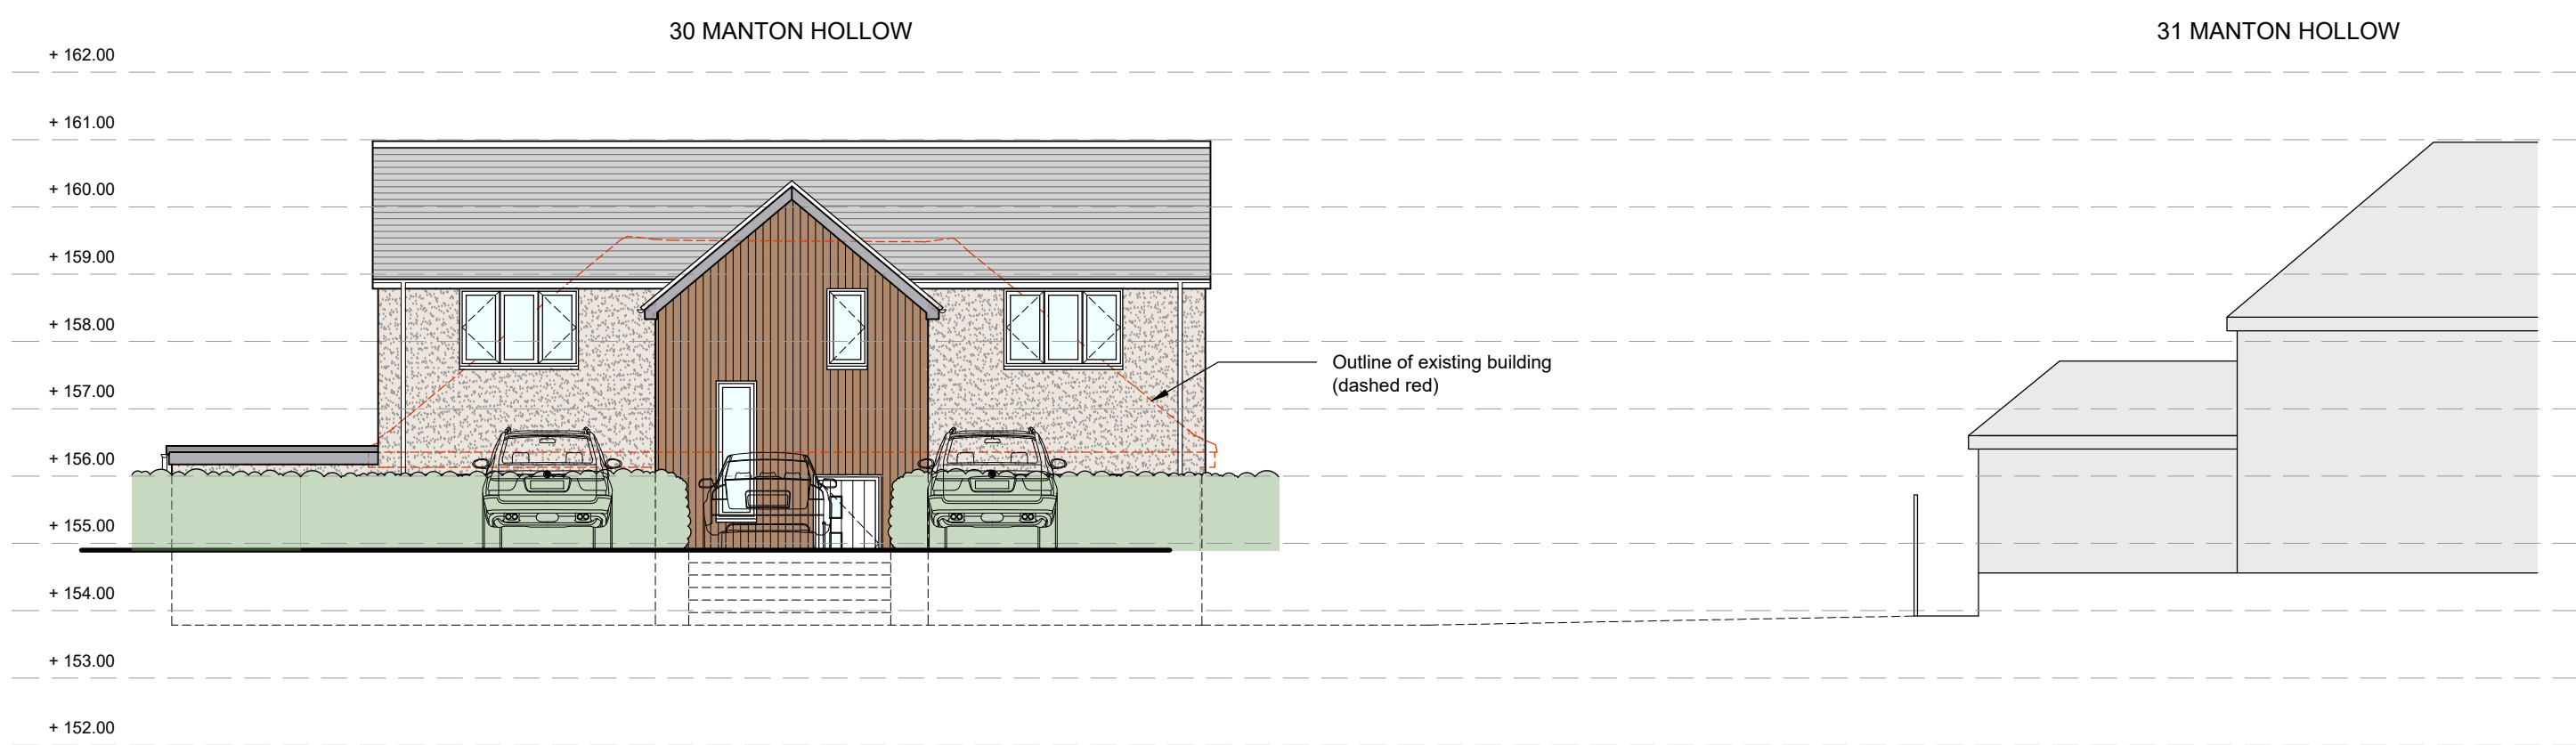


PROPOSED FRONT ELEVATION / SITE SECTION (north)
Scale 1:100




Ordnance Survey (c) Crown Copyright 2026. All rights reserved. Licence number 100022432


PROPOSED SITE LOCATION PLAN
Scale 1:1250

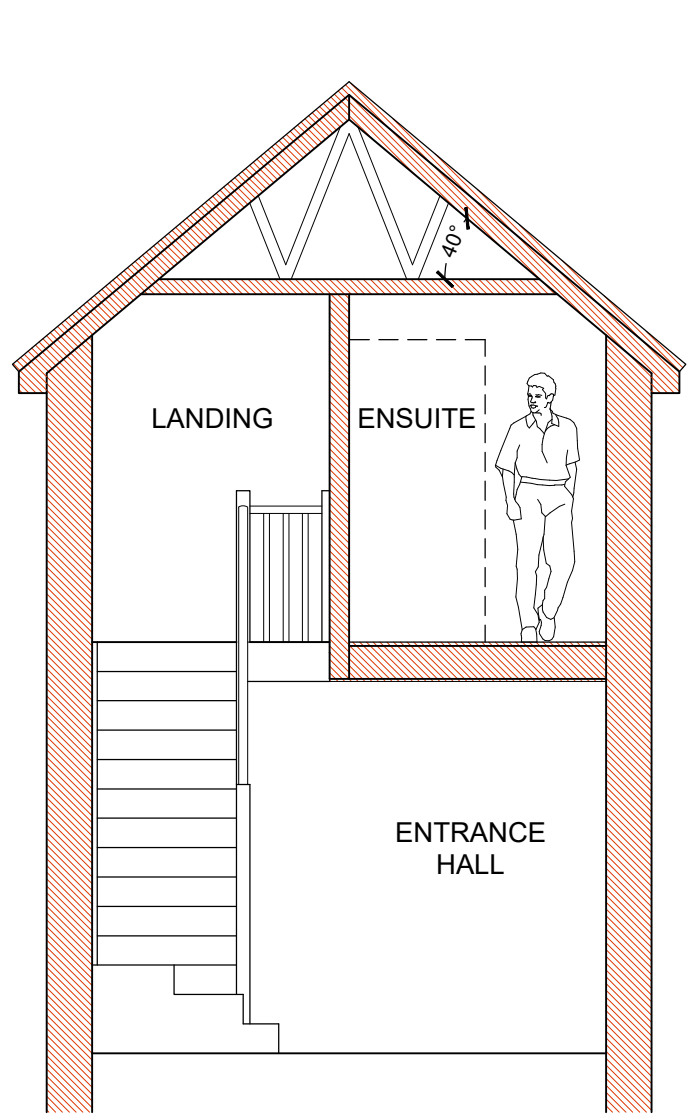

PROPOSED SECTION A - A
Scale 1:50

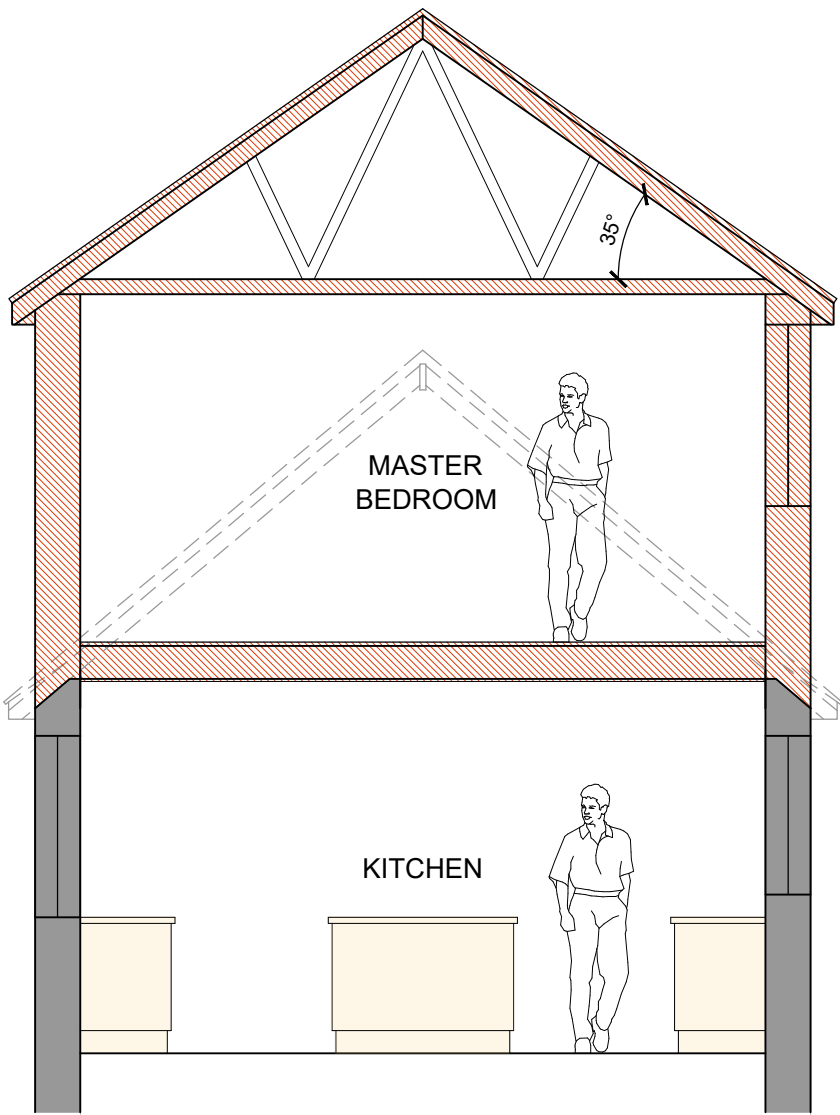

PROPOSED SECTION B - B
Scale 1:50

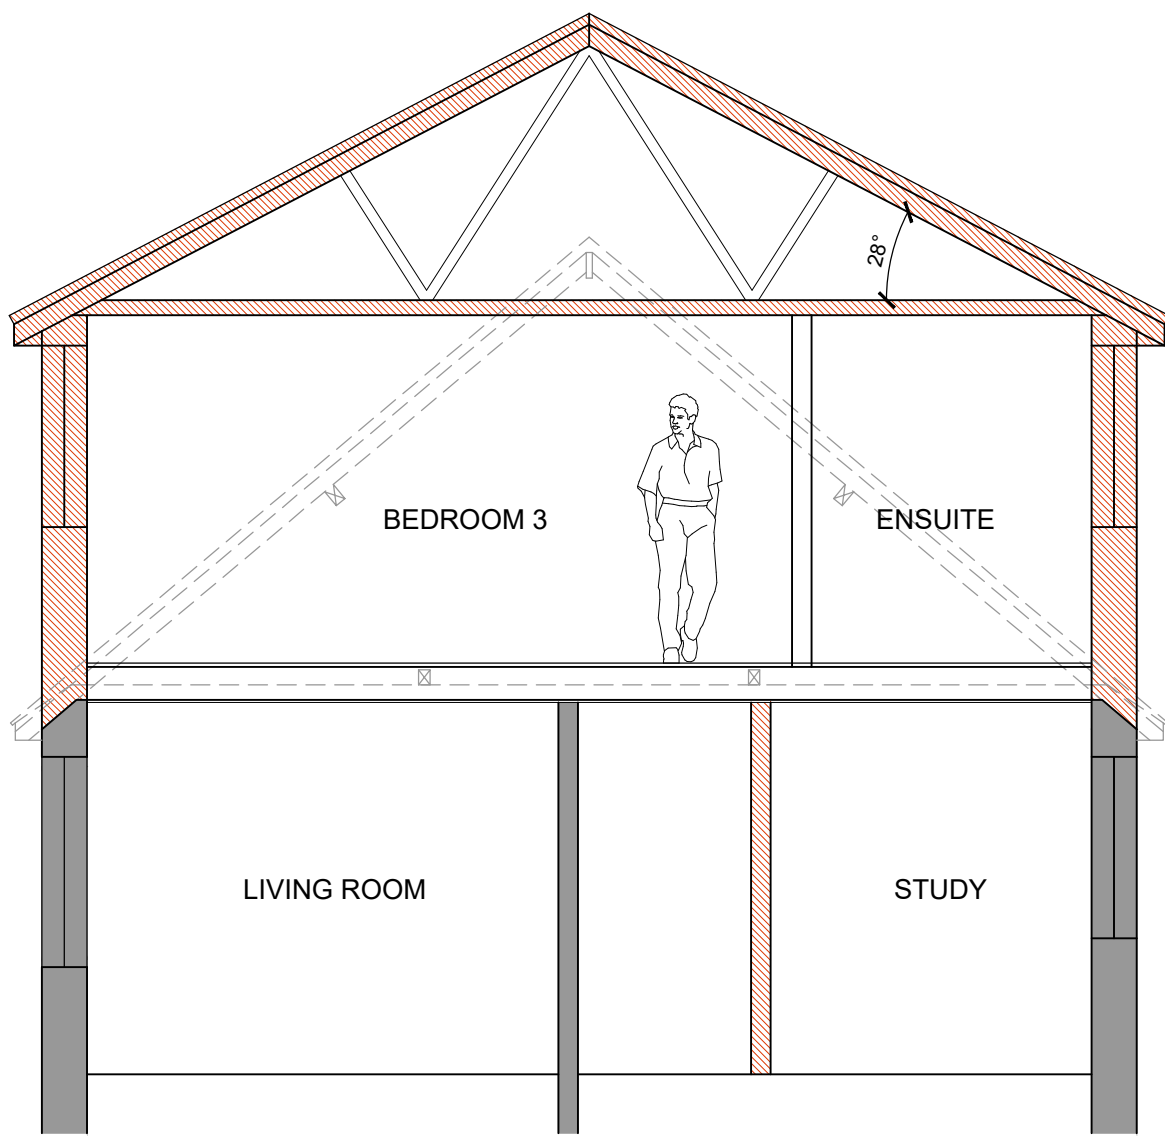

PROPOSED SECTION C - C
Scale 1:50



Ground Floor
6 Pelhams Court
Marlborough
Wiltshire SN8 2AG

T. 01672 518 278
E. info@tuttlearchserv.co.uk
F. facebook.com/tuttlearchserv
W. tuttlearchserv.co.uk

JOB TITLE				
30 Manton Hollow, Manton, Marlborough, SN8 1RR				
For Mr and Mrs Randall				
DRAWING TITLE				
Proposed Sections A - A, B - B and C - C, Site Sections and Site Location Plan				
DRAWING NUMBER				REV
30 Manton Hollow - Proposed - 04				A
REVISIONS				
Rev 'A' - 23.09.2026 - Side elevation window added - AJA				
SCALE	DATE	DRAWN BY	PAPER SIZE	JOB No.
As Indicated	June 26	AJA	A1	1702