

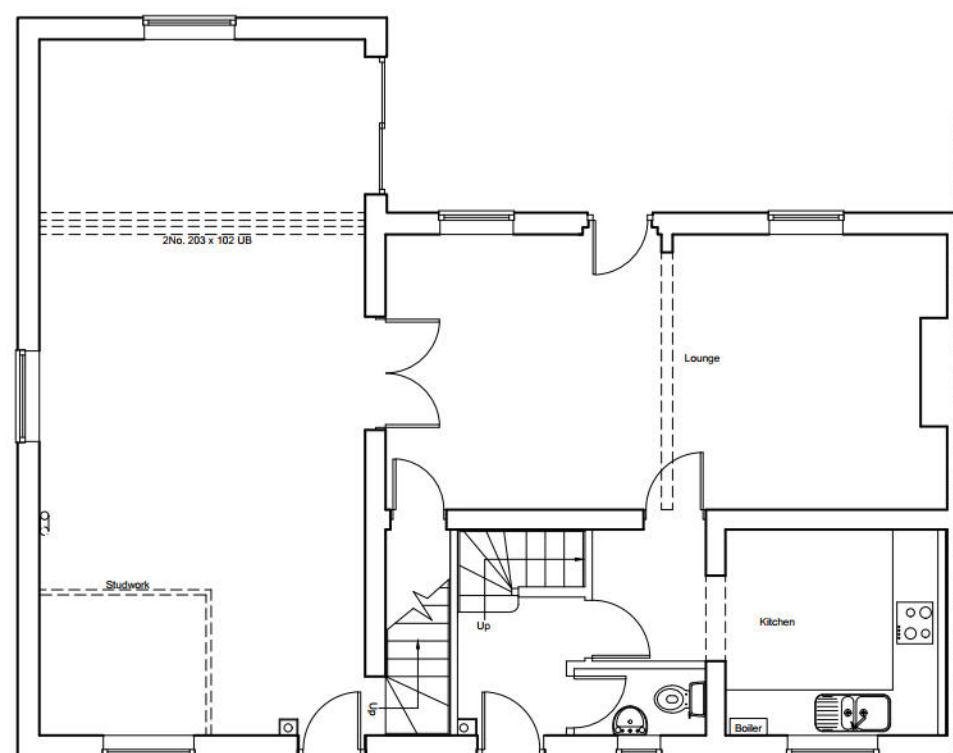


 


Ground Floor

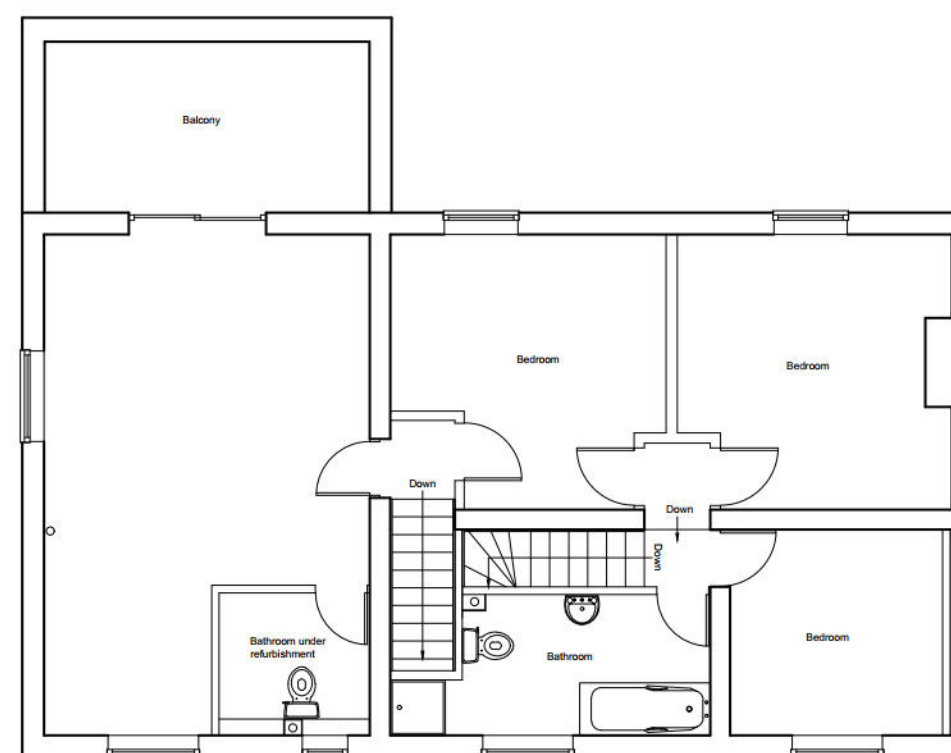

First Floor

NOTES:

1. This drawing is the property of MJF CAD Solutions and must not be copied or disclosed for any purpose except as authorised by MJF CAD Solutions or the client.

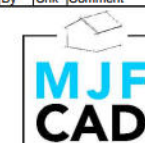[illegible]

— SOLUTIONS —
MJF CAD Solutions Ltd.
 Basepoint Business Centre, Rivermead Drive
 Swindon, SN5 7EX
 Tel: 01793 407941 - [REDACTED]
 Email: mike@mjfcadsolutions.co.uk
 Website: www.mjfcadsolutions.co.uk



Client

Mr Smith
16 Church Path
Purton
SN5 4DR

Project Title
Replacement Of Rear Extension
With Oak Framed Extension, Veranda,
Part Cladding To Rear Wall, Replacement
Windows And New ASHP & PV Panels

Drawing Title	Existing Floor Plans
---------------	----------------------

Drawn by: MJF	Scale: 1:100 - A3	Date: Aug 2026
------------------	----------------------	-------------------

Drawing No.	Rev.
1434 01	