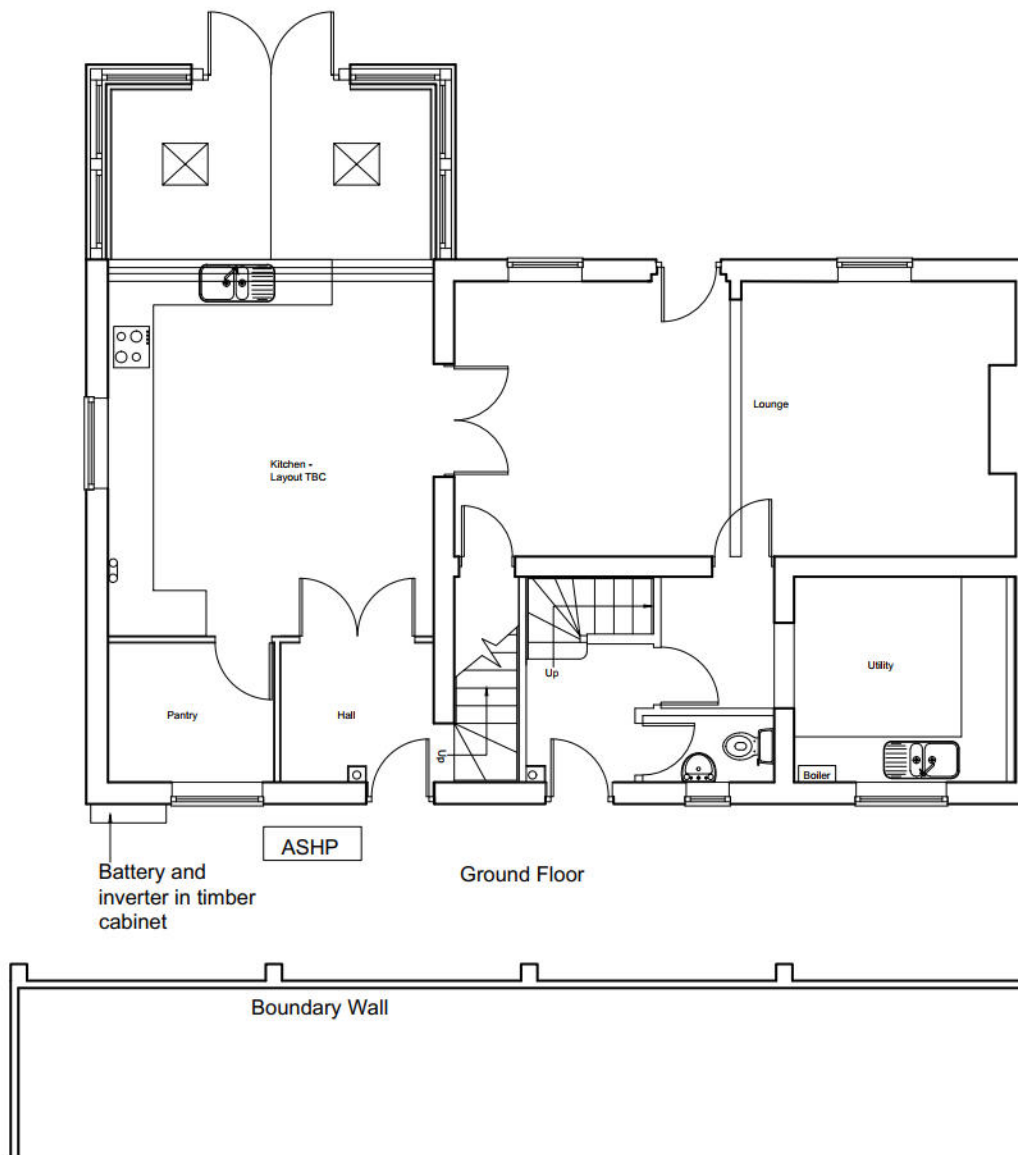


Rev	Date	By	Chk	Comment

Client			
Mr Smith 16 Church Path Purton SN5 4DR			
Project Title			
Replacement Of Rear Extension With Oak Framed Extension, Veranda, Part Cladding To Rear Wall, Replacement Windows And New ASHP & PV Panels			
Drawing Title			
Proposed Floor Plans			
Drawn by: MJF	Scale: 1:100 - A3	Date: Aug 2026	
Drawing No. 1434_05			Rev.