




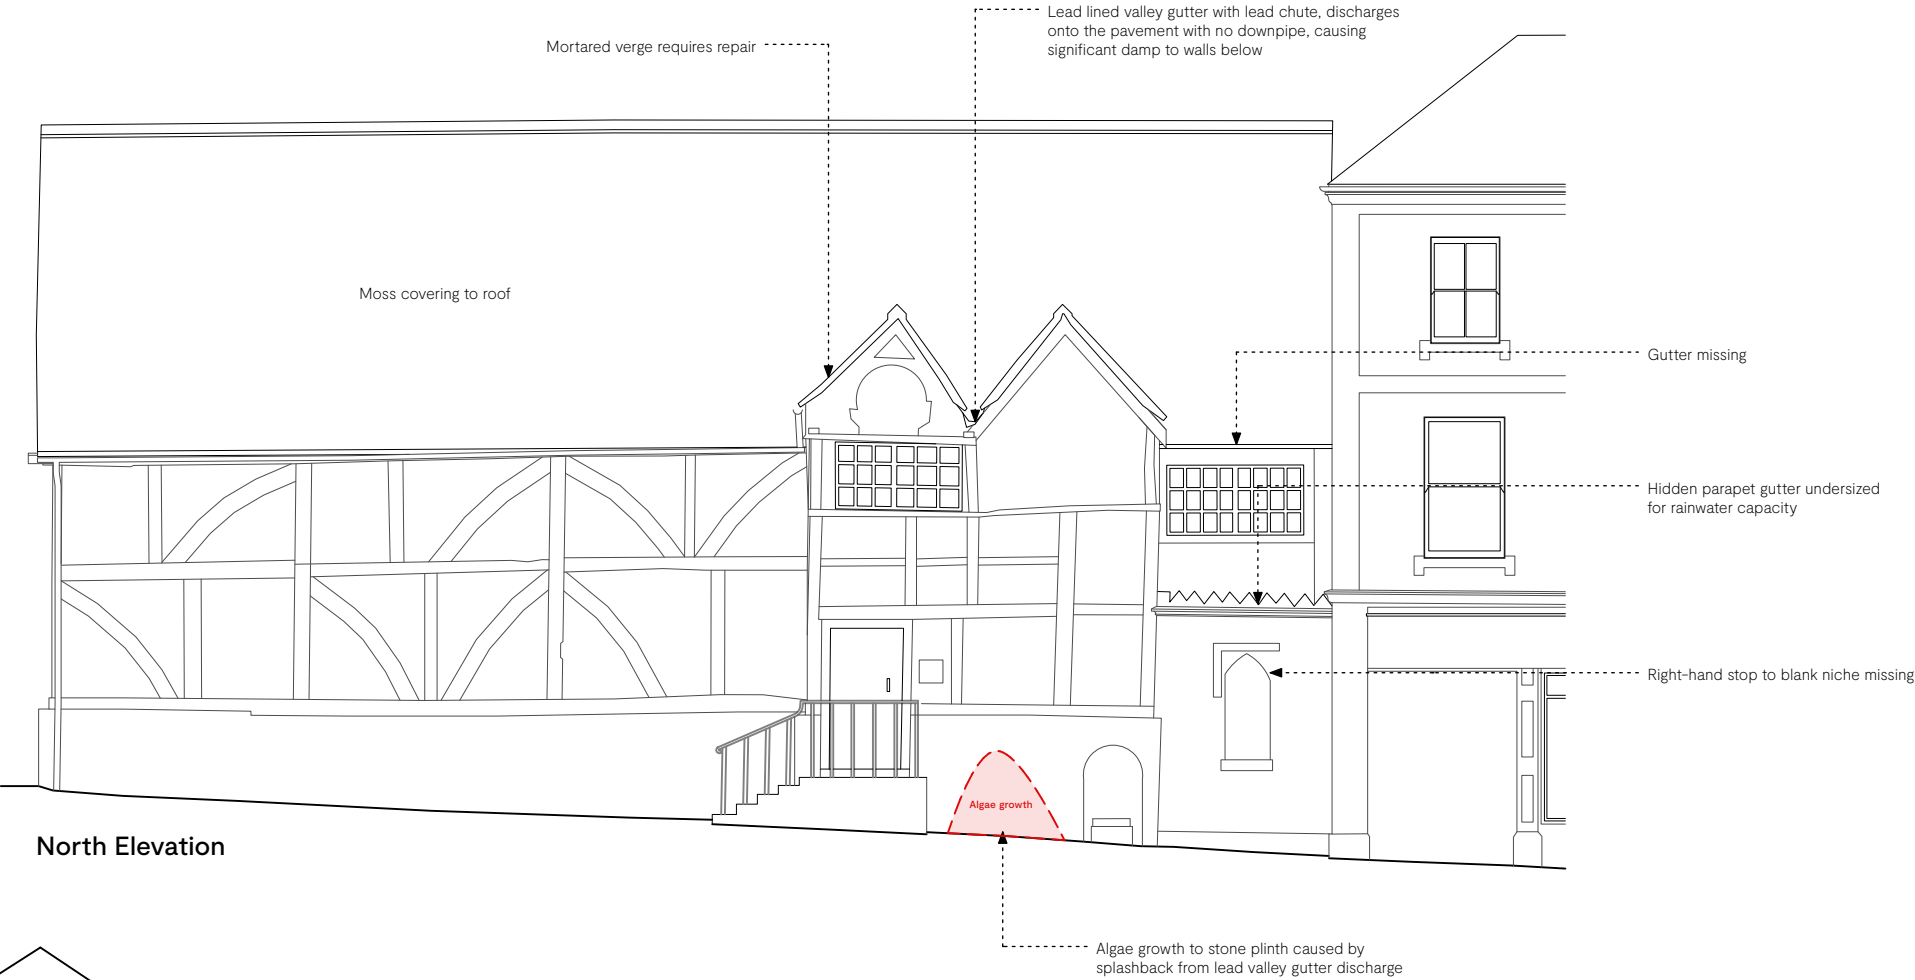

North Elevation

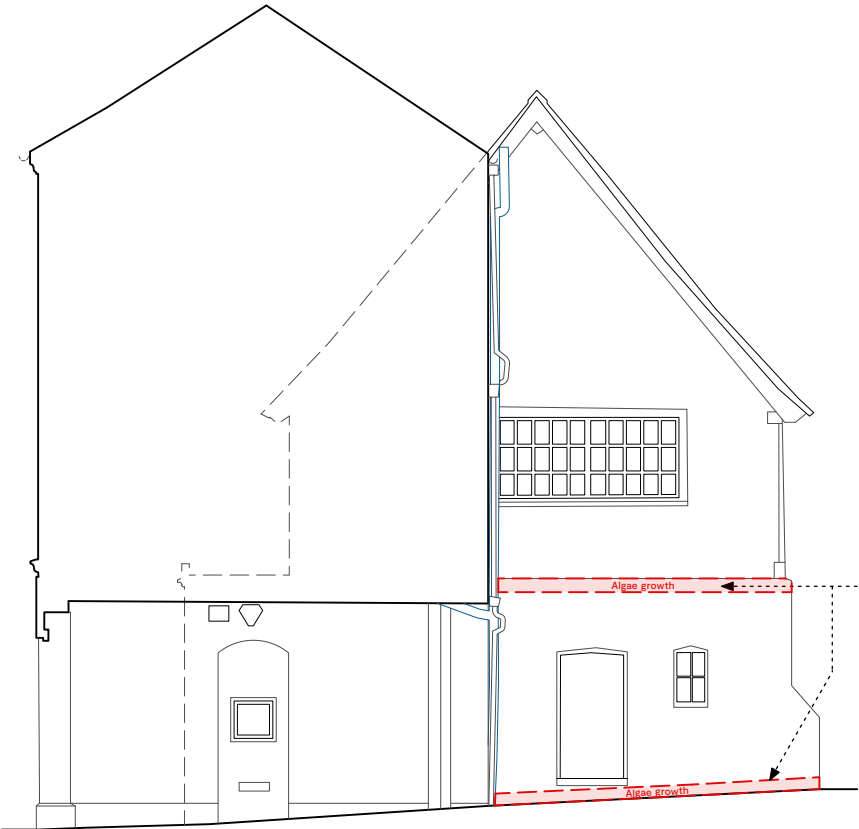

West Elevation

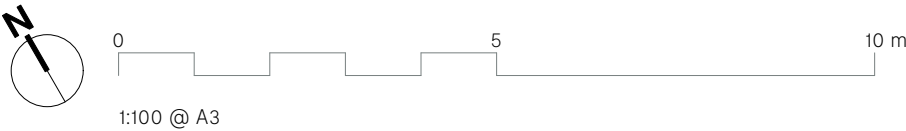

PLANNING & LISTED BUILDING CONSENT Notes

- A. All Drawings to be read in conjunction with supporting Design & Heritage Statement
- B. Do not scale from this drawing use figured dimensions only. All dimensions are to be checked on site.
- C. Contractor to report any discrepancies, drawing errors and omissions to Chalk Architects immediatley
- D. All structural elements to Structural Engineer's details and specifications
- E. All work subject to Listed Building Consents & Planning Approval including conditions issued by Local Planning Authority
- F. All work to comply with guidance within relevant UK Building Regulations Approved Documents
- G. All work subject to the Party Wall Act etc 1996.

Existing Rainwater goods (unless otherwise stated)

Size

All existing gutters half round 115mm
All existing outlets and downpipes only 60mm diameter (undersized)

Specification

Cast iron
Painted black

Existing Materials:

Timber framed with lath and plaster infill panels
Stone tiled roof with diminishing courses
Painted limestone rubble plinth.

Revision: Date: Reason:

RS3 – LBC

Yelde Hall [SN15 3HL] **24-04-E120**

Existing North & West Elevations

Scale: Paper size: Date: Drawn by: Checked by
1:100 A3 13/10/2026 EB JM



Chalk.