




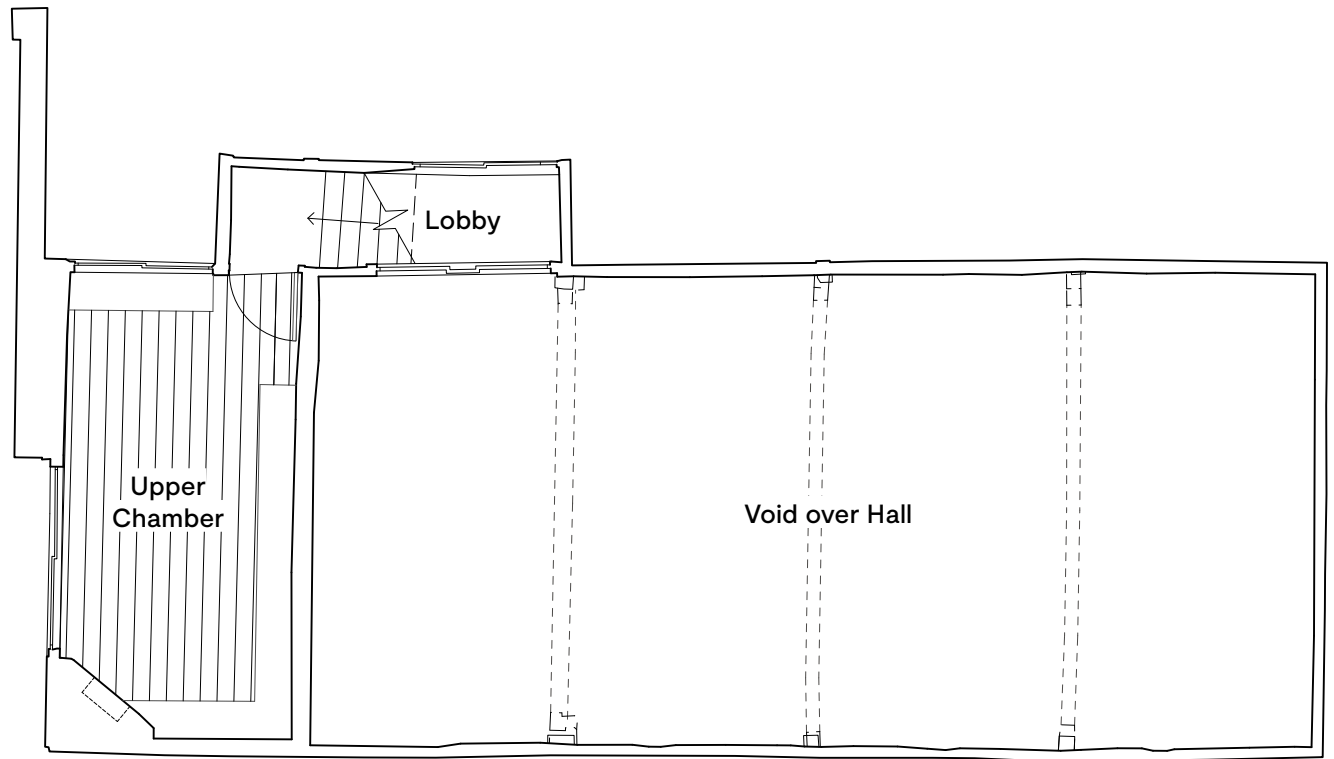

First Floor Plan
As Proposed (no changes to first floor plan)

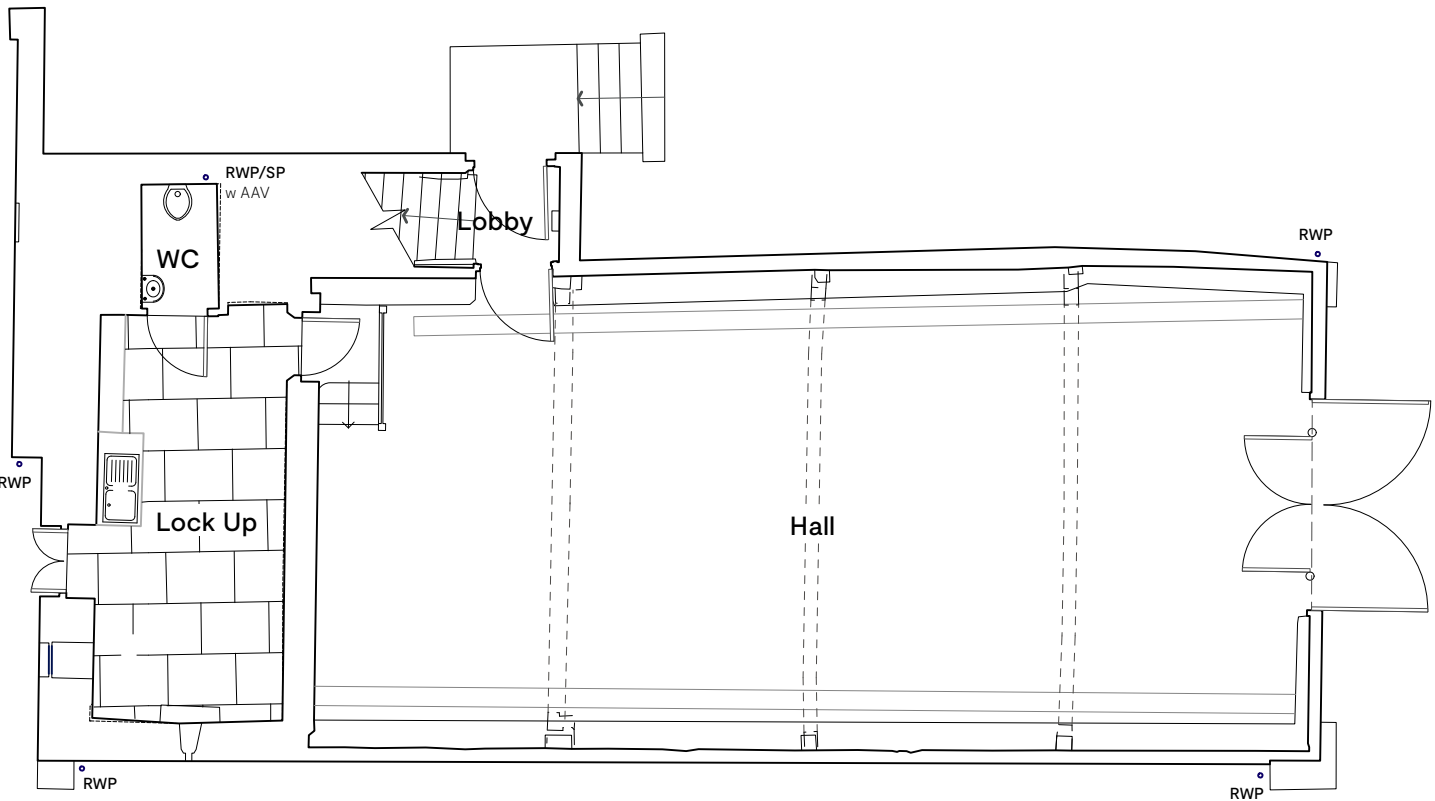

Ground Floor Plan

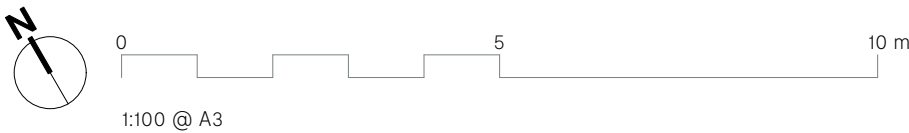

- PLANNING & LISTED BUILDING CONSENT Notes**
- A. All Drawings to be read in conjunction with supporting Design & Heritage Statement
 - B. Do not scale from this drawing use figured dimensions only. All dimensions are to be checked on site.
 - C. Contractor to report any discrepancies, drawing errors and omissions to Chalk Architects immediatley
 - D. All structural elements to Structural Engineer's details and specifications
 - E. All work subject to Listed Building Consents & Planning Approval including conditions issued by Local Planning Authority
 - F. All work to comply with guidance within relevant UK Building Regulations Approved Documents
 - G. All work subject to the Party Wall Act etc 1996.

Revision: Date: Reason:

RS3 – LBC

Yelde Hall [SN15 3HL] **24-04-E101**

Existing Plans

Scale:	Paper size:	Date:	Drawn by:	Checked by:
1:100	A3	13/10/2026	EB	JM



Chalk.