



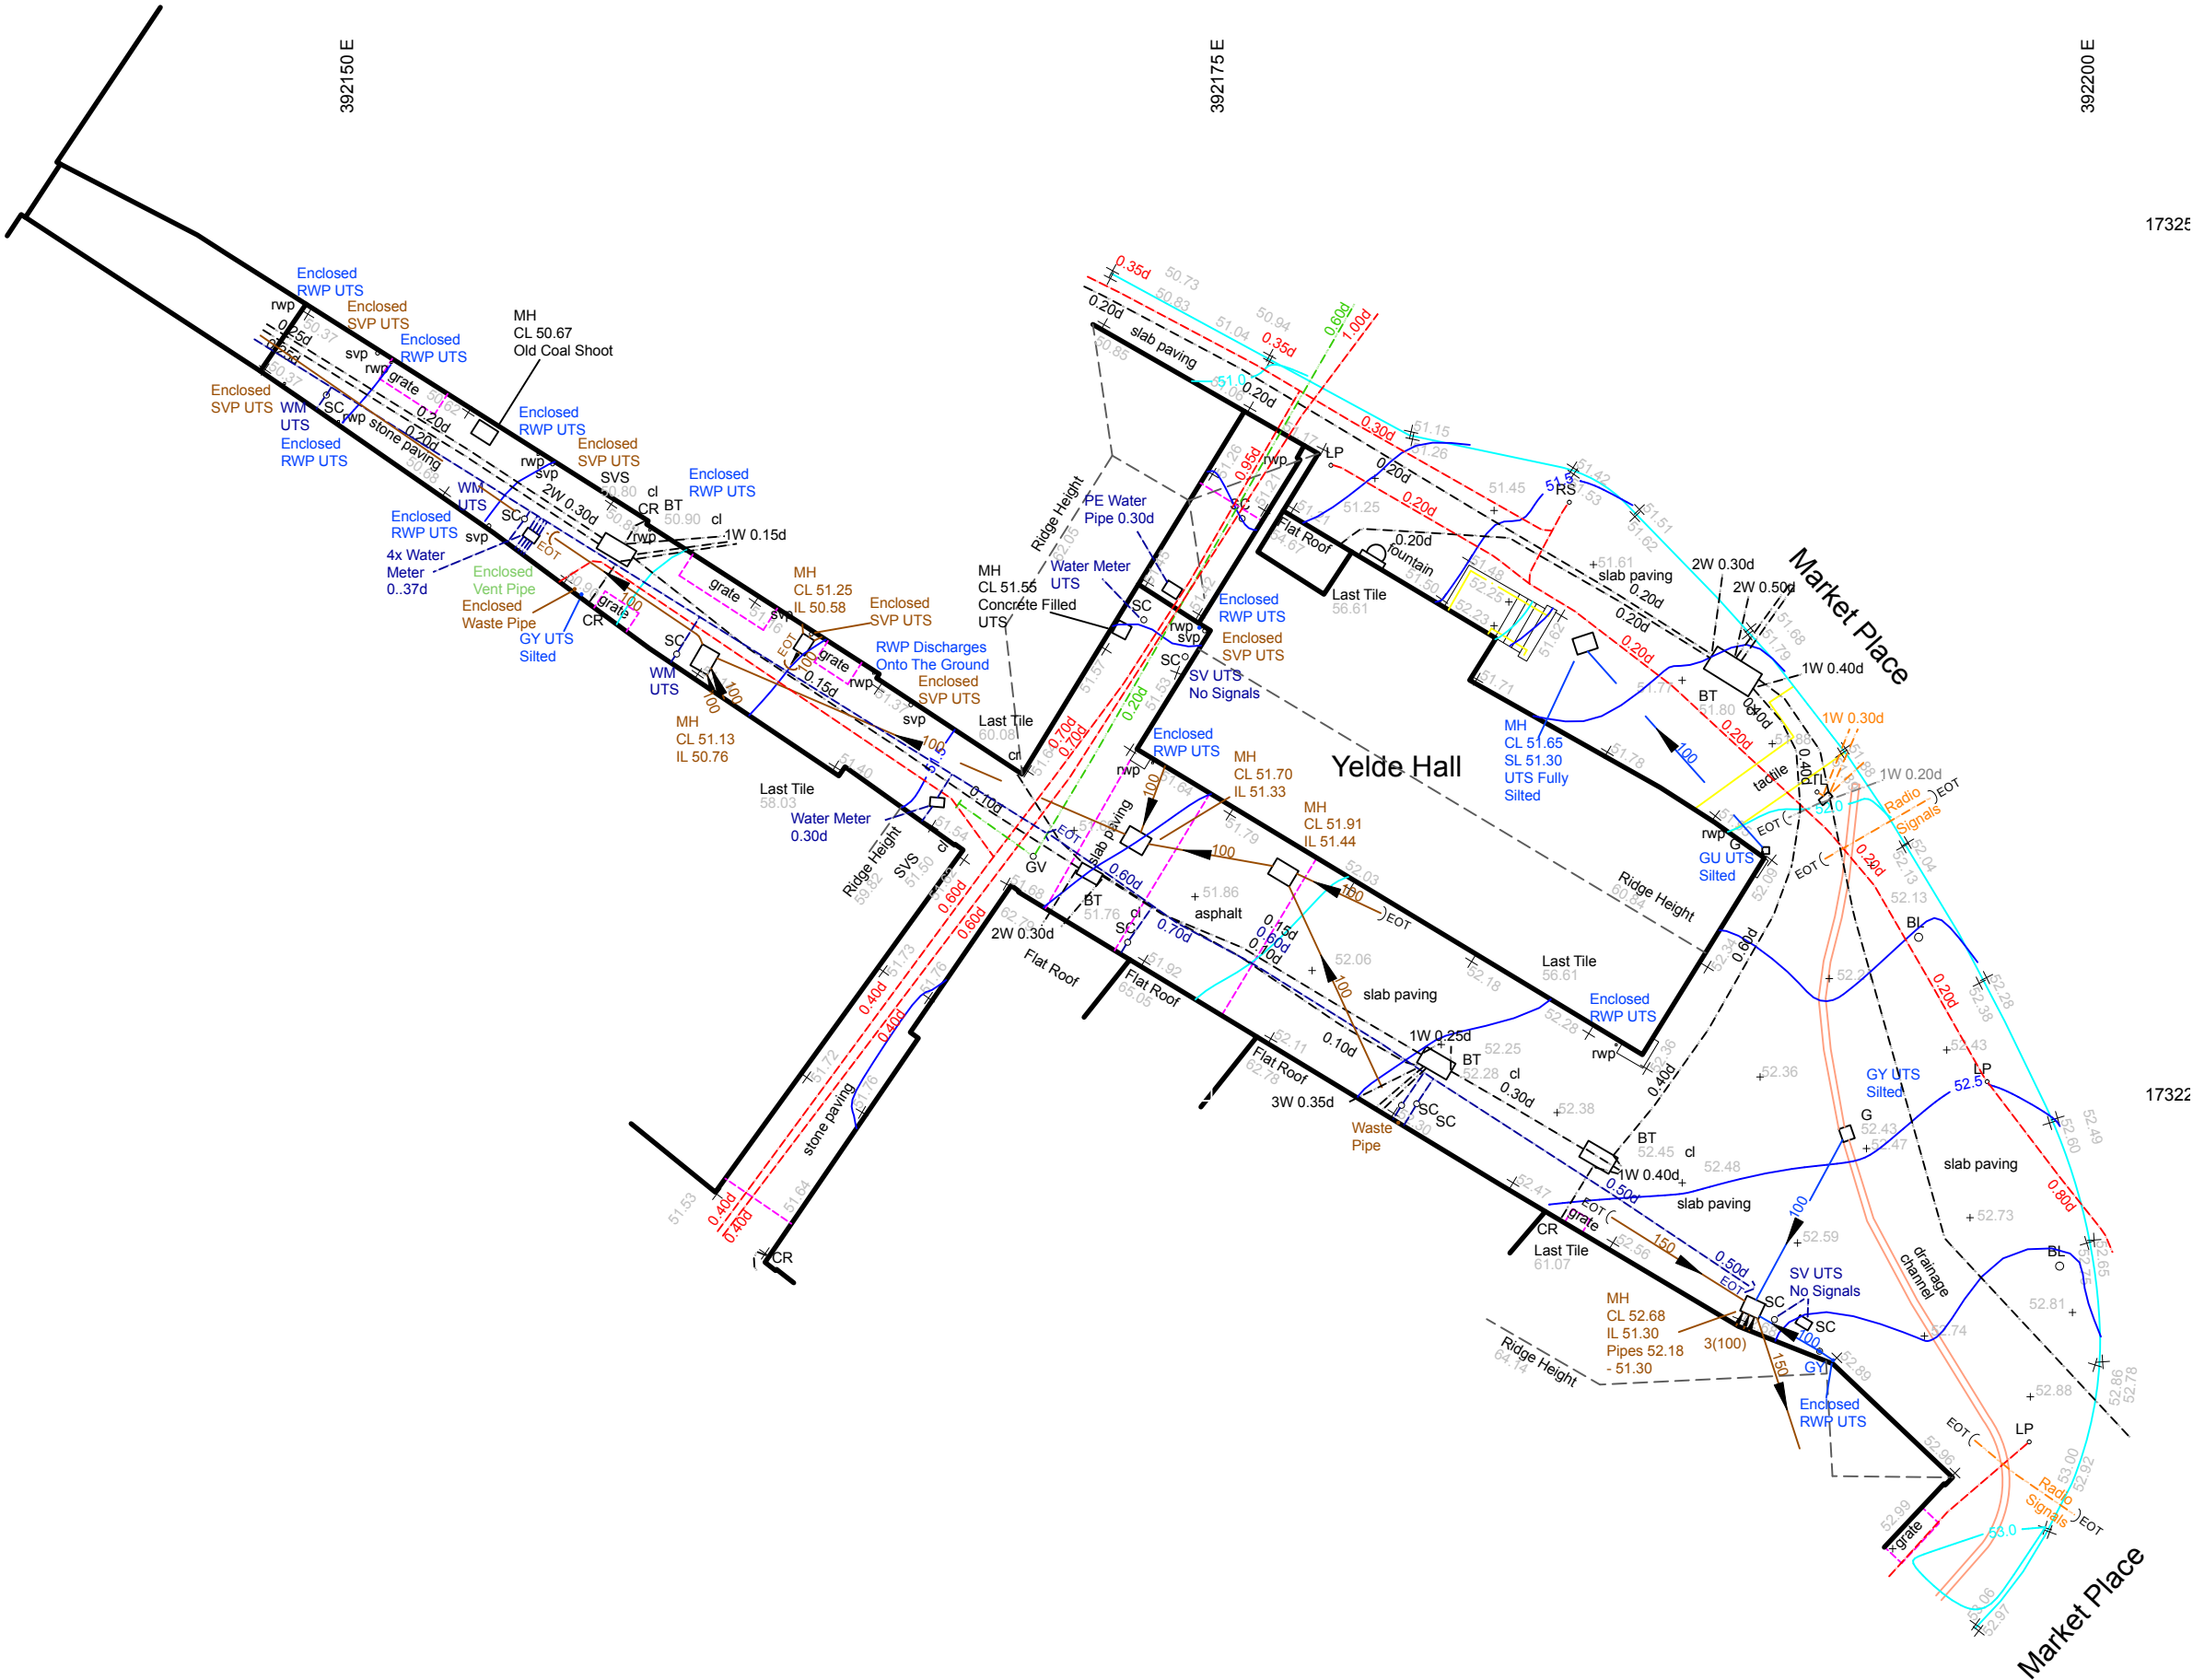

- PLANNING & LISTED BUILDING CONSENT Notes**
- A. All Drawings to be read in conjunction with supporting Design & Heritage Statement
 - B. Do not scale from this drawing use figured dimensions only. All dimensions are to be checked on site.
 - C. Contractor to report any discrepancies, drawing errors and omissions to Chalk Architects immediatley
 - D. All structural elements to Structural Engineer's details and specifications
 - E. All work subject to Listed Building Consents & Planning Approval including conditions issued by Local Planning Authority
 - F. All work to comply with guidance within relevant UK Building Regulations Approved Documents
 - G. All work subject to the Party Wall Act etc 1996.

 

Revision: Date: Reason:

RS3 - LBC

Yelde Hall [SN15 3HL] **24-04-E100**

Existing Site Plan

Scale: Paper size: Date: Drawn by: Checked by:
1:200 A3 13/10/2026 EB JM