


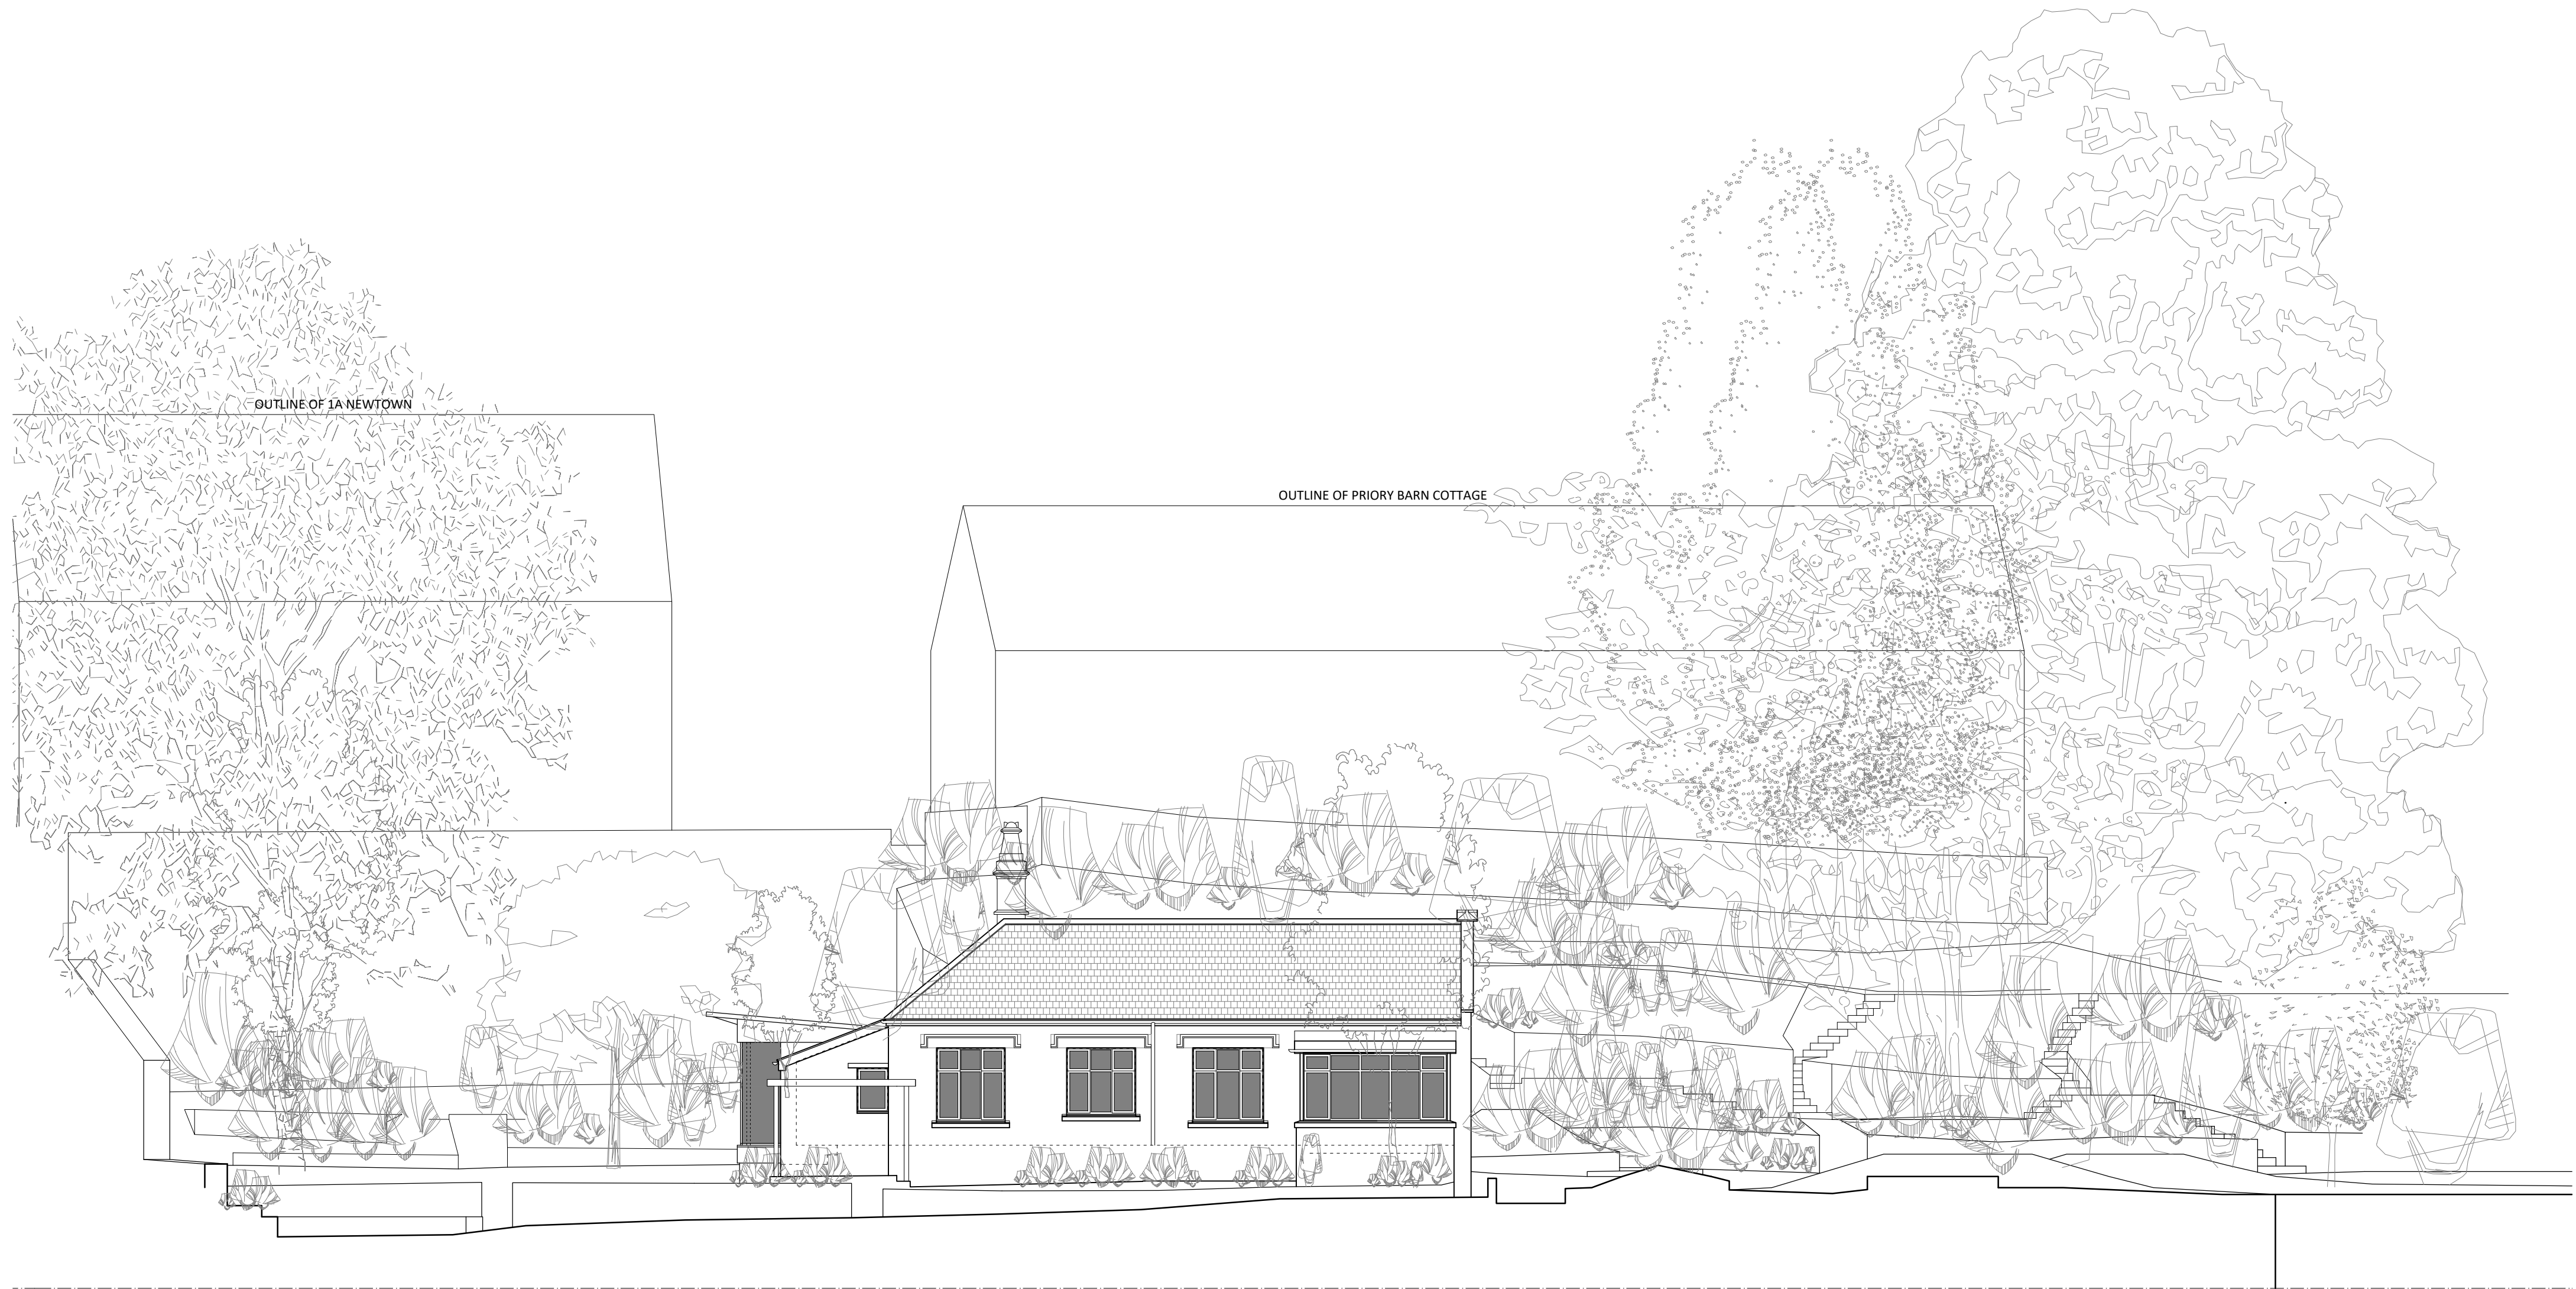

SOUTH ELEVATION - scale 1:100

Existing Drawings - Priory Lodge, BoA

1:100

0

0.5

1

1.5

2

2.5

ISSUED FOR PLANNING

CLIENT	Mr & Mrs Gough
PROJECT	Priory Lodge, BoA
DRWG TITLE	Existing South Elevation
DRWG NO	A17 26 10 S06 Rev A
DRAWN	NB
SCALE	1:100 @ A2
DATE	24.05.26
CHK'D	NB

atelier 17 ltd

©2024 Atelier 17 Ltd, 28 Southleigh, Bradford On Avon, BA15 2EQ
EP.nigel.a.w.bedford@gmail.com V.V. www.atelier17.co.uk T.07841679591

This drawing is copyright. Only figured dimensions to be used
Contractors to check all dimensions before proceeding

DO NOT SCALE