


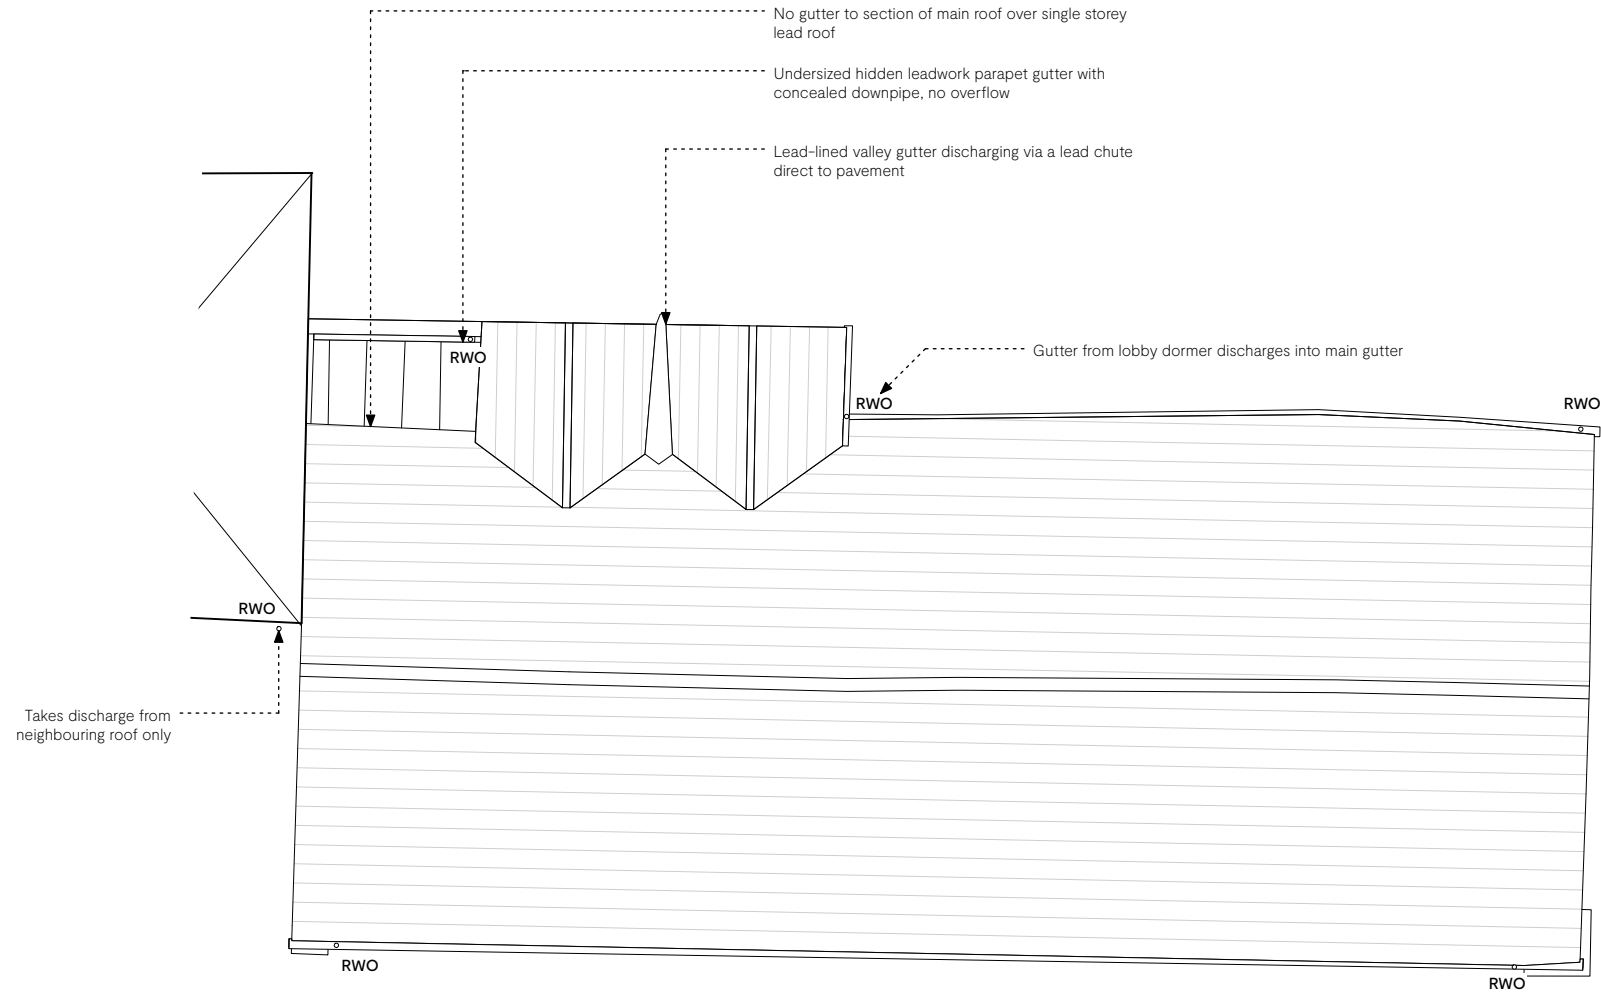

**PLANNING & LISTED BUILDING CONSENT Notes**

- A. All Drawings to be read in conjunction with supporting Design & Heritage Statement
- B. Do not scale from this drawing use figured dimensions only. All dimensions are to be checked on site.
- C. Contractor to report any discrepancies, drawing errors and omissions to Chalk Architects immediatley
- D. All structural elements to Structural Engineer's details and specifications
- E. All work subject to Listed Building Consents & Planning Approval including conditions issued by Local Planning Authority
- F. All work to comply with guidance within relevant UK Building Regulations Approved Documents
- G. All work subject to the Party Wall Act etc 1996.


**Existing Rainwater goods** (unless otherwise stated)

Size

All existing gutters half round 115mm  
All existing outlets and downpipes only 60mm diameter (undersized)

Specification

Cast iron  
Painted black

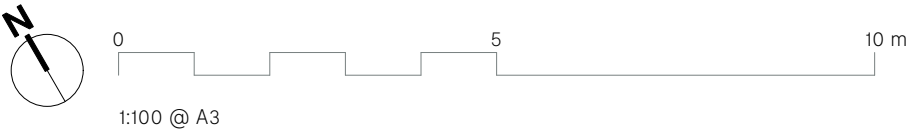

|           |       |         |
|-----------|-------|---------|
| Revision: | Date: | Reason: |
|-----------|-------|---------|

RS3 – LBC

Yelde Hall [SN15 3HL]24-04-E102

Existing Roof Plan

|        |             |            |           |            |
|--------|-------------|------------|-----------|------------|
| Scale: | Paper size: | Date:      | Drawn by: | Checked by |
| 1:100  | A3          | 13/10/2026 | EB        | JM         |



Chalk.