



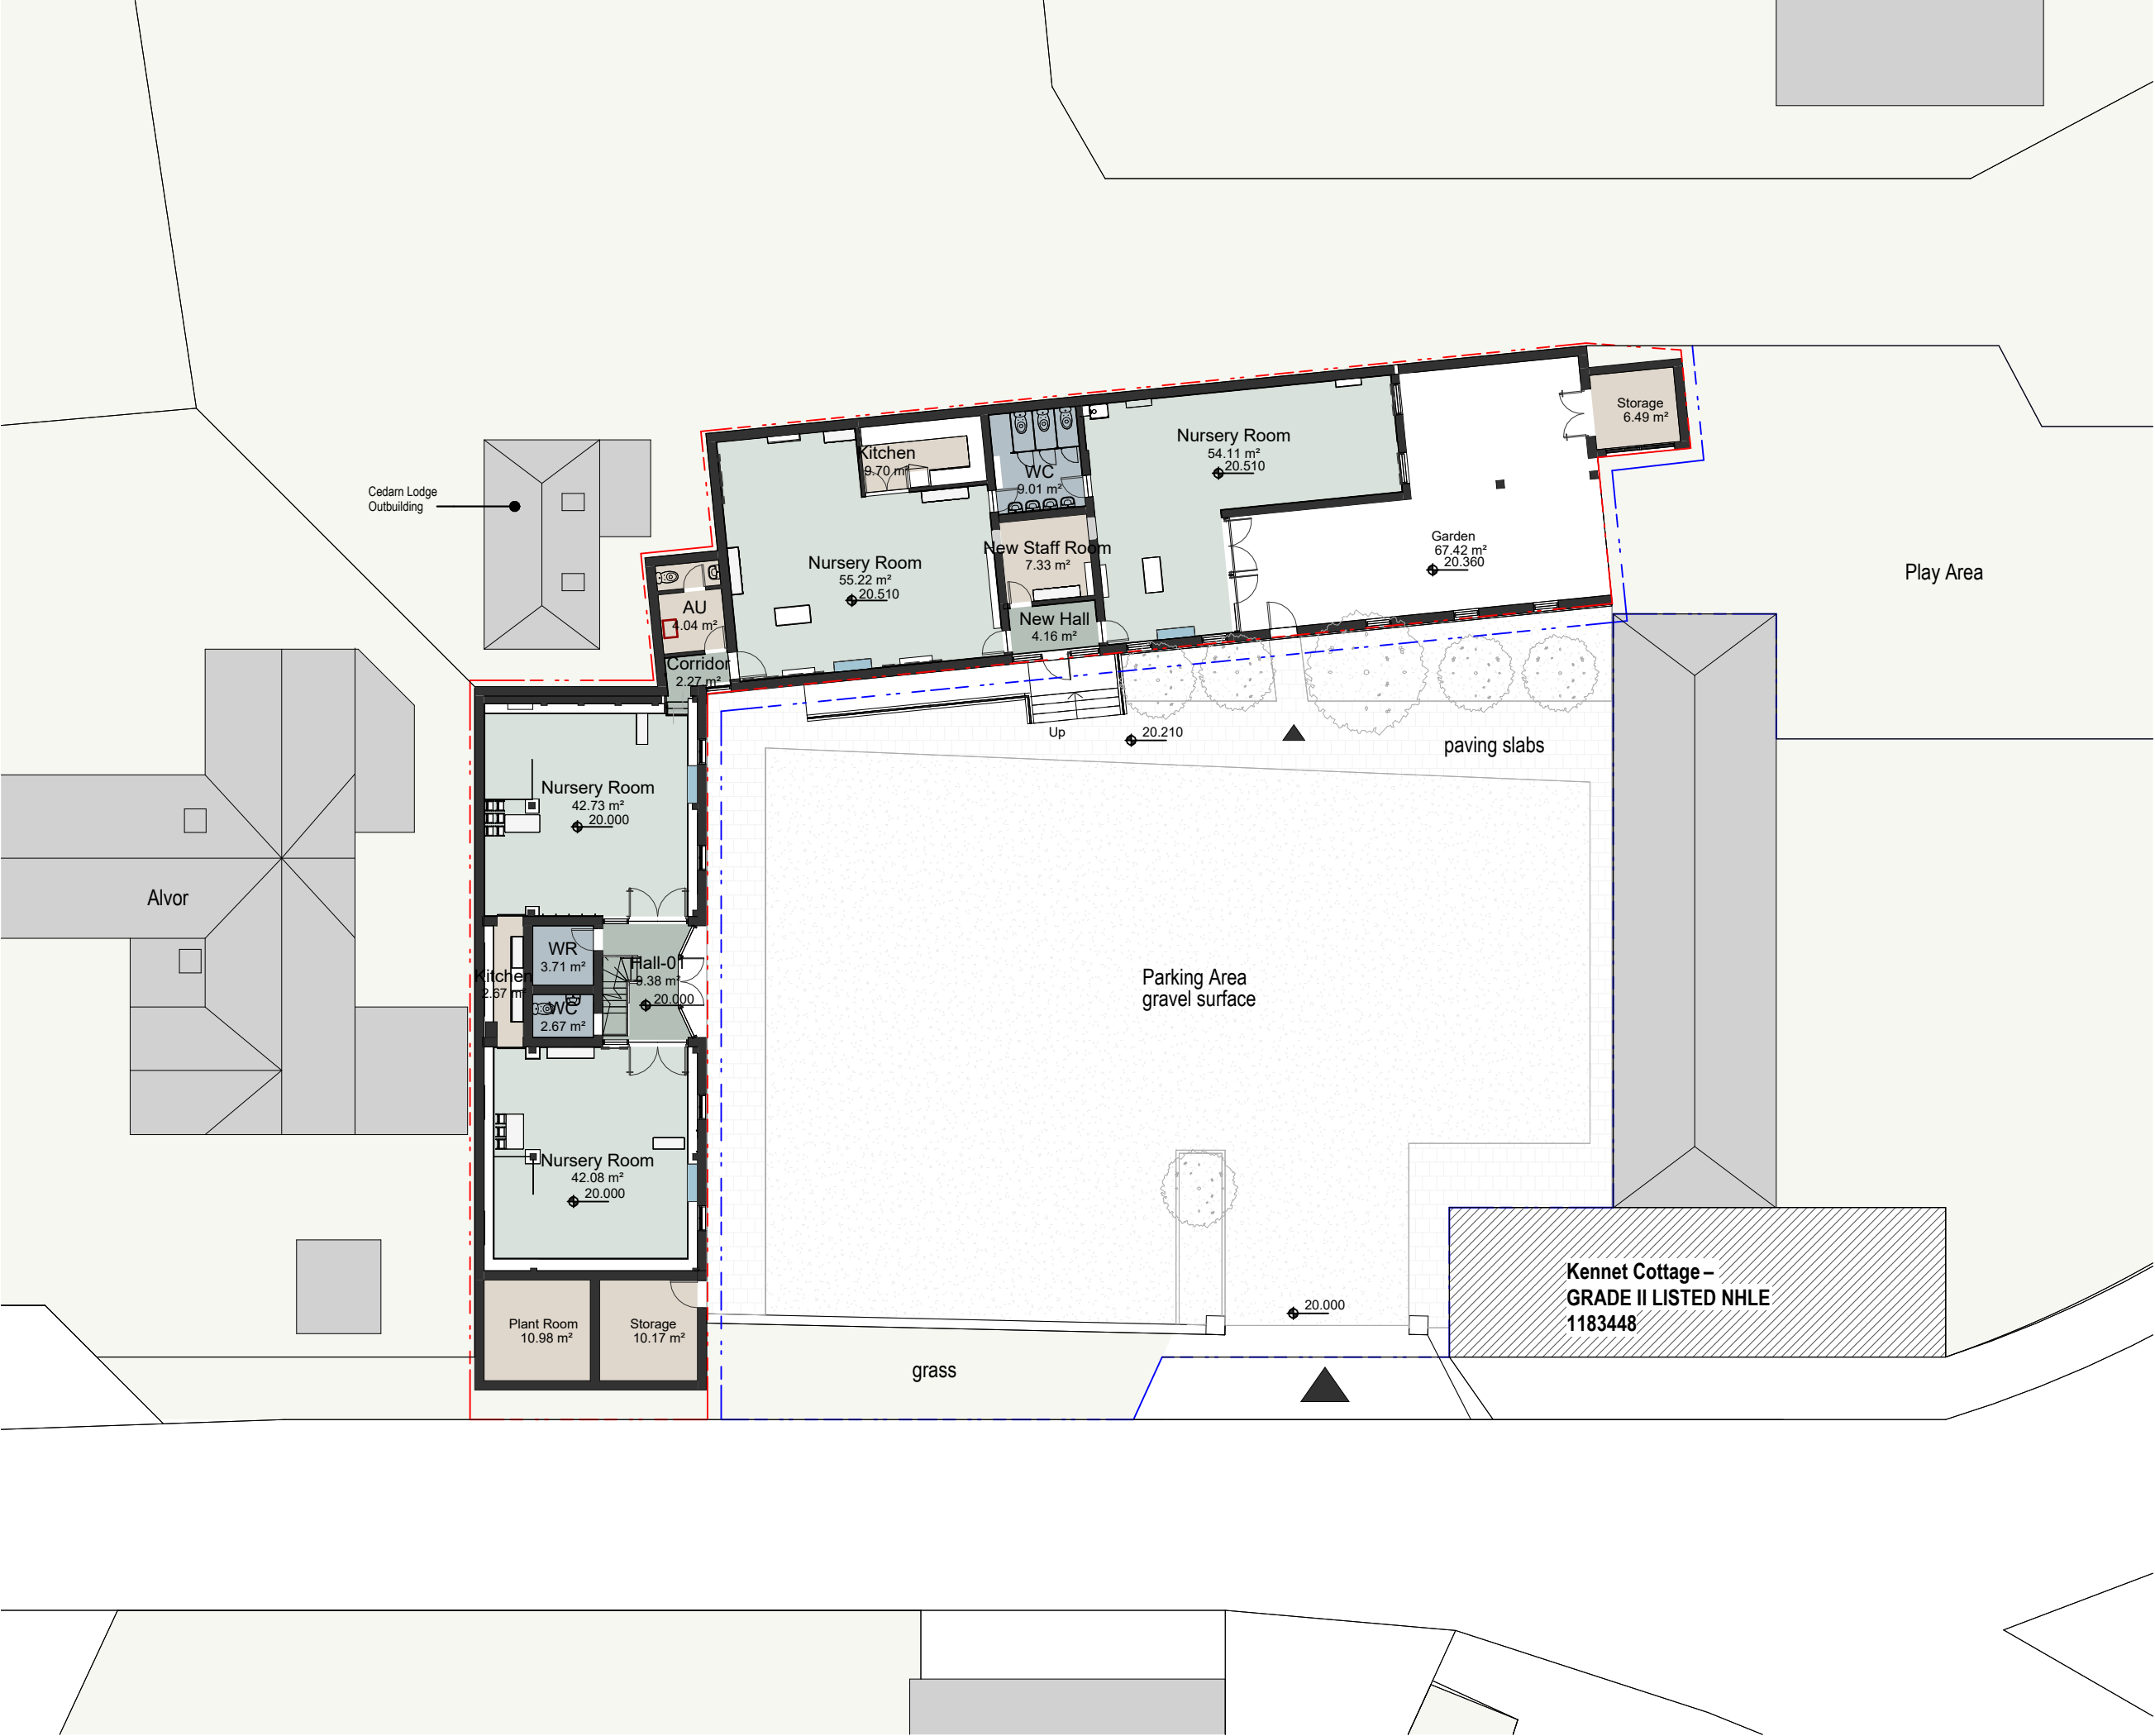

This drawing is © copyright JM Design Studio Ltd 2026. No unauthorised reproduction of any kind is permitted. No dimensions to be scaled from this drawing. Verify all dimensions prior to construction. Immediately report any discrepancies on the document to JM Design Studio Ltd. This document shall be read in conjunction with all relevant Architectural, Structural, M&E, Public Health, Landscape, Civils and Interior Designer's drawings, schedules and specifications.

All figures are approximate and have been measured and expressed in a manner as defined by the current edition of the RICS Code of Measuring Practice unless otherwise stated. Figures relate to the current stage of the project and represent the design intent only, if additional information is required please contact JM Design Studio Ltd.

 

KEY

- Existing elements
- Demolished elements
- New elements
- Access
- Circulation, cloak
- Classroom
- Staff Room, Office, Storage
- WC, Kitchen

WA/B/C/D/F: See specifications
IDD: Existing double glass door
ID: Existing interior door
RL: Rooflights
RC: Radiator cover

Cooling Legend

- INDOOR UNIT
- OUTDOOR UNIT

2	Issued for Planning 2	01/10/2026
1	Issued for Planning	21/09/2026
Nº	Description	Issue Date

REVISION SCHEDULE

PROJECT NAME:
Willow Tree Nursery
Kennet Barns, Church Ln, Marlborough SN8 2LU, UK

DRAWING CREATED BY:
JM Design Studio

DRAWING TITLE:
Proposed General Ground Floor Plan

DRAWING NUMBER:
2529-JMDS-00-GF-DR-A-1010-2

SCALE 1:125	PAPER SIZE: A3	
APPROVAL		
Created by: MZ	Date: 21/09/26	Checked by: JM Date: 01/10/2026
Approved by: JM		Date: 01/10/2026

DRAWING STATUS:
S3_FOR REVIEW & COMMENT

