



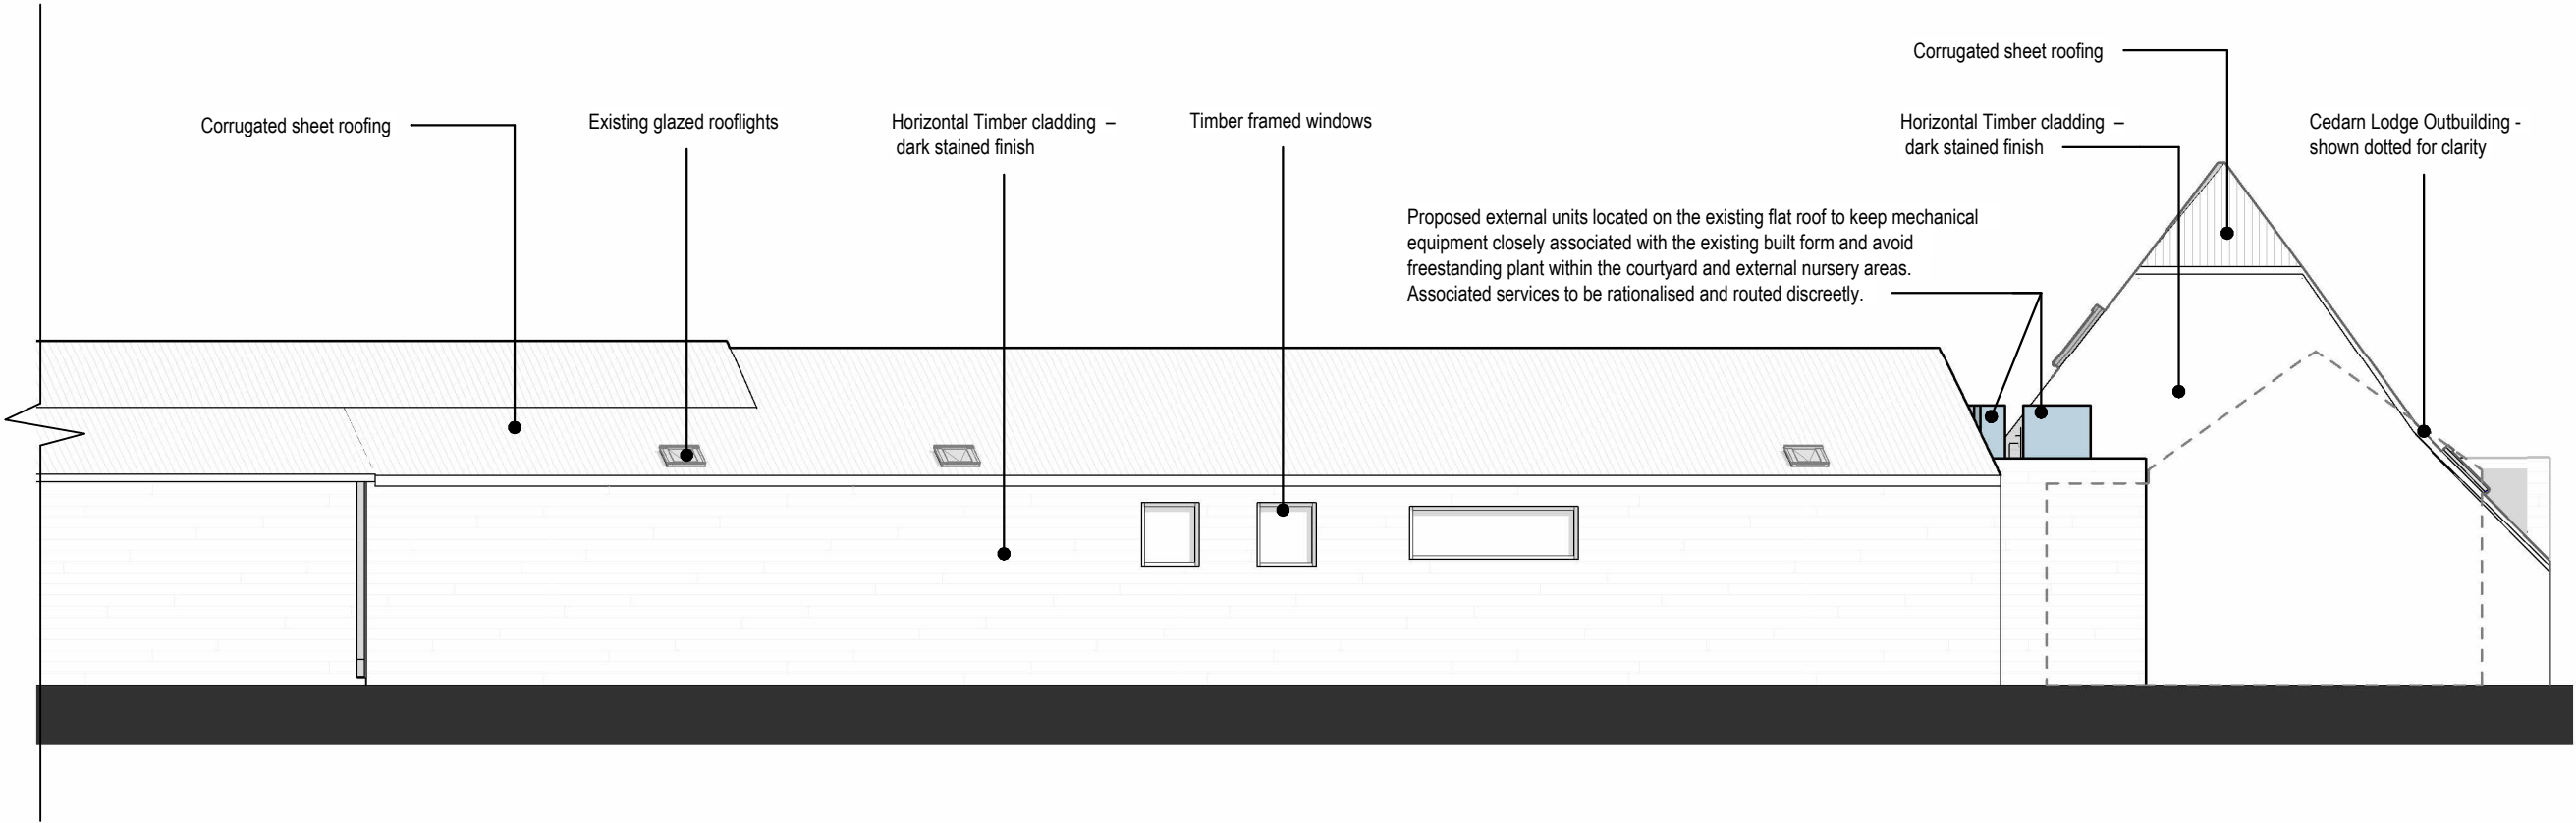

2 | Proposed Rear Elevation
1 : 100

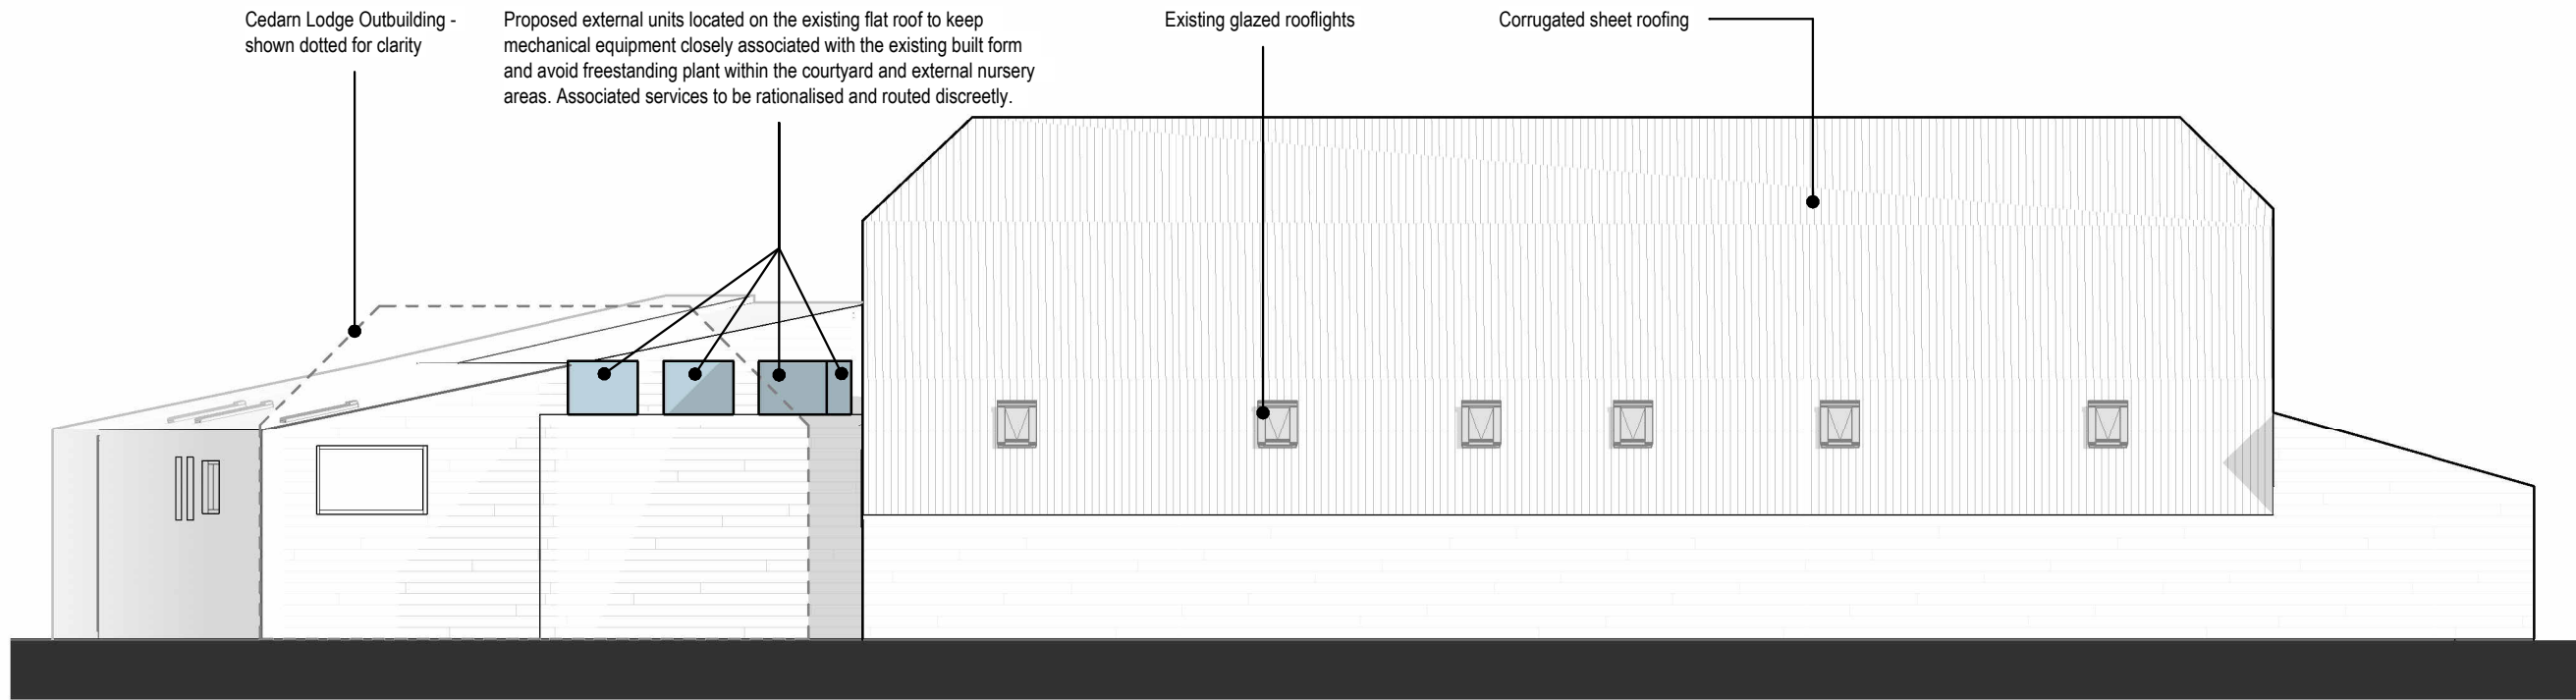

1 | Proposed Side Elevation
1 : 100

This drawing is © copyright JM Design Studio Ltd 2026. No unauthorised reproduction of any kind is permitted.
No dimensions to be scaled from this drawing. Verify all dimensions prior to construction. Immediately report any discrepancies on the document to JM Design Studio Ltd.
This document shall be read in conjunction with all relevant Architectural, Structural, M&E, Public Health, Landscape, Civils and Interior Designer's drawings, schedules and specifications.
All figures are approximate and have been measured and expressed in a manner as defined by the current edition of the RICS Code of Measuring Practice unless otherwise stated. Figures relate to the current stage of the project and represent the design intent only, if additional information is required please contact JM Design Studio Ltd.

1 0 1 2
Scale 1:100 Metres

Nº	Description	Issue Date
1	Issued for Planning 3	07/10/2026

REVISION SCHEDULE

PROJECT NAME:
Willow Tree Nursery
Kennet Barns, Church Ln, Marlborough SN8 2LU, UK

DRAWING CREATED BY:
JM Design Studio

DRAWING TITLE:
Proposed Neighbouring Elevations

DRAWING NUMBER:
2529-JMDS-00-GF-DR-A-1031-1

SCALE	PAPER SIZE:
1:100	A3

APPROVAL			
Created by:	Date	Checked by:	Date
MZ	07/10/2026	JM	07/10/2026
Approved by:	Date		
JM	07/10/2026		

DRAWING STATUS:

S3_FOR REVIEW & COMMENT

JM
design studio ltd