


SOUTH ELEVATION 1:100



WEST

NORTH


EAST

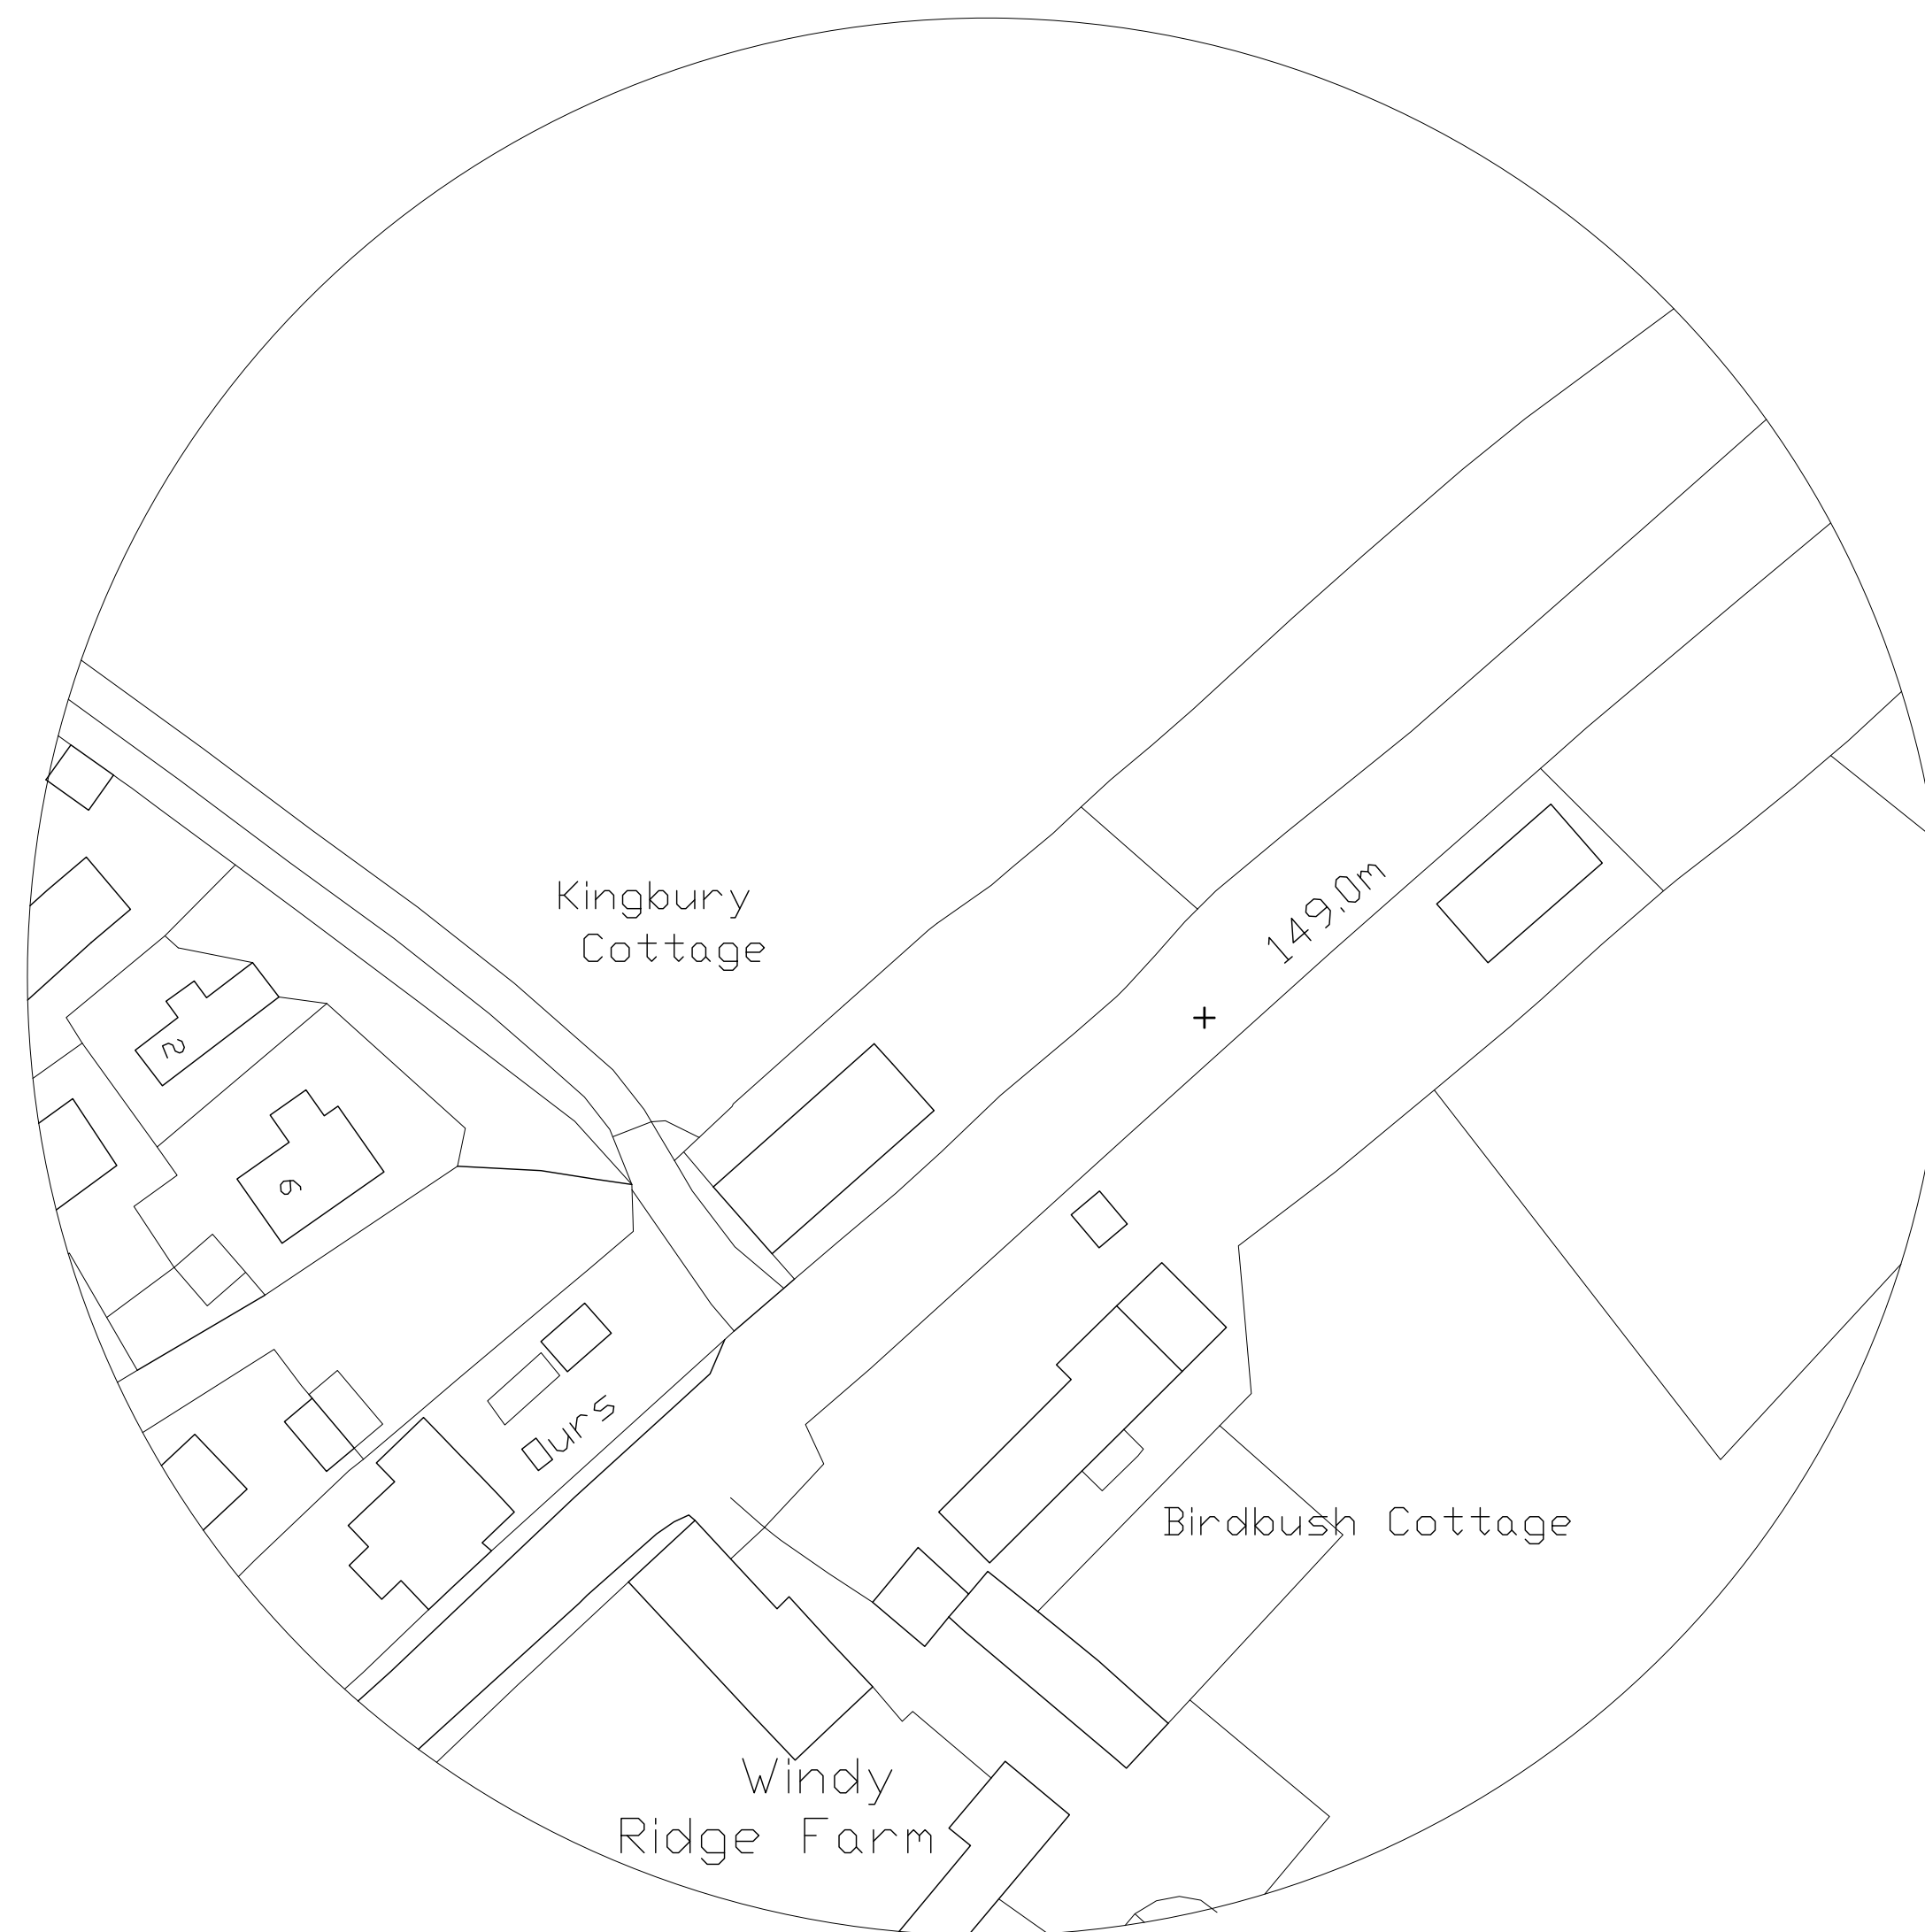

BLOCK PLAN 1:500

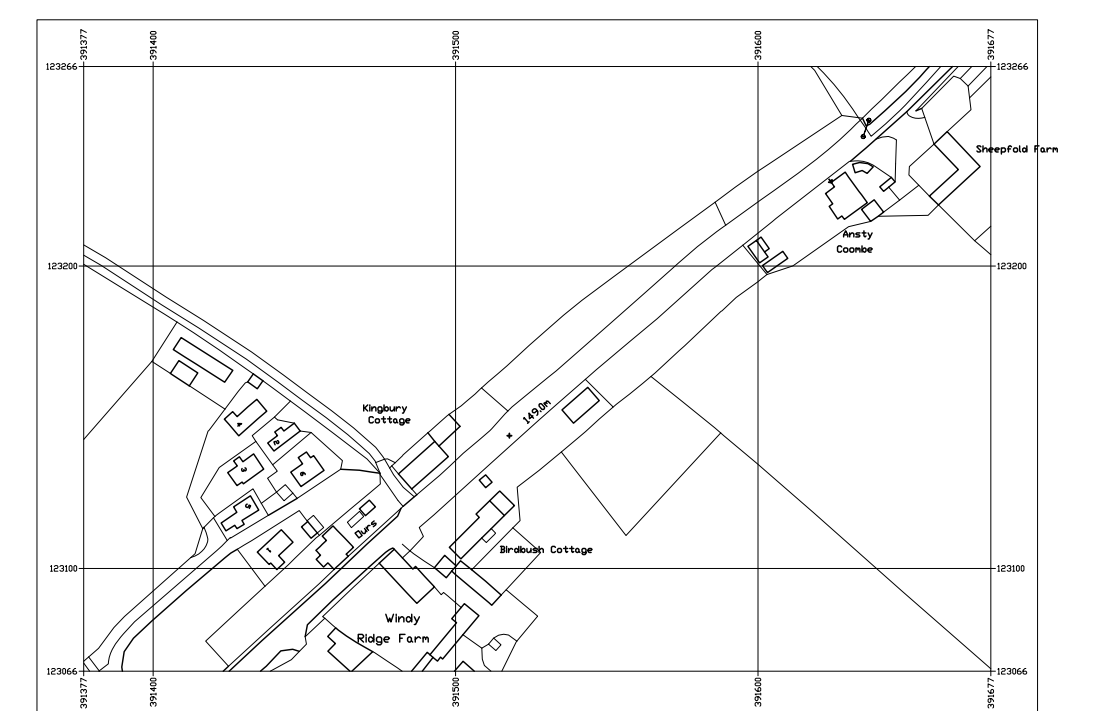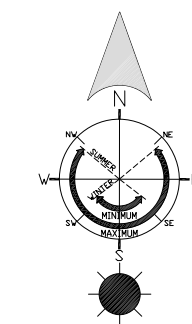

LOCATION PLAN 1:2500

 

SCALE 1:100



SURVEY
KINGSBURY COTTAGE, BIRDBUSH
LUDWELL, SALISBURY, WILTS, SP79HH
FOR MR J McLEAN