






LOCATION PLAN
SCALE 1:1250

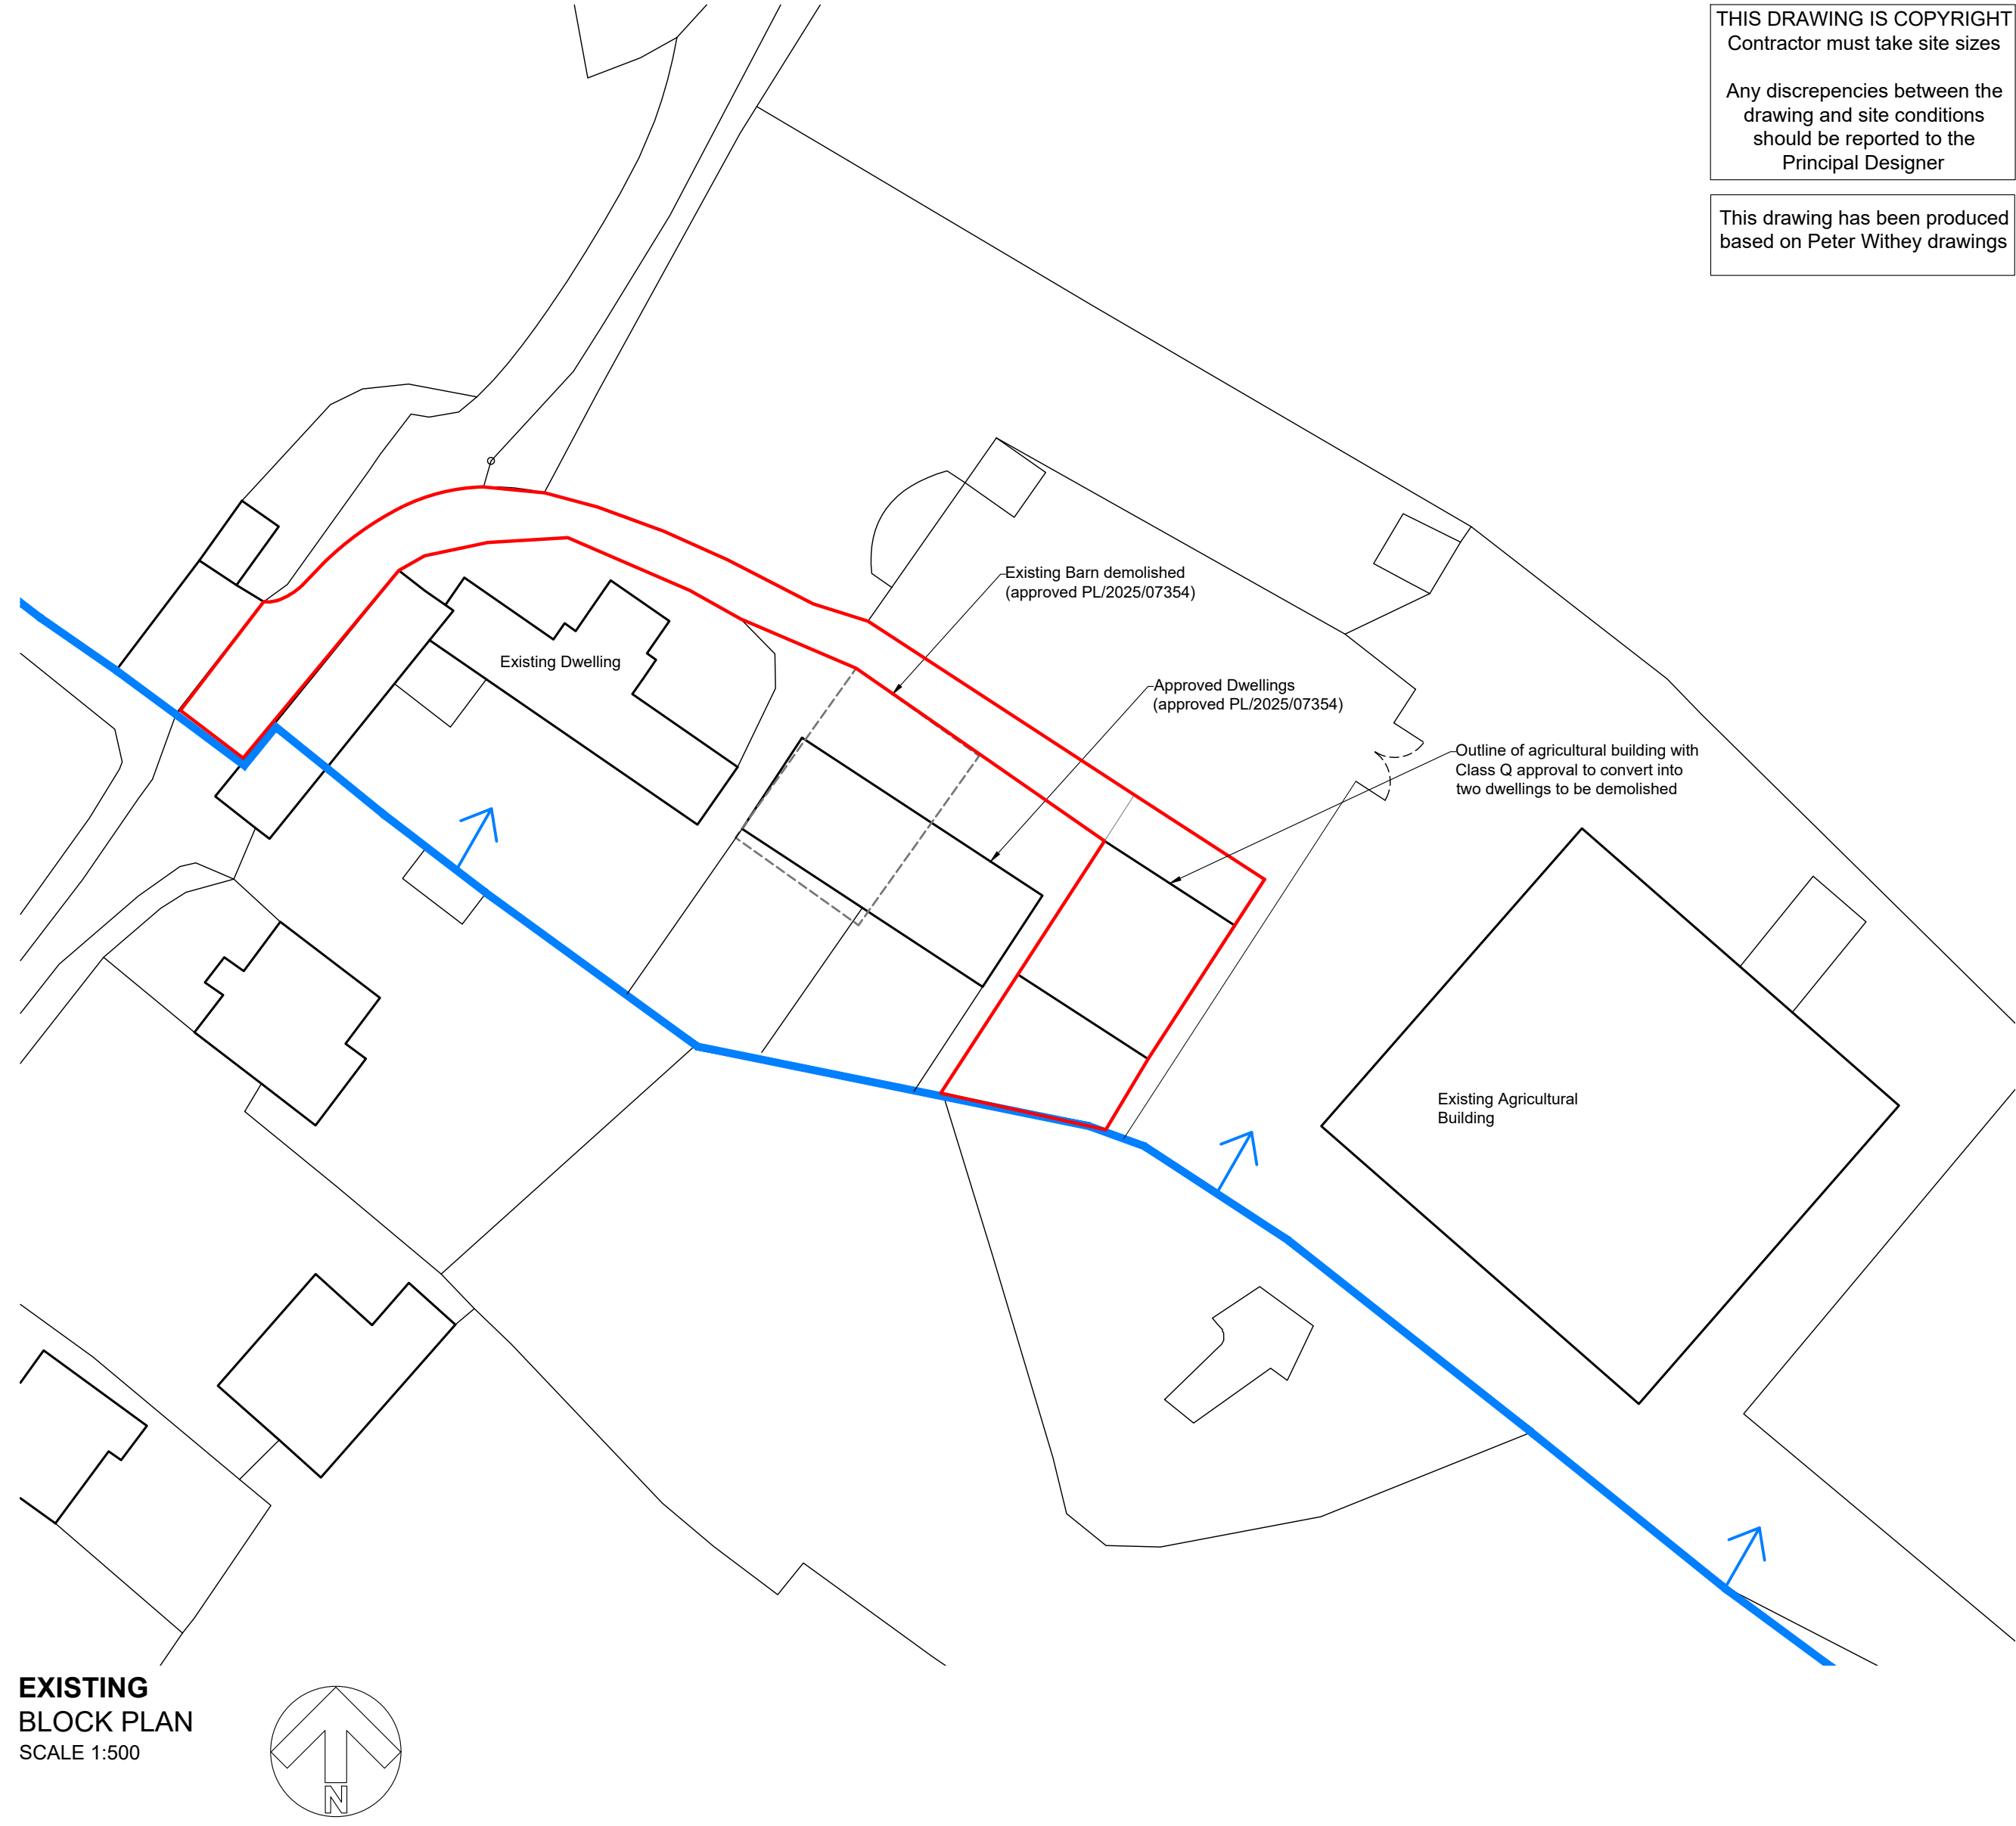


EXISTING
BLOCK PLAN
SCALE 1:500

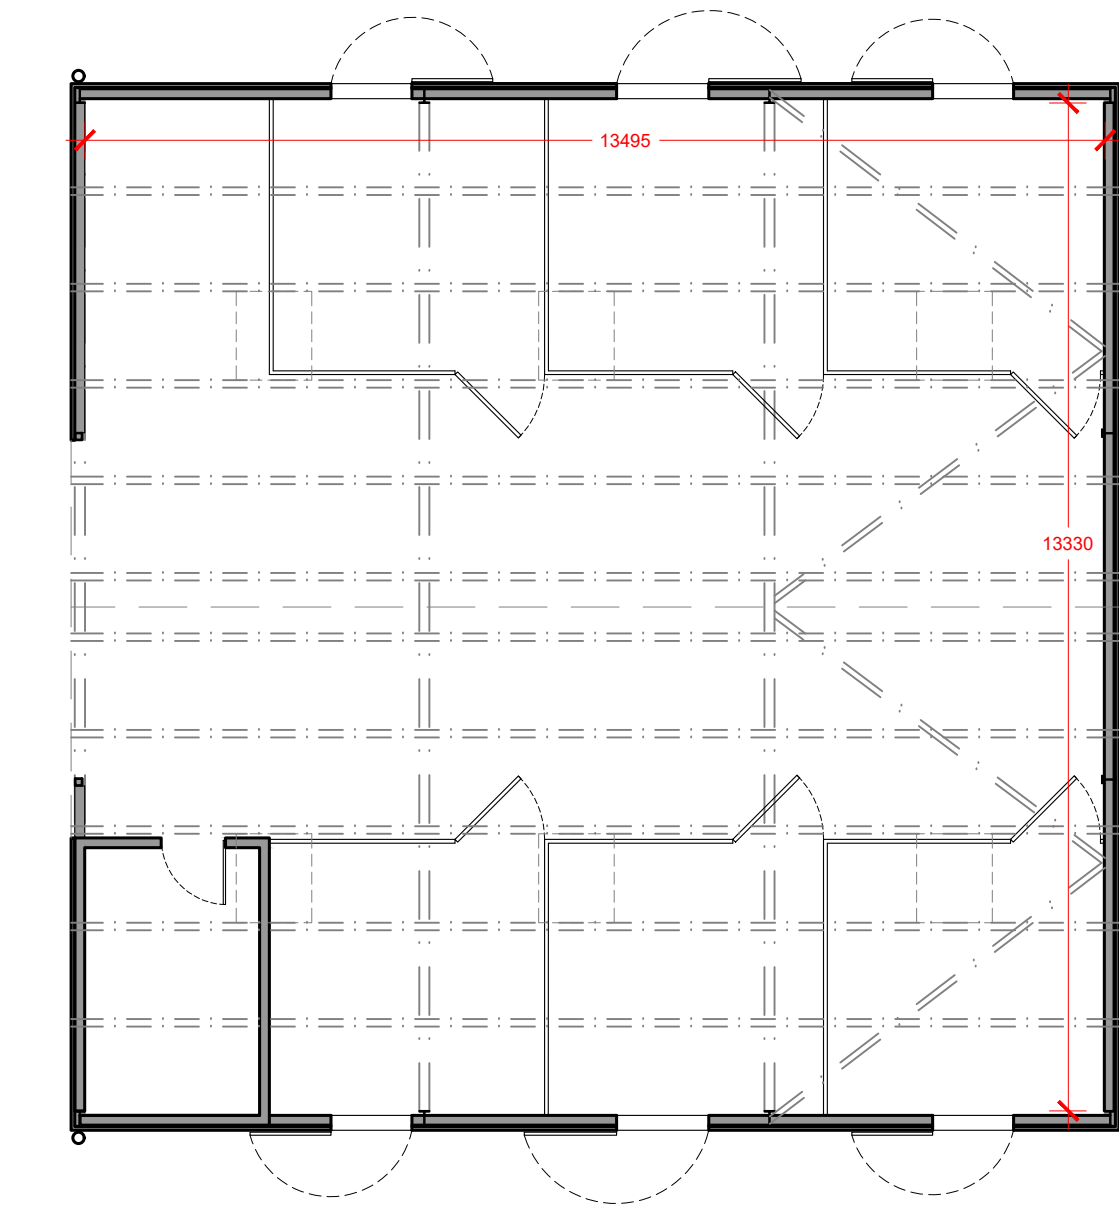


EXISTING
GROUND FLOOR PLAN
SCALE 1:100

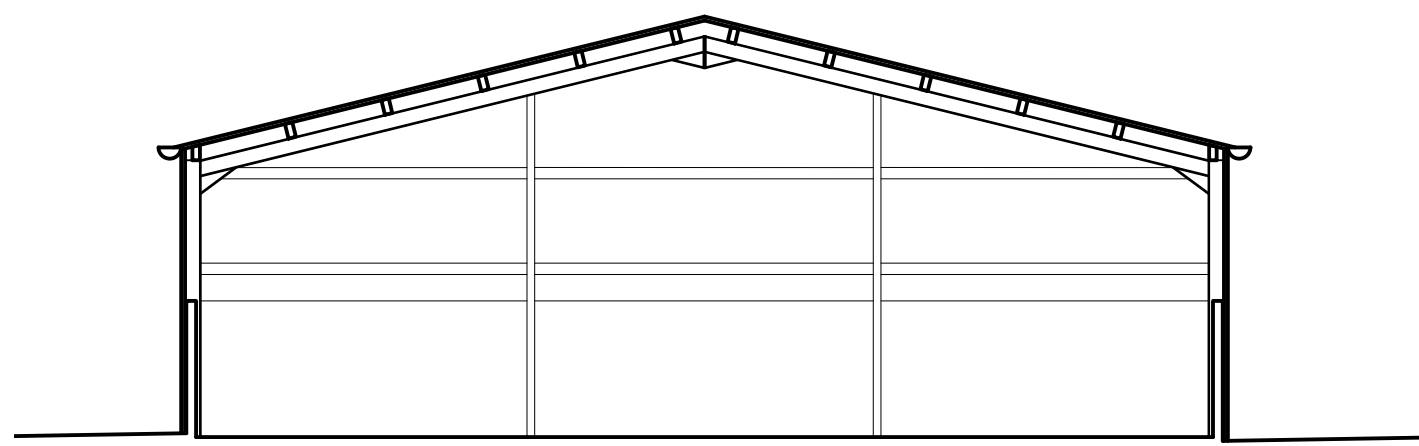


EXISTING
INDICATIVE SECTION
SCALE 1:100

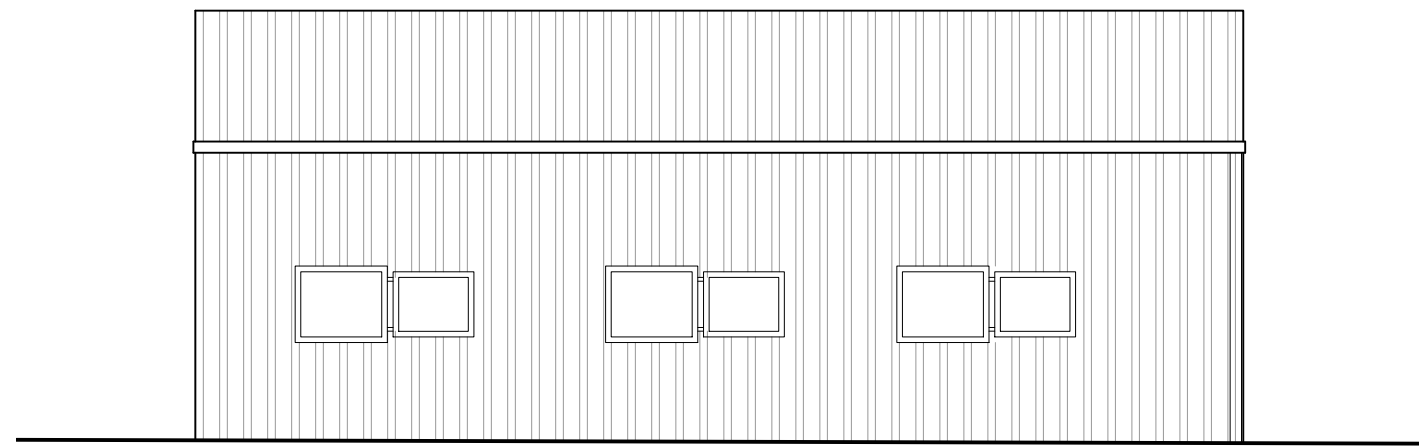


EXISTING
NORTH-WEST ELEVATION
SCALE 1:100

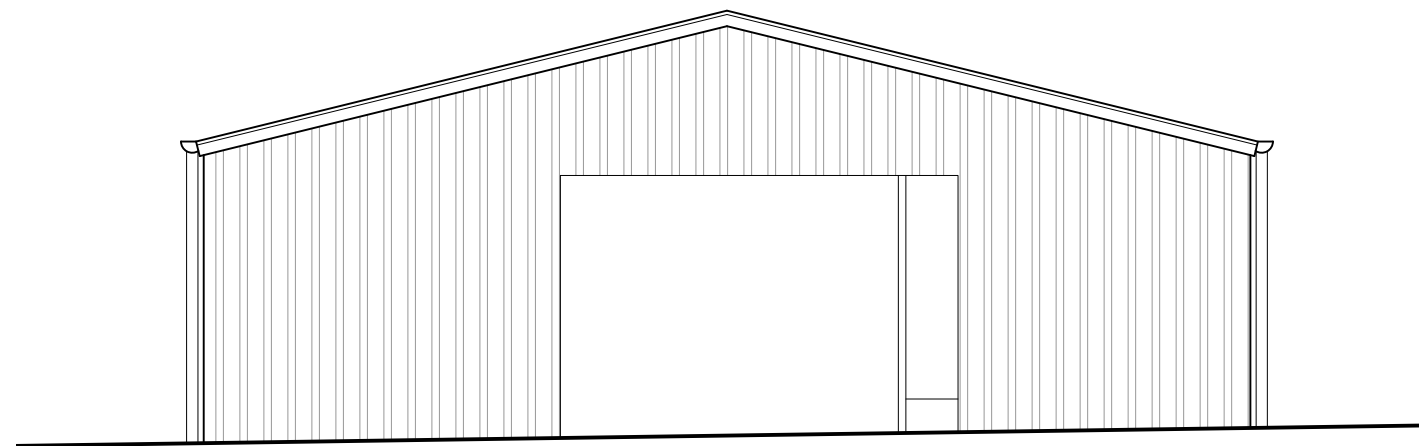


EXISTING
SOUTH-WEST ELEVATION
SCALE 1:100

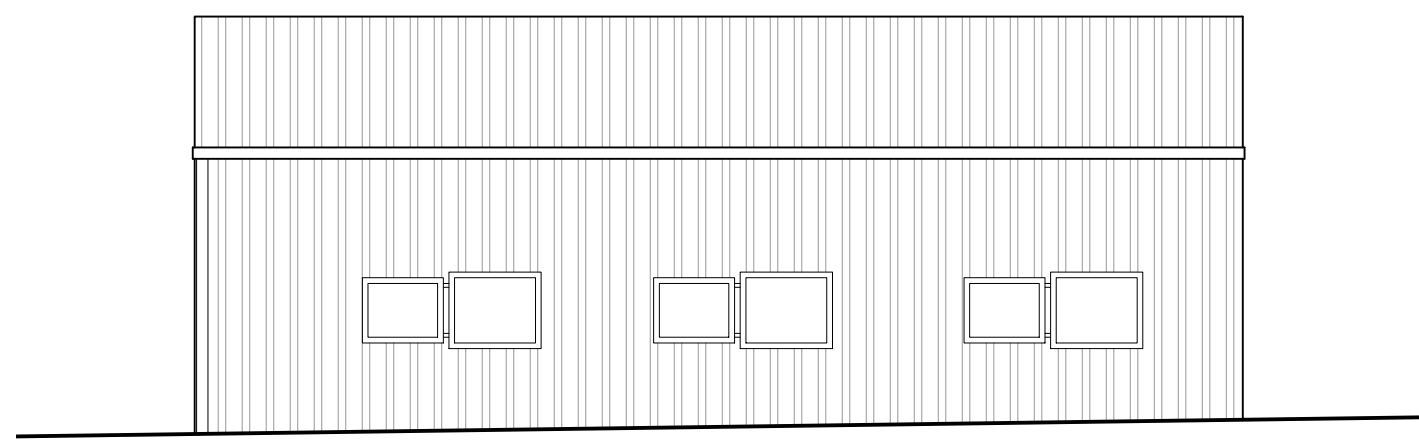

EXISTING
SOUTH-EAST ELEVATION
SCALE 1:100

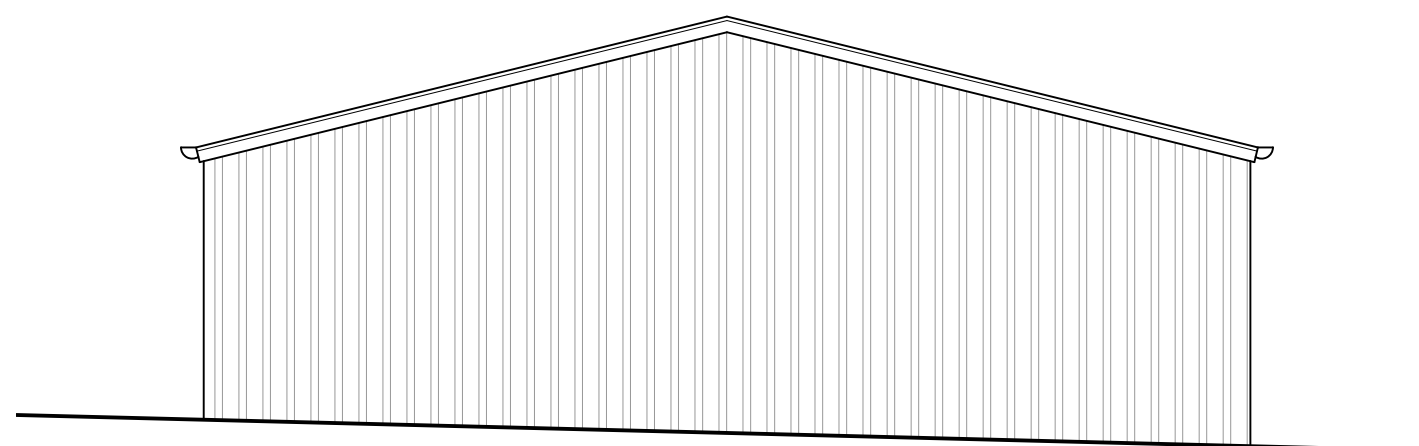

EXISTING
NORTH-EAST ELEVATION
SCALE 1:100

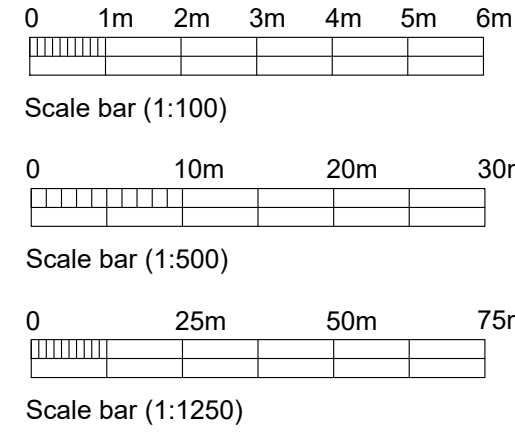

Rev.	Date	Init
-	-	-
CLIENT		
MR W WARDEN, END FARM, MARSTON		
PROJECT		
PROPOSED BARN CONVERSION TO DWELLINGS		
DRAWING		
LOCATION PLAN, EXISTING BLOCK PLAN, GROUND FLOOR PLAN, SECTION AND ELEVATIONS		
DRAWN:	Date:	Scale:
AB	23/07/2026	as stated @ A1
Drawing number:	4143-20	Rev. -
DOLMAN		
ARCHITECTURAL DESIGNERS BUILDING SURVEYORS COST CONSULTANTS CDM PRINCIPAL DESIGNERS		
Sussex House Bath Road Devizes Wiltshire SN10 2AF		
Tel: 01380 729456 Web: www.dolmansurveyors.co.uk Email: info@dolmansurveyors.co.uk		