



THIS DRAWING IS COPYRIGHT
Contractor must take site sizes

Any discrepancies between the
drawing and site conditions
should be reported to the
Principal Designer


This drawing has been produced
based on Peter Withey drawings

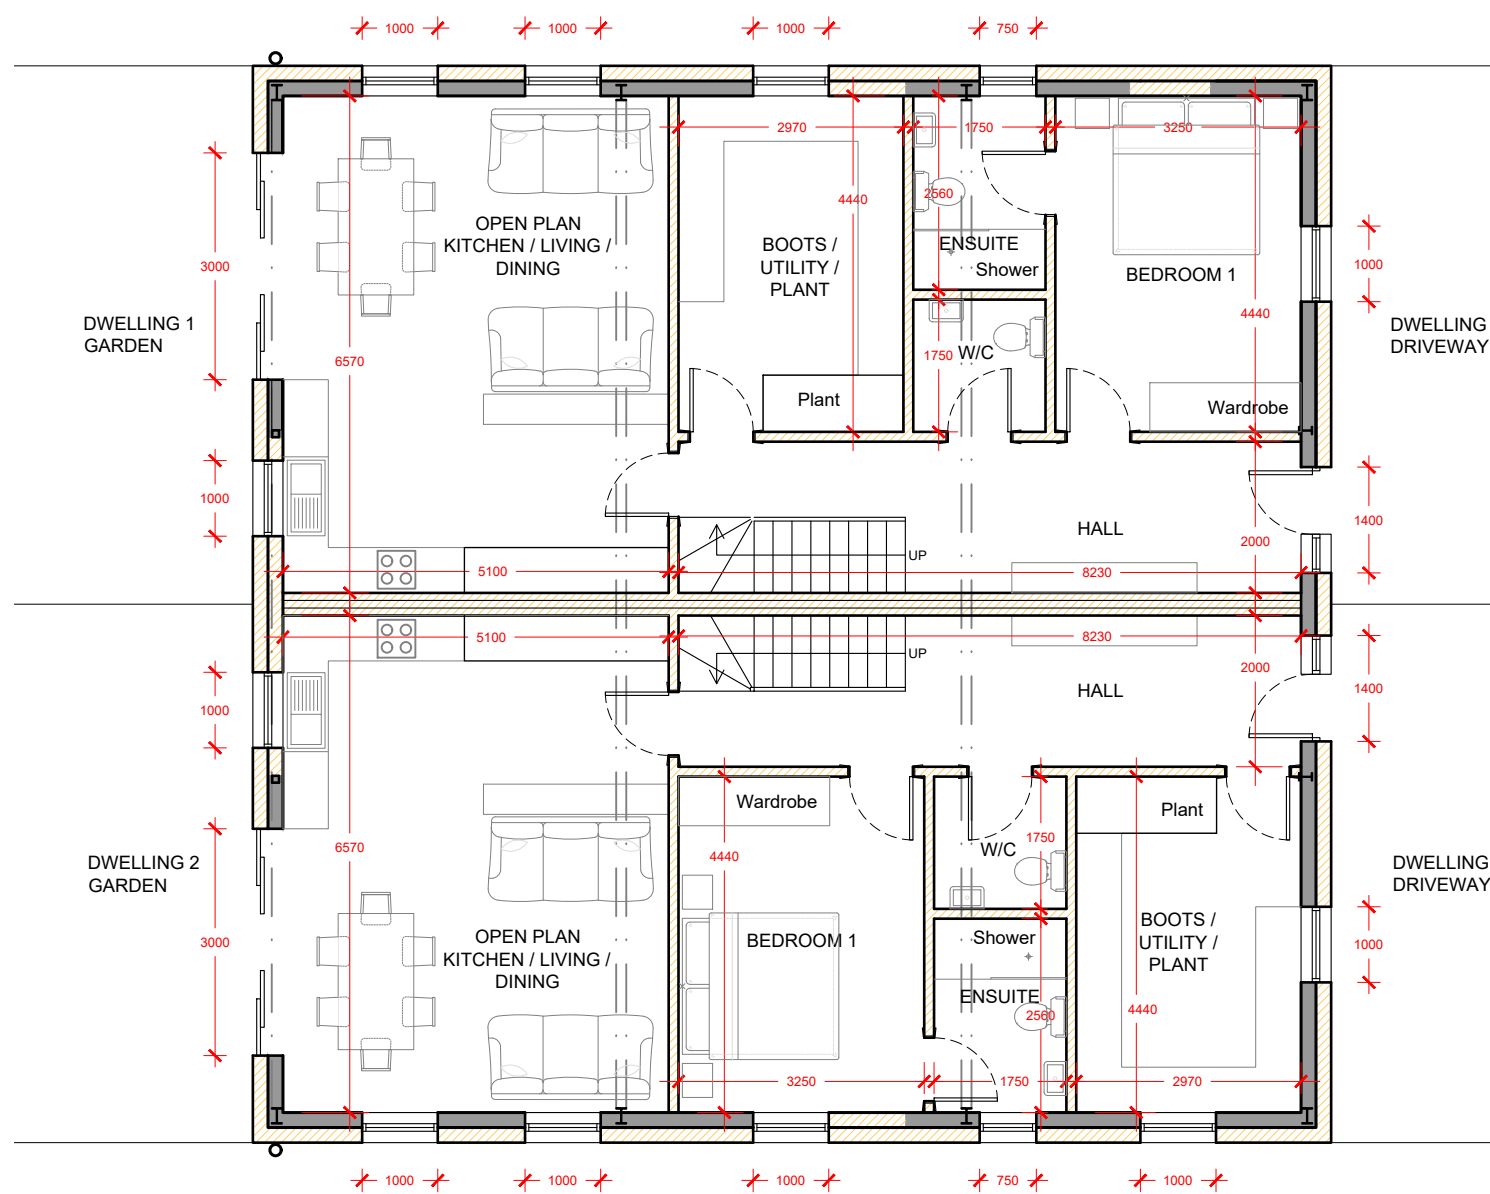


PROPOSED (APPROVED CLASS Q - PL/2026/02855)
GROUND FLOOR PLAN
SCALE 1:100

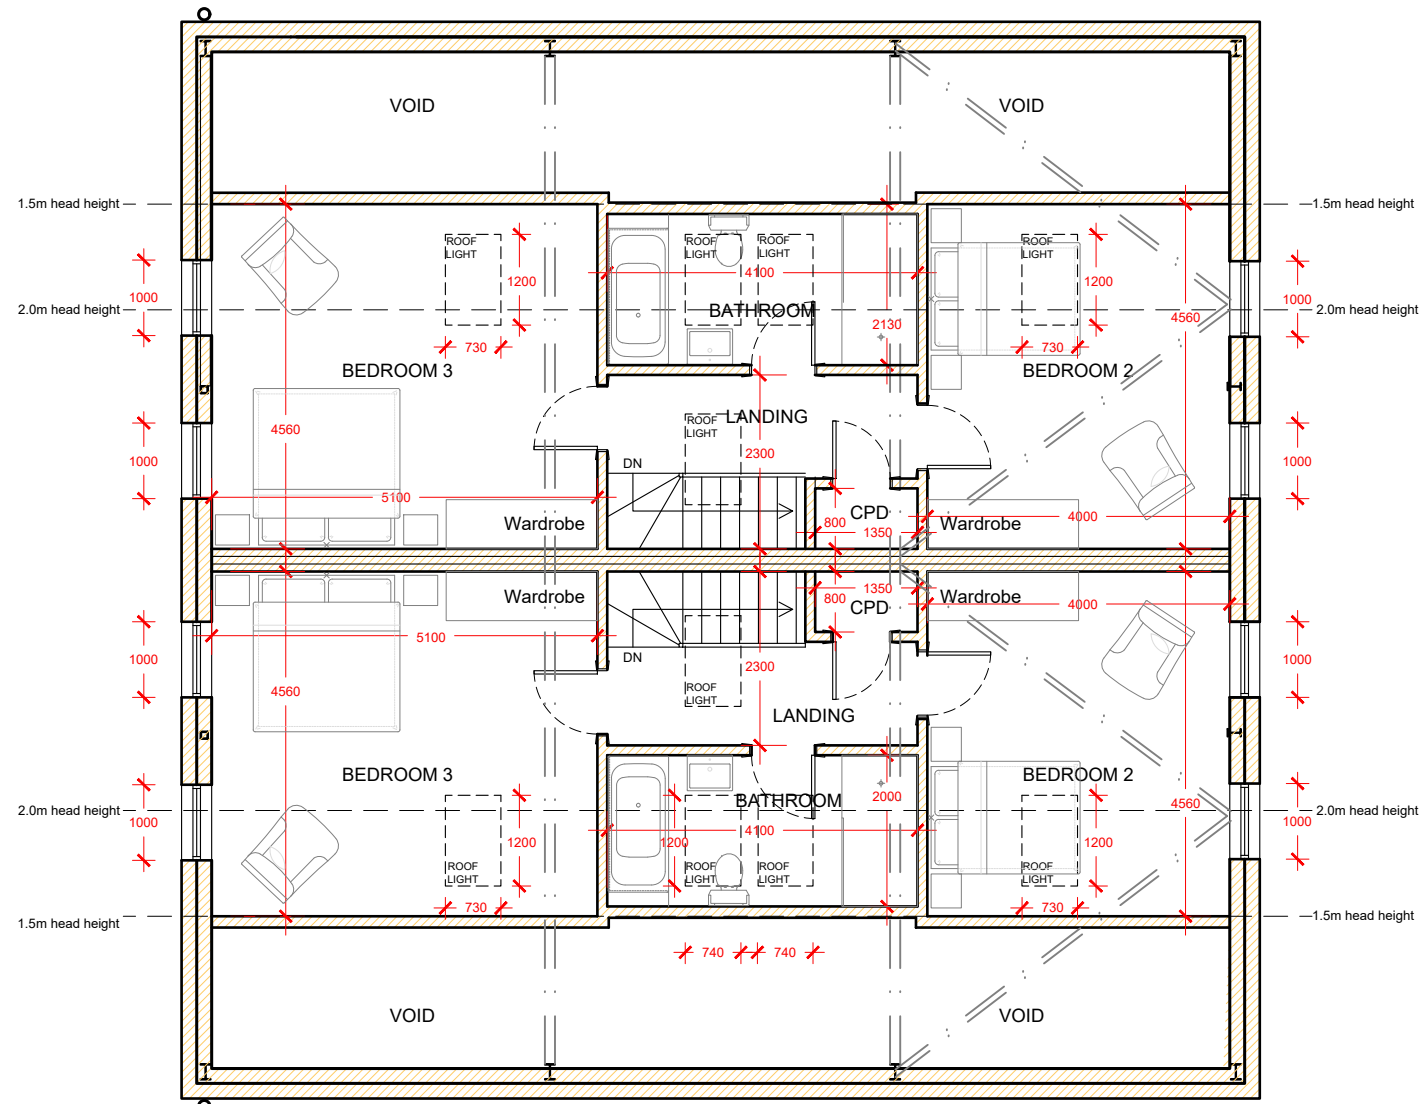


PROPOSED (APPROVED CLASS Q - PL/2026/02855)
FIRST FLOOR PLAN
SCALE 1:100

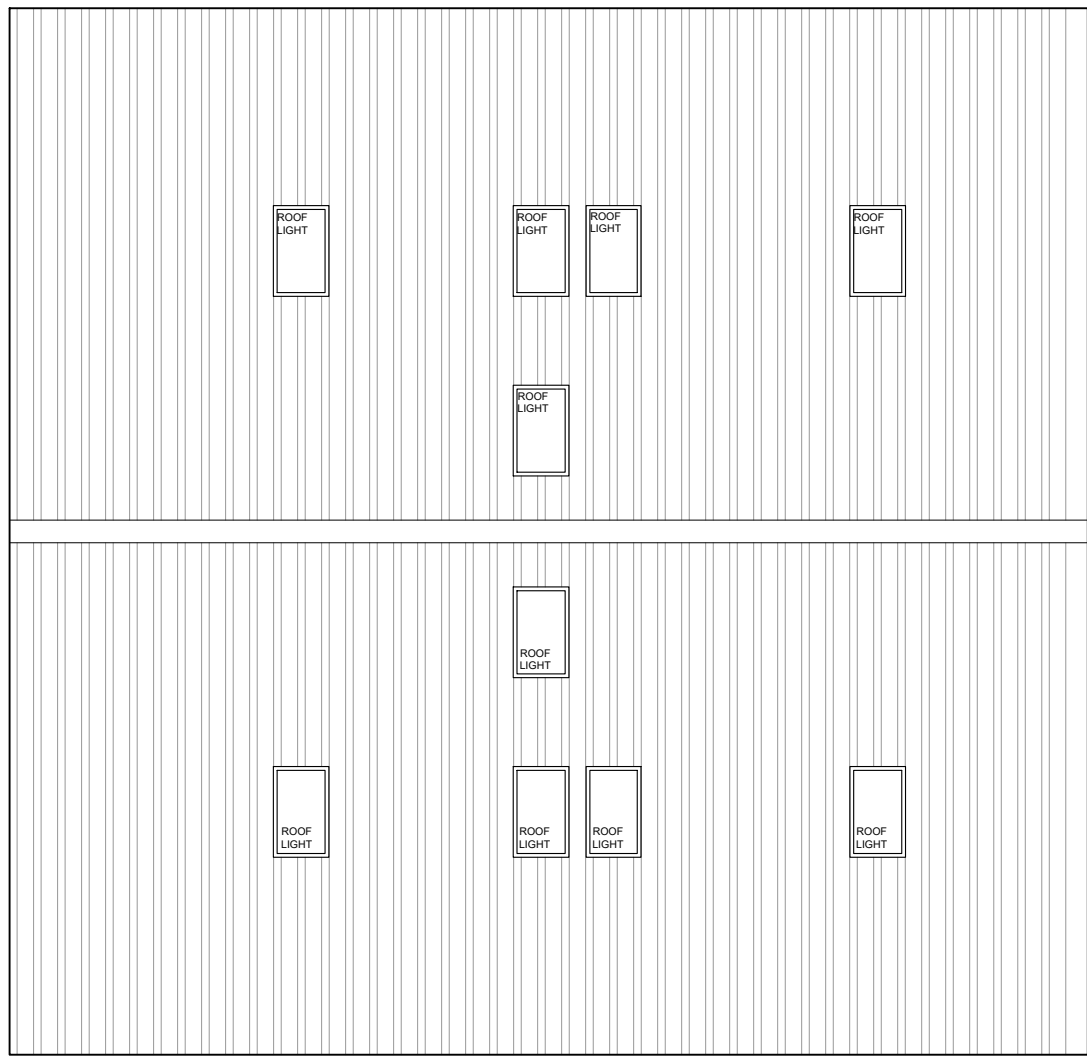


PROPOSED (APPROVED CLASS Q - PL/2026/02855)
ROOF PLAN
SCALE 1:100

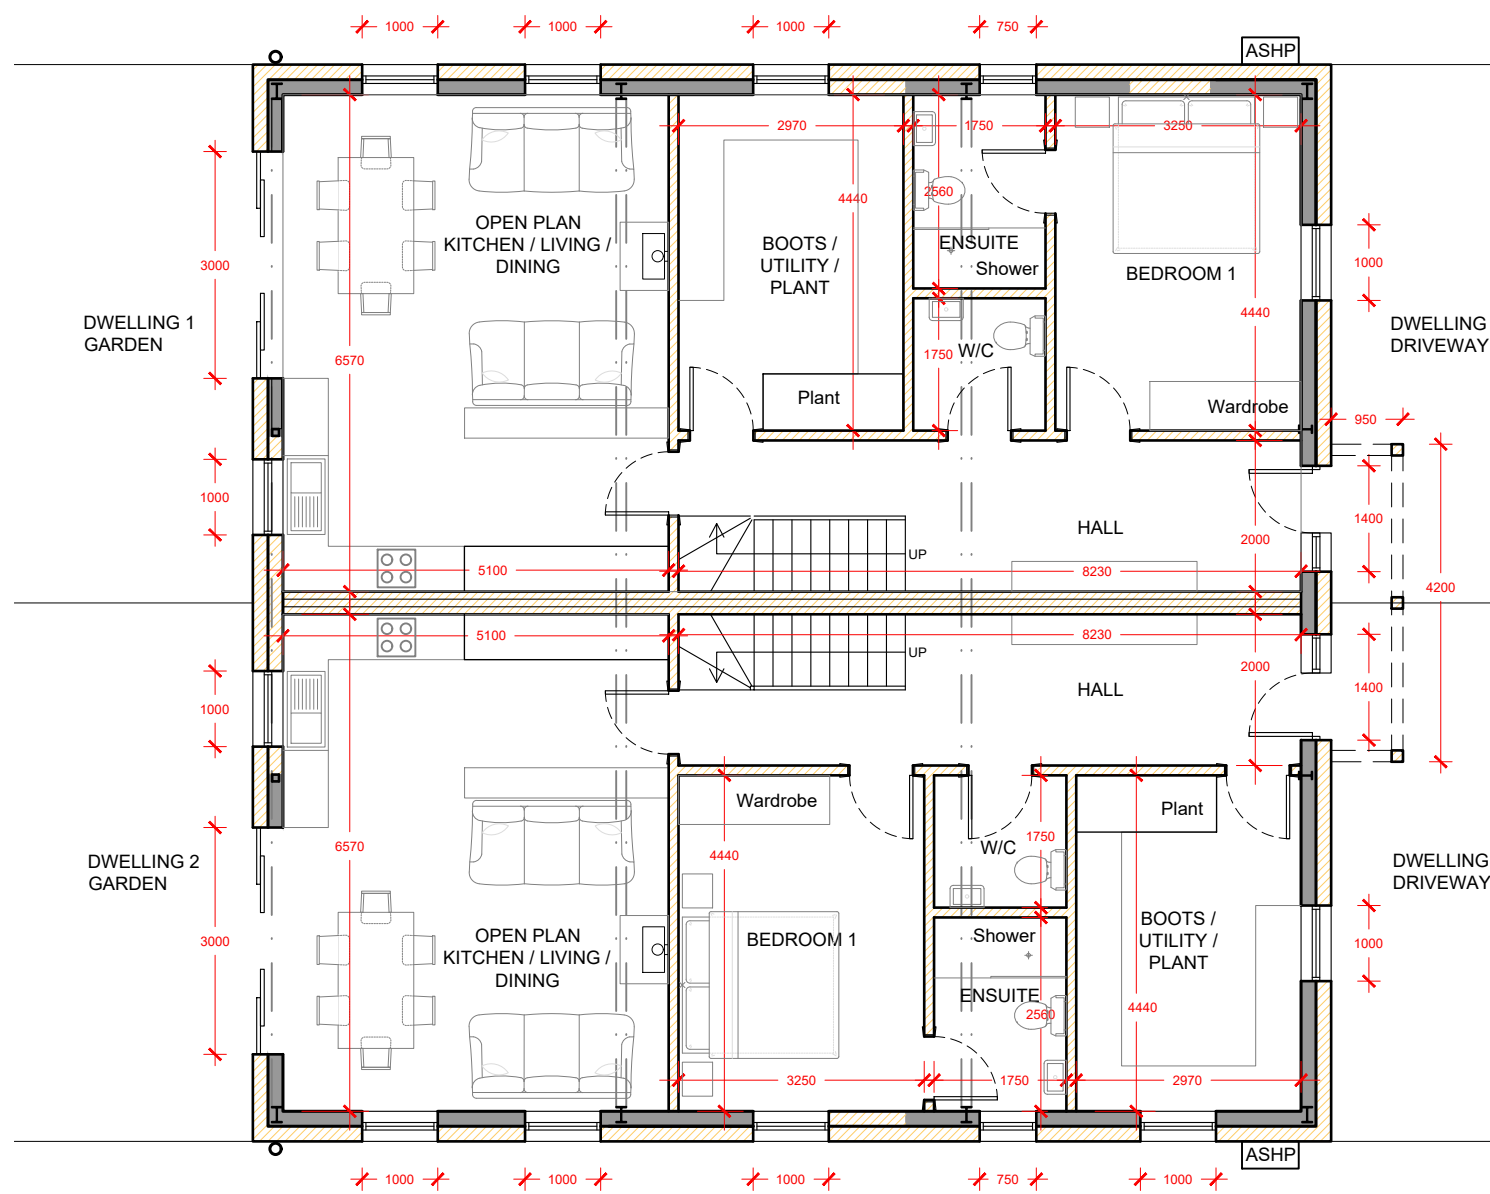


PROPOSED
GROUND FLOOR PLAN
SCALE 1:100

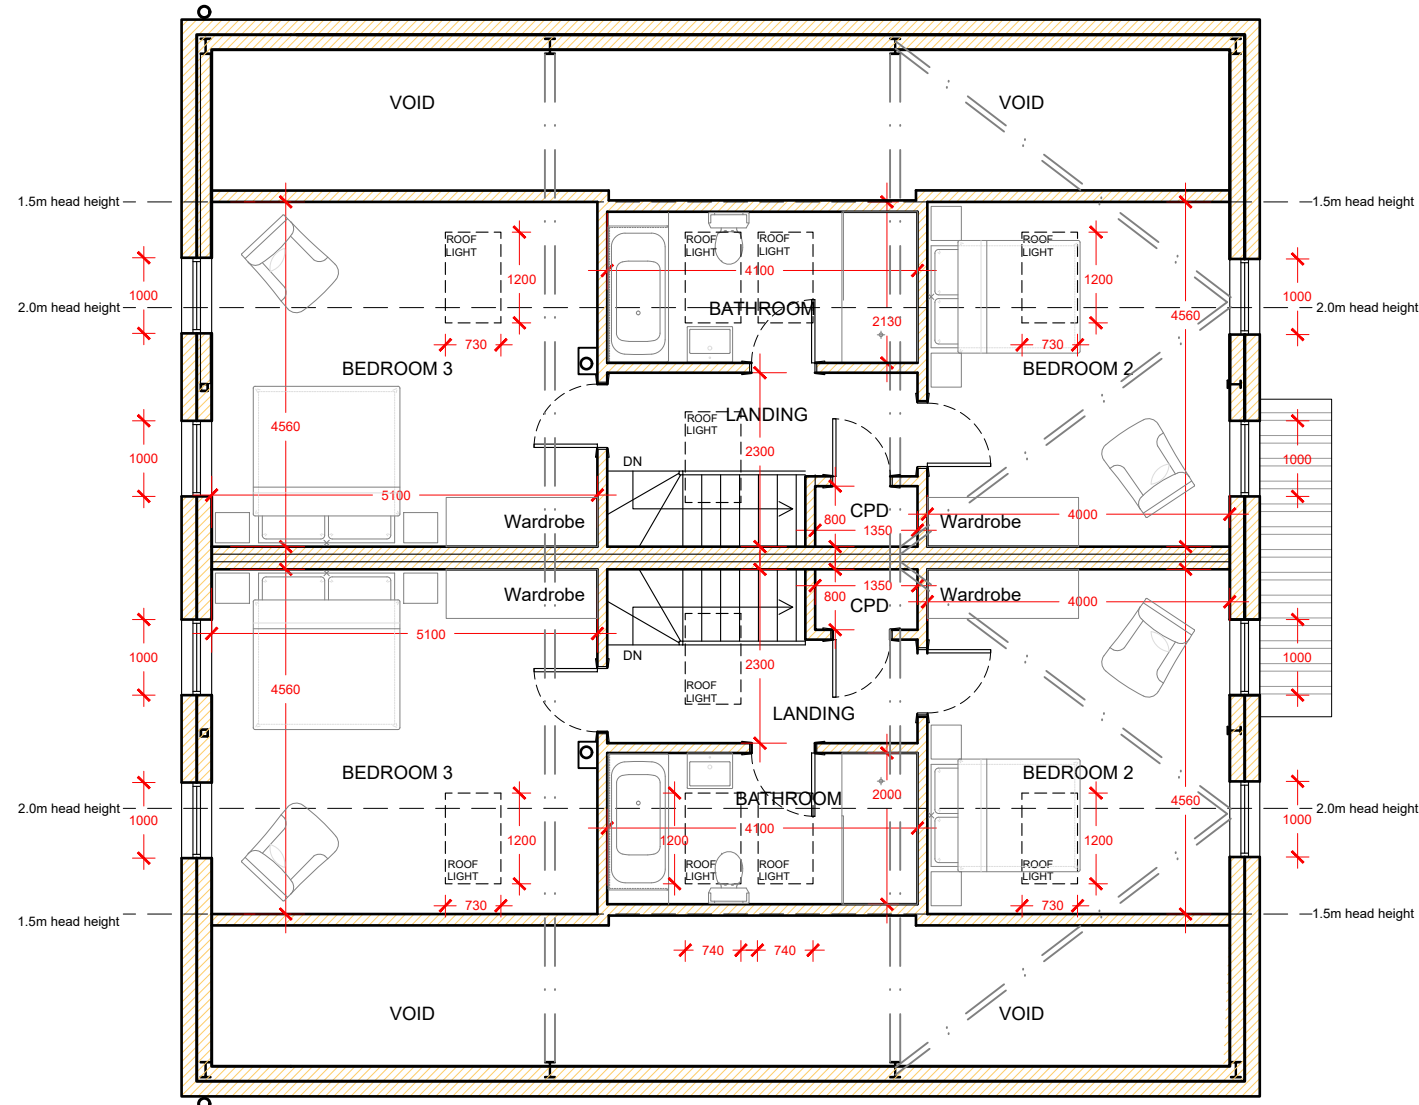

PROPOSED
FIRST FLOOR PLAN
SCALE 1:100

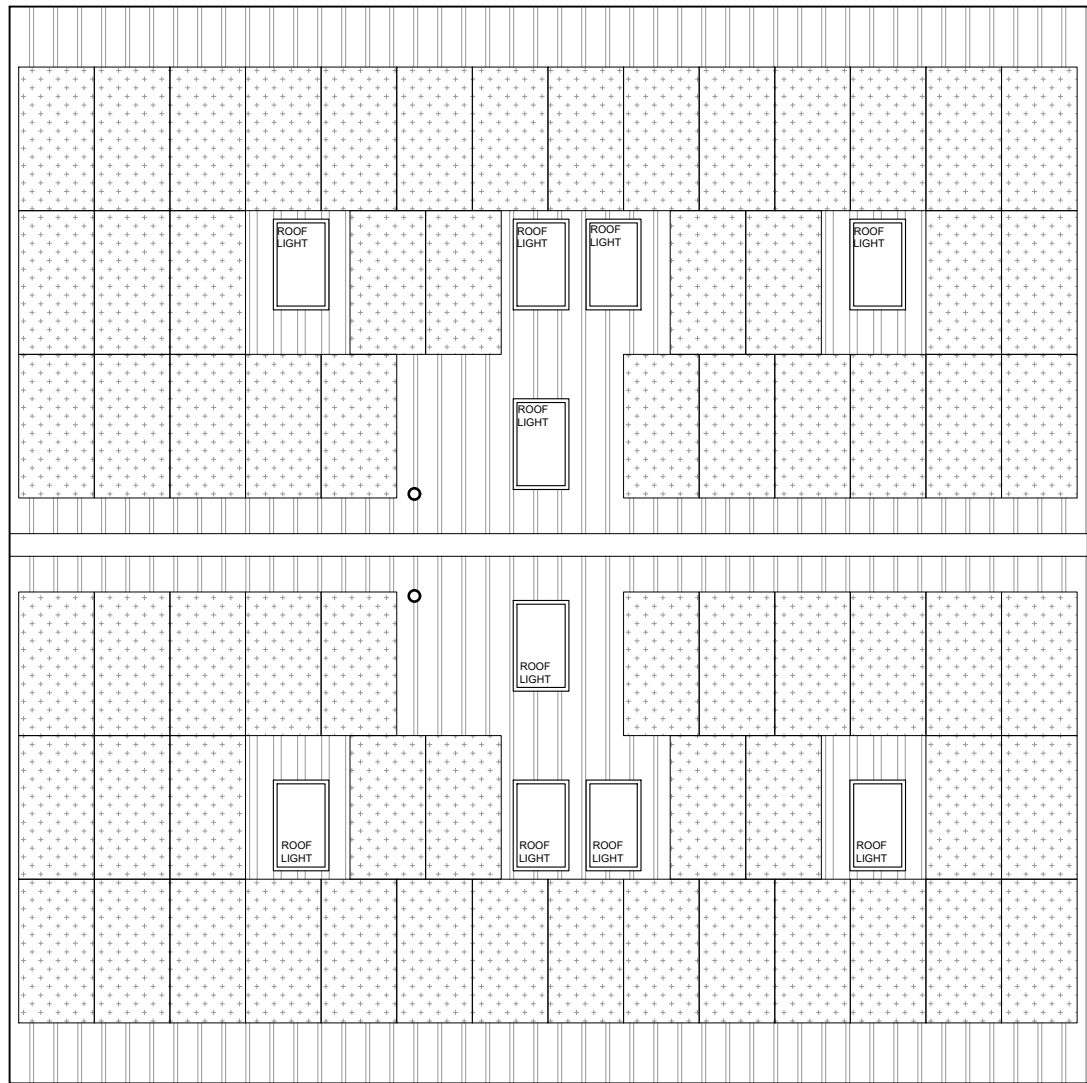

PROPOSED
ROOF PLAN
SCALE 1:100

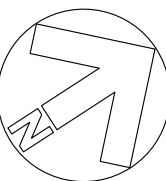

0 1m 2m 3m 4m 5m 6m
Scale bar (1:100)

Rev.	Date	Init
-	-	-
CLIENT		
MR W WARDEN, END FARM, MARSTON		
PROJECT		
PROPOSED BARN CONVERSION TO DWELLINGS		
DRAWING		
PROPOSED PLANS		
DRAWN:	Date:	Scale:
AB	23/07/2026	as stated @ A1
Drawing number:	4143-22	Rev. -
DOLMAN		
ARCHITECTURAL DESIGNERS BUILDING SURVEYORS COST CONSULTANTS CDM PRINCIPAL DESIGNERS		
Sussex House Bath Road Devizes Wiltshire SN10 2AF		
Tel: 01380 729456 Web: www.dolmansurveyors.co.uk Email: info@dolmansurveyors.co.uk		