



THIS DRAWING IS COPYRIGHT
Contractor must take site sizes

Any discrepancies between the
drawing and site conditions
should be reported to the
Principal Designer


This drawing has been produced
based on Peter Withey drawings

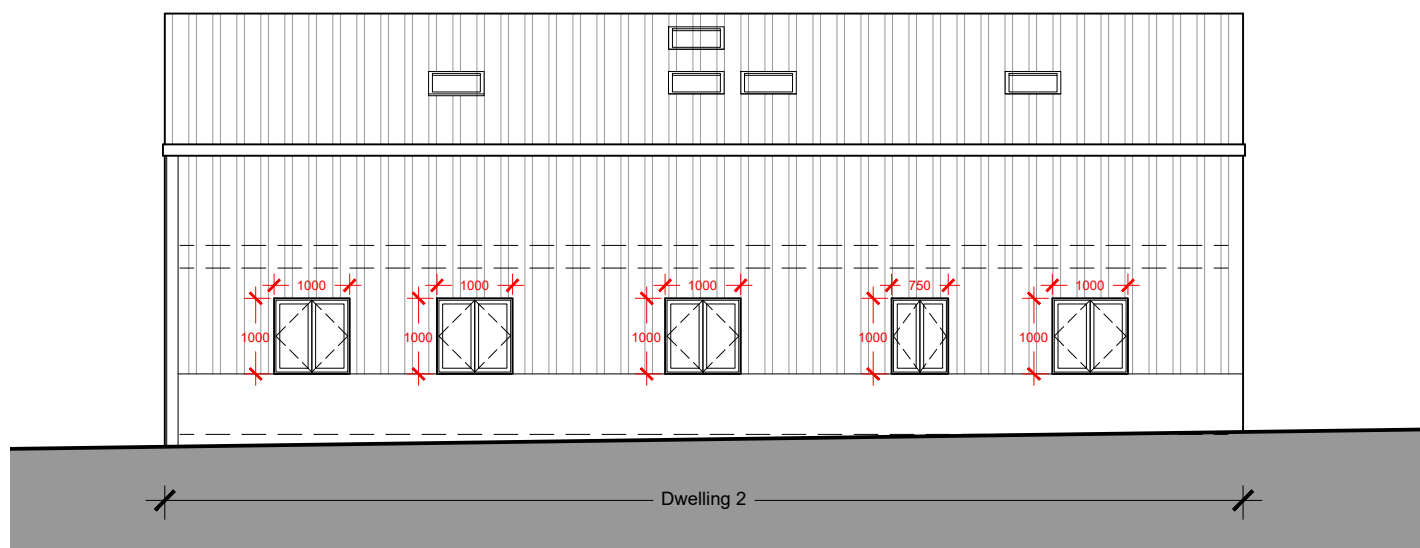


PROPOSED (APPROVED CLASS Q - PL/2026/02855)
NORTH-WEST ELEVATION
SCALE 1:100

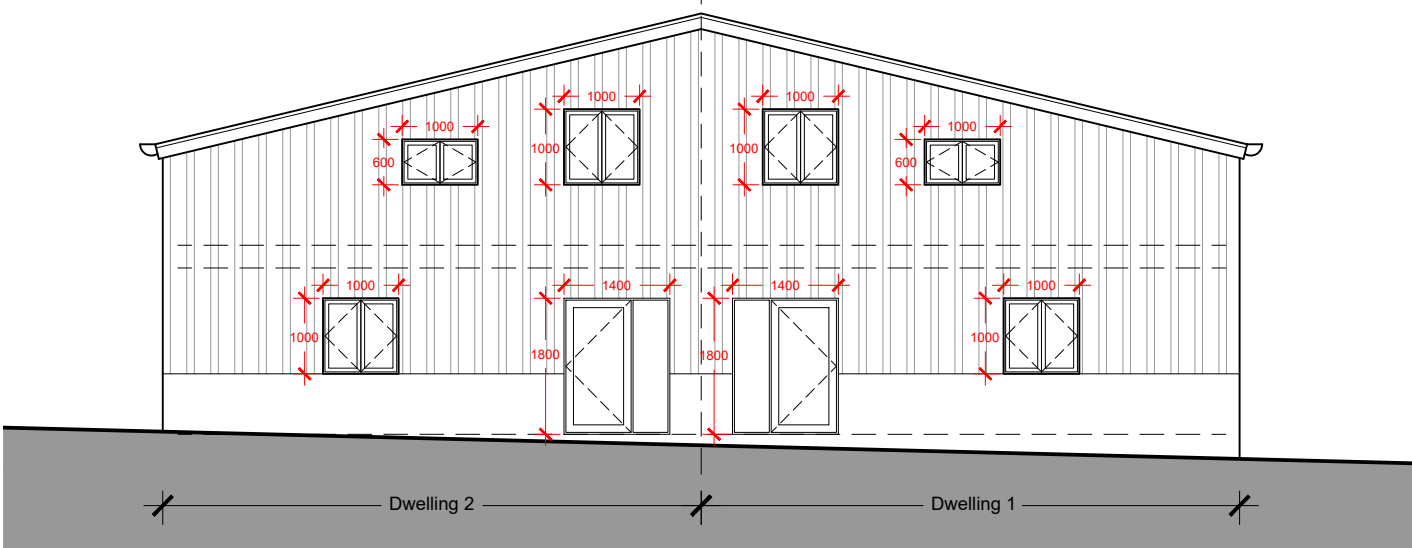


PROPOSED (APPROVED CLASS Q - PL/2026/02855)
NORTH-EAST ELEVATION
SCALE 1:100

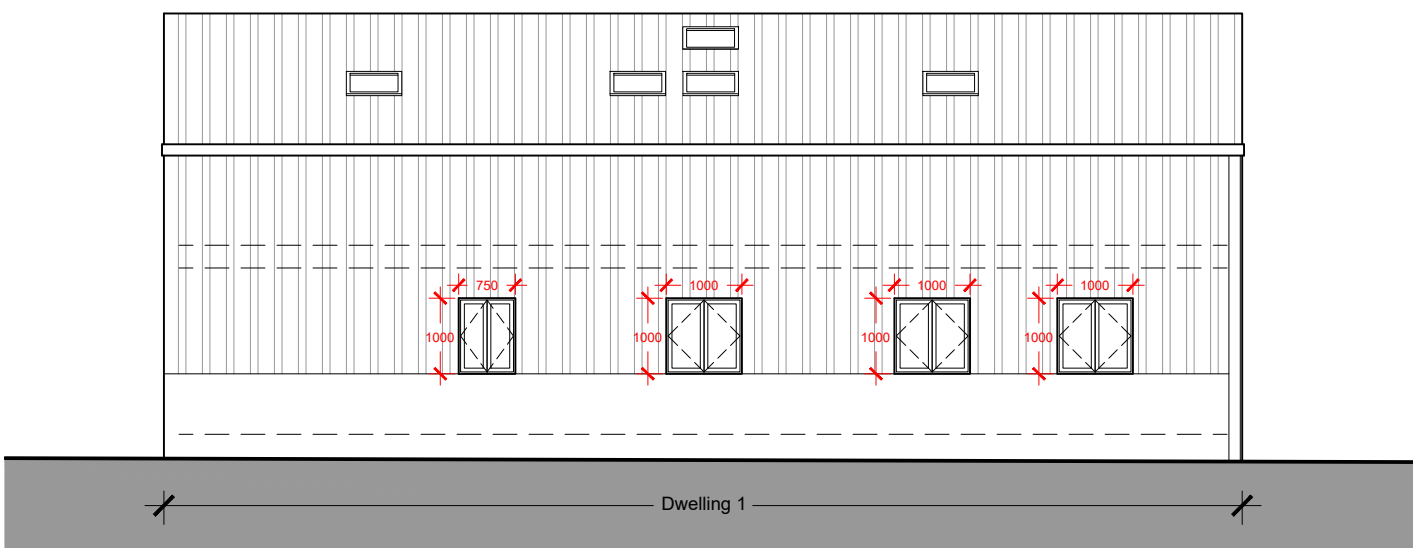


PROPOSED (APPROVED CLASS Q - PL/2026/02855)
SOUTH-EAST ELEVATION
SCALE 1:100

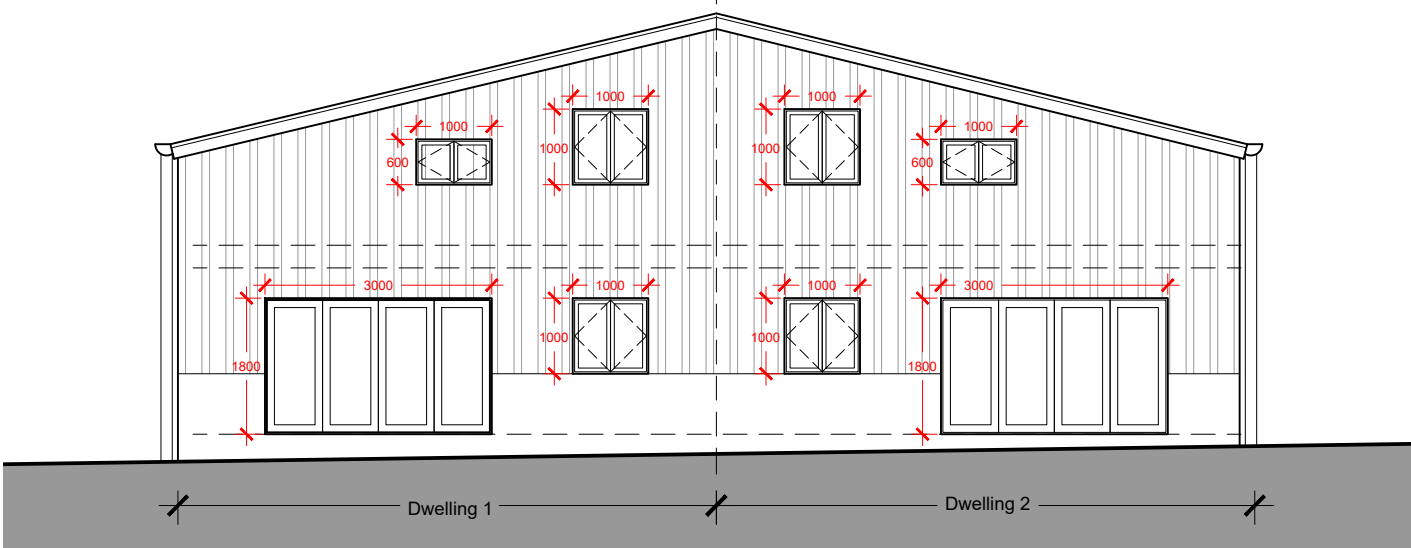


PROPOSED (APPROVED CLASS Q - PL/2026/02855)
SOUTH-WEST ELEVATION
SCALE 1:100

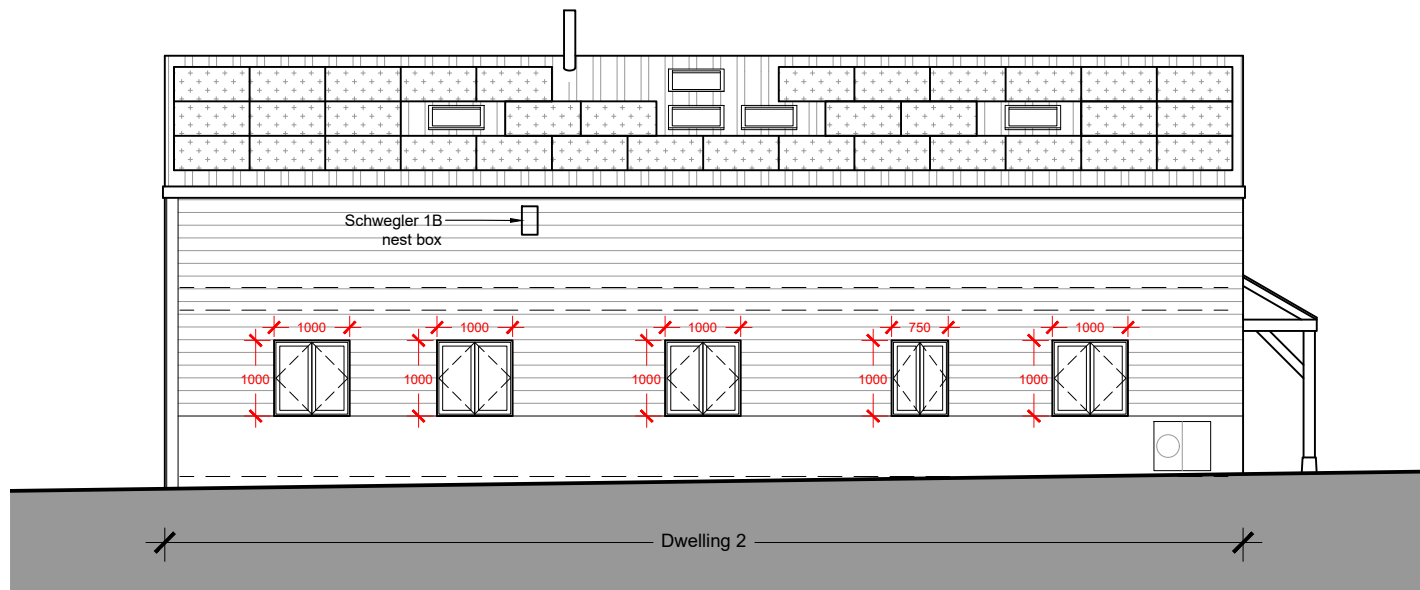


PROPOSED
NORTH-WEST ELEVATION
SCALE 1:100

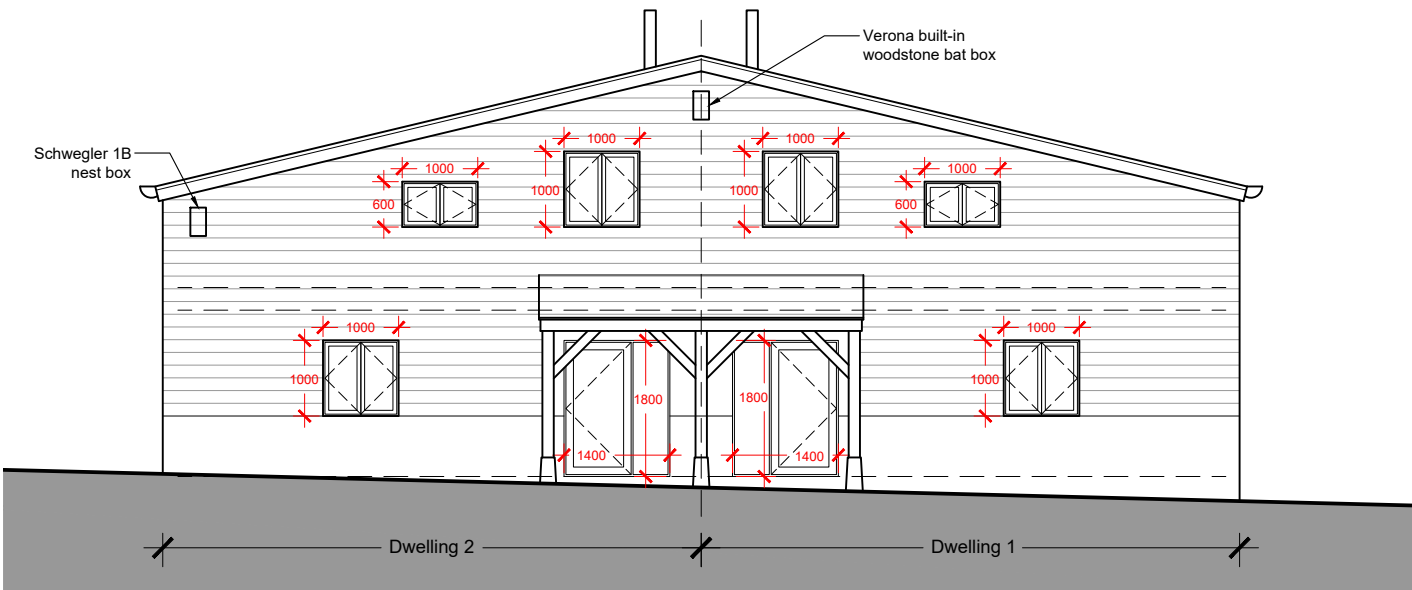


PROPOSED
NORTH-EAST ELEVATION
SCALE 1:100

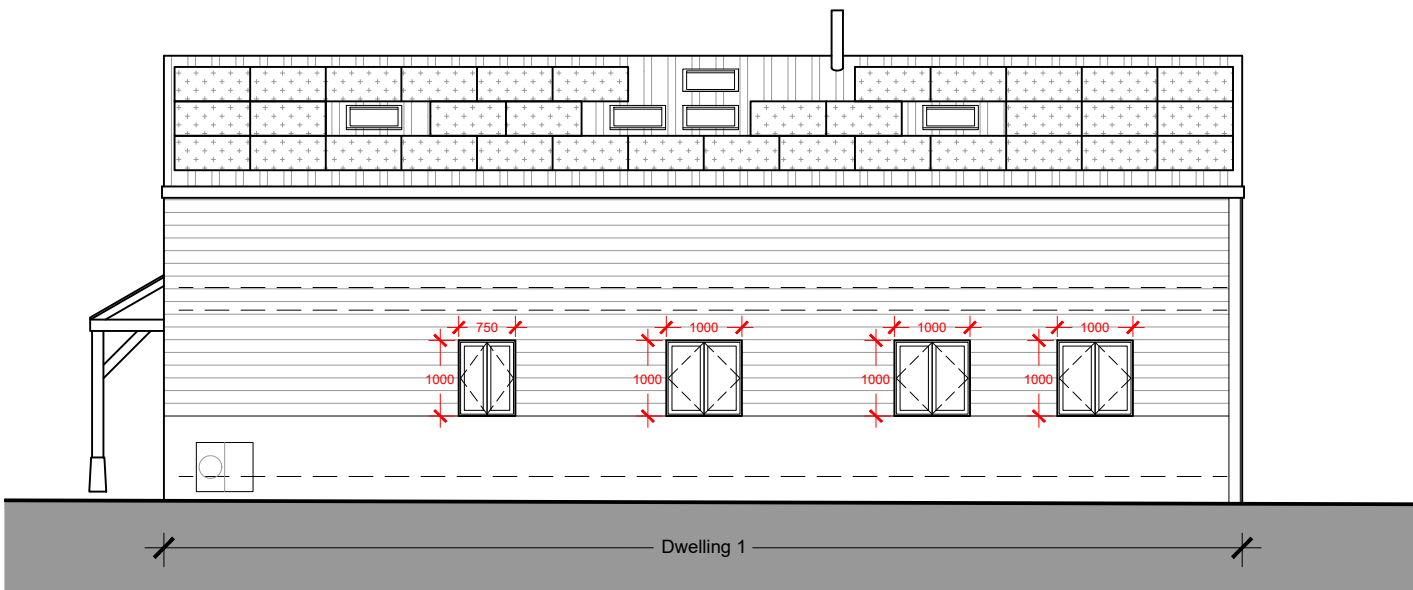


PROPOSED
SOUTH-EAST ELEVATION
SCALE 1:100

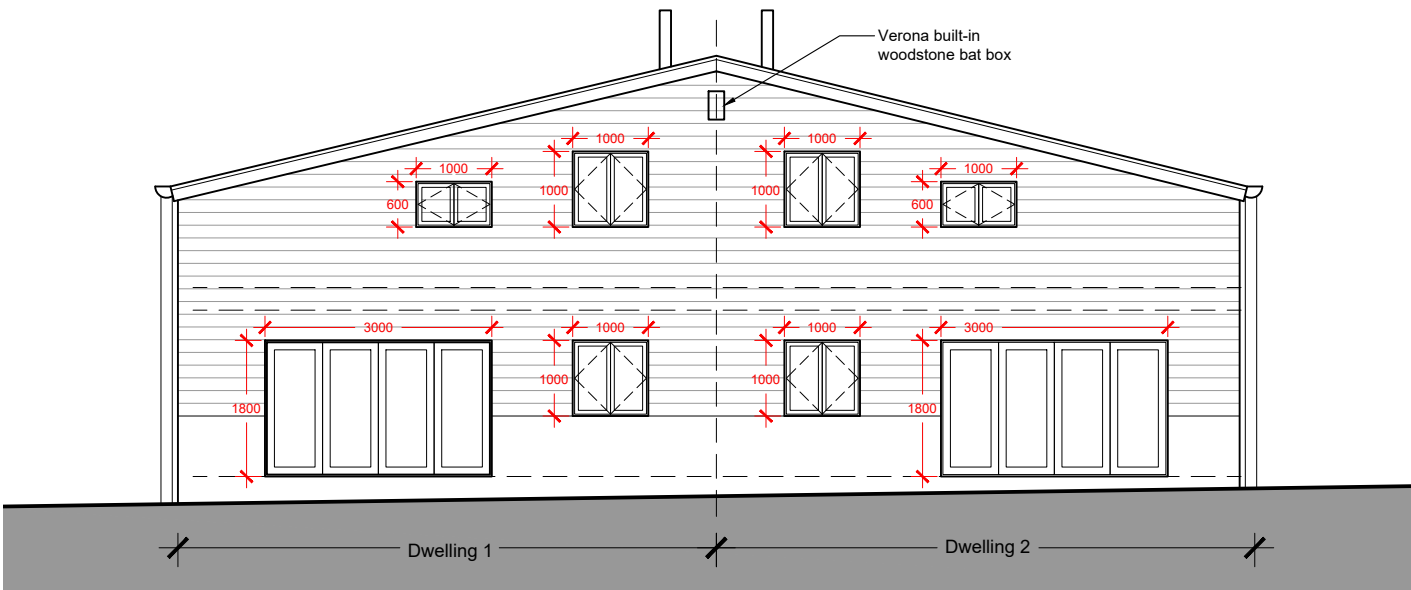


PROPOSED
SOUTH-WEST ELEVATION
SCALE 1:100

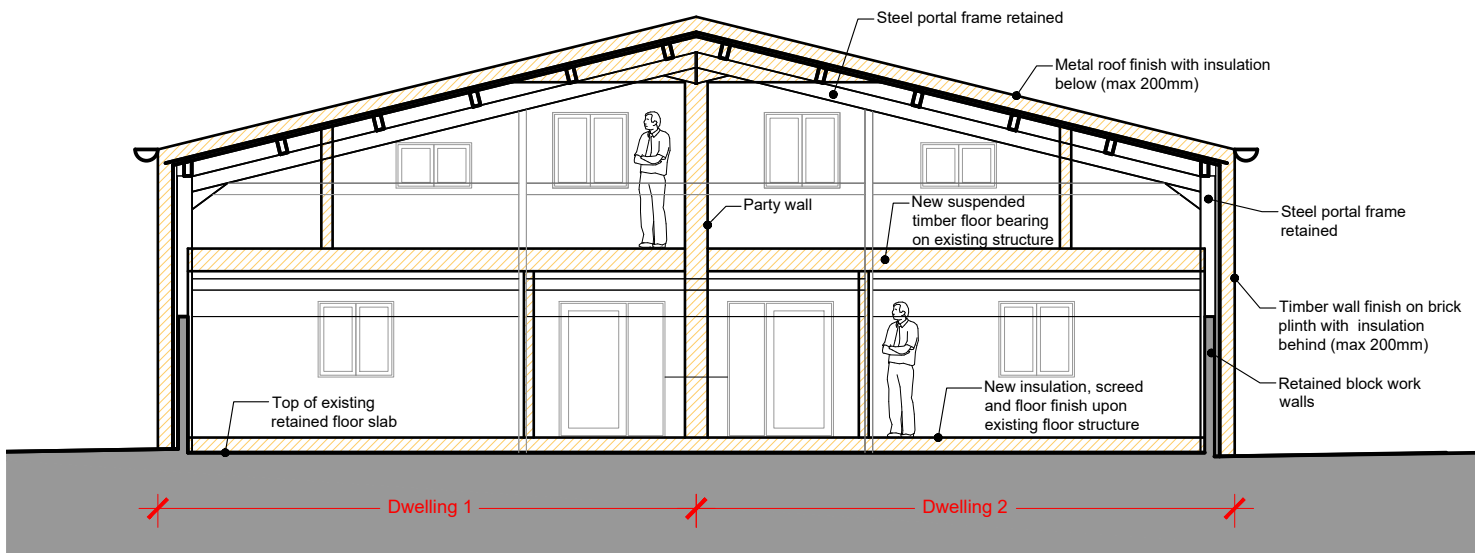

PROPOSED (APPROVED CLASS Q - PL/2026/02855)
INDICATIVE SECTION
SCALE 1:100

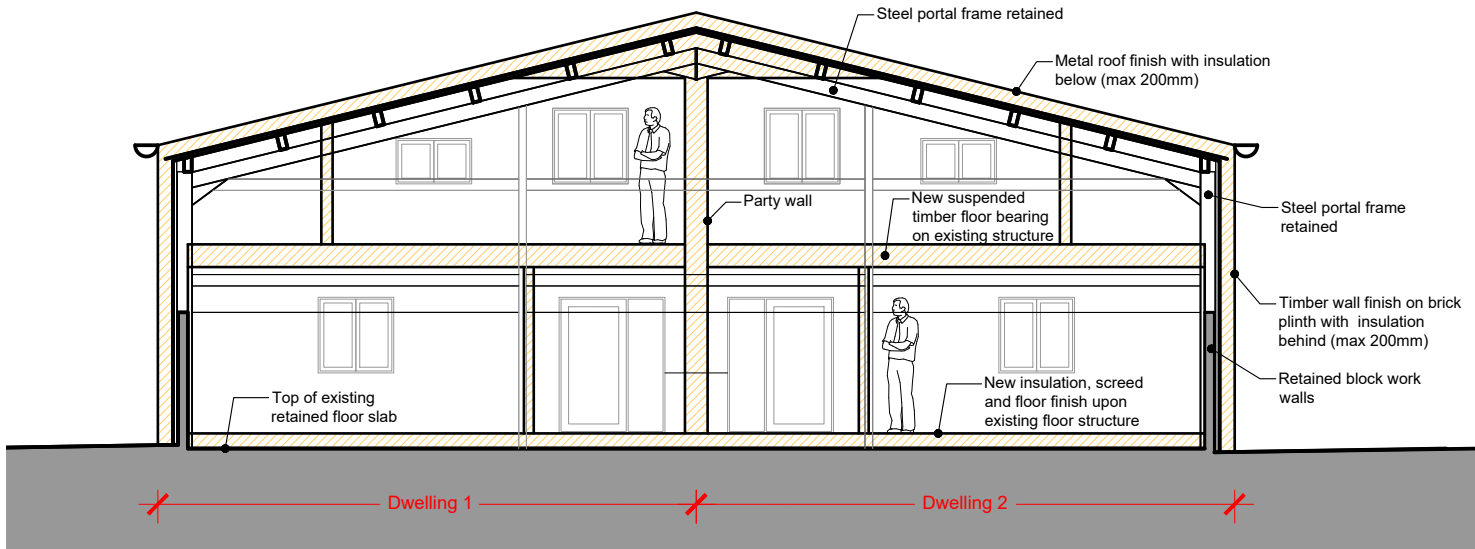

PROPOSED
INDICATIVE SECTION
SCALE 1:100

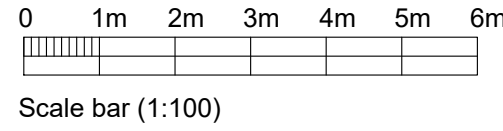

B	15.10.26	Ecology enhancement measures added	AB
A	21.08.26	Metal cladding changed to horizontal timber boarding	AB
Rev.	Date		Init

CLIENT		
MR W WARDEN, END FARM, MARSTON		
PROJECT		
PROPOSED BARN CONVERSION TO DWELLINGS		
DRAWING		
PROPOSED ELEVATIONS & SECTION		
DRAWN: AB	Date: 23/07/2026	Scale: as stated @ A1
Drawing number: 4143-23	Rev. B	
DOLMAN		
ARCHITECTURAL DESIGNERS BUILDING SURVEYORS COST CONSULTANTS CDM PRINCIPAL DESIGNERS		
Sussex House Bath Road Devizes Wiltshire SN10 2AF		
Tel: 01380 729456 Web: www.dolmansurveyors.co.uk Email: info@dolmansurveyors.co.uk		