


Coach House, 3 High Street, Easterton, SN10 4NY Site Plan

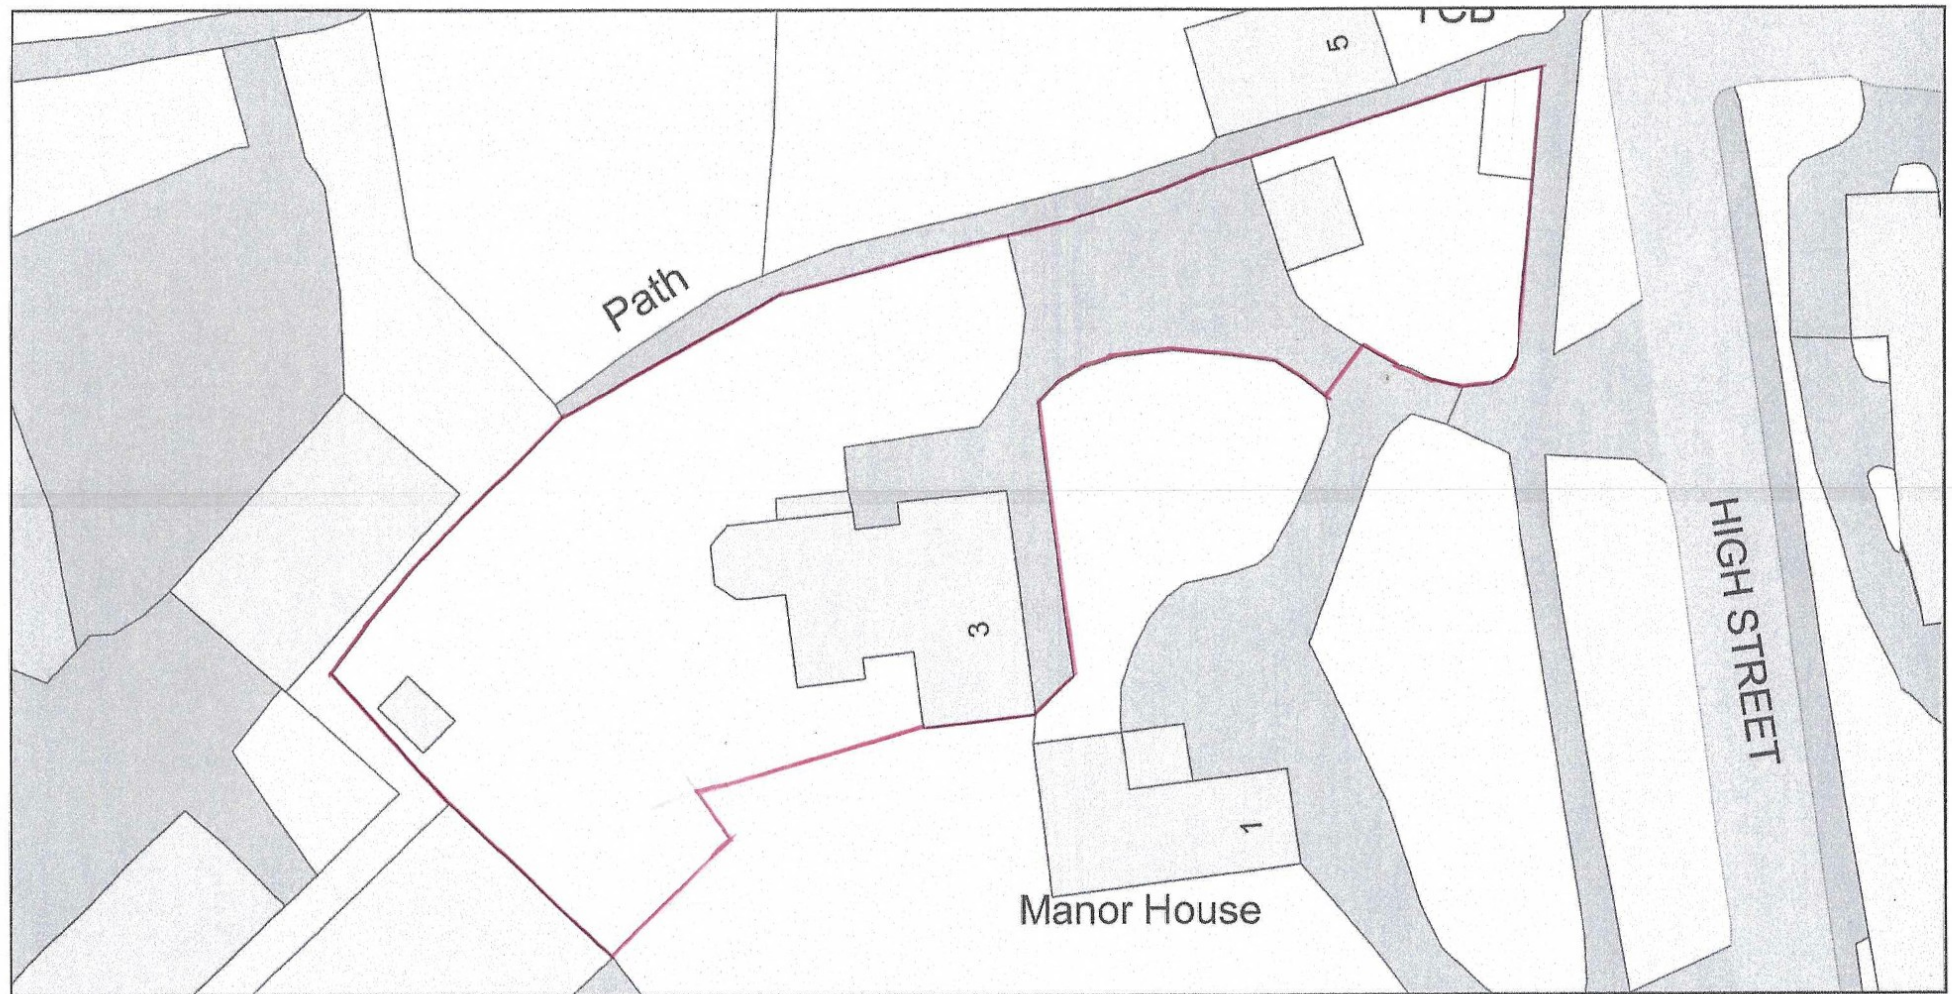

0 20
Metres



Plan Produced for: Jill Purdum
Date Produced: 11 Oct 2026
Plan Reference Number: TORQM26284154328102
Scale: 1:500 @ A4

© Crown copyright and database rights 2025 OS 100042766

