




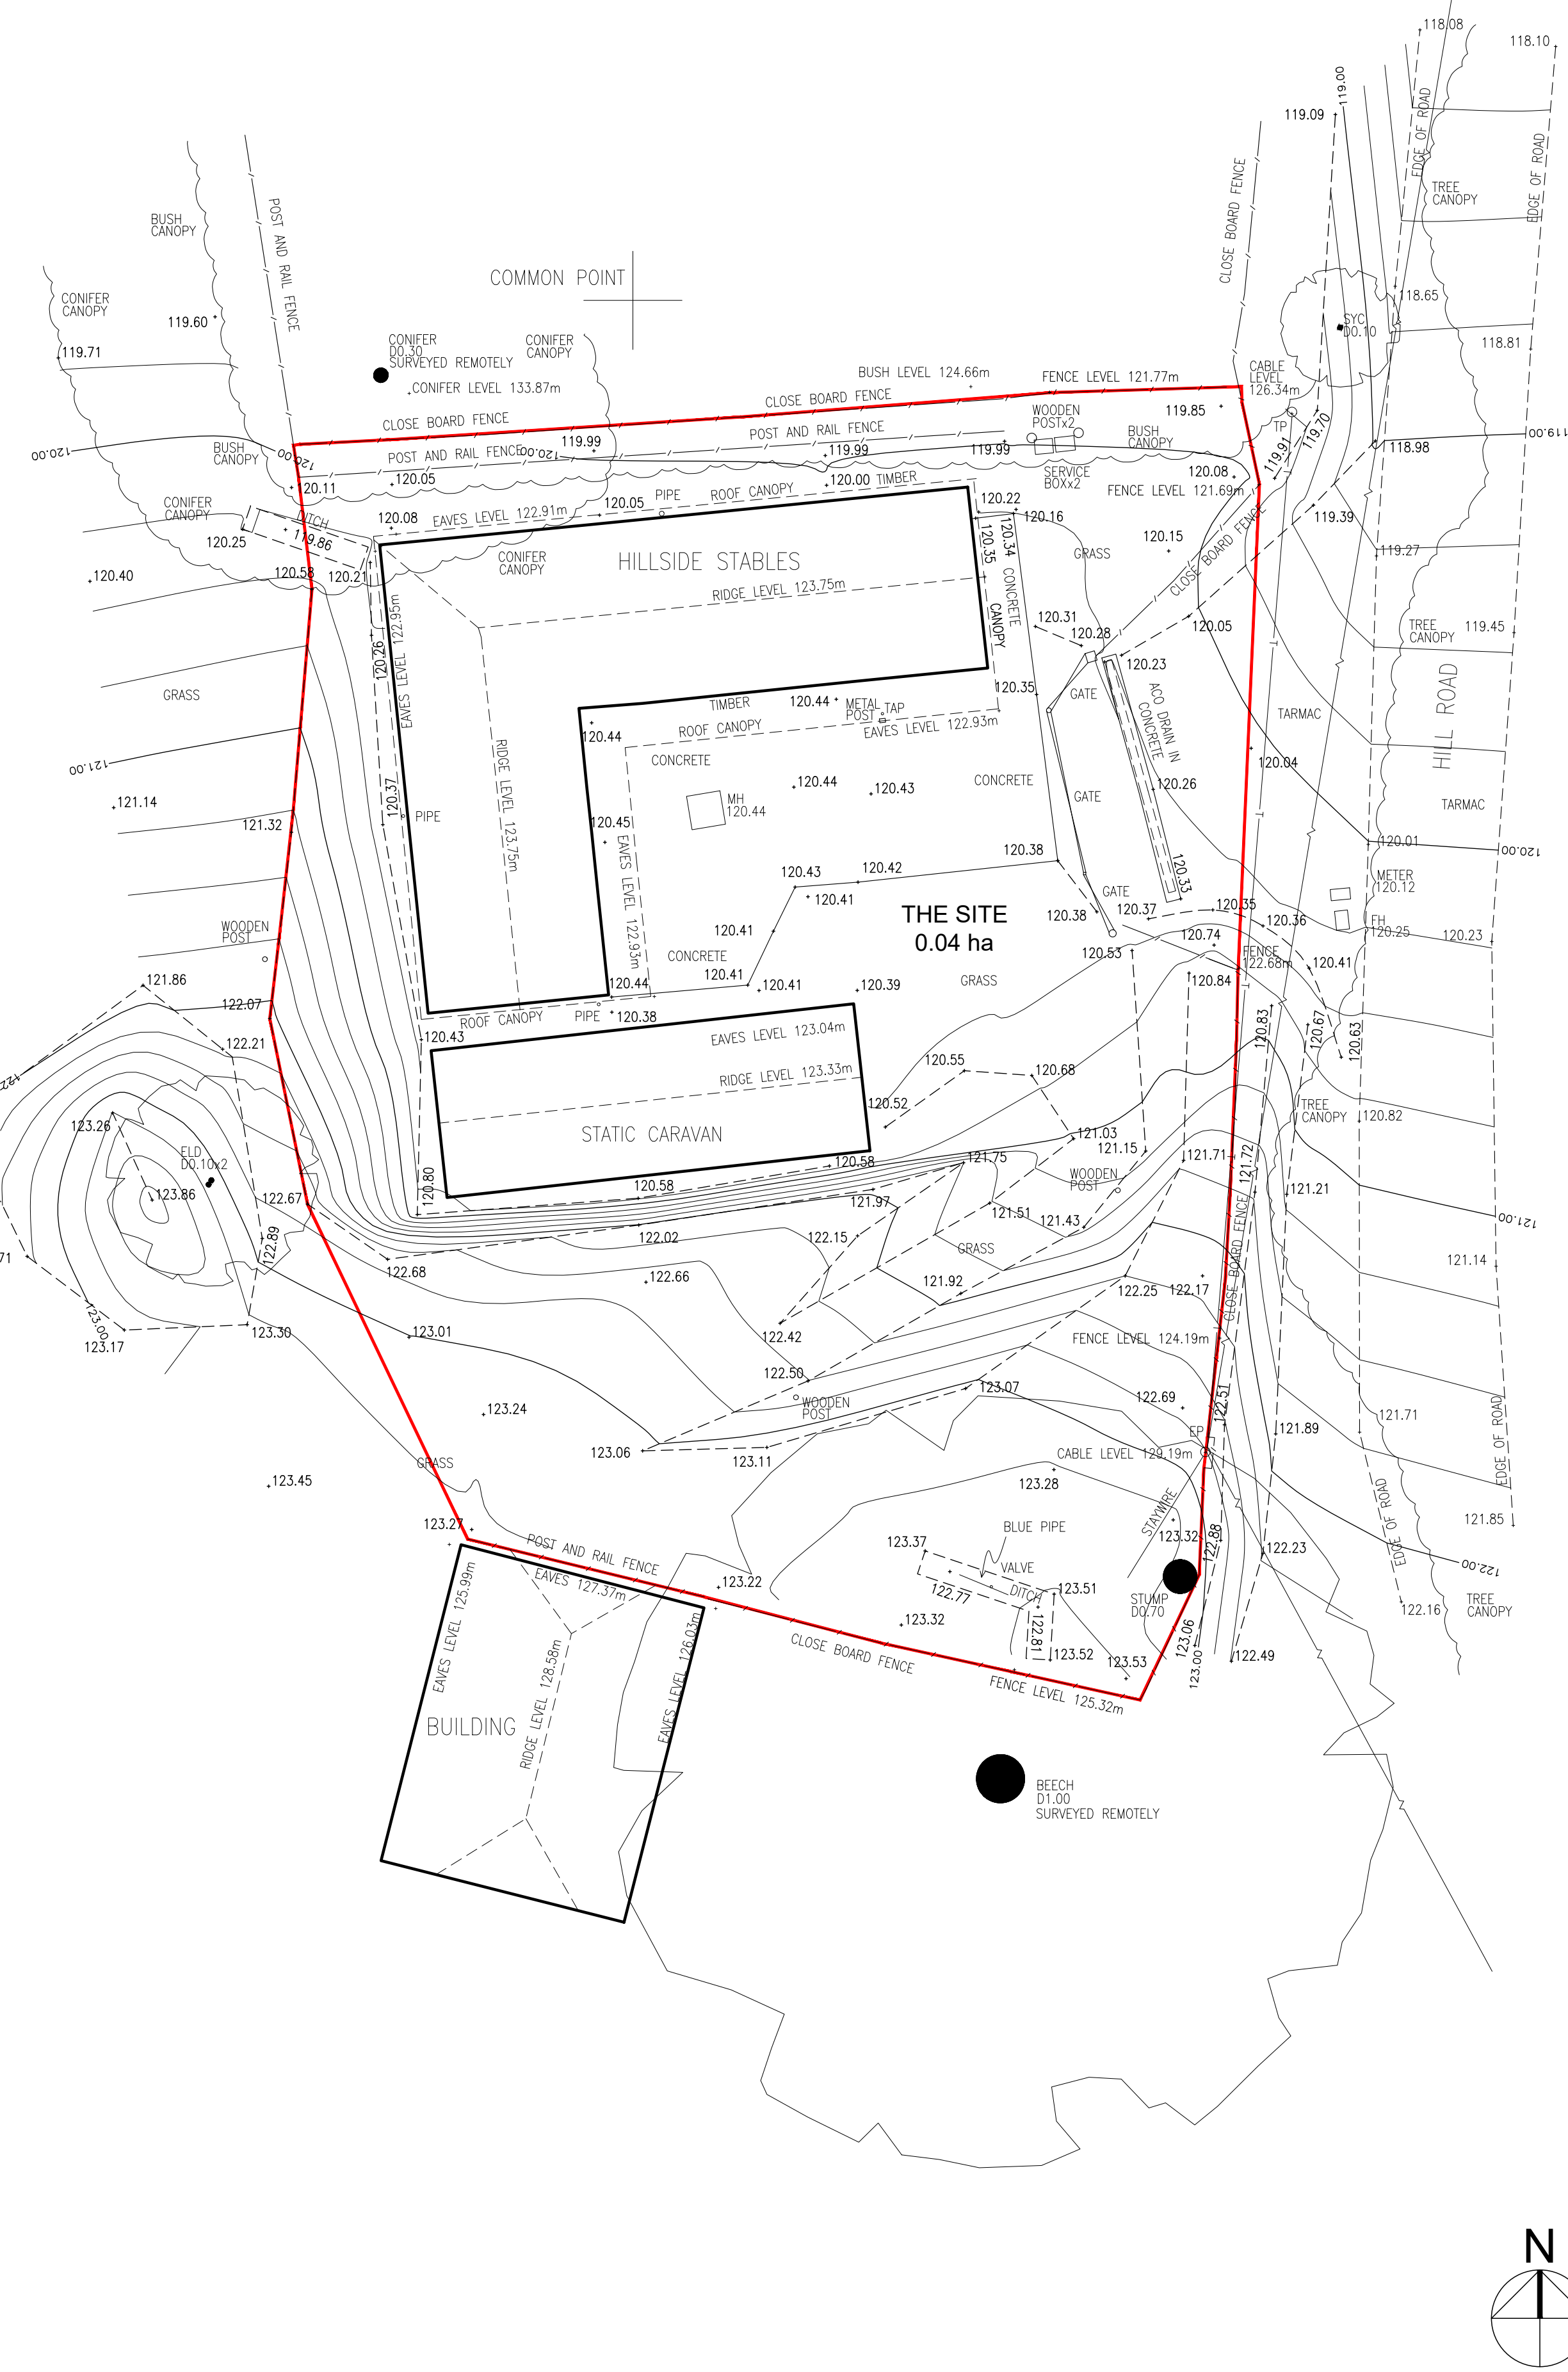


Site Plan
Scale 1:100

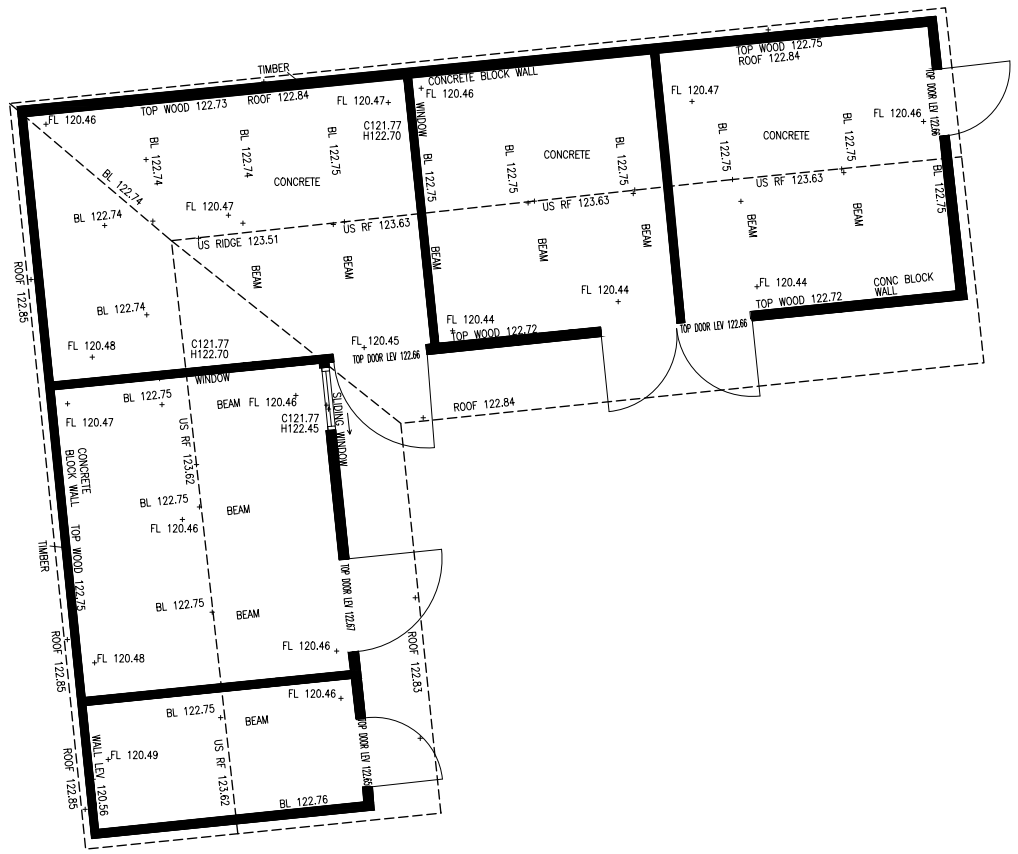


Floor Plan
Scale 1:100

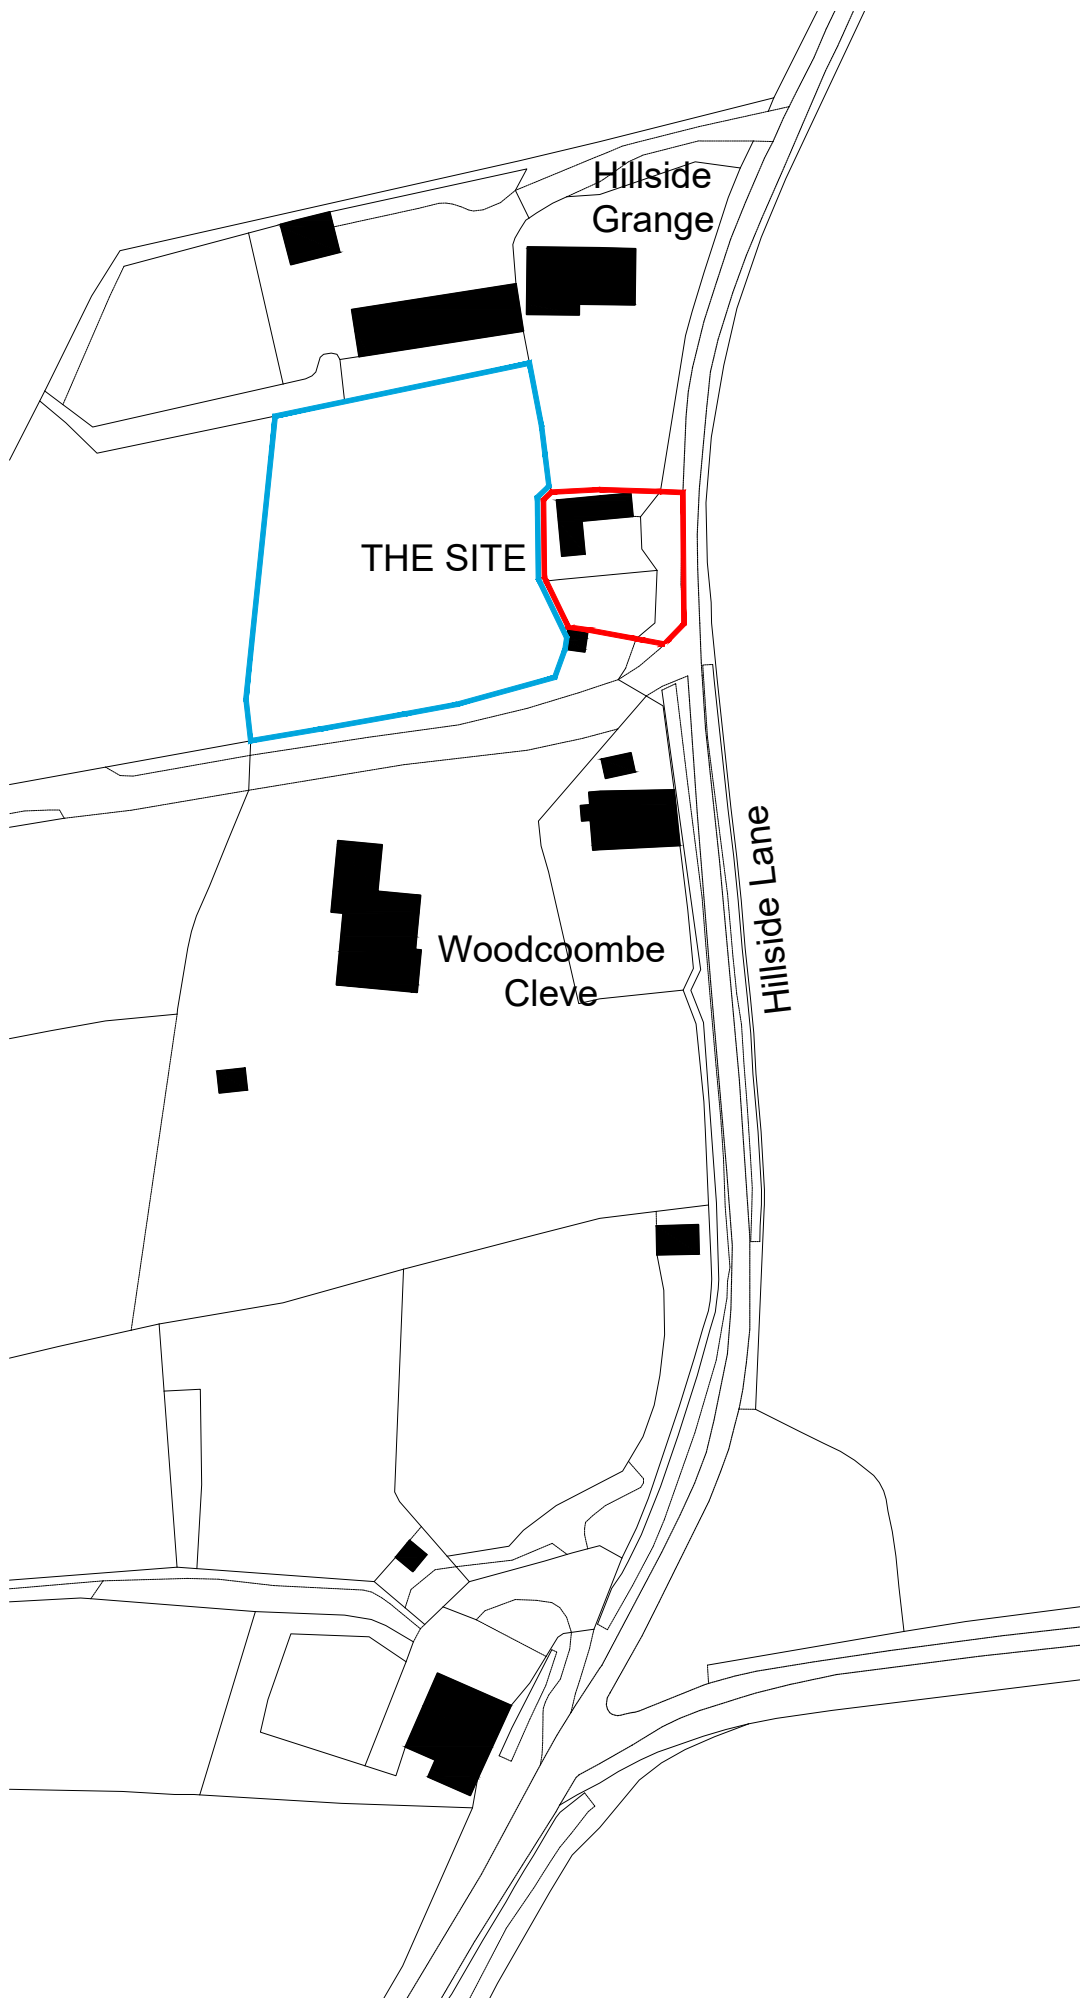


Location Plan
Scale 1:1250

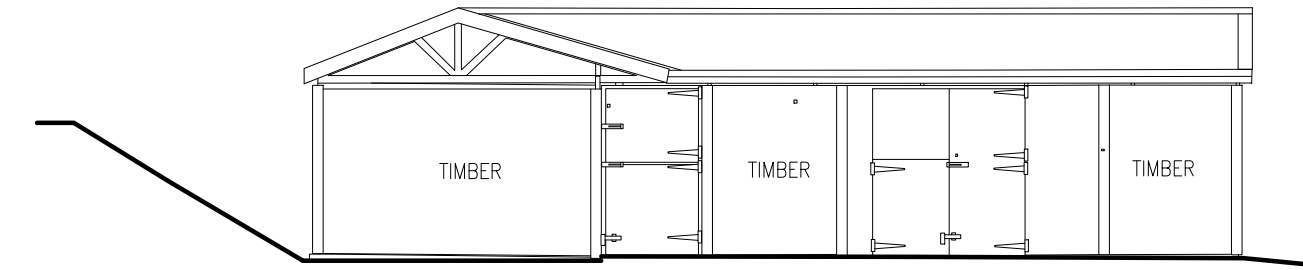


South Elevation
Scale 1:100

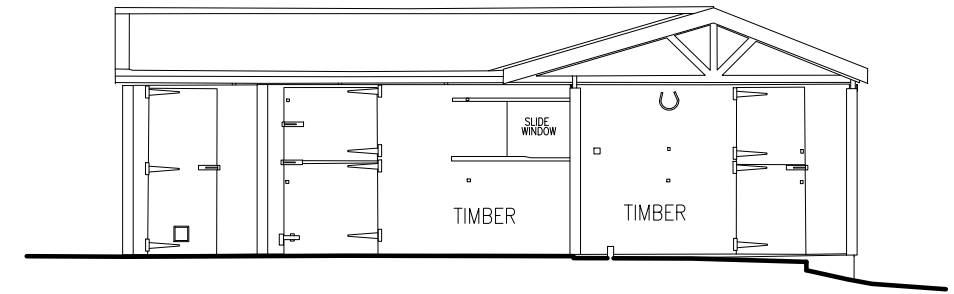


East Elevation
Scale 1:100

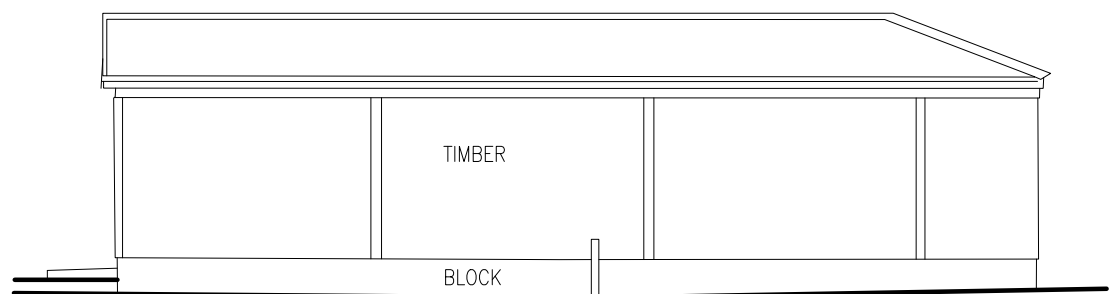

North Elevation
Scale 1:100

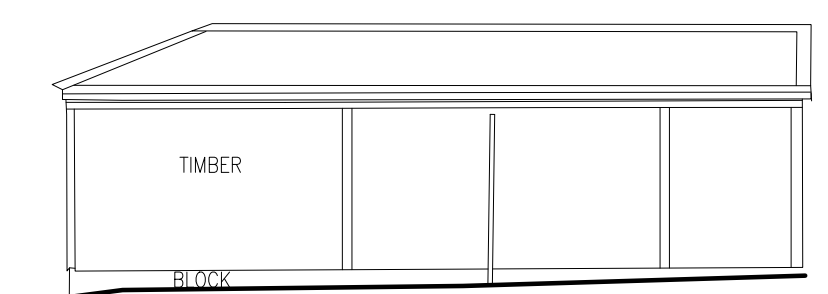

West Elevation
Scale 1:100

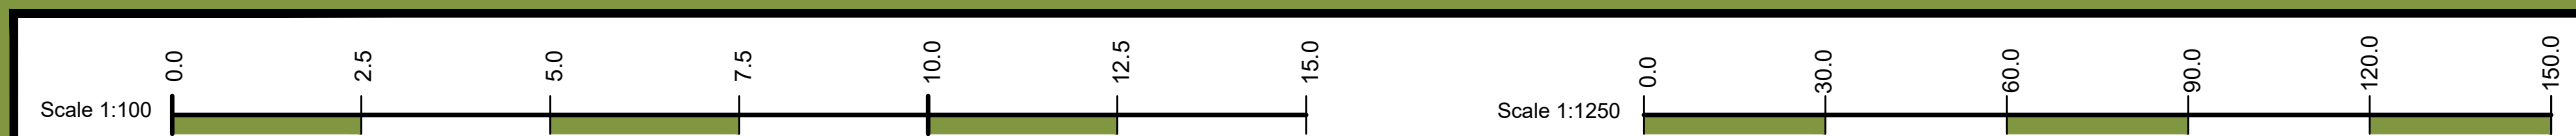

PLANNING

This drawing must not be reproduced in whole or in part without the express written consent of the relevant issuing Baxter Green Architects.	Date.	Rev.



Baxter Green Architects				12 Berwick Courtyard, Berwick St. Leonard, SP3 5UA 01747 440444 www.baxtergreen.co.uk			
Project	HILLSIDE, HILLSIDE ROAD SUTTON VENY, BA12 7AT			Date	07.2026	Drawn by	FG
Scale	at A1			Checked by	JN	Issuing office	1
Drawing Title	EXISTING Site & Location Plans Floor Plan & Elevations			Project No.	10446	Drawing No.	P - 01