




North-east Elevation



North-west Elevation

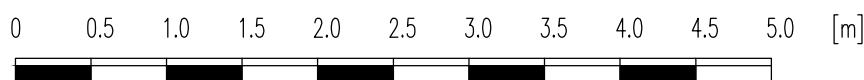

NOTES

- DO NOT scale from this drawing
- Use figured dimensions ONLY
- ALL dimensions in millimetres unless stated otherwise.
- The Contractor is to check drawings and to verify ALL dimensions on site.
ANY discrepancies to be notified to Greenward Associates immediately.
- This drawing and the depicted design are the copyright of Greenward Associates and may not be reproduced without written consent.



8 - 12 Ryall Road
POOLE
Dorset
BH17 9FA

Greenward Associates
Chartered Surveyors and Designers

Tel: (01202) 604892
email: mail@greenward.net



CLIENT Barook Developments Ltd.

PROJECT Clarks Mill & Mill House,
Stallard Street, Trowbridge

Drawing Title
MILL HOUSE
PROPOSED FLATS - ELEVATIONS 2

Scale 1:50 @ A1 Drawn By R/JT Date Sept. 2022

Drawing Number 21-T5436/308 Revision D