




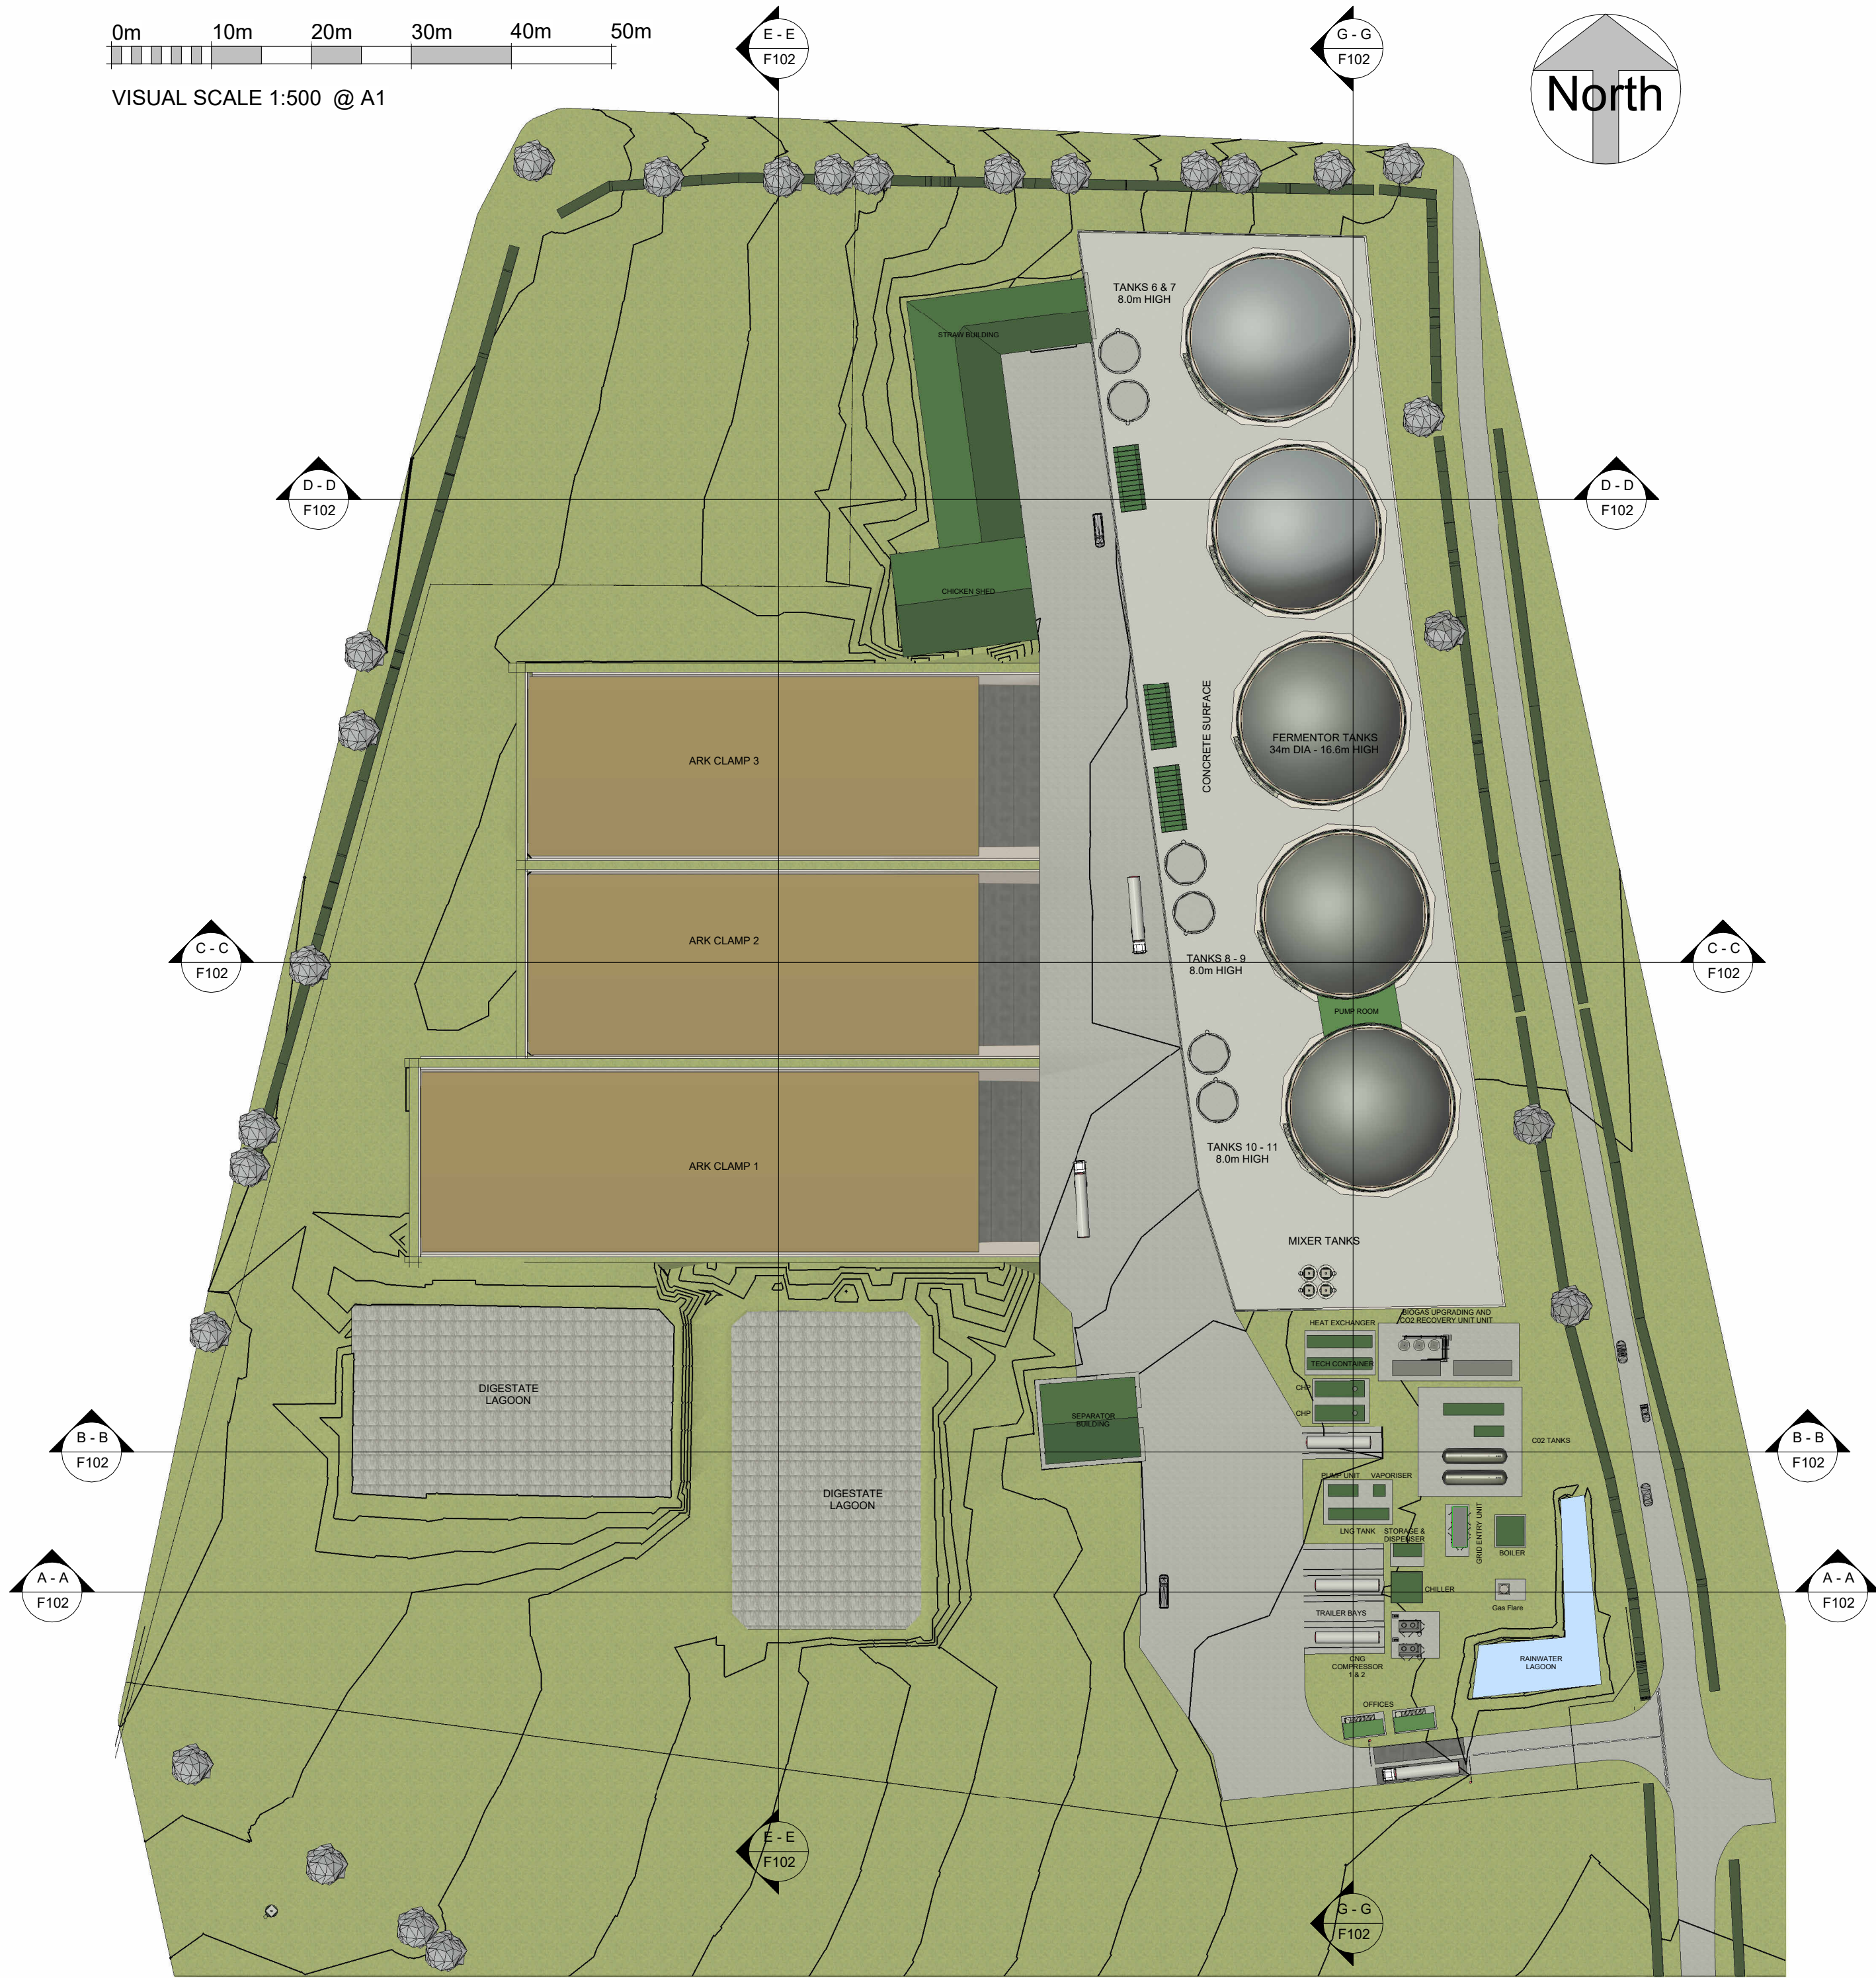


Site Layout
1 : 1000

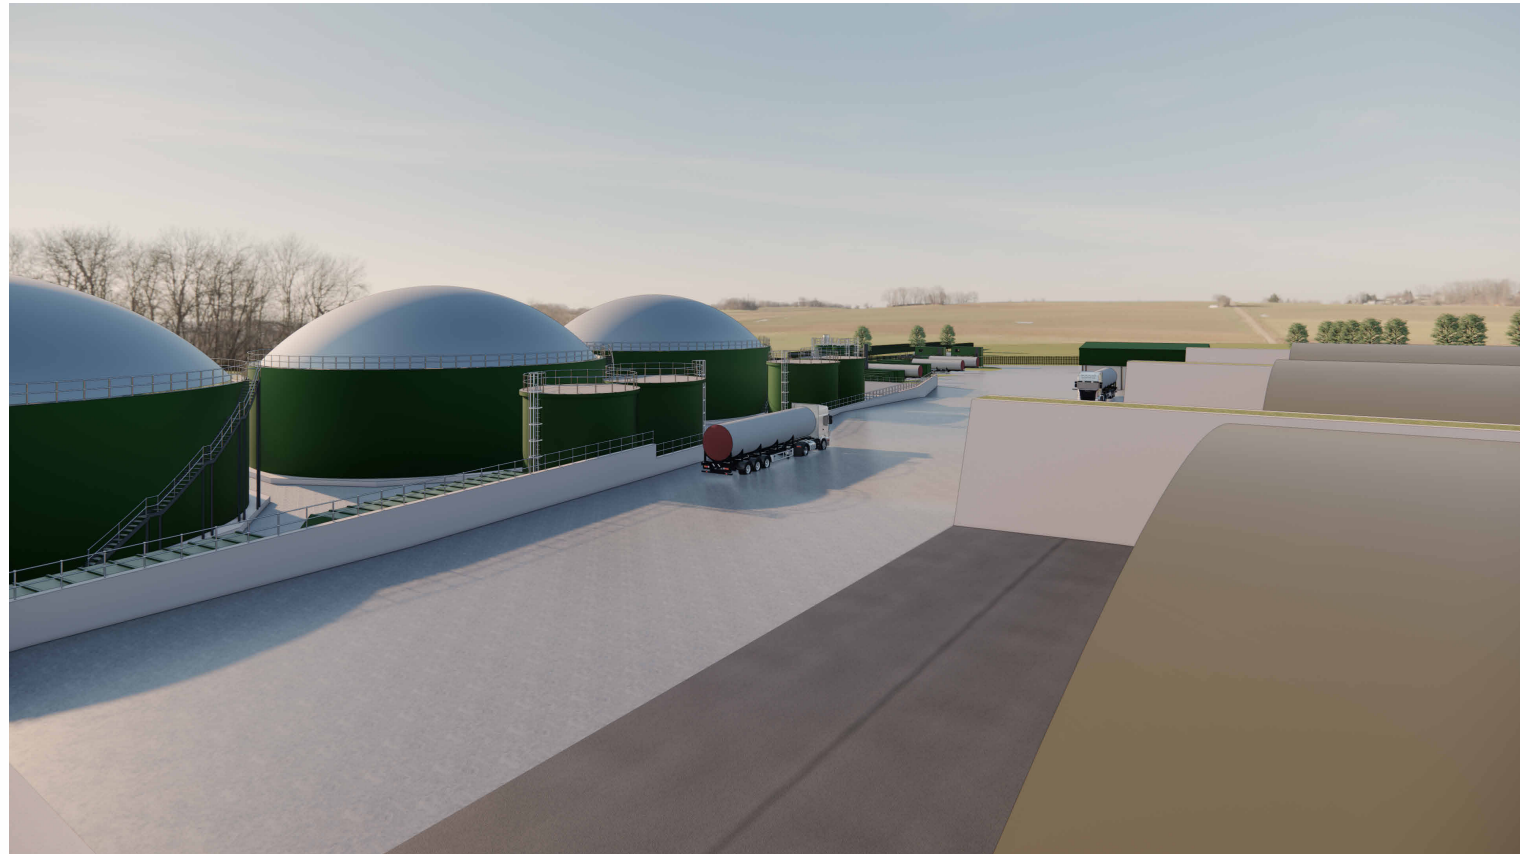


View 3
1 : 1

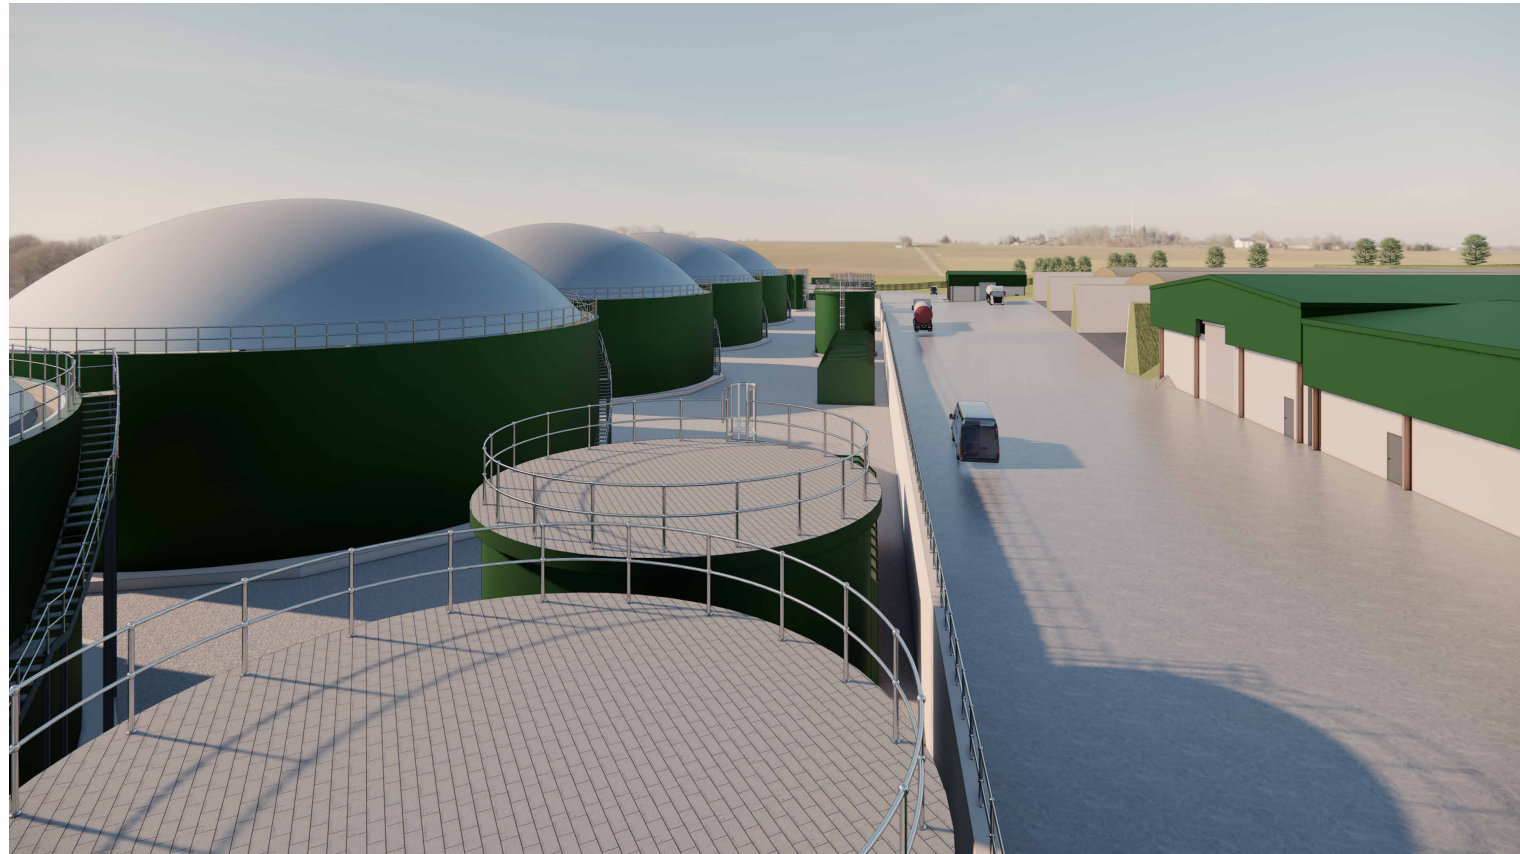


View 4
1 : 1

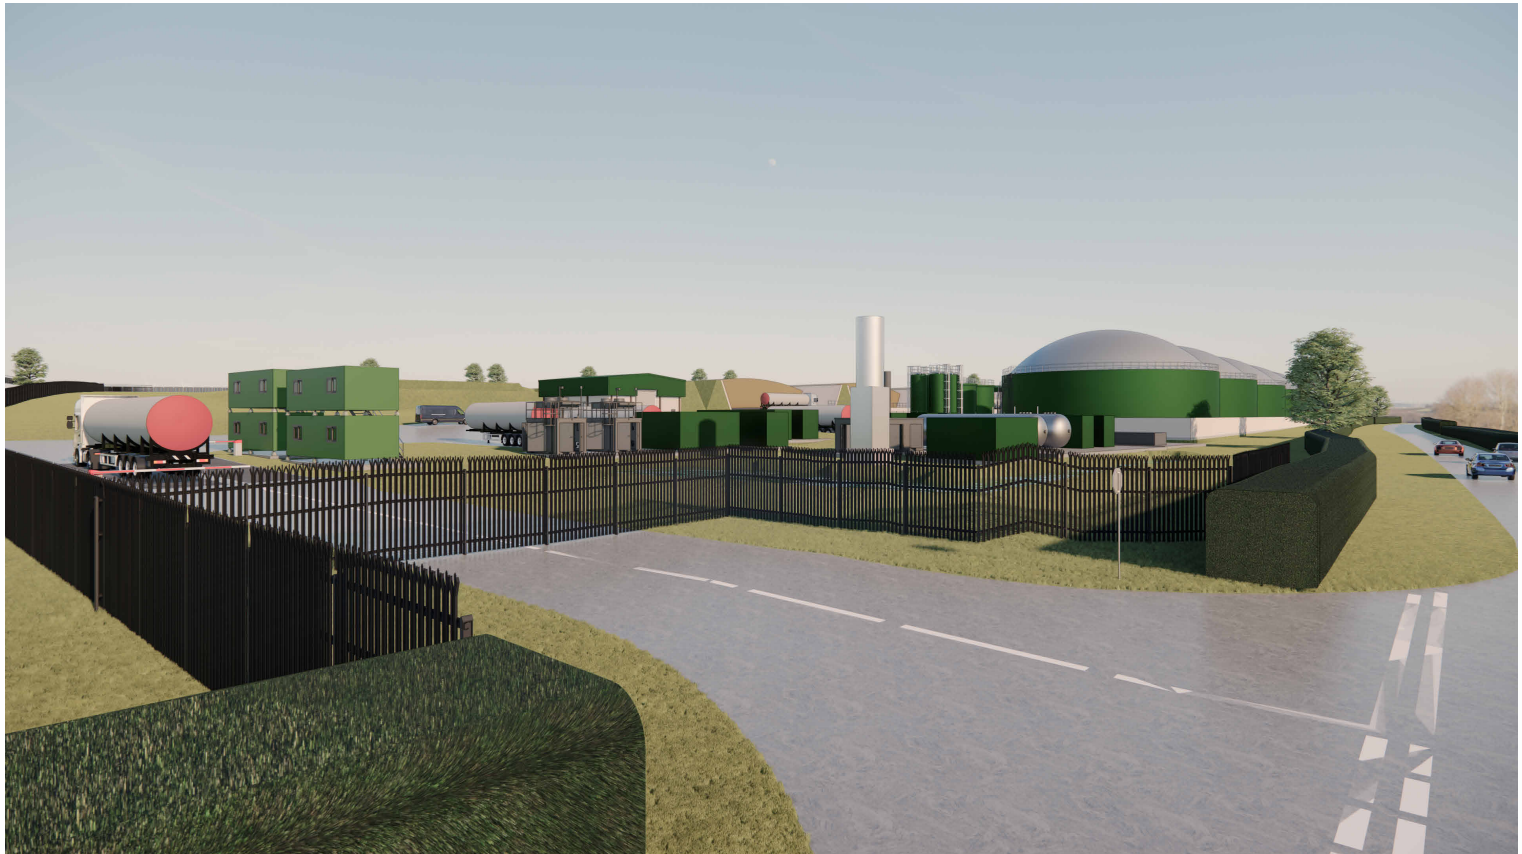

View 5
1 : 1

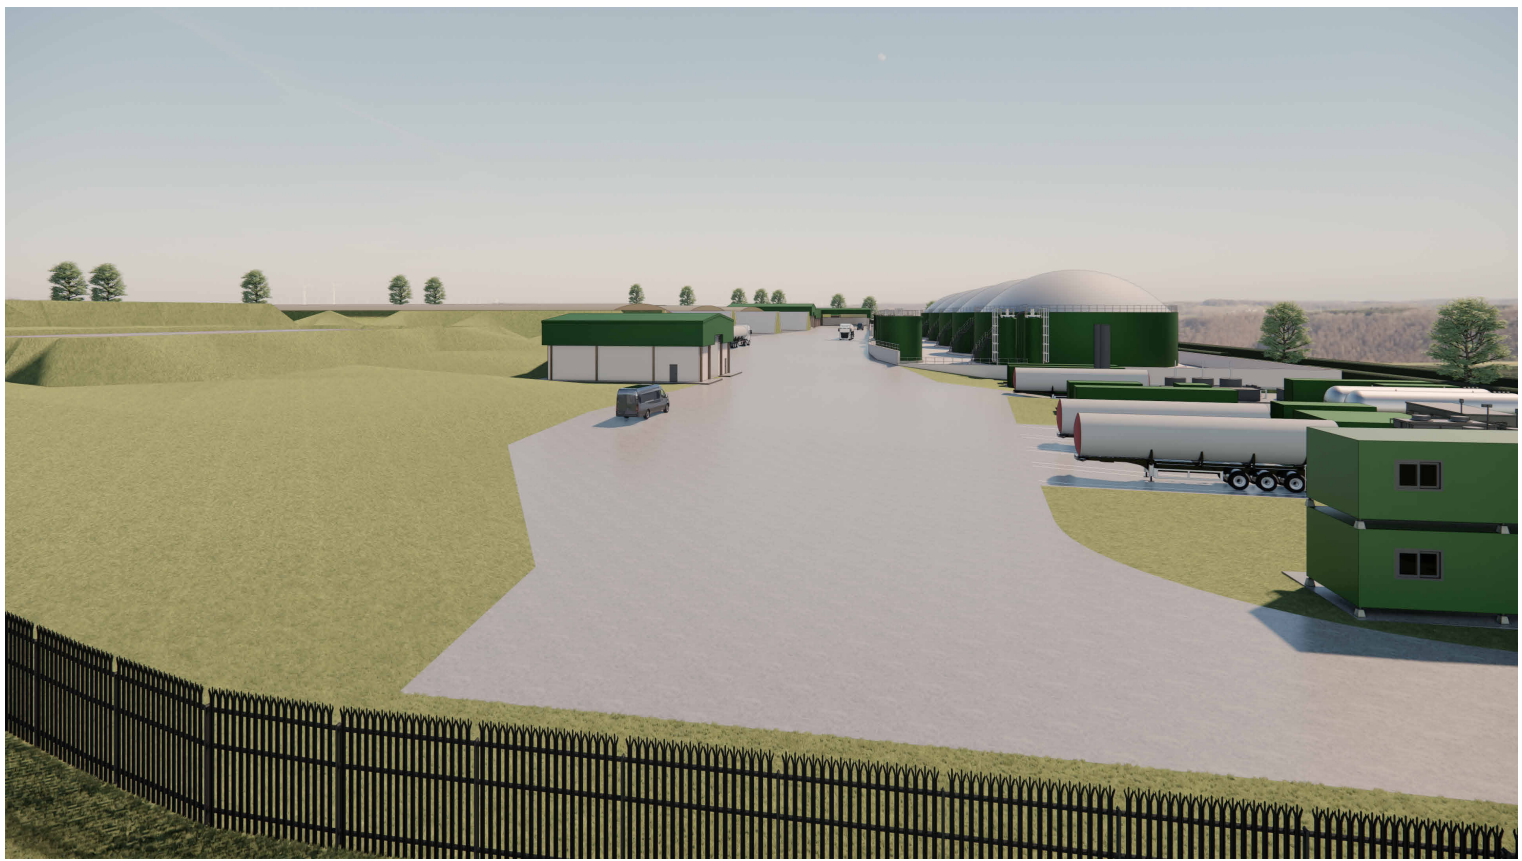

View 1
1 : 1

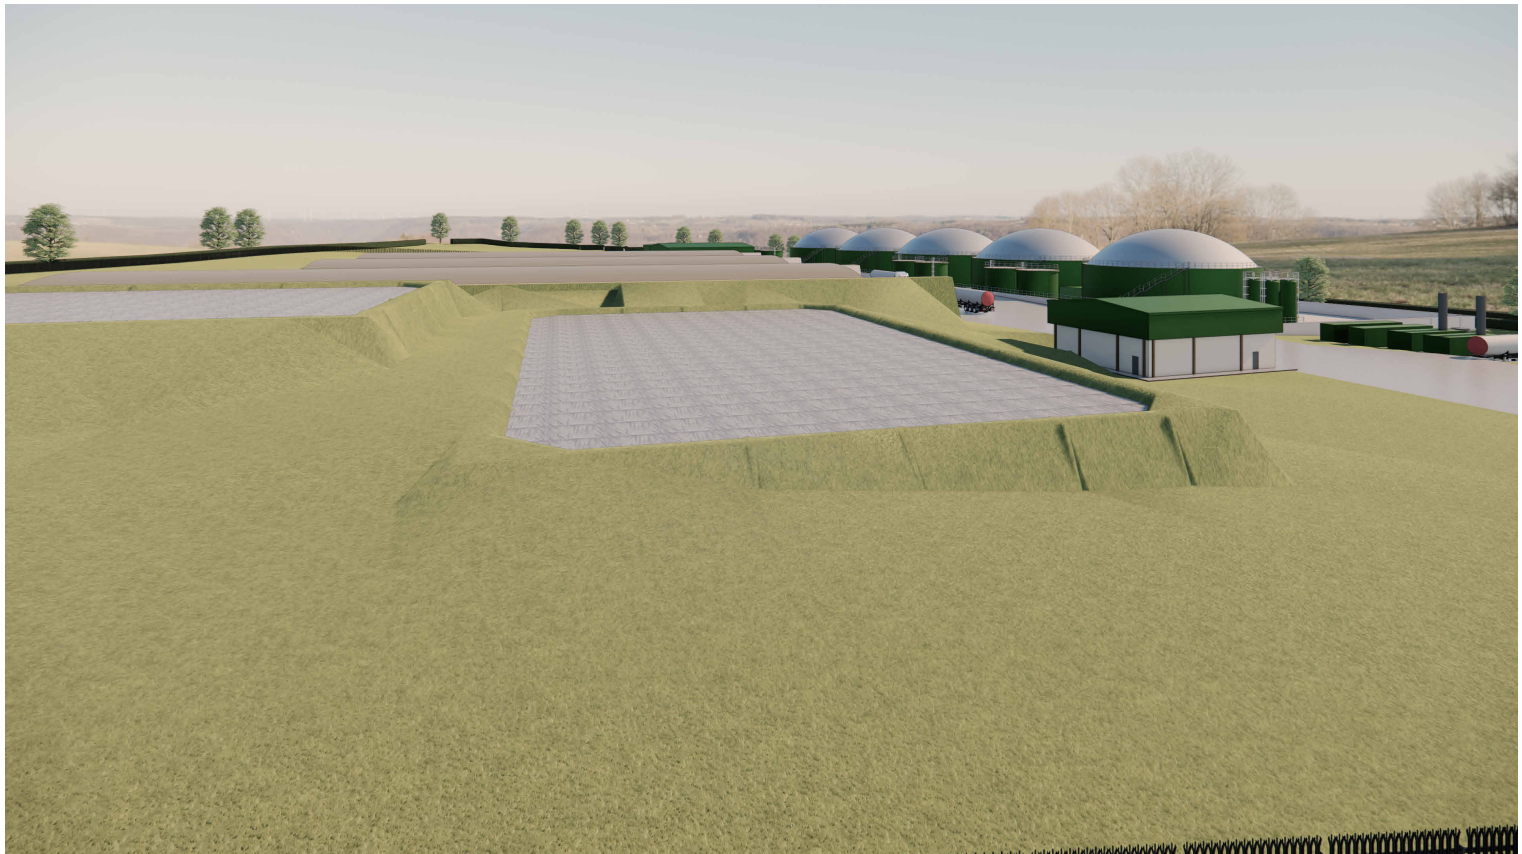

View 2
1 : 1

SIGNIFICANT RISKS

SAFETY, HEALTH AND ENVIRONMENTAL INFORMATION

Significant risks relating to the works of which this design relates are identified below:

Identified significant risks:

This drawing is to be used only for the purpose of the issue it was intended for.

For information relating to end use, maintenance, demolition, see Health & Safety files.

It is assumed that works will be undertaken by a competent Contractor to an approved method statement.

Legend / Notes

D	31/03/23	Mixer Tanks Added	HJJB	JC
C	26/03/23	Client Amendments	HJJB	JC
B	24/01/23	Backdrop Amended	HJJB	JC
A	20/01/23	Issued for Comments	HJJB	JC
Rev	Date	Description	DR	CH

Status

Mixer Tanks Added

Suitability

acorn

BIOENERGY

Contractor(s)

GGP

CONSULT

Project

ASHTON KEYNES AD Plant

Drawing Title

Site Plan and 3D Images as Proposed

Designed	HB	Signed	Date	31/03/23
Drawn		Signed	Date	31/03/23
Checked	HB	Signed	Date	31/03/23
Approved	HB	Signed	Date	31/03/23
Scale(s)	As indicated @A1	ELR & Mileage		
Alternative Reference		Sheet	of	Revision
Drawing Number	29419 - 013	F101	D	

Sheet Size A1 594 x 841