


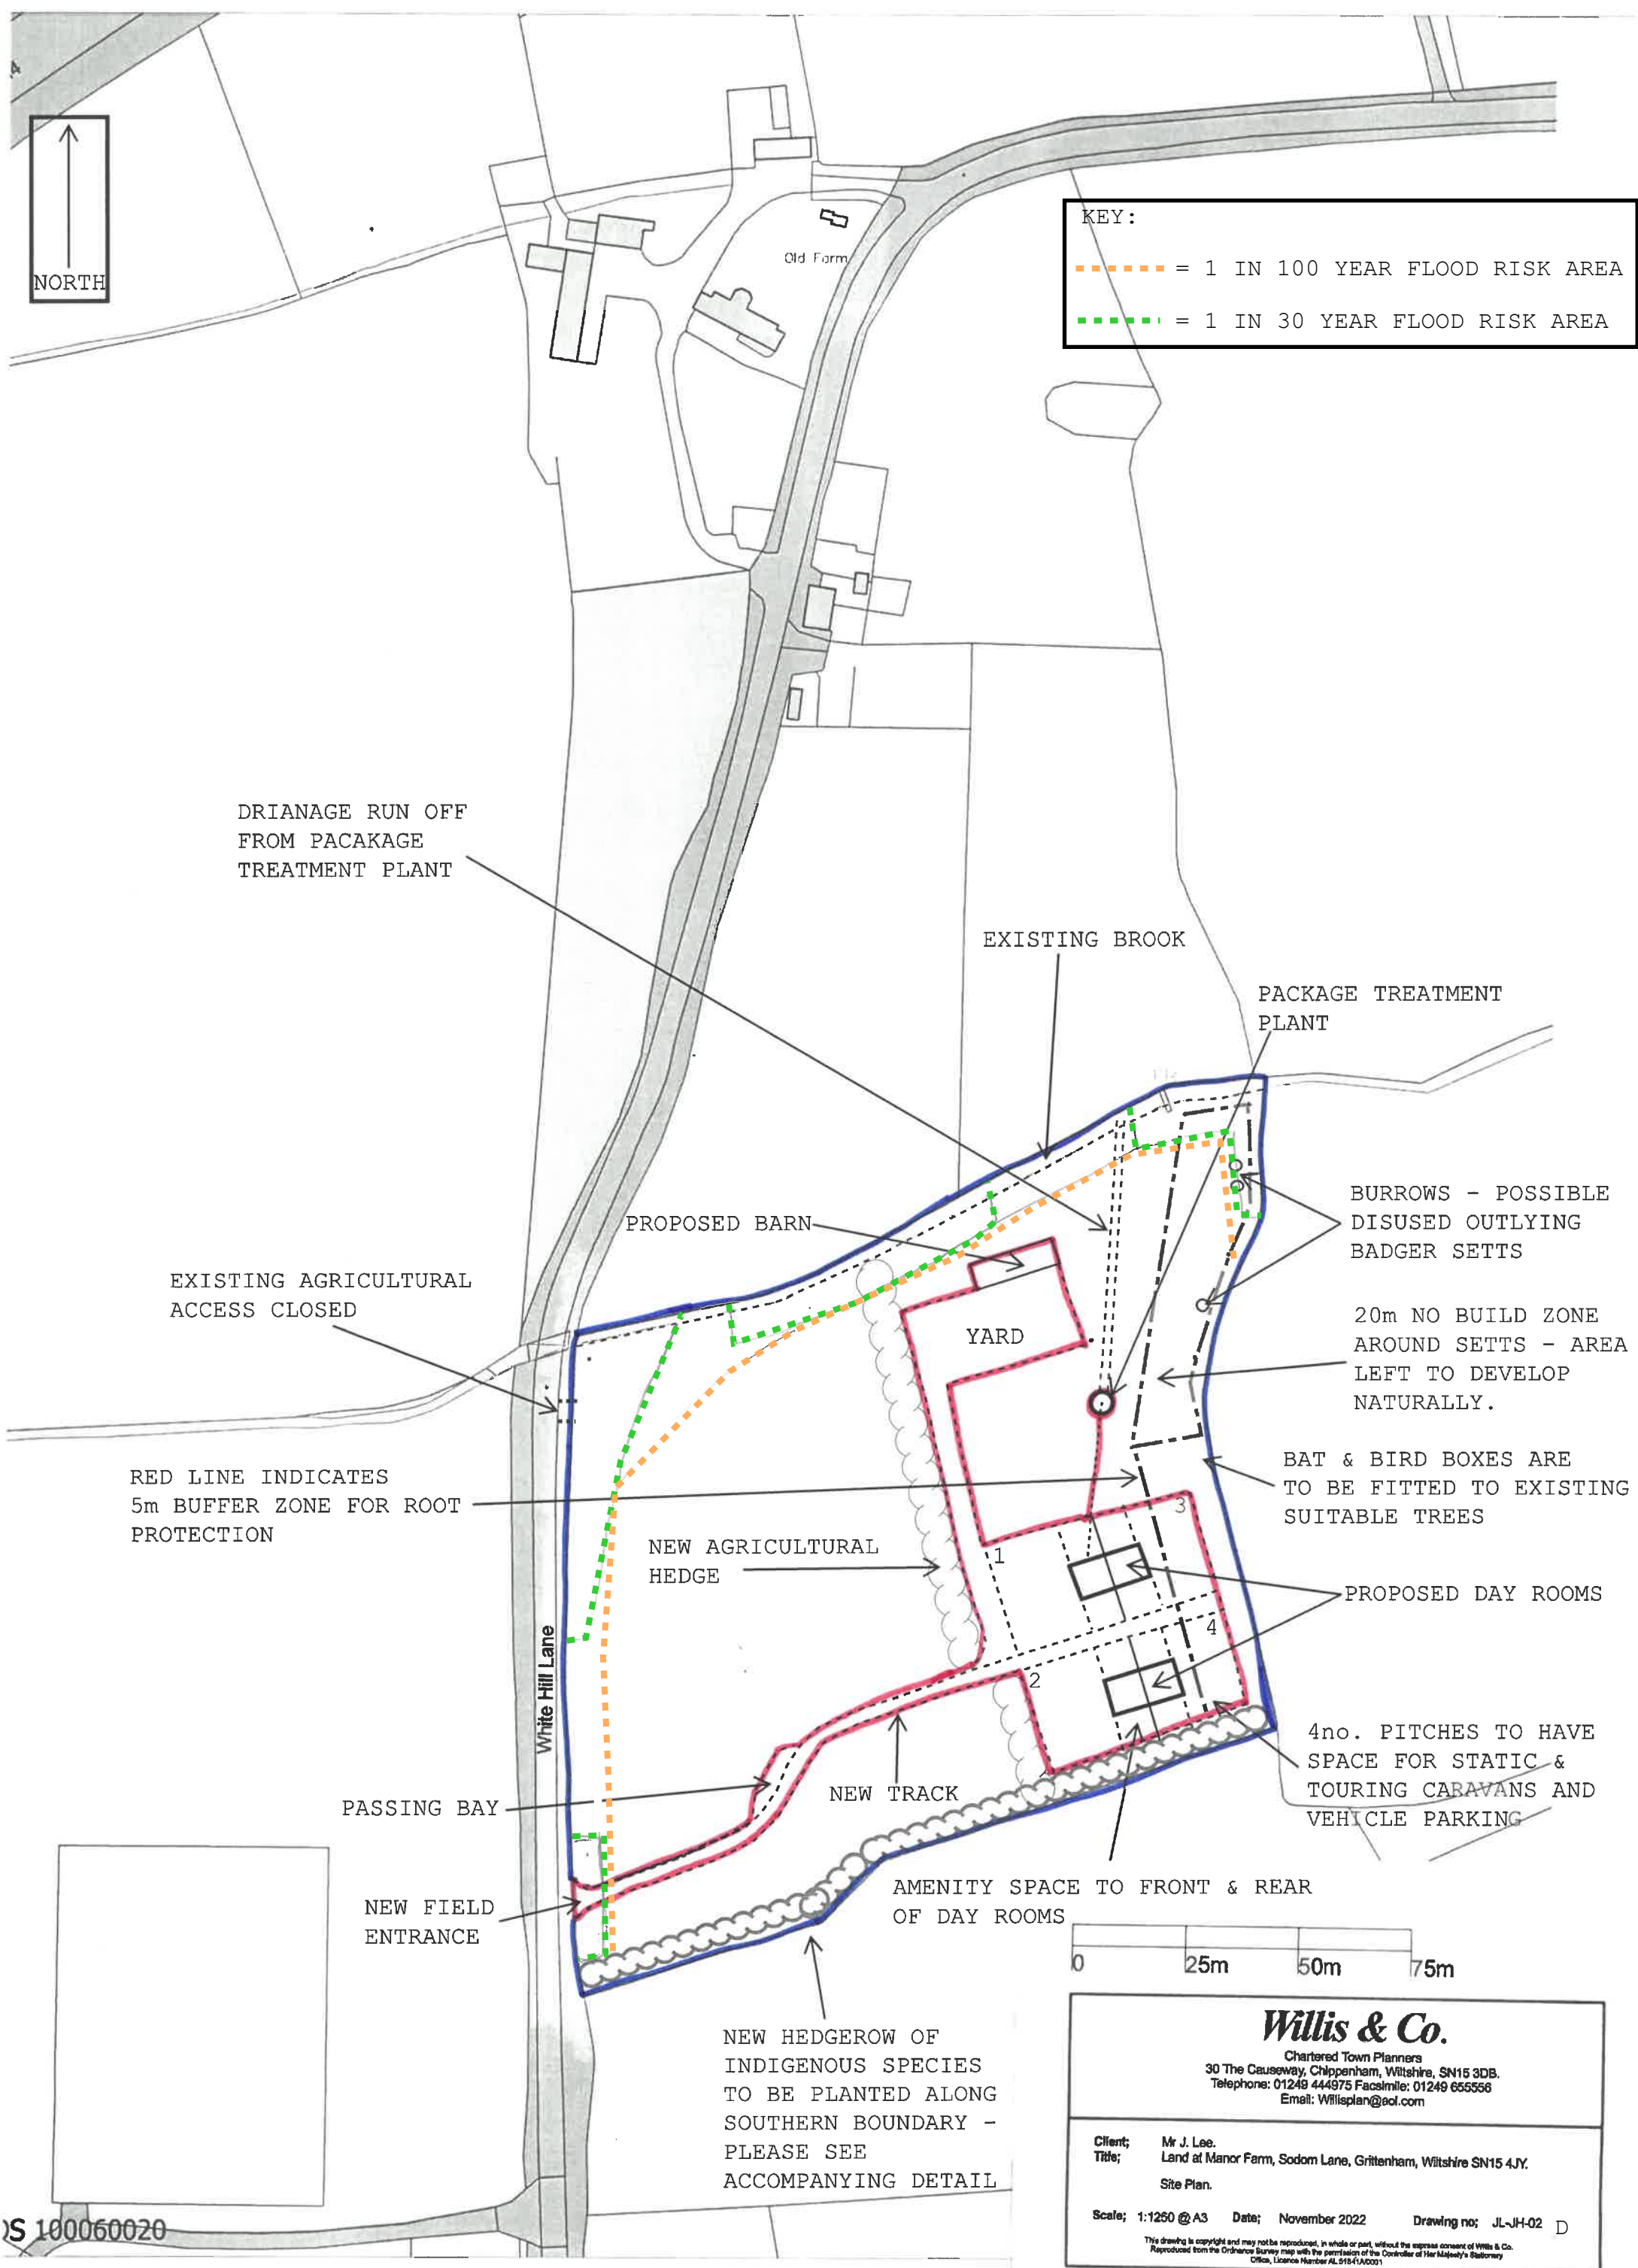

IS 100060020

Willis & Co.
Chartered Town Planners
30 The Causeway, Chippenham, Wiltshire, SN15 3DB.
Telephone: 01249 444975 Facsimile: 01249 655556
Email: Willisplan@aol.com

Client; Mr J. Lee.
Title; Land at Manor Farm, Sodom Lane, Grittenham, Wiltshire SN15 4JY.
Site Plan.

Scale; 1:1250 @ A3 **Date;** November 2022 **Drawing no;** JL-JH-02 **D**

This drawing is copyright and may not be reproduced, in whole or part, without the express consent of Willis & Co. Reproduced from the Ordnance Survey map with the permission of the Controller of Her Majesty's Stationery Office, Licence Number AL 518-1-AG001

REV. D, MAY 2023: RED & BLUE LINES AMENDED
FLOOD ZONES ADDED